


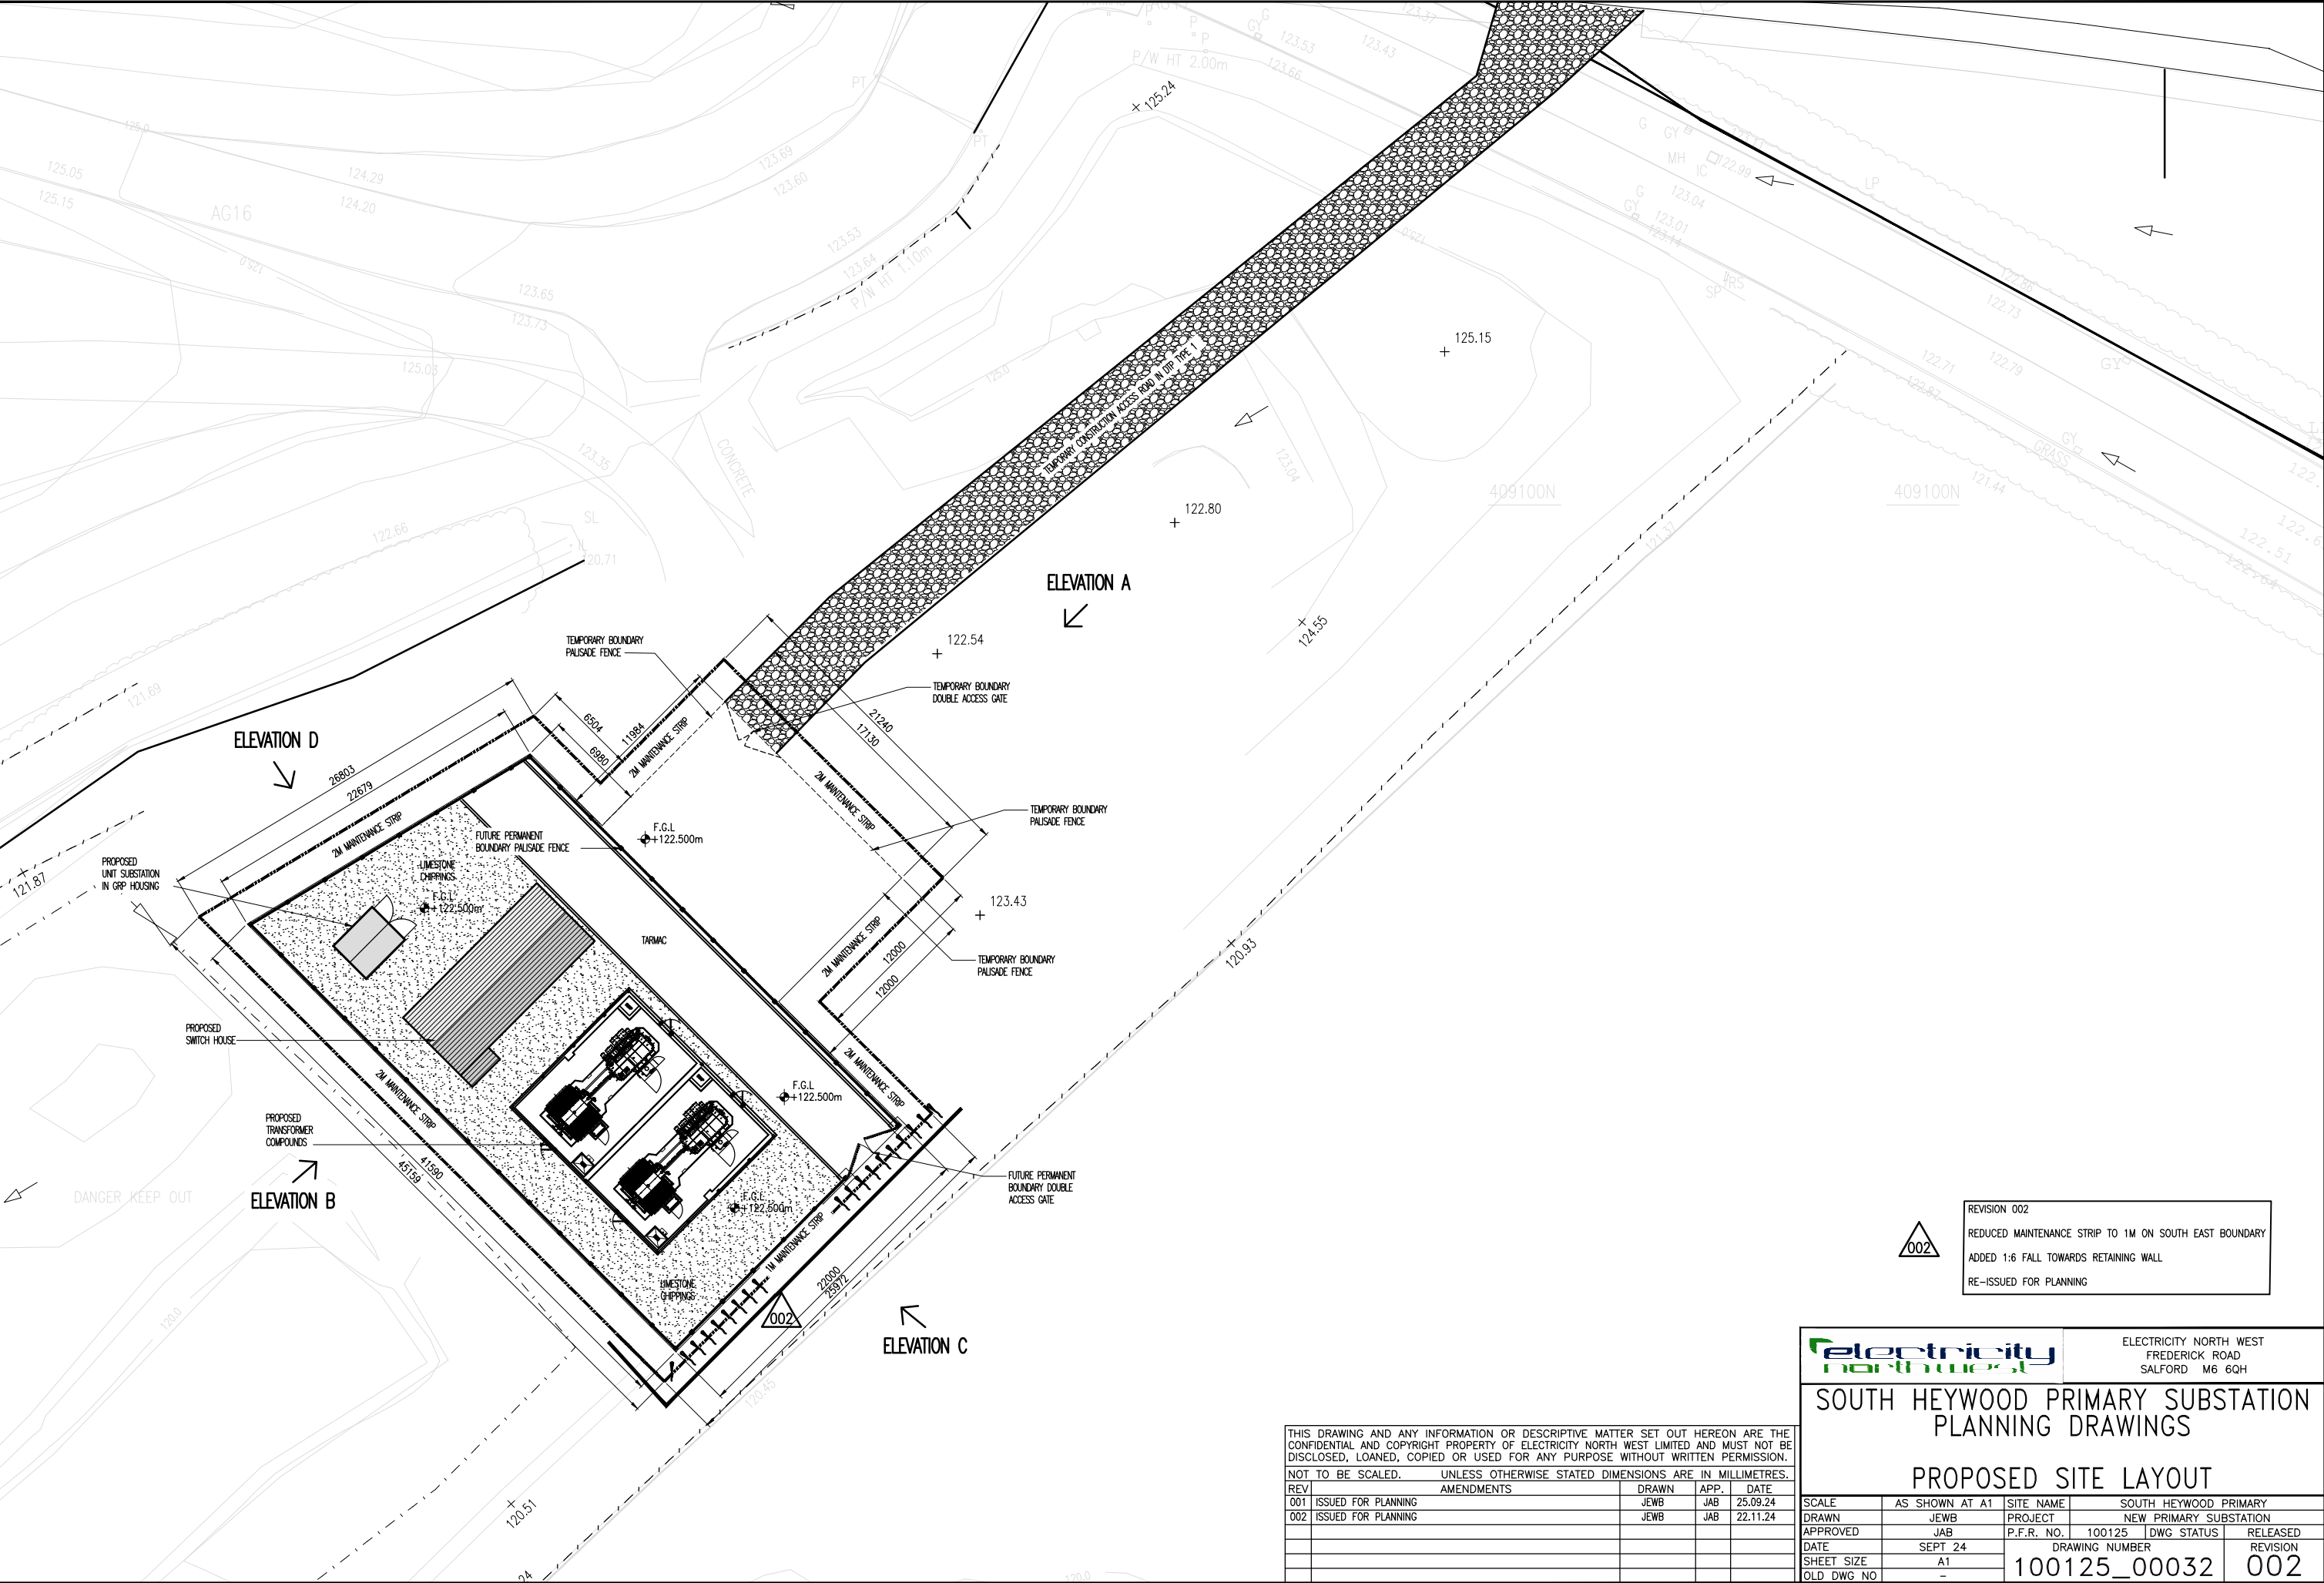

REVISION 002
REDUCED MAINTENANCE STRIP TO 1M ON SOUTH EAST BOUNDARY
ADDED 1:6 FALL TOWARDS RETAINING WALL
RE-ISSUED FOR PLANNING



ELECTRICITY NORTH WEST
FREDERICK ROAD
SALFORD M6 6QH

SOUTH HEYWOOD PRIMARY SUBSTATION PLANNING DRAWINGS

PROPOSED SITE LAYOUT

SCALE	AS SHOWN AT A1	SITE NAME	SOUTH HEYWOOD PRIMARY	
DRAWN	JEWB	PROJECT	NEW PRIMARY SUBSTATION	
APPROVED	JAB	P.F.R. NO.	100125	DWG STATUS
DATE	SEPT 24	DRAWING NUMBER	REVISION	
SHEET SIZE	A1	100125_00032	002	
OLD DWG NO	-			

THIS DRAWING AND ANY INFORMATION OR DESCRIPTIVE MATTER SET OUT HEREON ARE THE CONFIDENTIAL AND COPYRIGHT PROPERTY OF ELECTRICITY NORTH WEST LIMITED AND MUST NOT BE DISCLOSED, LOANED, COPIED OR USED FOR ANY PURPOSE WITHOUT WRITTEN PERMISSION.				
NOT TO BE SCALED. UNLESS OTHERWISE STATED DIMENSIONS ARE IN MILLIMETRES.				
REV	AMENDMENTS	DRAWN	APP.	DATE
001	ISSUED FOR PLANNING	JEWB	JAB	25.09.24
002	ISSUED FOR PLANNING	JEWB	JAB	22.11.24