



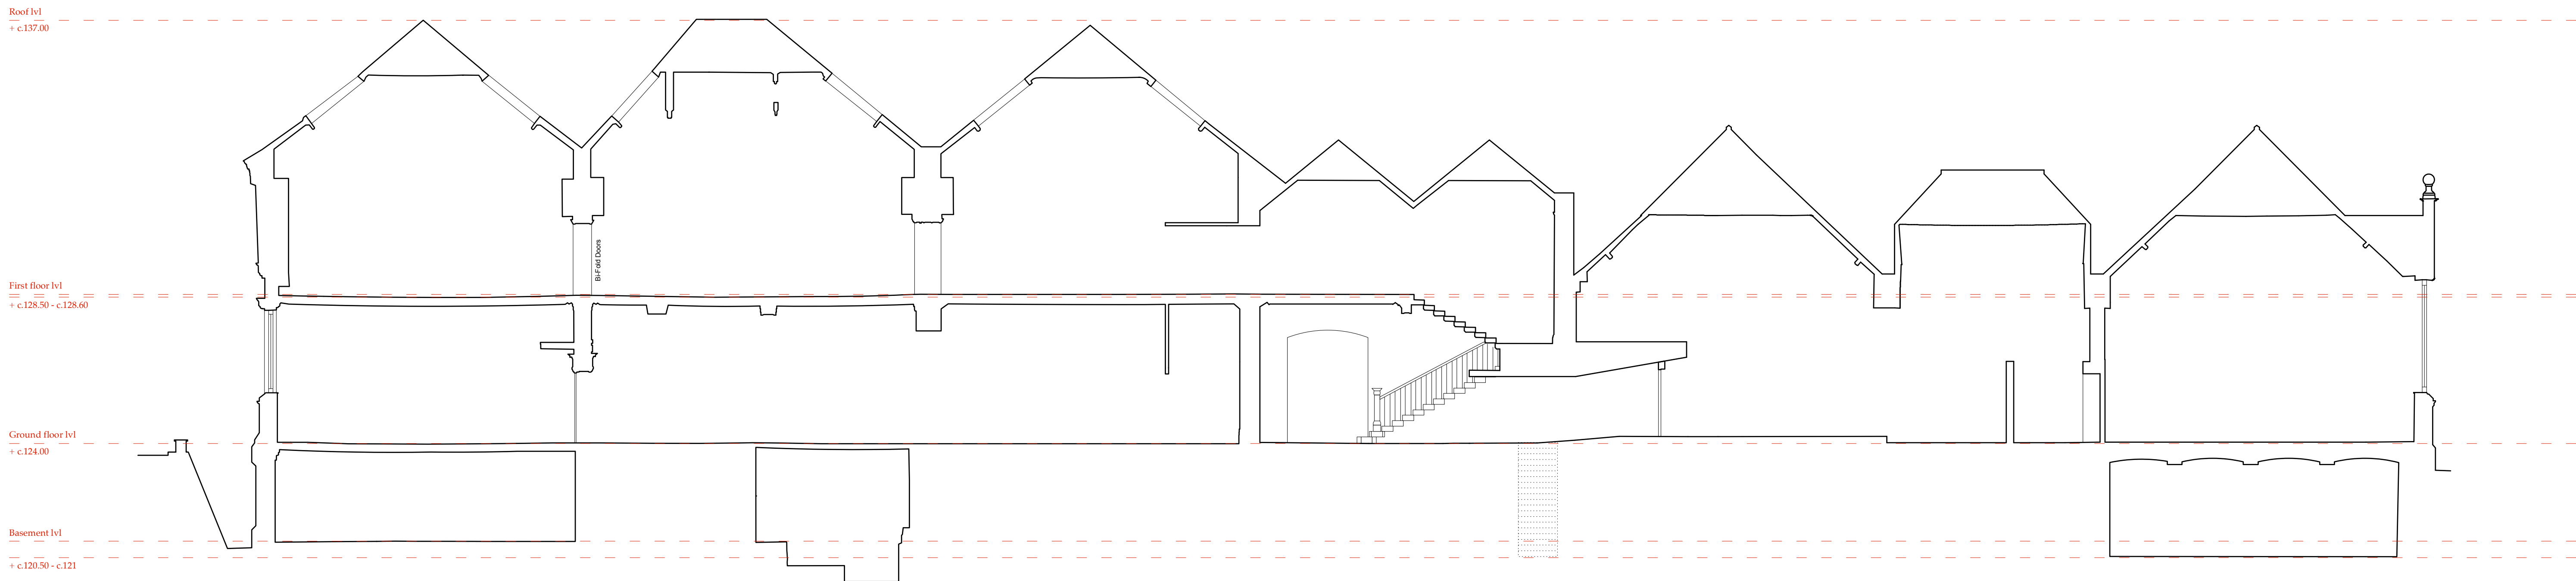


SECTION 04

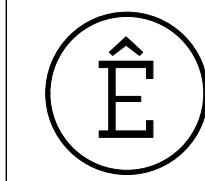

**TOUCHSTONES 547**  
ARCHITECTURAL EMPORIUM Ltd  
EMAIL: mail@architectural-emporium.co.uk  
WEB: www.architectural-emporium.co.uk  
ADDRESS: 13 Hope St, Liverpool, L1 9BQ  
PHONE: +44 (0)151 565 0000

0 1 2 5 8

Key Plan:

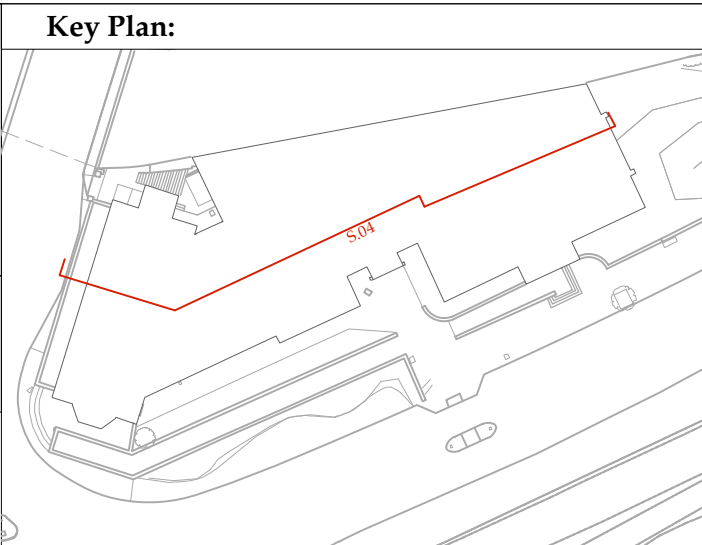

|                                                  |              |
|--------------------------------------------------|--------------|
| Rev * (First Issue) : 31.05.23<br>Planning Issue |              |
| FOR: PLANNING                                    |              |
| CHECKED BY: LC                                   | DRAWN BY: SE |
| SCALE: 1:100                                     |              |
| PAPER SIZE: A1                                   |              |
| JOB: TOUCHSTONES 547                             |              |
| <b>0.310_Rev*</b>                                |              |
| FIRST ISSUE: 31.05.23                            |              |
| EXISTING SECTION 04                              |              |