




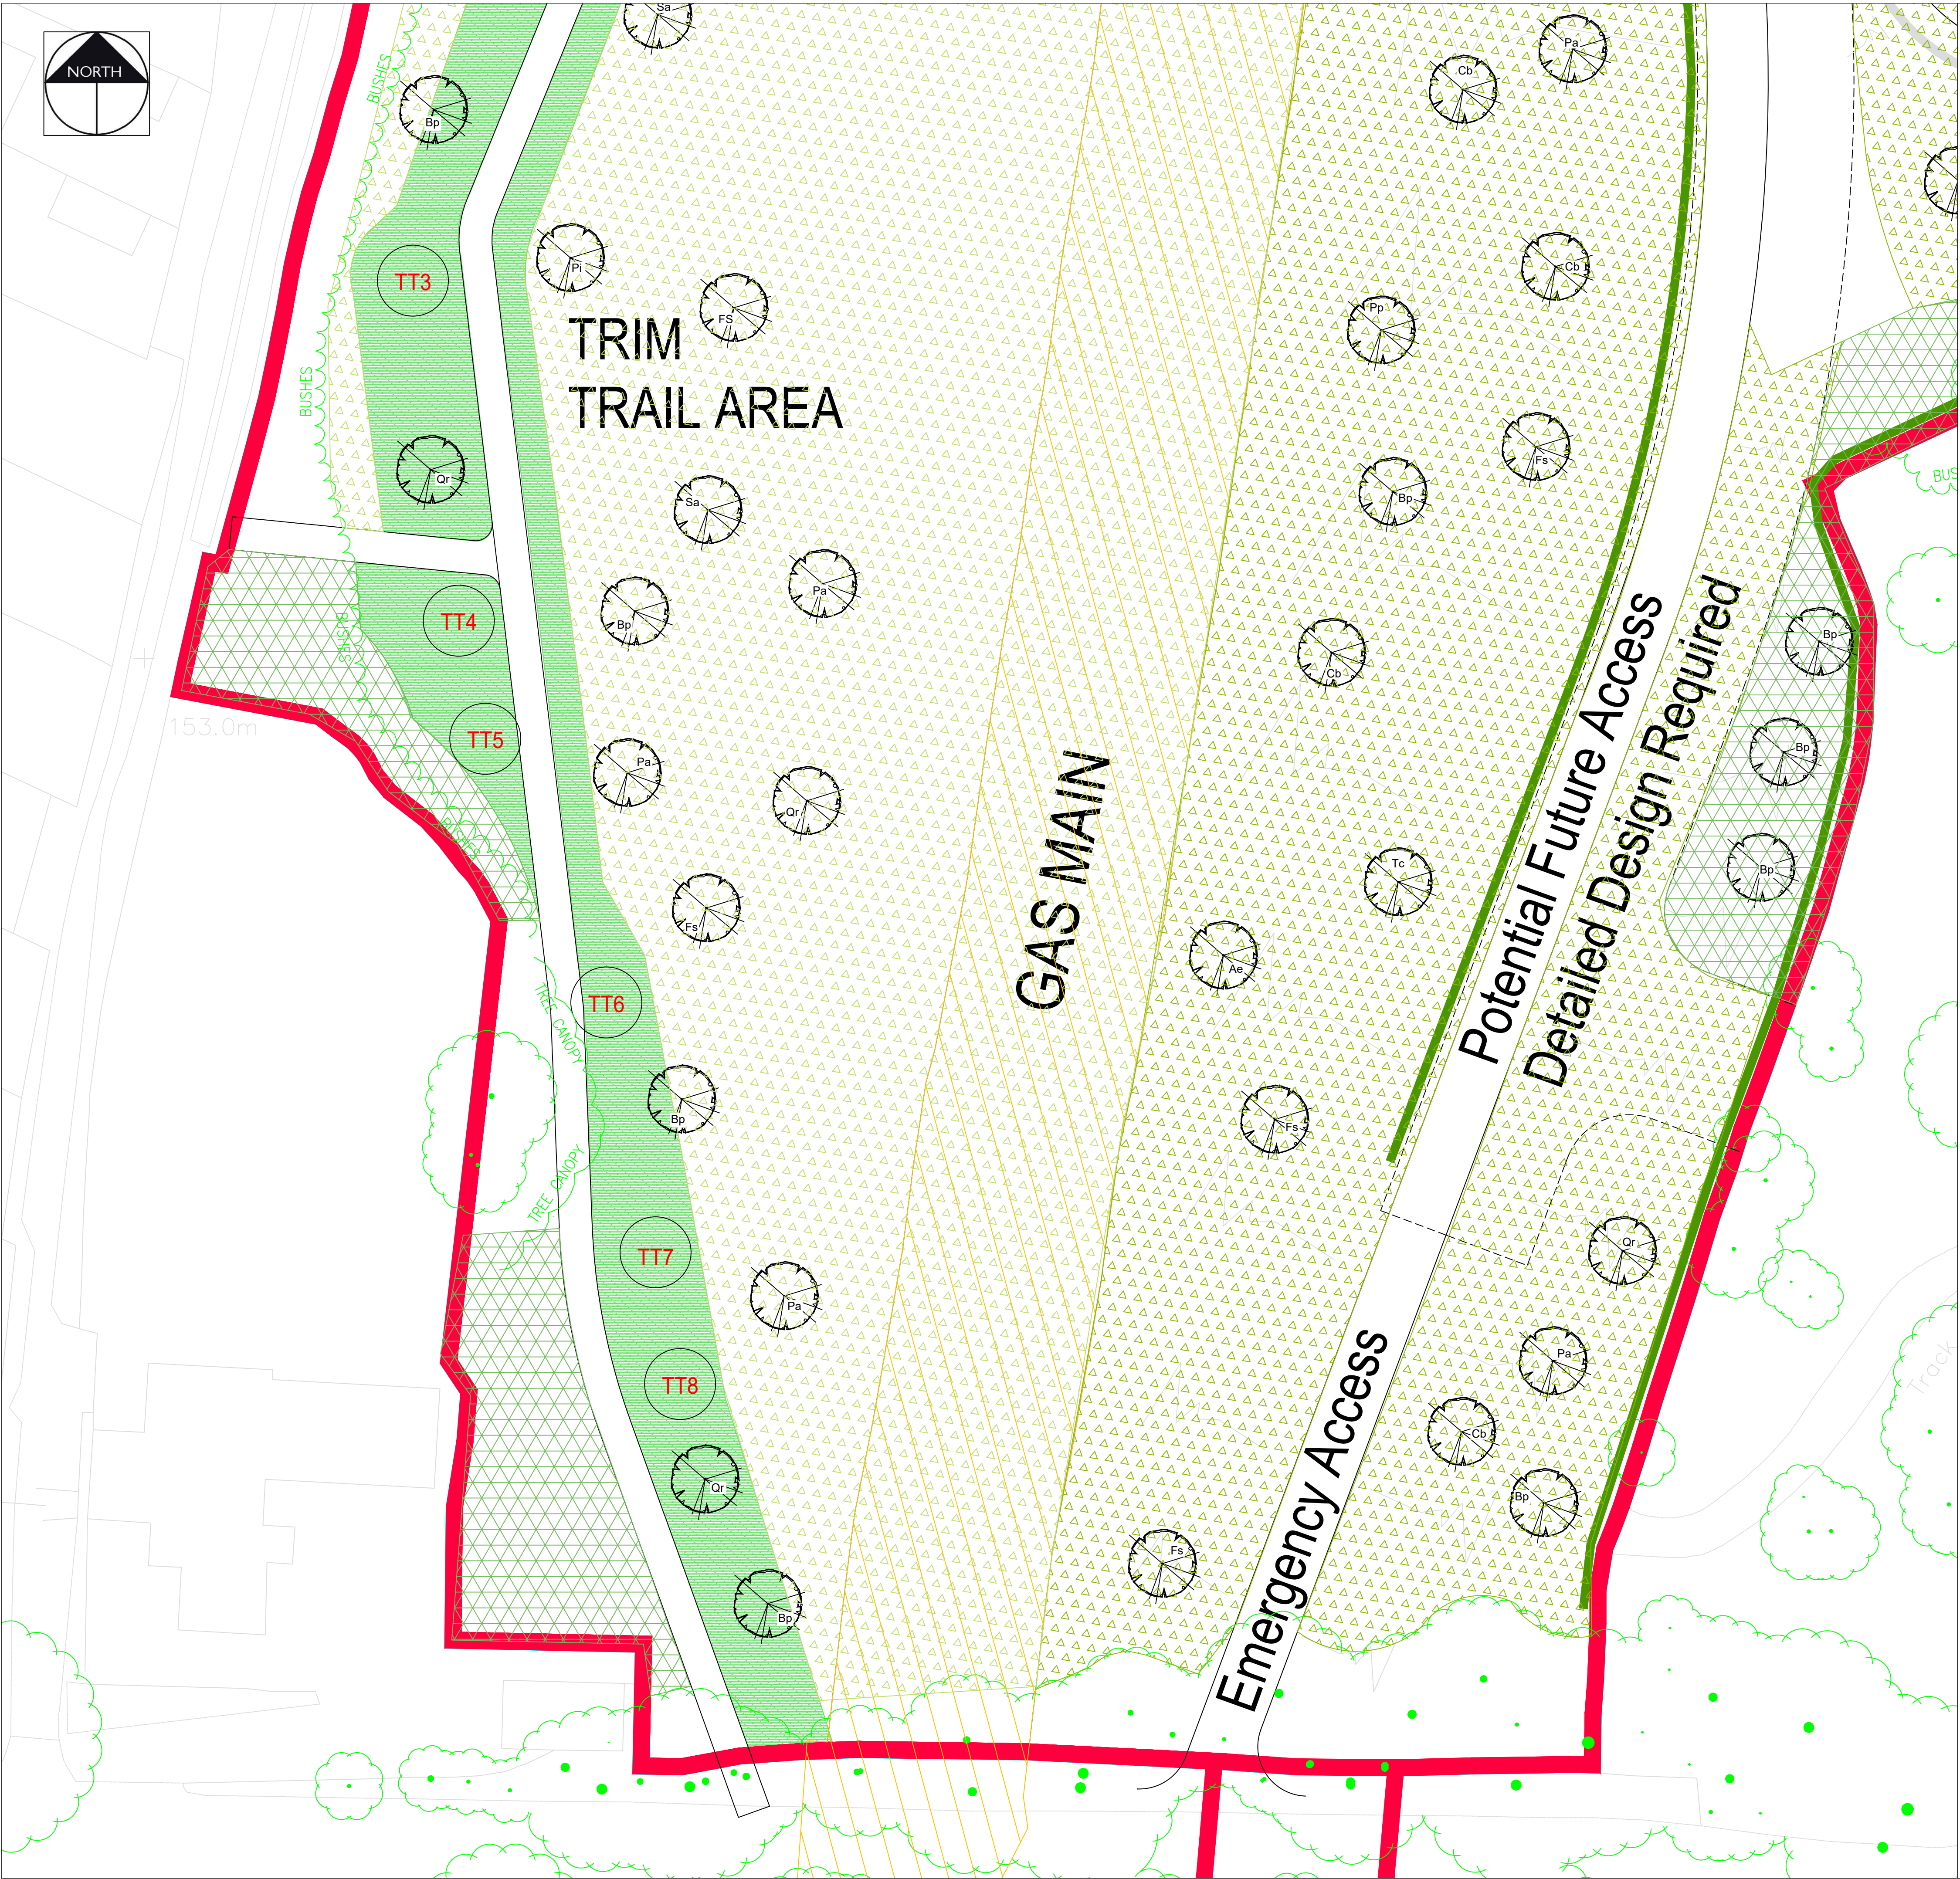


KEY

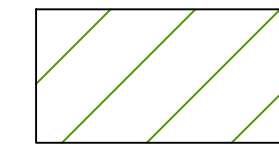


EXISTING VEGETATION
To be retained. Refer to the Tree Survey and Ecology Reports for further details on species & maintenance

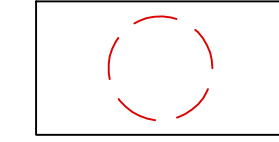


EXISTING VEGETATION REMOVED
To be removed. Refer to the Tree Survey and Ecology Reports for further details on species

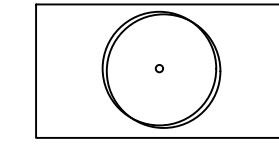


PROPOSED PLOT TREE
Refer to the planting schedule for details on species, quantities and nursery grades

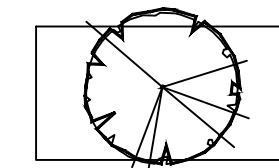


PROPOSED POS TREE
Refer to the planting schedule for details on species, quantities and nursery grades

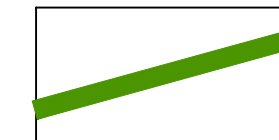


HEDGE
Refer to the planting schedule for details on species, quantities and nursery grades

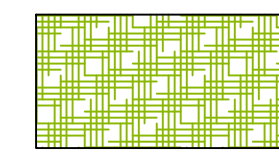


SHRUB BEDS
Refer to the planting schedule for details on species, quantities and nursery grades.

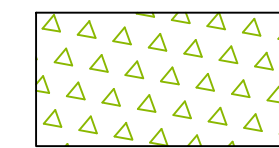


WILDFLOWER GRASS MIX - WFM1
Refer to the planting schedule for details on species, quantities and nursery grades.

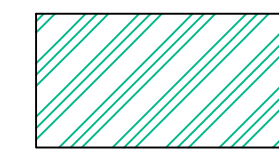


MARGINAL PLANTING - DRY MIX
Refer to the planting schedule for details on species, quantities and nursery grades.

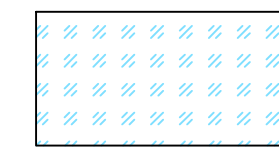

MARGINAL PLANTING - WET MIX
Refer to the planting schedule for details on species, quantities and nursery grades.

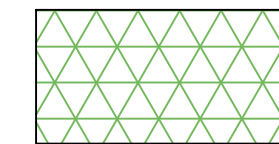


NATIVE WHIP PLANTING
Refer to the planting schedule for details on species, quantities and nursery grades.

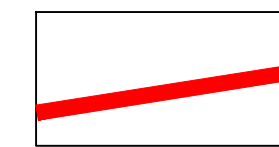

SITE BOUNDARY



AMENITY GRASS - GM1
(See Schedule)

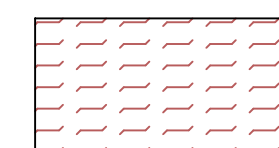

Reed Planting

P5	07.08.24	Update client details	PGG
P4	16.07.24	Updated to optimise BNG	PGG
P3	11.06.24	Updated to Revised Planning Layout	PGG
P2	20.10.22	Updated to Ecology + Barratt comments	KLJ
P1	19.09.22	Initial Issue	KG
Rev	Date	Description	Initials



PGLA Ltd
Landscape Architects
Station Hop Offices
815 Stockport Road
Manchester
M19 3BS

t: 0161 238 9138
e: info@pgla.co.uk
w: www.pgla.co.uk

Client
BARRATT HOMES, DWH & GLP TROWS LLP

Project
COWM TOP LANE, CASTLETON

Description
PLANTING PLAN
SHEET 17

Status
FOR PLANNING

Scale
1:200@A1

Job number
TRO1902

Drawn
KLJ

Checked
PGG

Drawing number
PP01.17

Date
SEPT 2022

Revision
P5