


All dimensions to be checked on site.
Do not Scale from the drawing.
Any discrepancies to be reported to the Project
Surveyor before the commencement of any works.

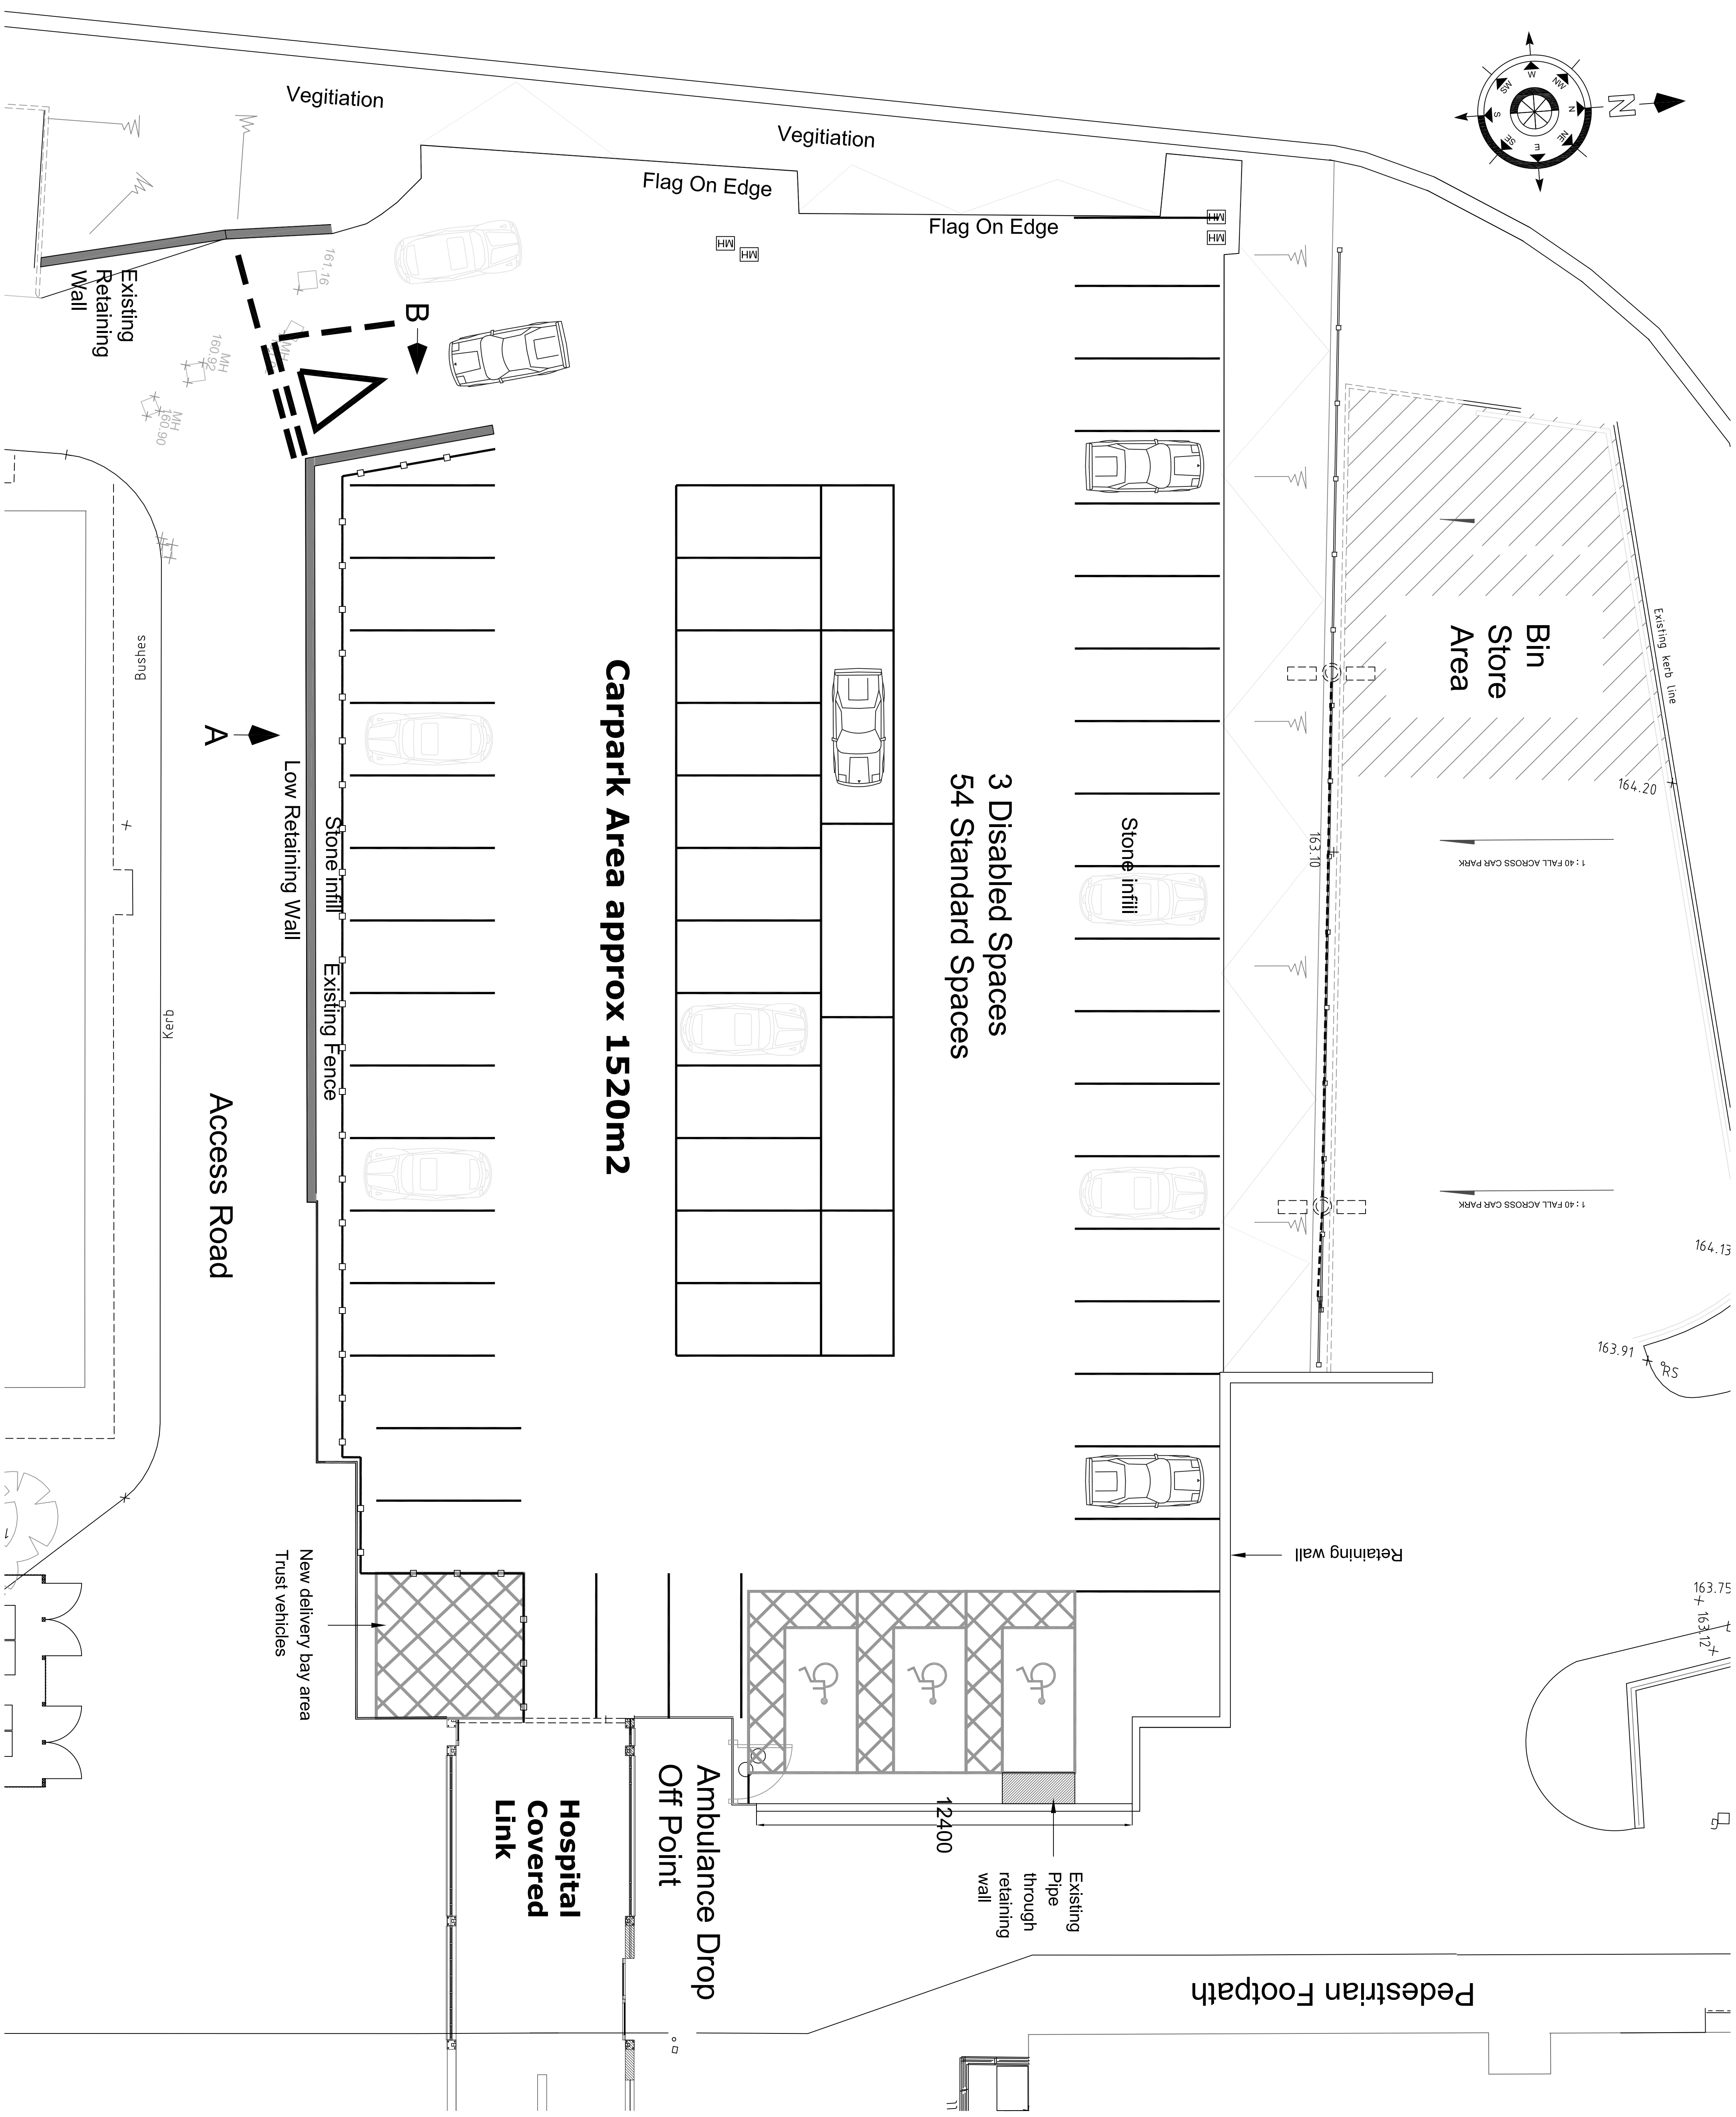

Revisions:		Date:	Init:
<i>CPC Limited</i> CUNNINGHAM PROPERTY CONSULTANTS LTD CHARRING BUILDING SURVEYORS ACCESS CONSULTANTS PRINCIPAL DESIGNER 823 Warwick Road Disbury Manchester M20 2SN Tel: 0161 424 8390 Email: info@cpcplimited.co.uk Northern Care Alliance NHS Foundation Trust			
Project: Car Park Works Rochdale Infirmary			
Drawing Title:		Proposed Layout Plan	
Drawn: BC Checked: BC		Scale: 1:100 Date: 12-22	
Project No: CPC267		Drawing No: P102	Rev No: A