


THIS DRAWING SHALL BE READ IN CONJUNCTION WITH THE PROJECT SPECIFICATION AND ALL OTHER PROJECT DOCUMENTATION.

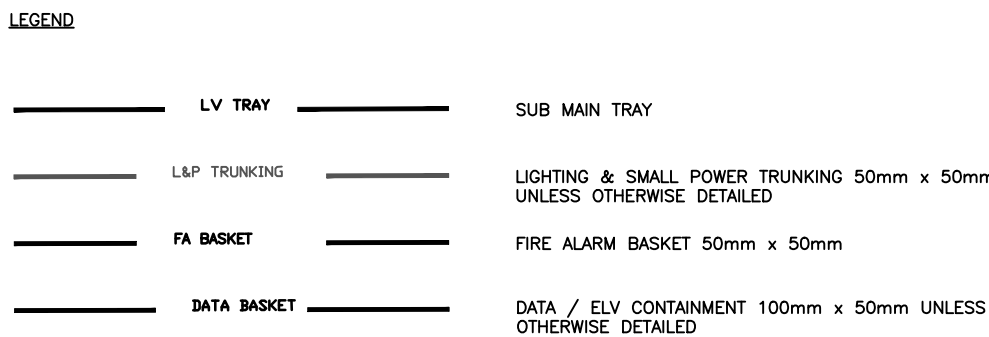

×

CLICK ME

Client & Site

YOUR TRUST
TOUCHSTONES
ROCHDALE

BASEMENT



Scale: 1:100 Size: A1 Drawn: JH Chkd: SH

Drawing No.								ISO19650 Compliance	
Project	Origin	Zone	Level	File Type	Role	Number	Suitability	Rev:	
4025-SHA	XX	B1	DR	E	5000	S2	T2		

TENDER