



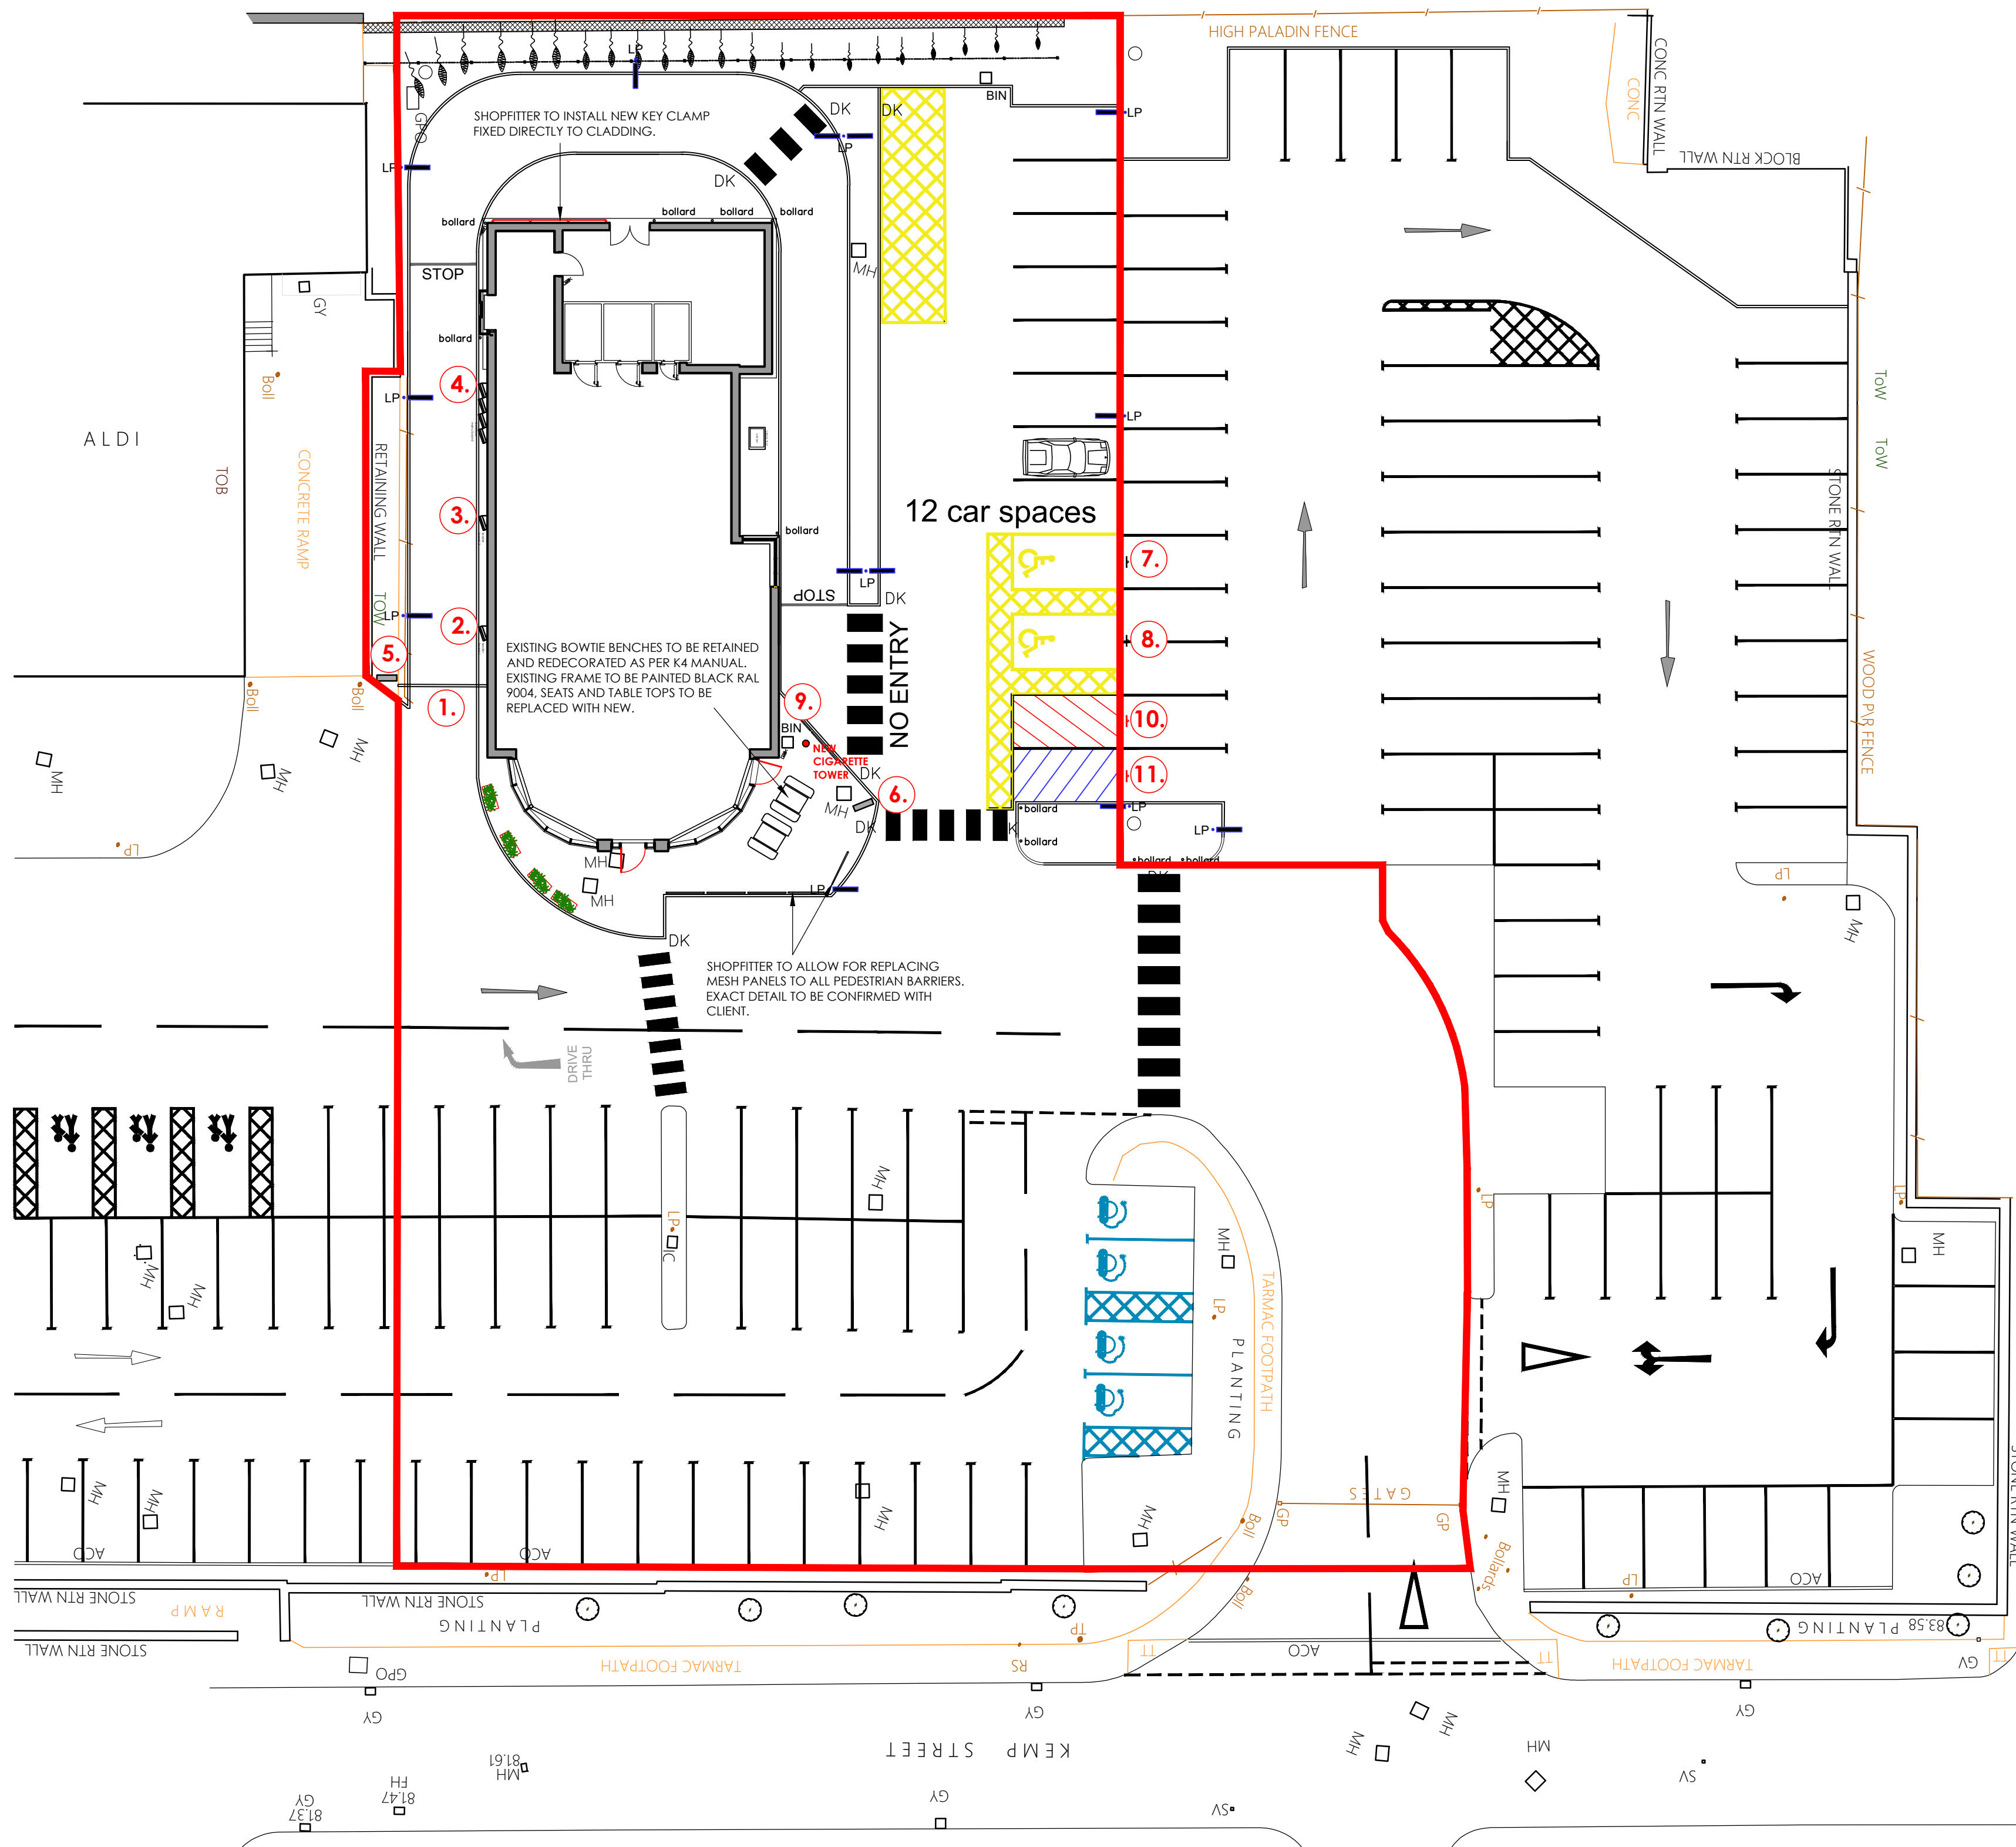

proposed site signage plan
scale - 1:50 @ A1 / 1:100 @ A3

EXTERNAL SIGNAGE SCHEDULE		
sign no.	signage image	description
1.		Existing non-illuminated height restrictor to be retained. Frame to be sprayed red RAL 3020. Signage panel and crossbar & chains to be replaced with new to match latest spec.
2. & 3.		Existing Leader Boards to be retained & sprayed black RAL 9005 by shopfitter.
4.		Existing Menu Board to be retained & sprayed black RAL 9005 by shopfitter.
5.		Existing non-illuminated traffic directional sign to be retained - signage to be updated to latest model & frame to be sprayed black RAL 9005.
6.		Existing non-illuminated traffic directional sign to be retained - signage to be updated to latest model & frame to be sprayed black RAL 9005.
7. & 8.		Existing Disabled Parking Signs to be retained. Poles to be sprayed grey RAL 7022.
9.		S508a - New A2 frame car park disclaimer sign affixed to building.
10 & 11.		S509 - 2no. New 450mm Ø grille bay signs . Poles to be finished grey RAL 7022.
		New Signage Panel on Remote Shared Pylon Sign to suit latest K4 spec.

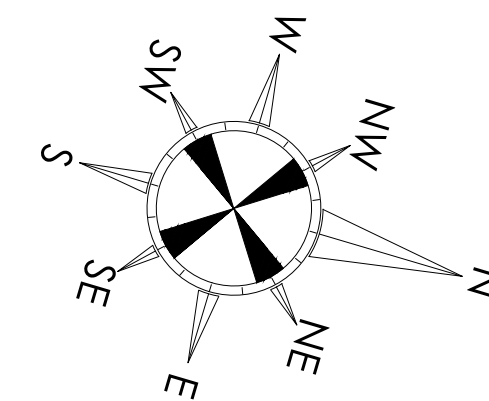

SITE WORKS

BLOCK PAVING TO BE JET WASHED

SITE TO BE RE-WHITE LINED

ALL BOLLARDS TO BE RE-SPRAYED GREY RAL 7022 AND RE-TAPED.

EXTERNAL BINS TO BE RETAINED - ALL KFC LOGOS TO BE REMOVED.

© copyright 2024
This drawing and the copyrights and patents therein are the designer's property and may not be used or reproduced - only under contract.

ALL DIMENSIONS TO BE CHECKED ON SITE.
DO NOT SCALE FROM THIS DRAWING EXCEPT FOR THE PURPOSES OF LOCAL AUTHORITY PLANNING

A	19/03/24	Drawing amended following KFC mark ups; new external furniture and planters shown; pylon sign signage updated to match current K4 spec; 2No. grille bay signs to be installed; new car park disclaimer sign added to drawing; all KFC logos shown removed from external bins.
rev	date	description

Frank Belshaw Building Surveyors Limited

wheatley springs barn, wheatley lane road, barrowford, nelson, lancashire, BB9 6QS.
tel no. (01282) 699668, fax no. (01282) 602447.

Soul Foods Group

KFC

IMAGE ENHANCEMENT

store address
MIDDLETON
KEMP STREET
MIDDLETON
M24 4UA
franchisee
SASA LTD

drawing title
PROPOSED
SITE SIGNAGE PLAN

drawn by	checked	date
RCH	----	20/02/24
store no.	scale	
2065	1:50 @ A1	

KFC drawing no.	FB ref.	revision
2065/2024/P121	2024/14	A