
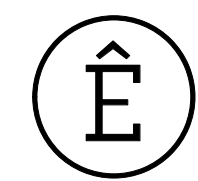


ELEVATION K-K

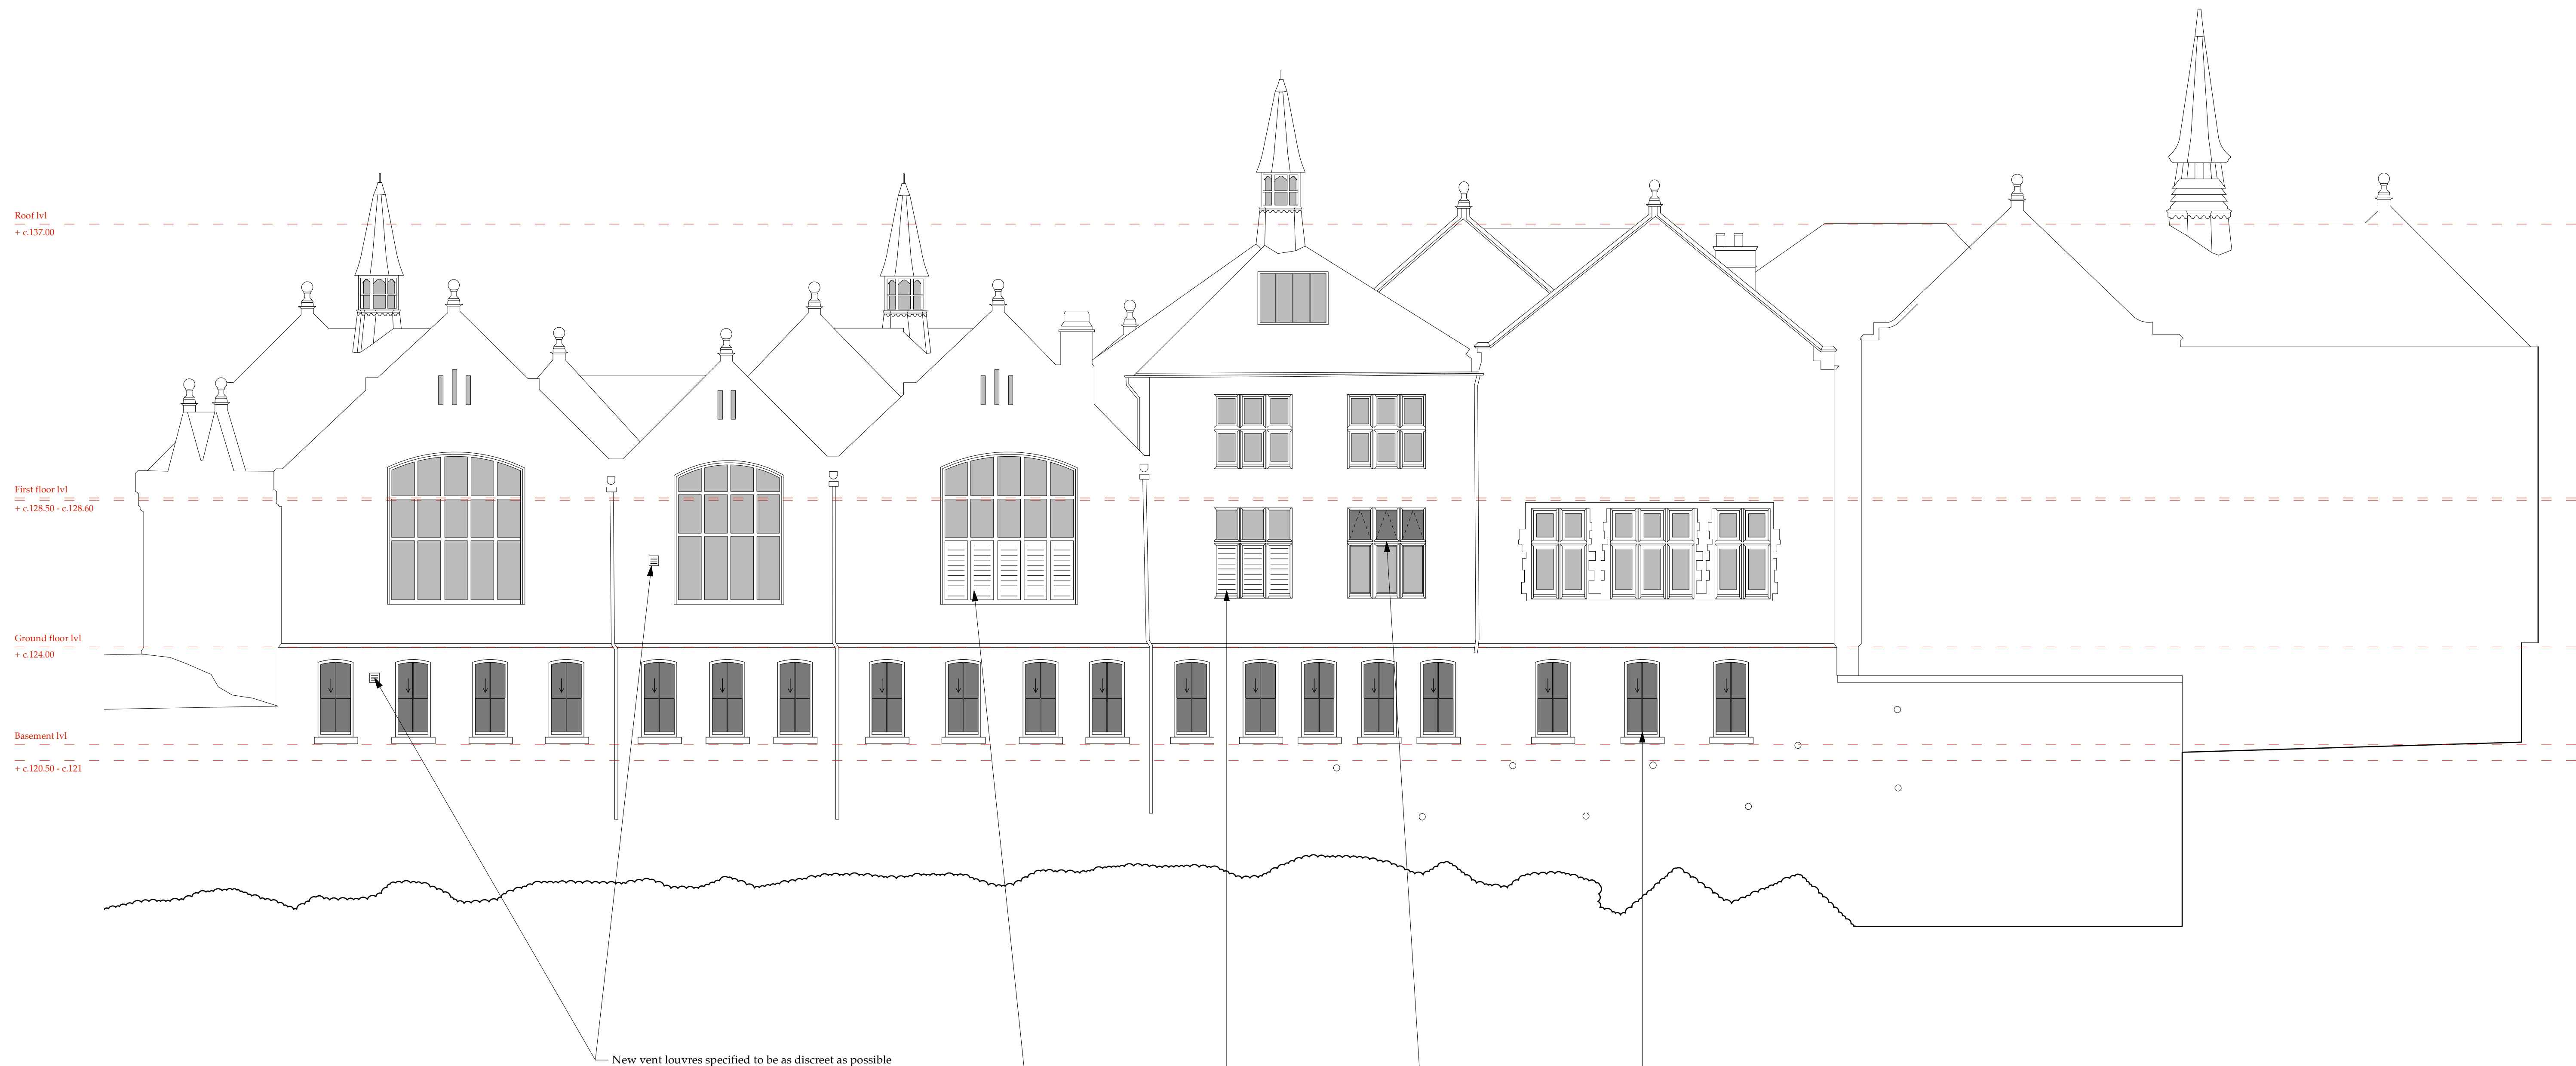


TOUCHSTONES 547

ARCHITECTURAL EMPORIUM Ltd
EMAIL: mail@architectural-emporium.co.uk
WEB: www.architectural-emporium.co.uk
ADDRESS: 13 Hope St, Liverpool, L1 9BQ
PHONE: +44 (0)151 565 0000

0 1 2 5 8

Key Plan:

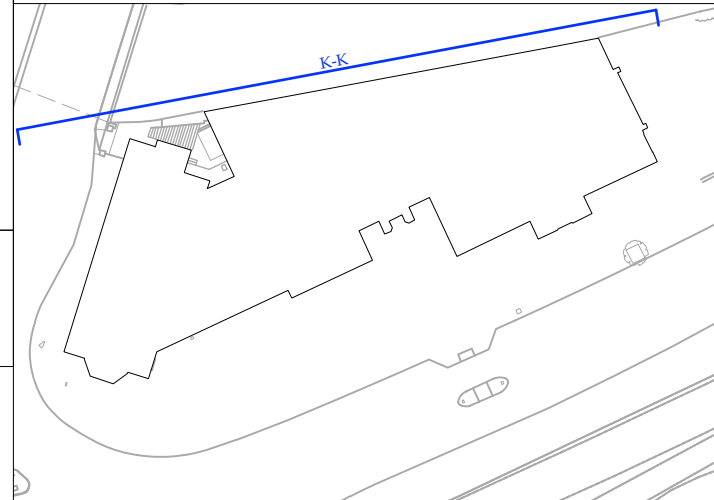

Key:

No Change to window/glazing	
Change to window/glazing as described	

NOTE:

- Please refer to Landscape Architect's drawings for all external elements.

Glazing replaced with vent louvres as shown, existing mullions to be retained only glazing to be replaced

Remove existing glazing from bottom of window and add vent louvres, existing mullions to be retained only glazing to be replaced

Existing vents to be removed from top panes and replaced with openers

Refurbish all windows on the basement level to make them openable as per original mechanism

Rev A : 31.05.23
Planning Issue

FOR: PLANNING
CHECKED BY: LC | DRAWN BY: SE
SCALE: 1:100
PAPER SIZE: A1
JOB: TOUCHSTONES 547

2.260_RevA

FIRST ISSUE: 02.05.23

PROPOSED ELEVATION K-K