


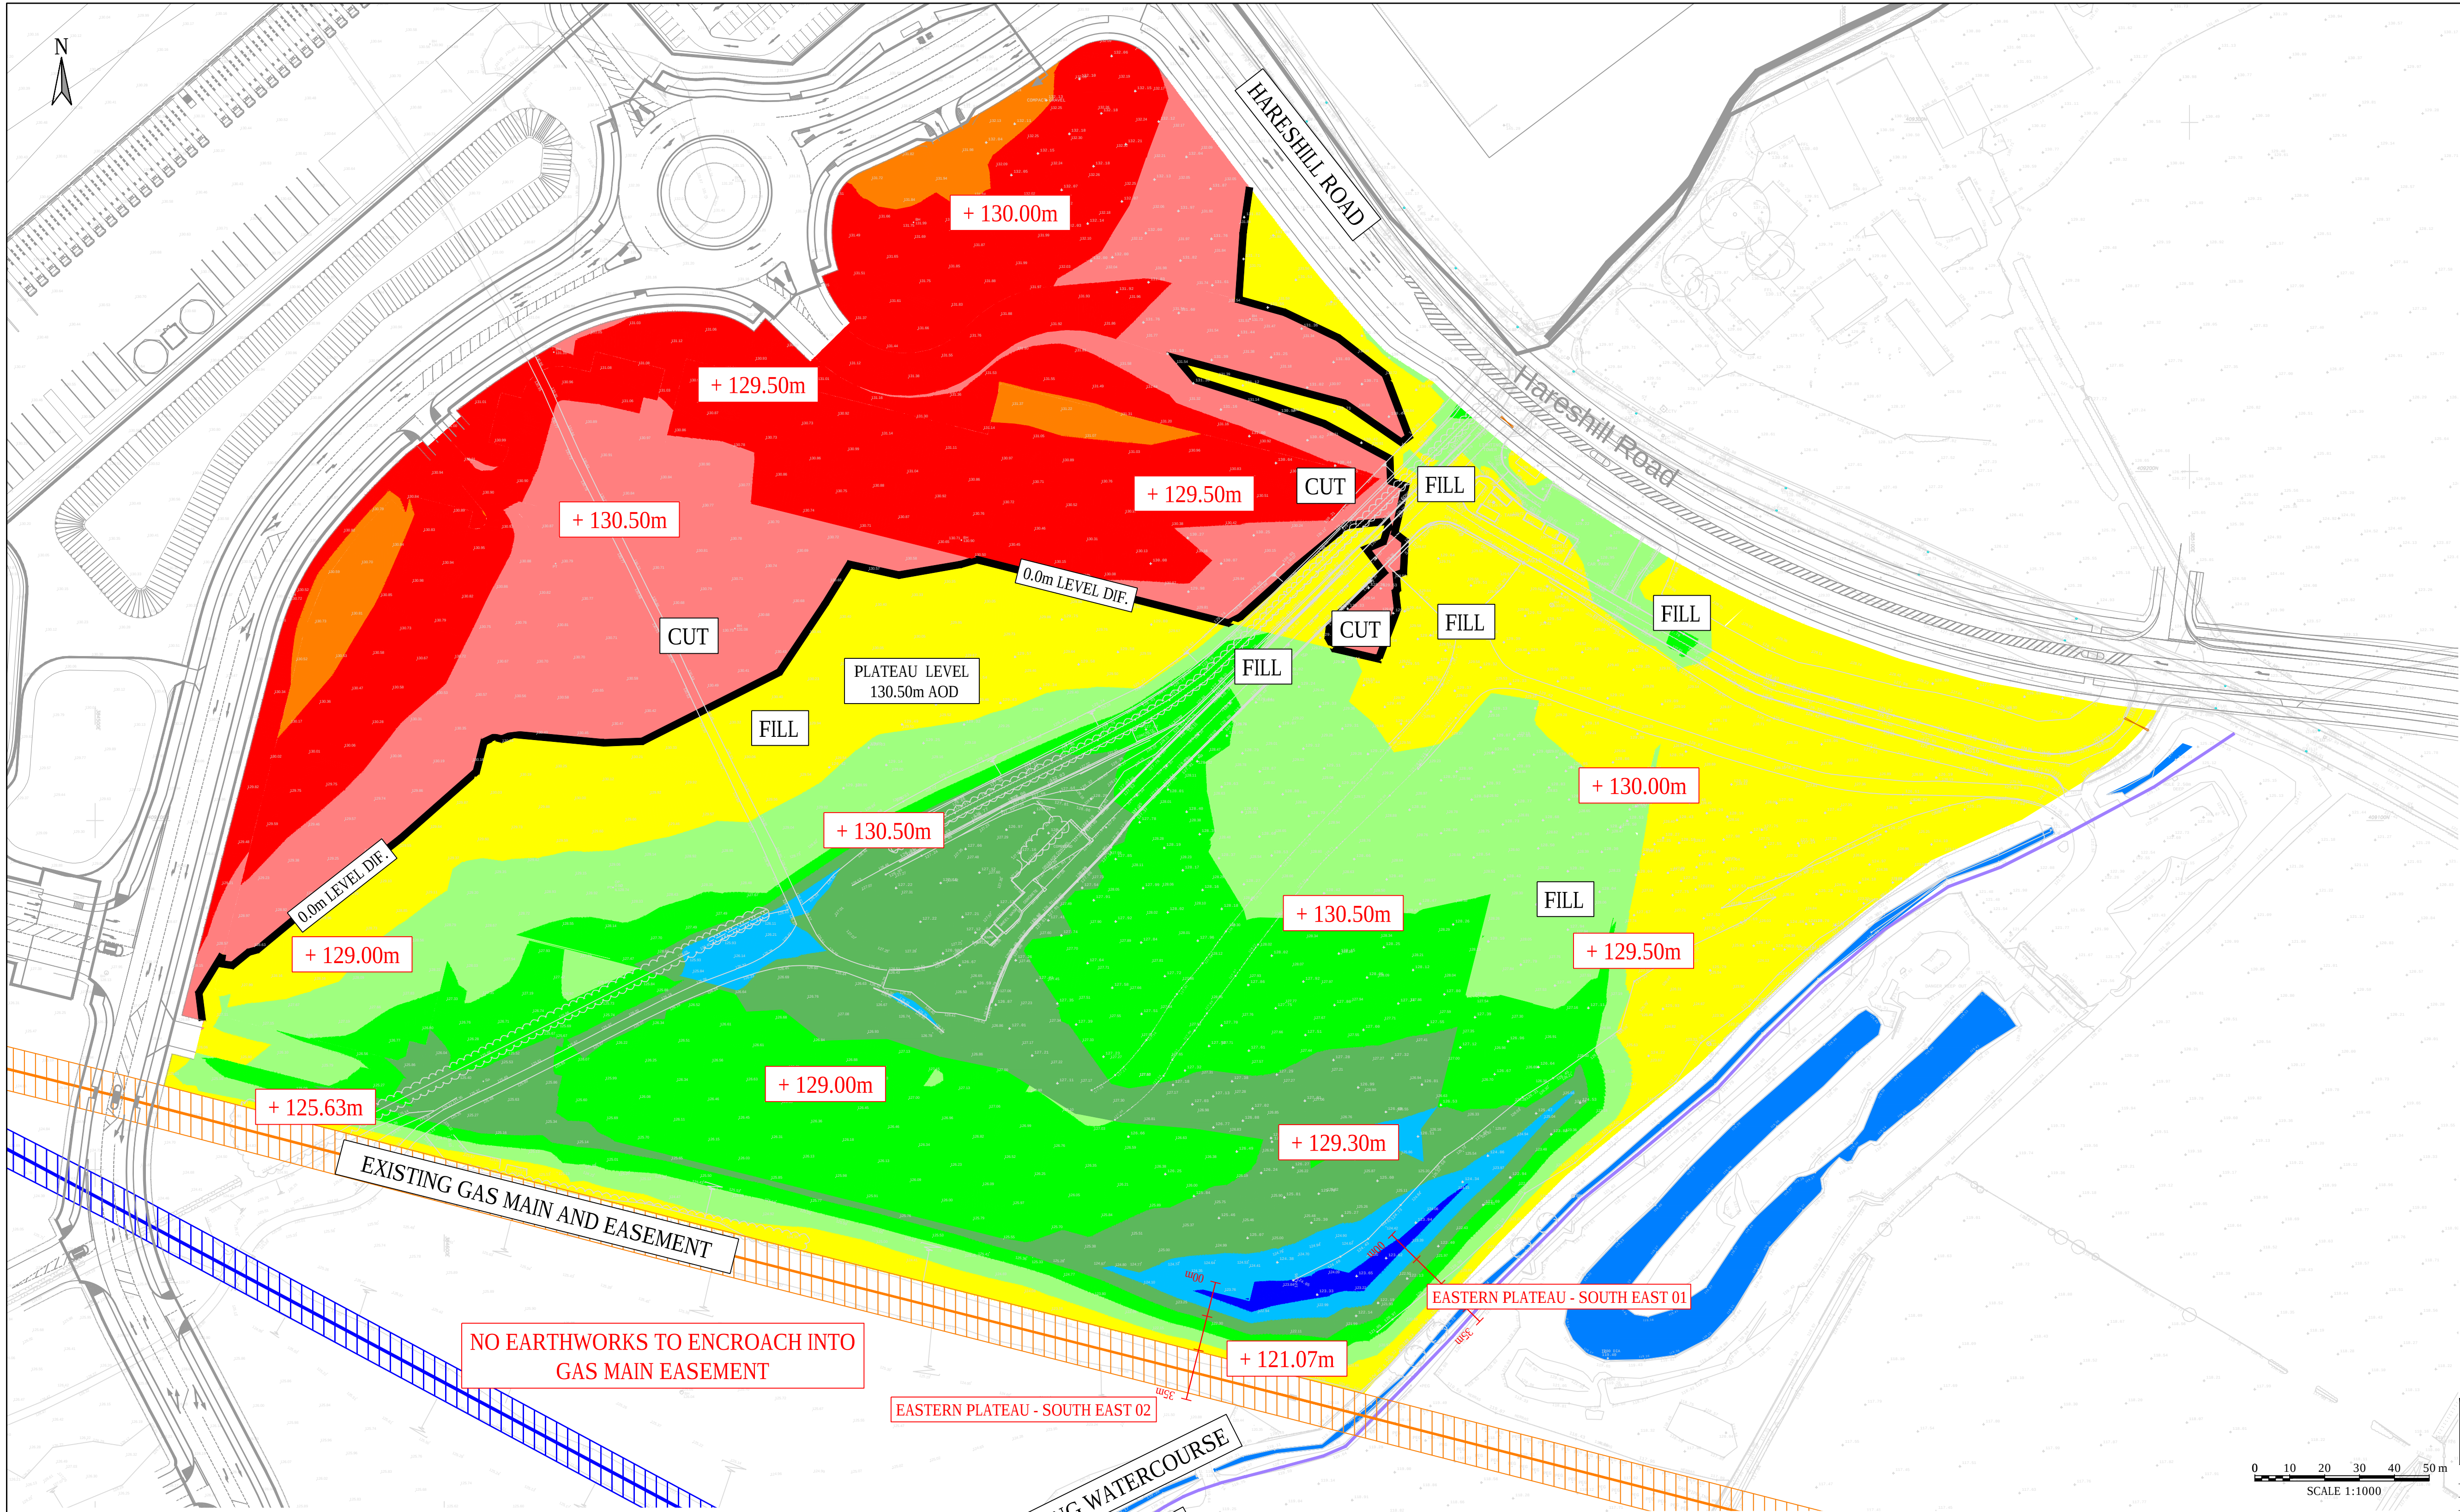

SURFACE LEVEL DATA			
NUMBER	MINIMUM LEVEL	MAXIMUM LEVEL	COLOUR
1	-6.03	-5.00	
2	-5.00	-4.00	
3	-4.00	-3.00	
4	-3.00	-2.00	
5	-2.00	-1.00	
6	-1.00	0.00	
7	0.00	1.00	
8	1.00	2.00	
9	2.00	3.00	
10	3.00	4.00	
11	4.00	5.00	
12	5.00	5.81	

TOPOSOIL 310mm REMOVAL VOLUME
AREA - 118,300m²
DEPTH - 310mm
VOLUME 36,673m³

PROPOSED FORMATION CUT AND FILL
EXISTING TOPO SURFACE -310mm TOPSOIL
VS
PROPOSED FORMATION
AREA - 118,300m²
CUT - 57,800m³
FILL - 141,000m³
NET - 83,200m³ (FILL)

ASSUMED CONSTRUCTION DEPTHS TO
INFORM FORMATION LEVELS
BUILDING 350mm
ADOPTED ACCESS ROAD 600mm
SERVICE YARD 350mm
CARPARK 300mm
EXTERNAL FOOTWAYS 200mm
LANDSCAPING / BASINS / PONDS 150mm

EARTHWORKS ANALYSIS BASED ON THE FOLLOWING
INFORMATION AND ASSUMPTIONS:

1. ASSUMED TOPSOIL DEPTH AVERAGE 310mm - ALL TOPSOIL TO BE DISPOSED OFF-SITE.
2. FINISHED LEVELS (FFL) ARE BASED ON 20019-ASA-VS-ZZ-DR-A-9001_MASTERPLAN - RESERVED MATTER - P4.DWG
3. ASSUMED CONSTRUCTION DEPTHS SEE TABLE.FINAL CONSTRUCTION DEPTHS TO BE CONFIRMED.
4. THE EXISTING TOPO IS BASED ON THE FOLLOWING MODEL;
- 20G240 2D - OPERATIONS SURVEYS.
5. ALL CUT MATERIAL CAN BE RE-USED AS SUITABLE FILL MATERIAL WHICH IS SUBJECT TO GEO-TECHNICAL EARTHWORKS RESULTS AND RECOMMENDATIONS.

PLANNING ISSUE

PO3	CLIENT COMMENTS INCORPORATED	28.10.20	RM	DB	JP
PO2	PLANNING ISSUE	27.10.20	RM	DB	JP
PO1	PRELIMINARY FIRST ISSUE	17.05.20	RM	DB	JP
Rev	Description	Date	Rev	Chk / App	

Document Control

Issuing Office




Client
RUSSELLS SOUTH HEYWOOD LTD

Project Name
SOUTH HEYWOOD COMMERCIAL


Sheet Title
EASTERN PLATEAU
CUT AND FILL ANALYSIS

WYG Project Number A104444-8	Drawn By RM	Date SEPT 2020	Checked By DB	Date SEPT 2020	Approved By JP	Date SEPT 2020	Scale @ A1 1:1000	Suitability S0
Client Project Number SOHW	Originator - WYG	Volume/System - 00	Level/Location - ZZ	Type - 90	Rule - C	Number - 0125	Revision PO3	


© Copyright WYG Group Ltd. 05/2019

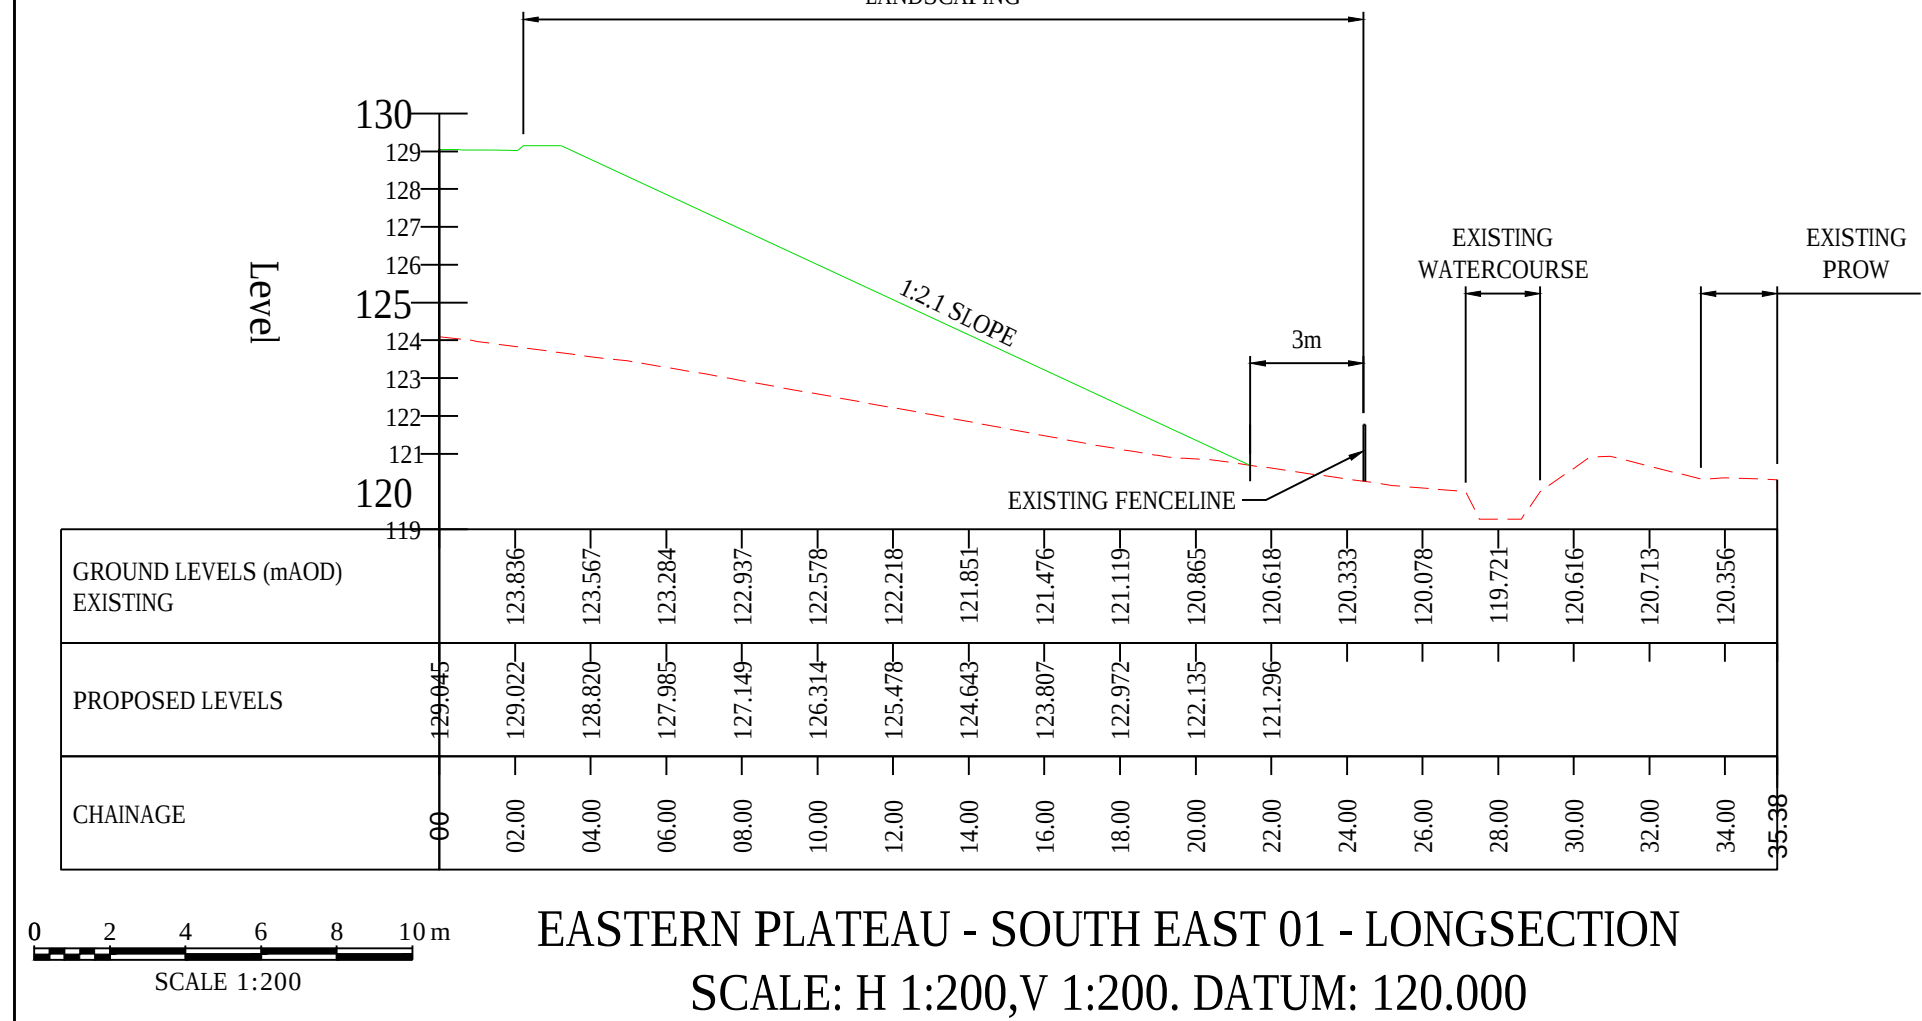

EASTERN PLATEAU - SOUTH EAST 01 - LONGSECTION
SCALE: H 1:200, V 1:200. DATUM: 120.000

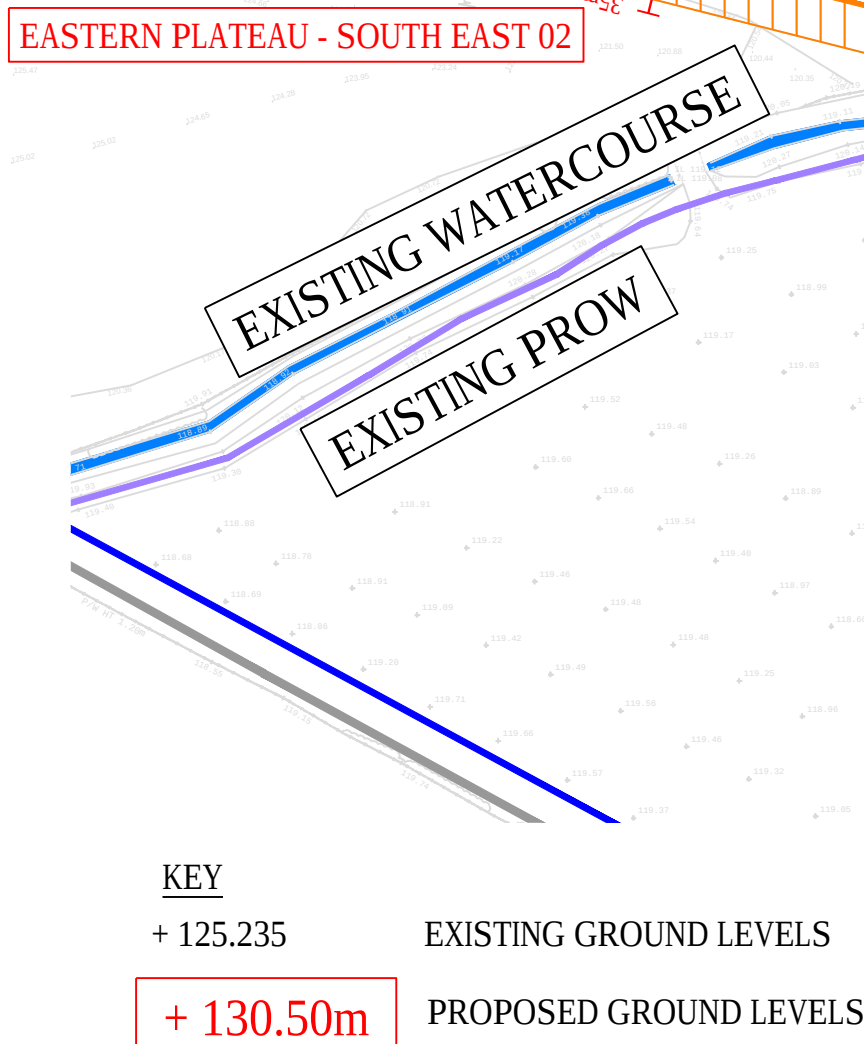

KEY
+ 125.235
+ 130.50m
EXISTING GROUND LEVELS
PROPOSED GROUND LEVELS

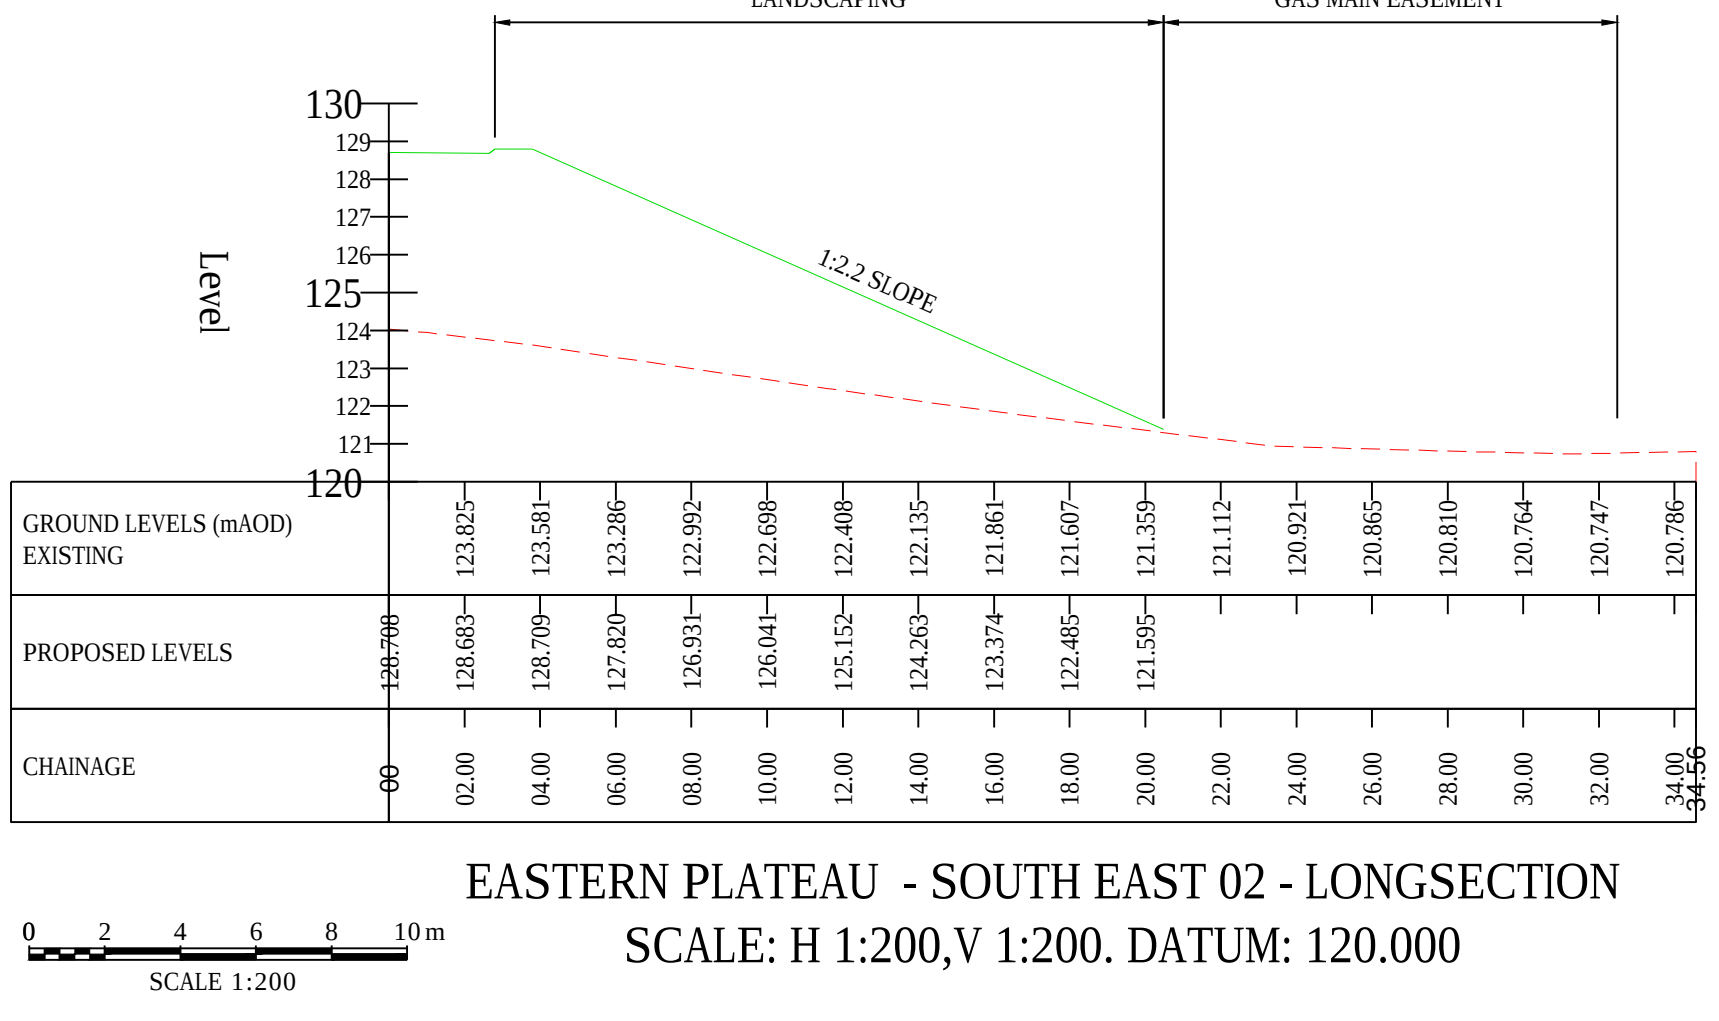

EASTERN PLATEAU - SOUTH EAST 02 - LONGSECTION
SCALE: H 1:200, V 1:200. DATUM: 120.000