


NOTES

THIS DRAWING IS TO BE READ IN CONJUNCTION WITH THE FOLLOWING DLA ARCHITECTURE DRAWING NUMBERS:

- 2022-052 20000 GROUND & FIRST FLOOR GA PLAN
- 2022-052 20002 ROOF PLAN
- 2022-052 20010 GA ELEVATIONS & SECTIONS

This Drawing is for planning only, it is not be used for any other purpose.

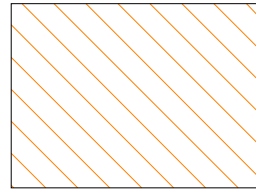

PROPOSED PHOTOVOLTAIC
LOCATION SUBJECT TO
SPECIALIST DETAIL DESIGN

Key	External Material Schedule
11	Polycarbonate rooflight, triple skin, profile to match roof cladding
12	Built up metal profile LPC approved insulation steel 32mm sheet laid narrow rib out roof construction on steel purlins on steel frame


Note: This is a colour drawing, in order to ensure any subsequent reproduction is viewed correctly it is to be re-printed in full colour

INFORMATION CONTAINED IN THIS DRAWING IS THE SOLE COPYRIGHT OF DLA ARCHITECTURE LTD AND IS NOT TO BE REPRODUCED WITHOUT PERMISSION

DO NOT SCALE, REFER TO FIGURED DIMENSIONS ONLY

REVISIONS

P 01	PLANNING ISSUE	14/07/22 BG
P 02	UPDATED FOR PLANNING SUBMISSION	18/08/22 CF PT
P 03	MAIN ENTRANCE DOOR LOCATION REVISED FOLLOWING CONSULTATION WITH PLANNING	31/03/2023 CF BLG

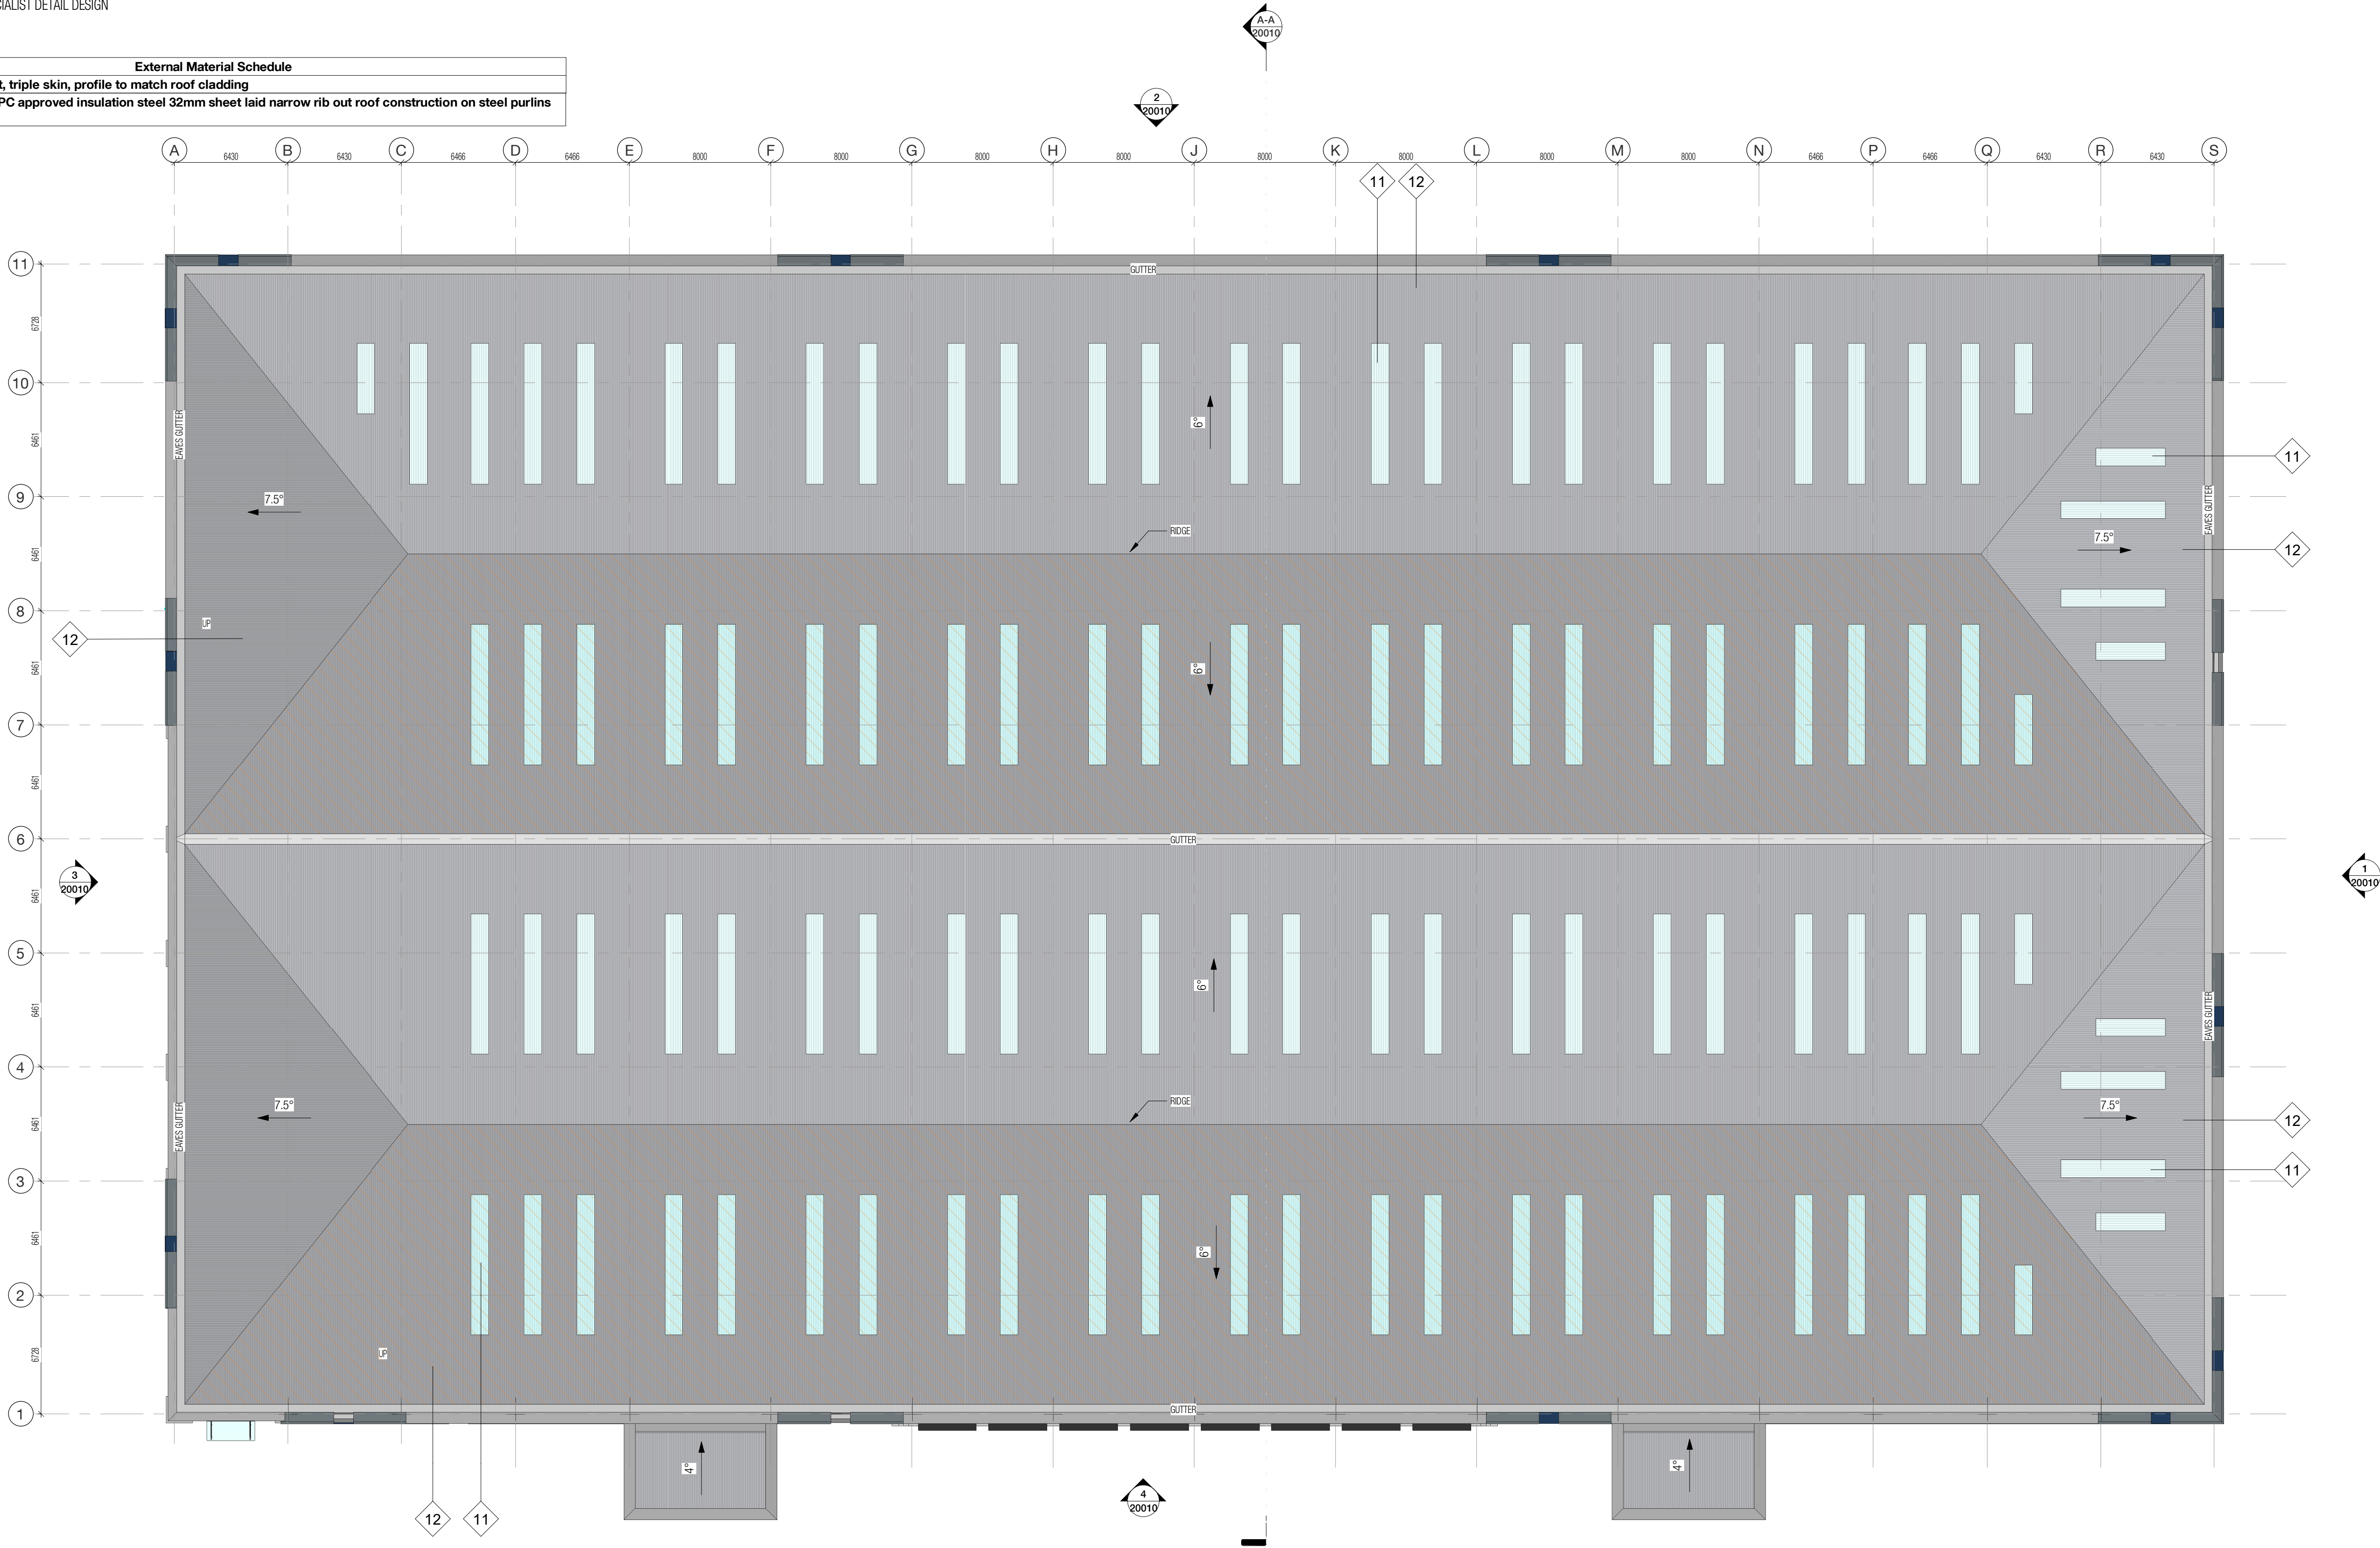

NORTH



dla
ARCHITECTURE

6 E Parade | Leeds | LS1 2AD
0113 887 3100
www.dla-architecture.co.uk

PROJECT
KINGSWAY PLOT J

TITLE
UNIT J2 ROOF PLAN GA

SCALE
1 : 200 @ A1

DATE
25/05/22

DLA REF	DRAWN	REVIEWED
2022-052	PT	BG

PROJECT	ORIGIN'R	ZONE	LEVEL	TYPE	ROLE	NUMBER
KPJ	DLA	J2	XX	DR	A	20002

STATUS	REVISION
PLANNING	P 03

