




**Construction – cross section**

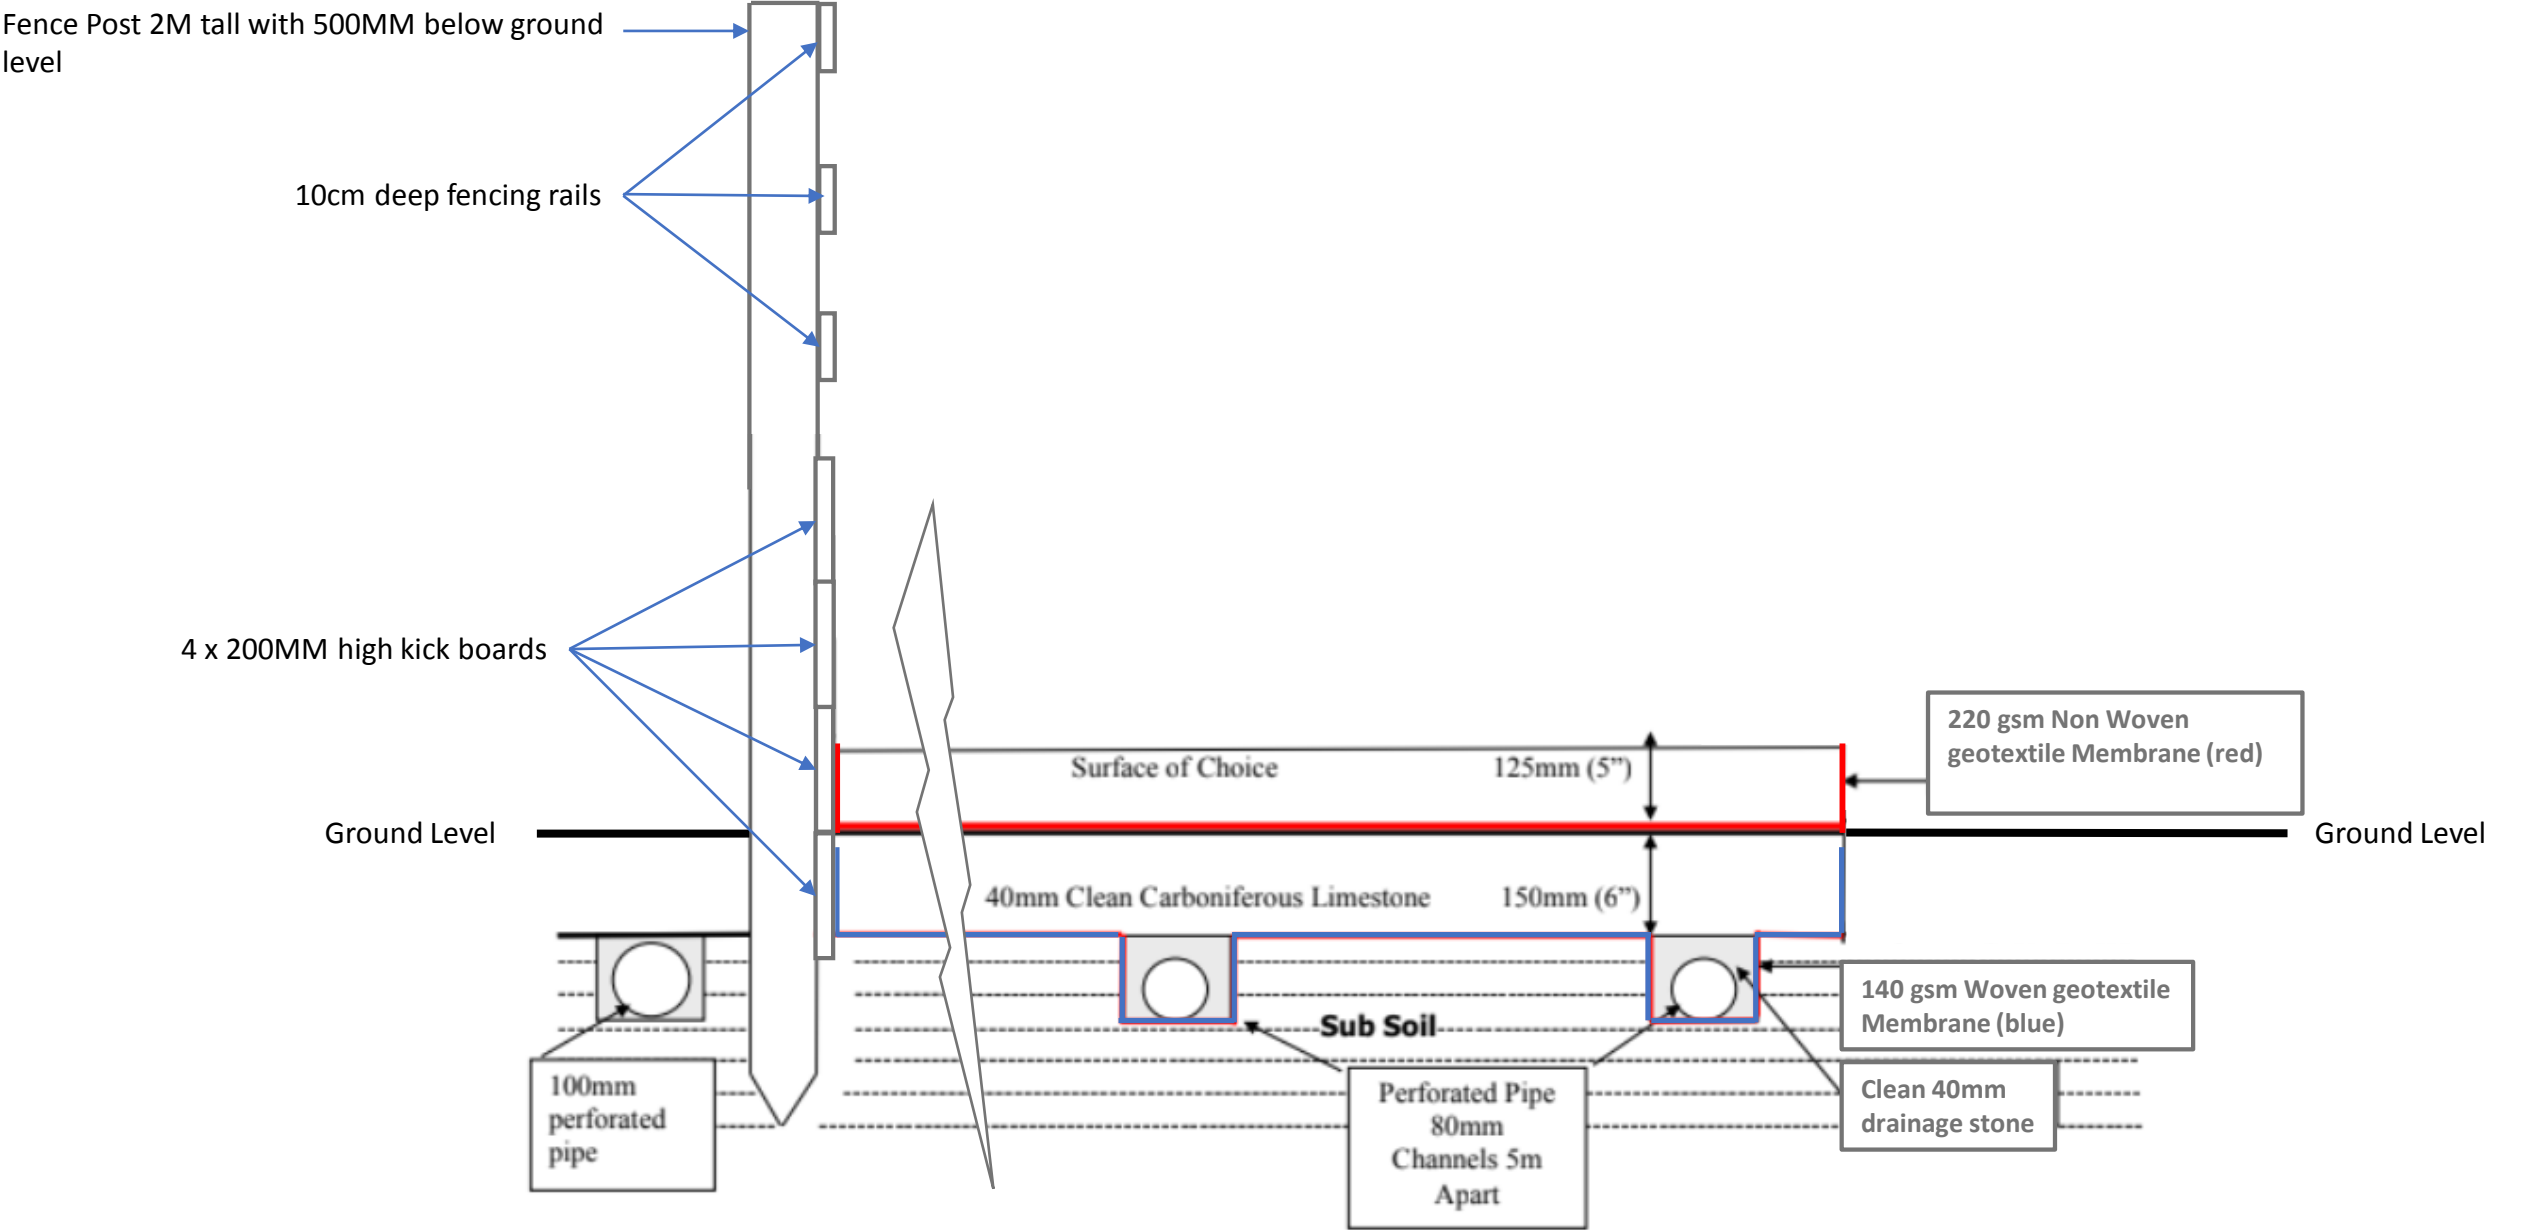

Construction – side view

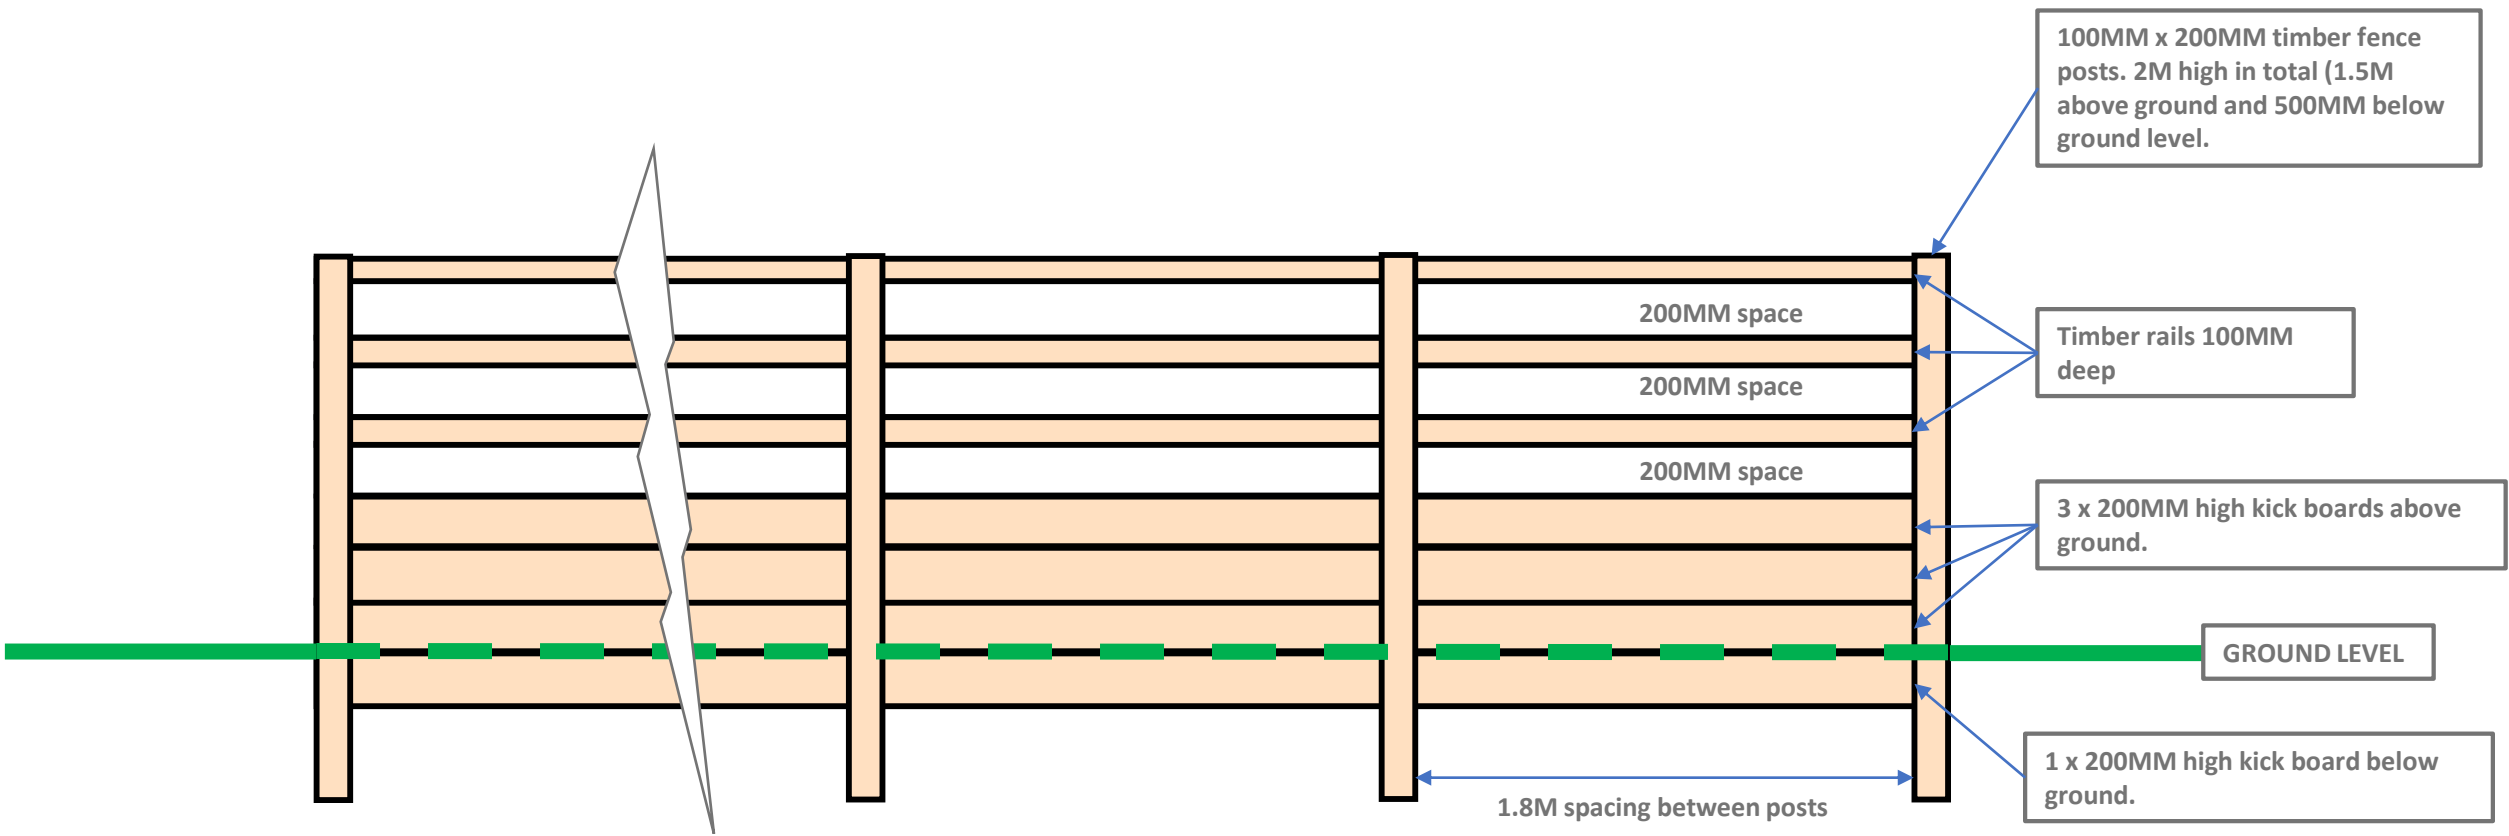

Construction – Aerial view

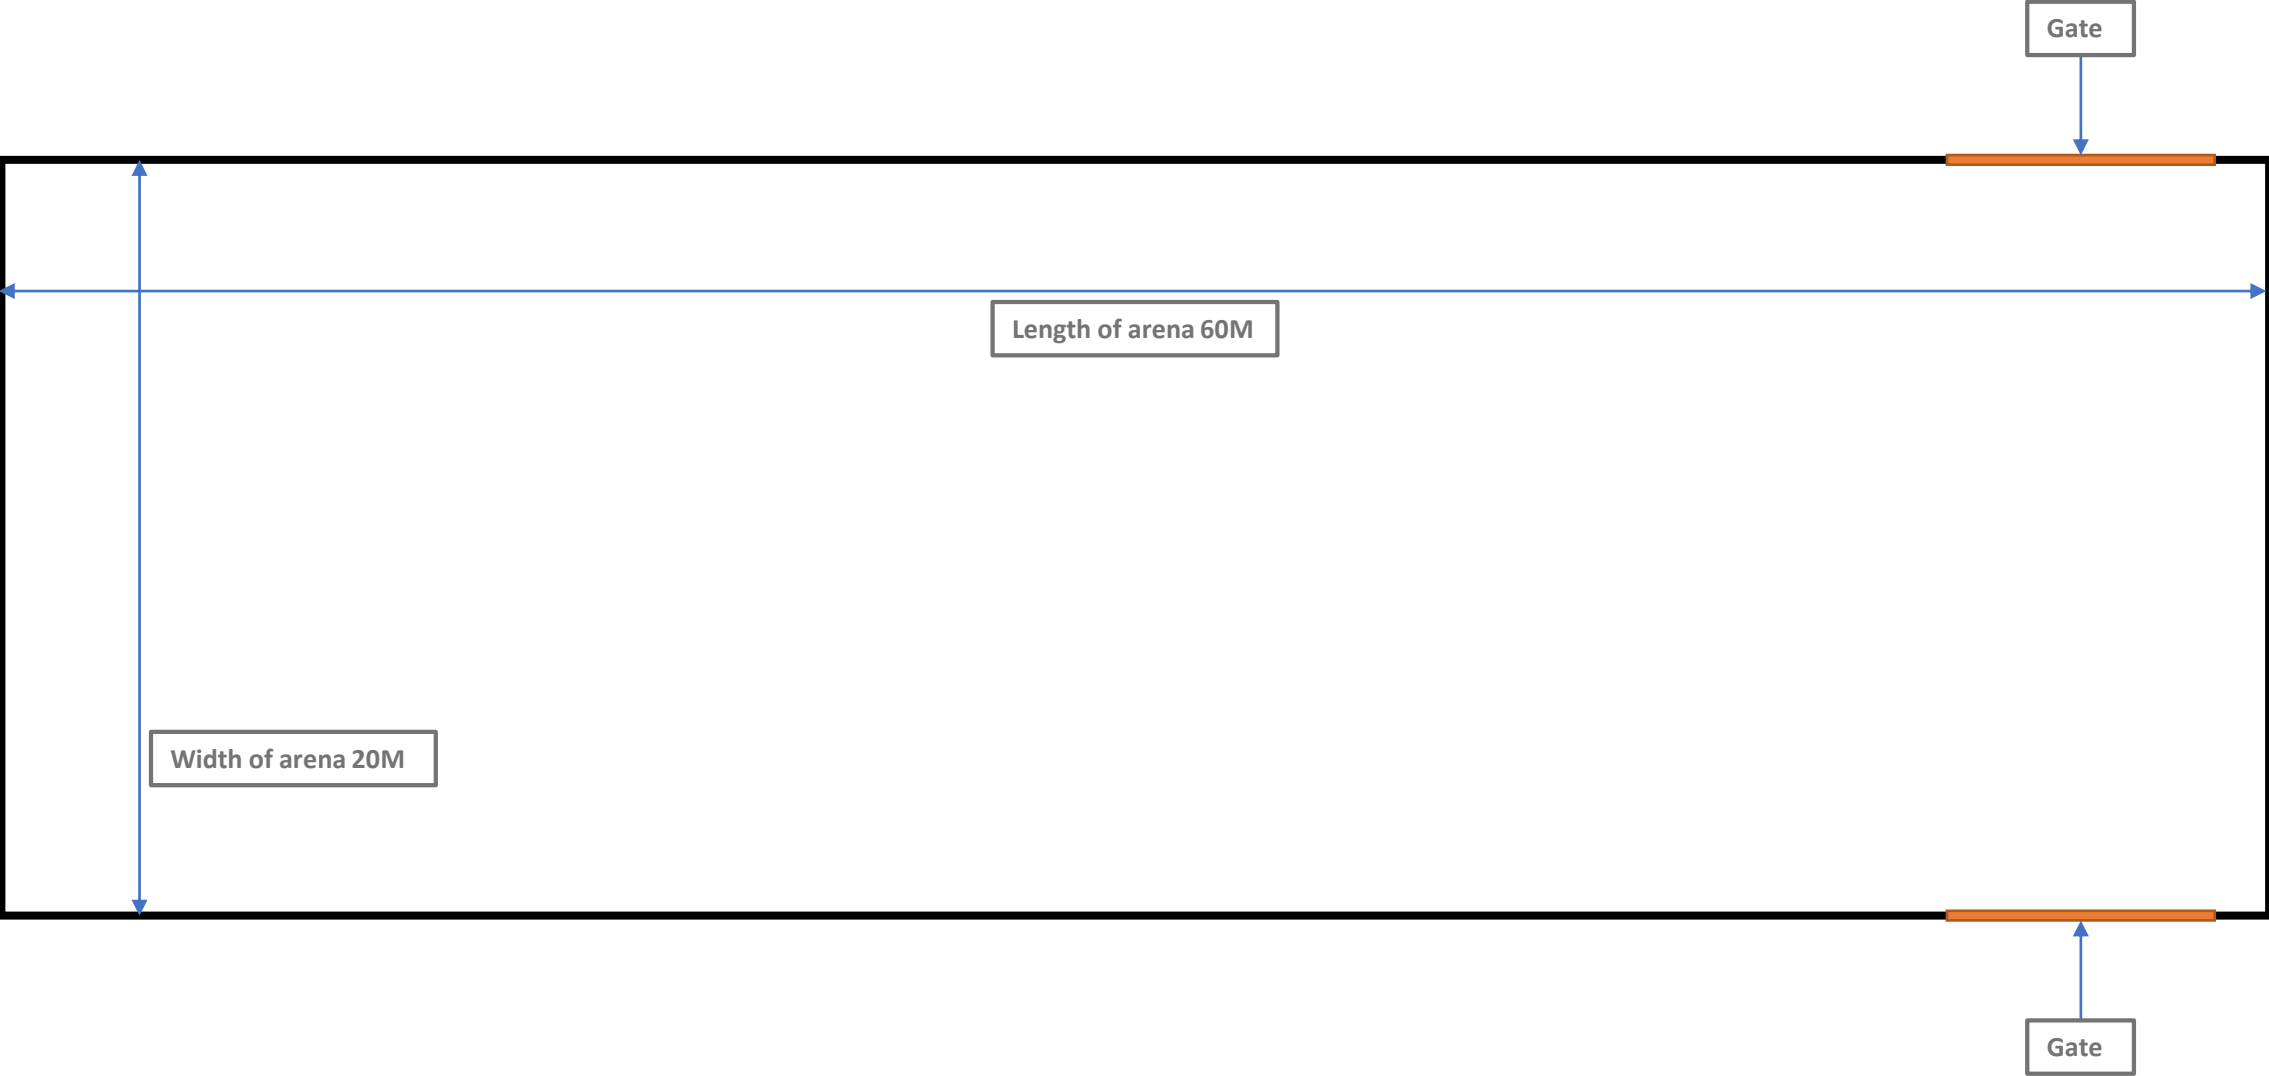

## Construction – Drainage view

