



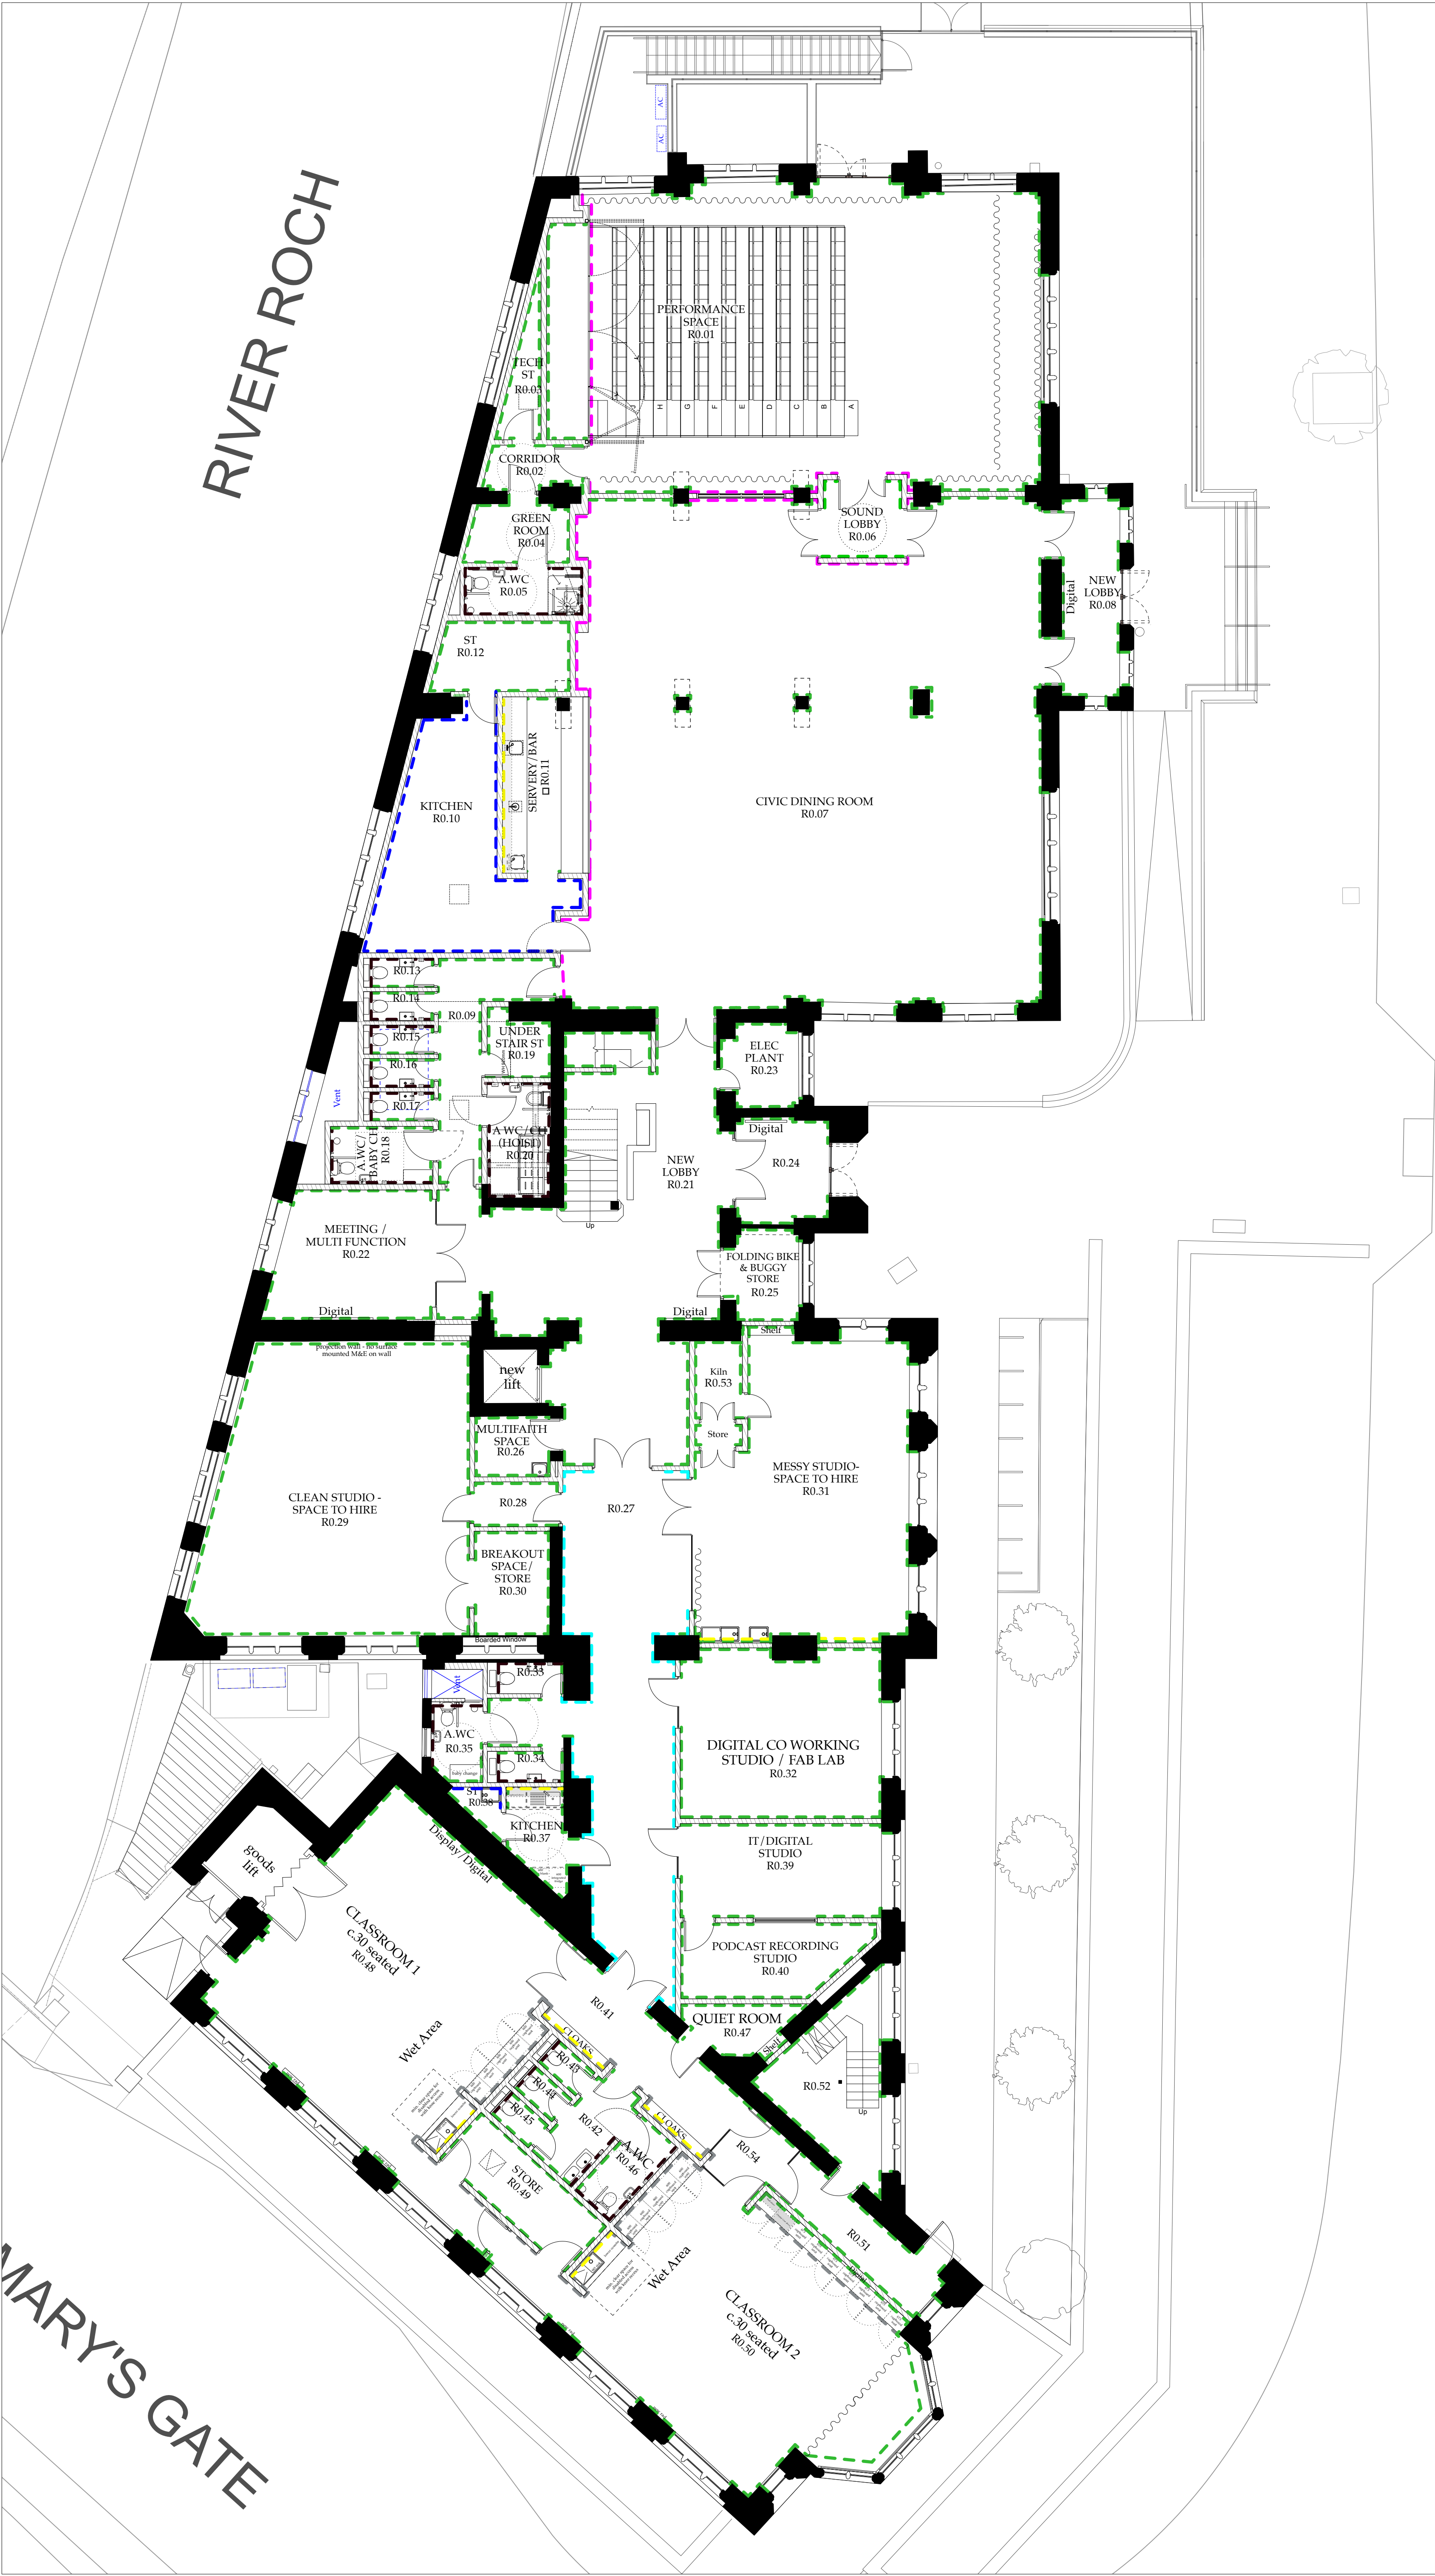


|   |   |
|---|---|
| <div><div><div></div><div></div></div><div><div>00.5125</div><div>12</div><div>55</div></div><div><div>1:100</div></div></div>   |   |
| Wall Linings Key   |   |
| <div><div></div></div>   | <div>Lining Type 05 - Damp Treatment:<br/>Contractor Design Portion Ref NBS /30.10<br/>Final finish plastered and painted (match surrounding)</div>    |
| Paint Finish   |   |
| <div><div></div></div>   | <div>Finish Type 01 - White Paint:<br/>Dulux, Diamond Matt, White</div>                                                                                |
| <div><div></div></div>   | <div>Finish Type 02 - Feature Paint Wall:<br/>Dulux, Eggshell, Overly Olive and Brilliant White, Exact colours TBC</div> <div></div>                   |
| Timber Finish   |   |
| <div><div></div></div>   | <div>Lining Type 01 - Solid English Walnut Timber Cladding:<br/>Timber panelled wall, refer to precedents page for more information.</div> <div></div> |
| <div><div></div></div>   | <div>Lining Type 02 - Plywood Timber Class A Acoustic Cladding:<br/>Stil-Acoustics, PM-3 microperforated, birch faced plywood.</div> <div></div>       |
| Tile Finish   |   |
| <div><div></div></div>   | <div>Lining Type 06 - Feature Tiles:<br/>Granby workshop, Blob, Glazed tile Colours TBC</div> <div></div>                                              |
| <div><div></div></div>   | <div>Lining Type 07 - WC Tiles:<br/>Starel Stones and Architectural Elements, Calacatta Honed Marble</div> <div></div>                                 |
| <div><div></div></div>   | <div>Lining Type 08 - Splashback:<br/>Altro Whiterock, White, Splashback</div>                                                                         |
| <div>ALL FINISHES TBC UNTIL SAMPLES HAVE BEEN REVIEWED BY CLIENT AND ARCHITECT</div>   |   |
| <div>Rev. Date Drawn Checked Note</div> <div><div><div></div></div><div>ARCHITECTURAL EMPORIUM Ltd</div><div><div>www.architectural-emporium.co.uk / mail@architectural-emporium.co.uk</div><div>87 Kempton St, Liverpool, L3 8UE / +44 (0)151 360 0000</div></div></div> |   |
| JOB: TOUCHSTONES - 547   |   |
| STATUS: PLANNING CONDITIONS   |   |
| SCALE: 1:100 @ ISO A1   |   |
| FIRST ISSUE: 20/10/2023   |   |
| DRAWING No: 3.501 -   |   |
| WALL FINISHES_BASEMENT   |   |

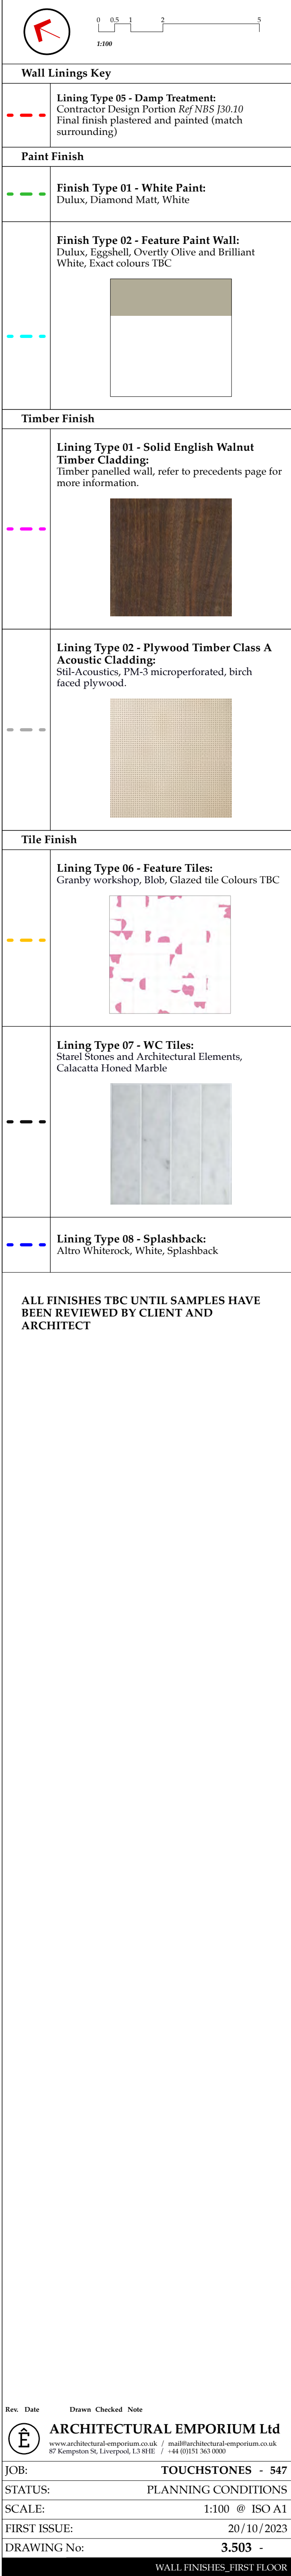


|                                                                           |   |
|---------------------------------------------------------------------------|---|
| <div><div><div></div></div><div>00.5125</div></div> <div>1:100</div>      |   |
| Wall Linings Key                                                          |   |
| <div><div></div></div>                                                    | Lining Type 05 - Damp Treatment:<br>Contractor Design Portion Ref NBS J30.10<br>Final finish plastered and painted (match surrounding)                       |
| Paint Finish                                                              |   |
| <div><div></div></div>                                                    | Finish Type 01 - White Paint:<br>Dulux, Diamond Matt, White                                                                                                  |
| <div><div></div></div>                                                    | Finish Type 02 - Feature Paint Wall:<br>Dulux, Eggshell, Overly Olive and Brilliant White, Exact colours TBC                                                 |
| Timber Finish                                                             |   |
| <div><div></div></div>                                                    | Lining Type 01 - Solid English Walnut<br>Timber Cladding:<br>Timber panelled wall, refer to precedents page for more information.                            |
| <div><div></div></div>                                                    | Lining Type 02 - Plywood Timber Class A<br>Acoustic Cladding:<br>Stil-Acoustics, PM-3 microperforated, birch faced plywood.                                  |
| Tile Finish                                                               |   |
| <div><div></div></div>                                                    | Lining Type 06 - Feature Tiles:<br>Granby workshop, Blob, Glazed tile Colours TBC                                                                            |
| <div><div></div></div>                                                    | Lining Type 07 - WC Tiles:<br>Starel Stones and Architectural Elements, Calacatta Honed Marble                                                               |
| <div><div></div></div>                                                    | Lining Type 08 - Splashback:<br>Altro Whiterock, White, Splashback                                                                                           |
| ALL FINISHES TBC UNTIL SAMPLES HAVE BEEN REVIEWED BY CLIENT AND ARCHITECT |   |
| Rev. Date                                                                 | Drawn Checked Note   |
| <div><div></div></div>                                                    | ARCHITECTURAL EMPORIUM Ltd<br>www.architectural-emporium.co.uk / mail@architectural-emporium.co.uk<br>87 Kempton St, Liverpool, L3 8UE / +44 (0)151 560 0000 |
| JOB:                                                                      | TOUCHSTONES - 547   |
| STATUS:                                                                   | PLANNING CONDITIONS   |
| SCALE:                                                                    | 1:100 @ ISO A1   |
| FIRST ISSUE:                                                              | 20/10/2023   |
| DRAWING No:                                                               | 3.502 -   |
| WALL FINISHES_GROUND FLOOR                                                |   |



GROUND FLOOR, CIVIC DINING ROOM, ENGLISH WALNUT TYPICAL CLADDING DETAILS REFER TO NBS K13:

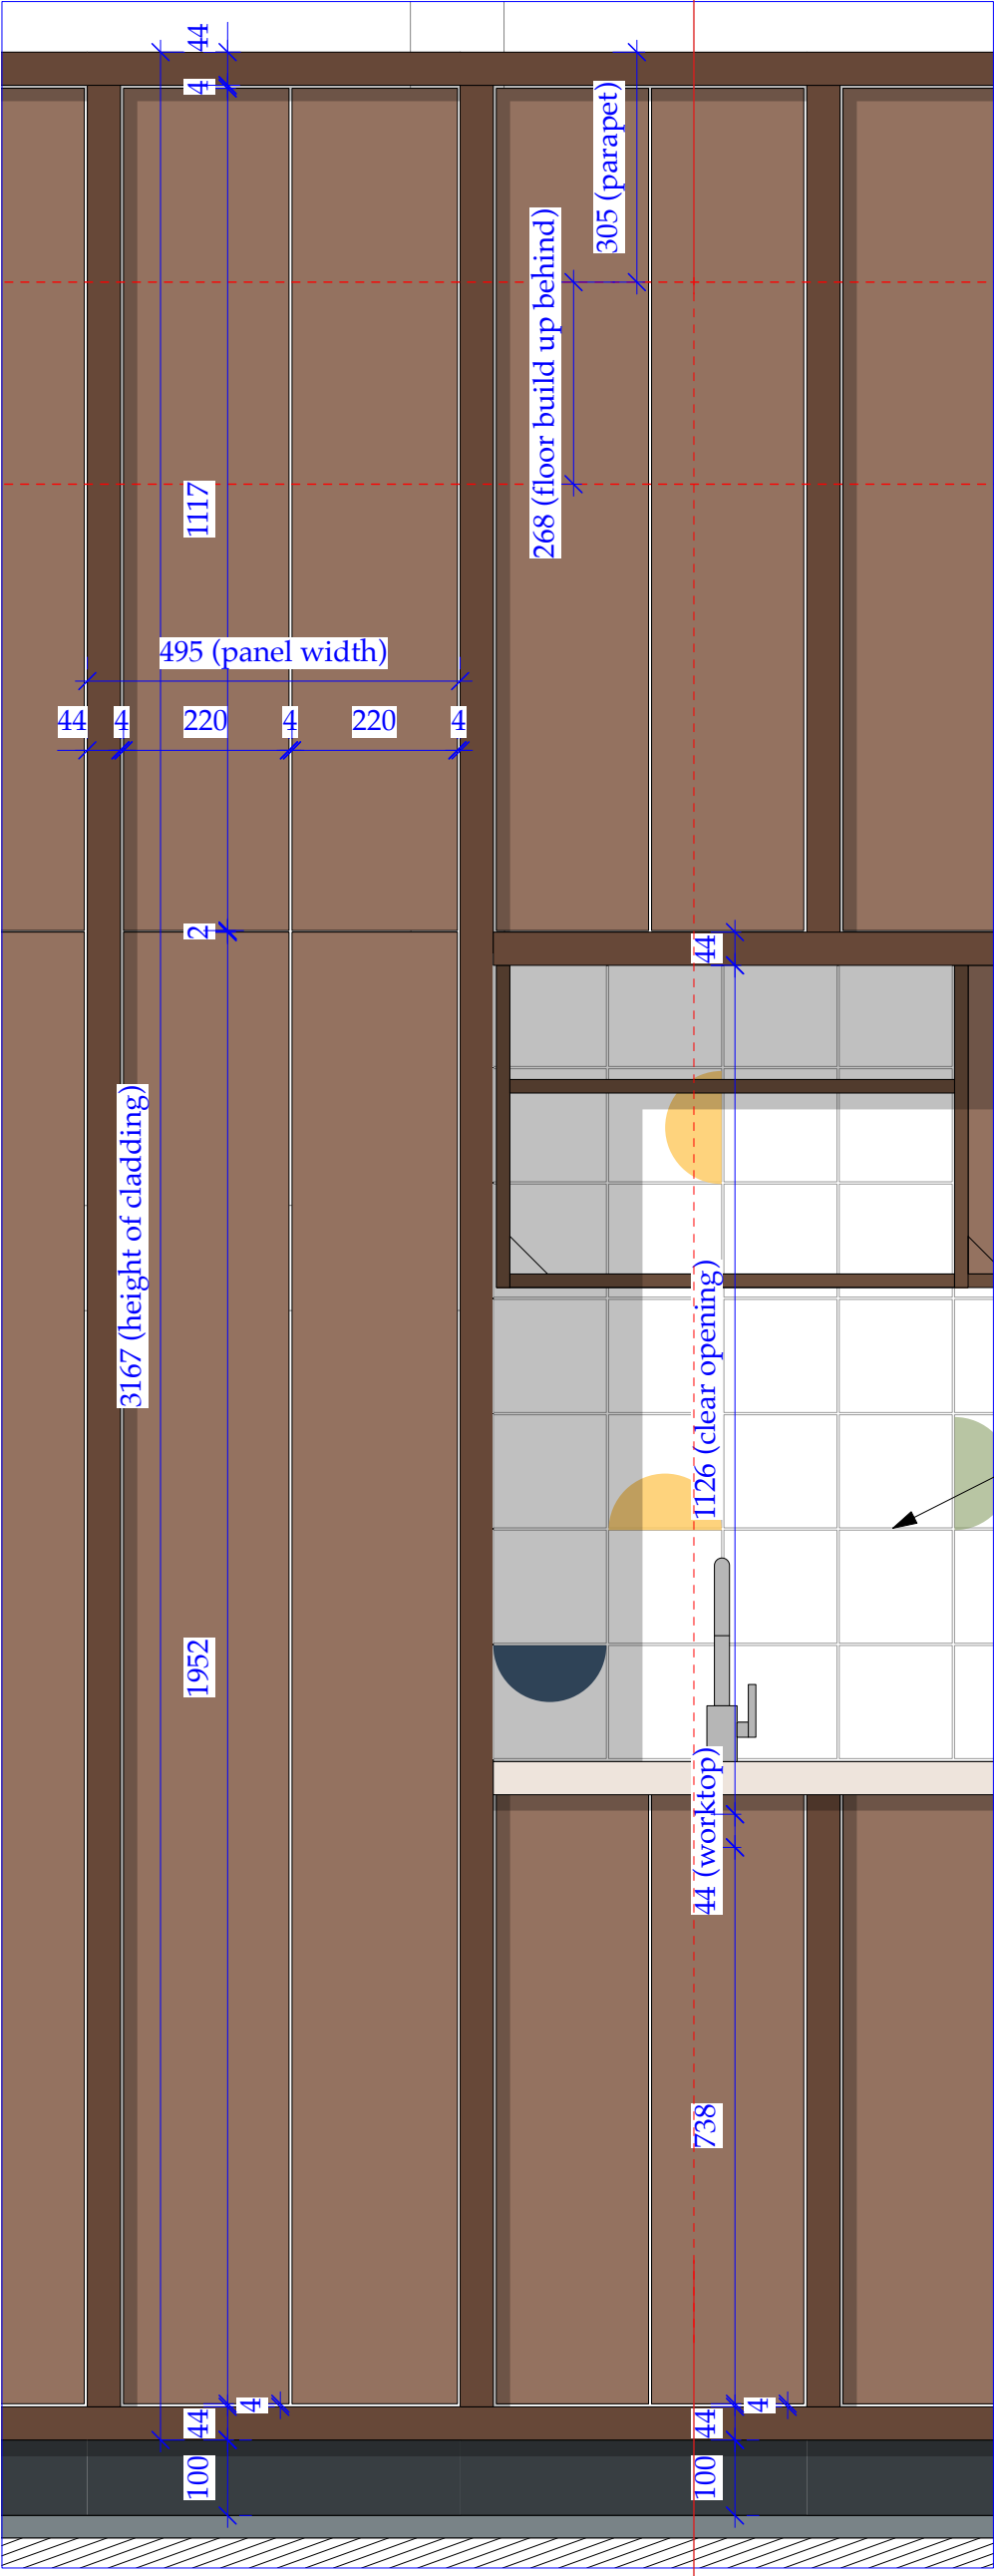

ELEVATION | 1:10

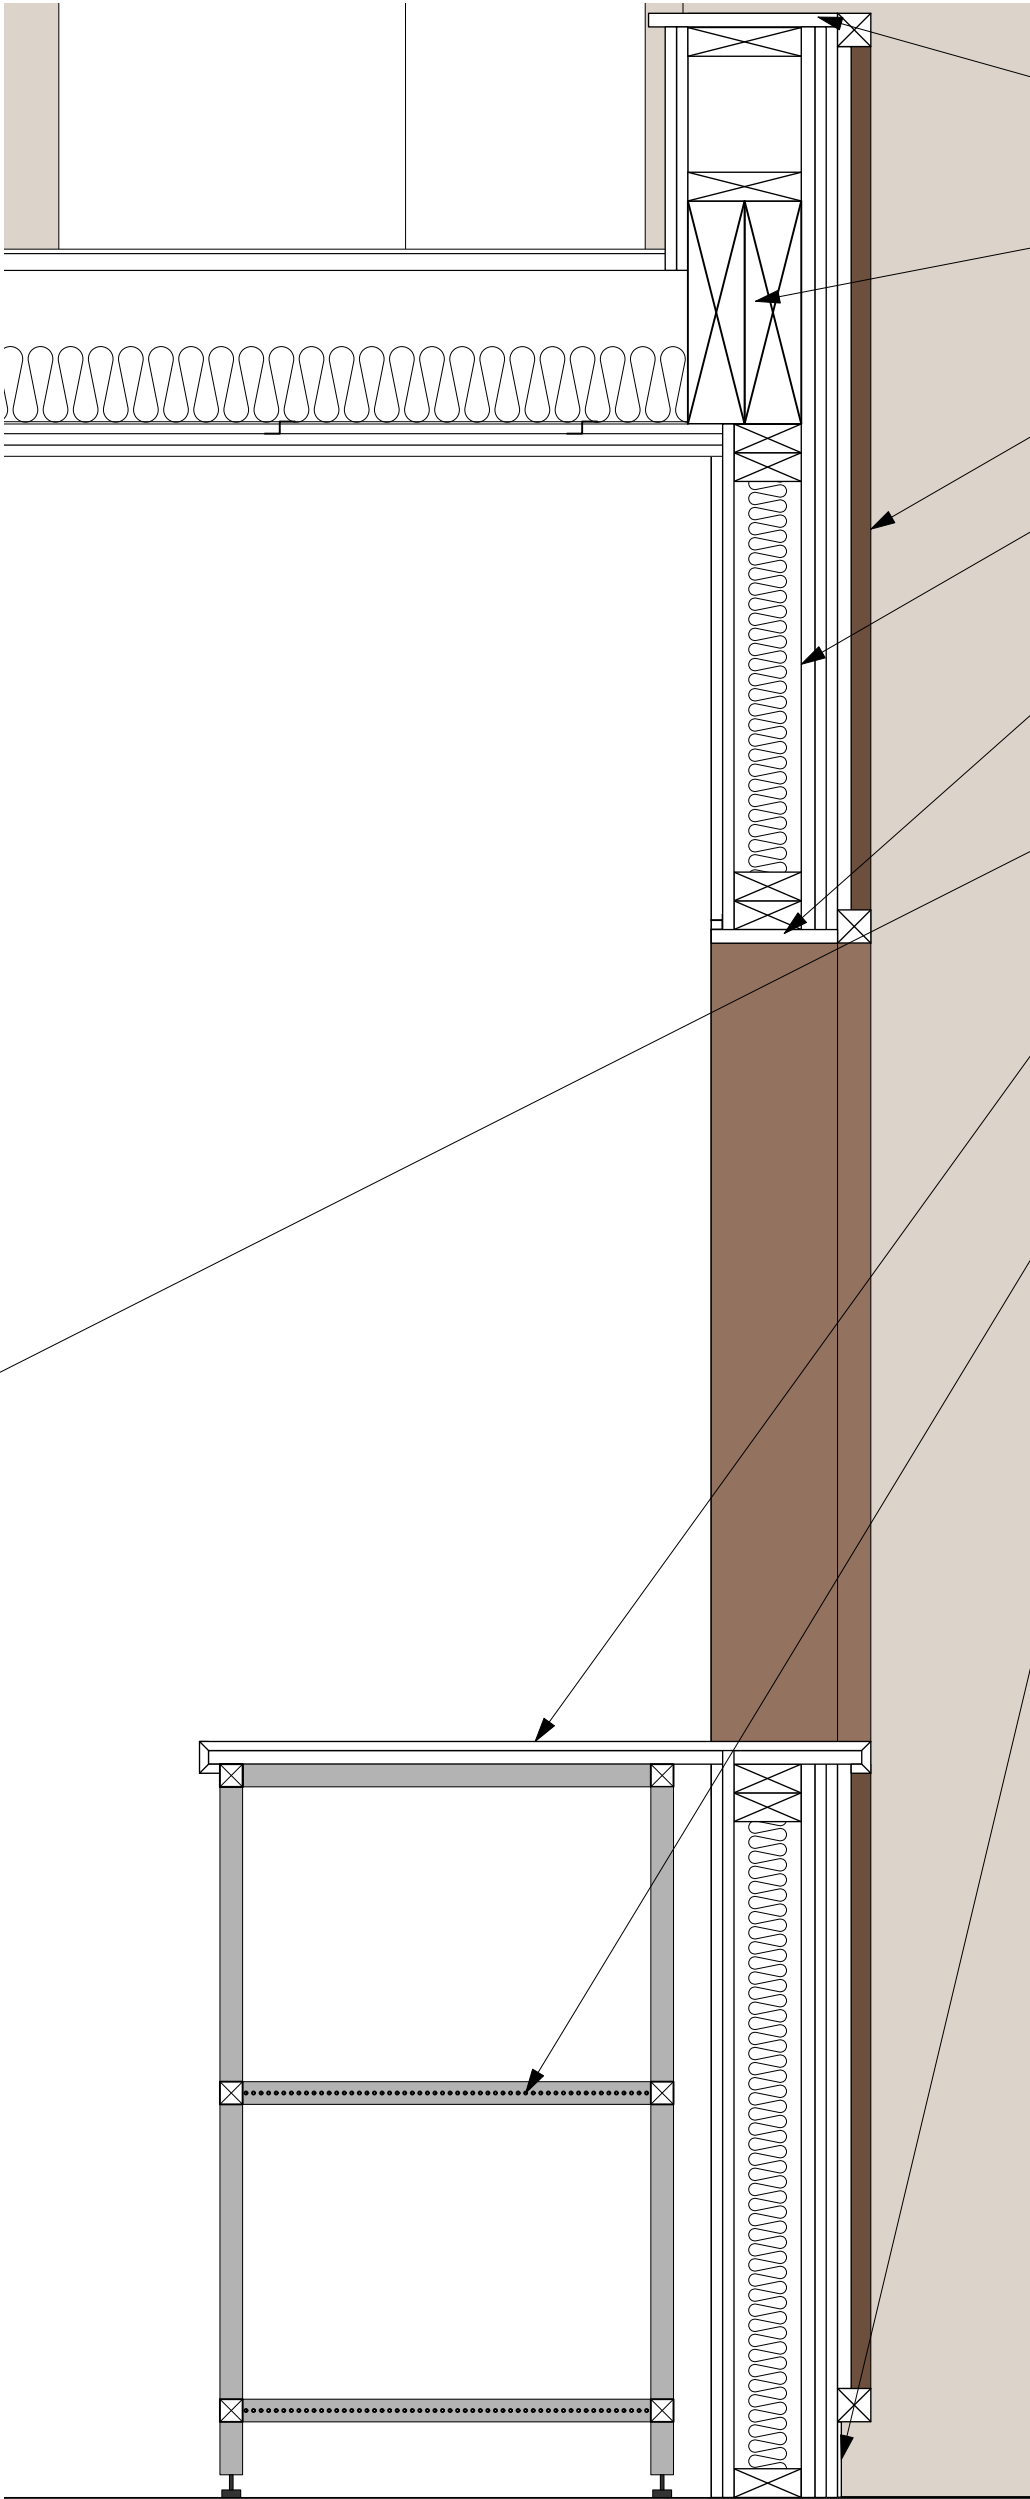


SECTION | 1:10

- 18mm thick English walnut capping piece to top of partition. Capping to align with 44x44mm timber to provide flush finish at head of partition.
- Refer to structural engineers drawings & specification for structural solution.
- English Walnut Cladding. Refer to spec ref NBS K13.120
- Refer to partition & linings detail for timber loadbearing partition build up.
- Matching English Walnut timber to be used to line out the reveal soffit to the servery opening. A 12.5mm shadow bead is to be used at junctions between plaster finishes and the walnut to the inside face of the servery ref NBS N10.16.
- Feature tiles to back bar. Refer to partitions/linings drawing for full details.
- Worktop, refer to kitchen plans for specification, worktop to continue through to front face of the cladding and align with the leading edge of the 44x44mm battens.
- Undercounter units/appliances to be provided as part of the kitchen installation (refer to kitchen suppliers drawings and architectural drawings 5.503)
- Skirting ref NBS P20.25



CLADDING PRECEDENT

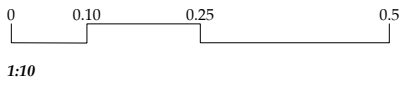


All dimensions are approximate and subject to change once a site measure is completed and confirmed by architect.

Timber Finish


Lining Type 01 - Solid English Walnut Timber Cladding: Timber panelled wall, refer to precedents page for more information.



GROUND FLOOR, CLASSROOMS & KILN ROOM, BIRCH FACED PLYWOOD ACOUSTIC CLADDING DETAILS REFER TO NBS K13:

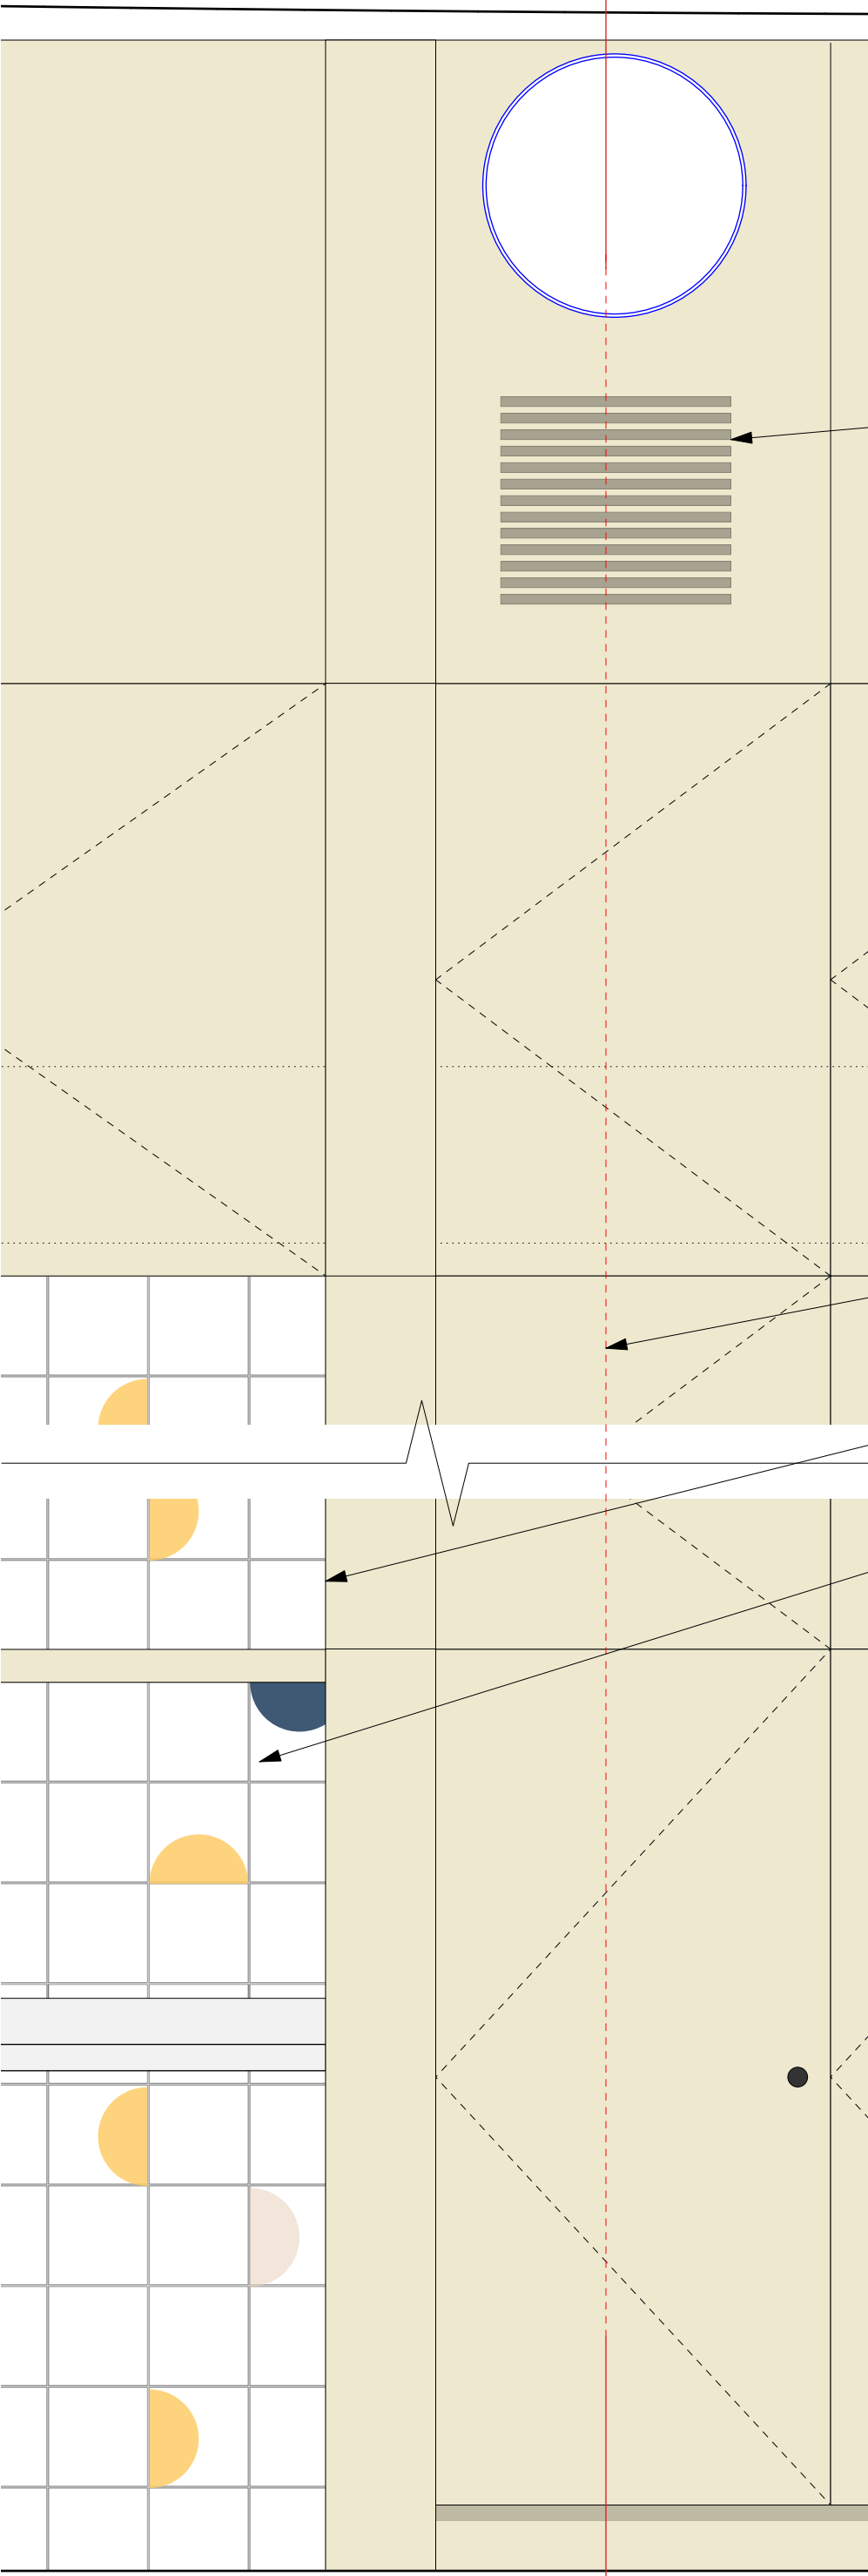

ELEVATION | 1:10

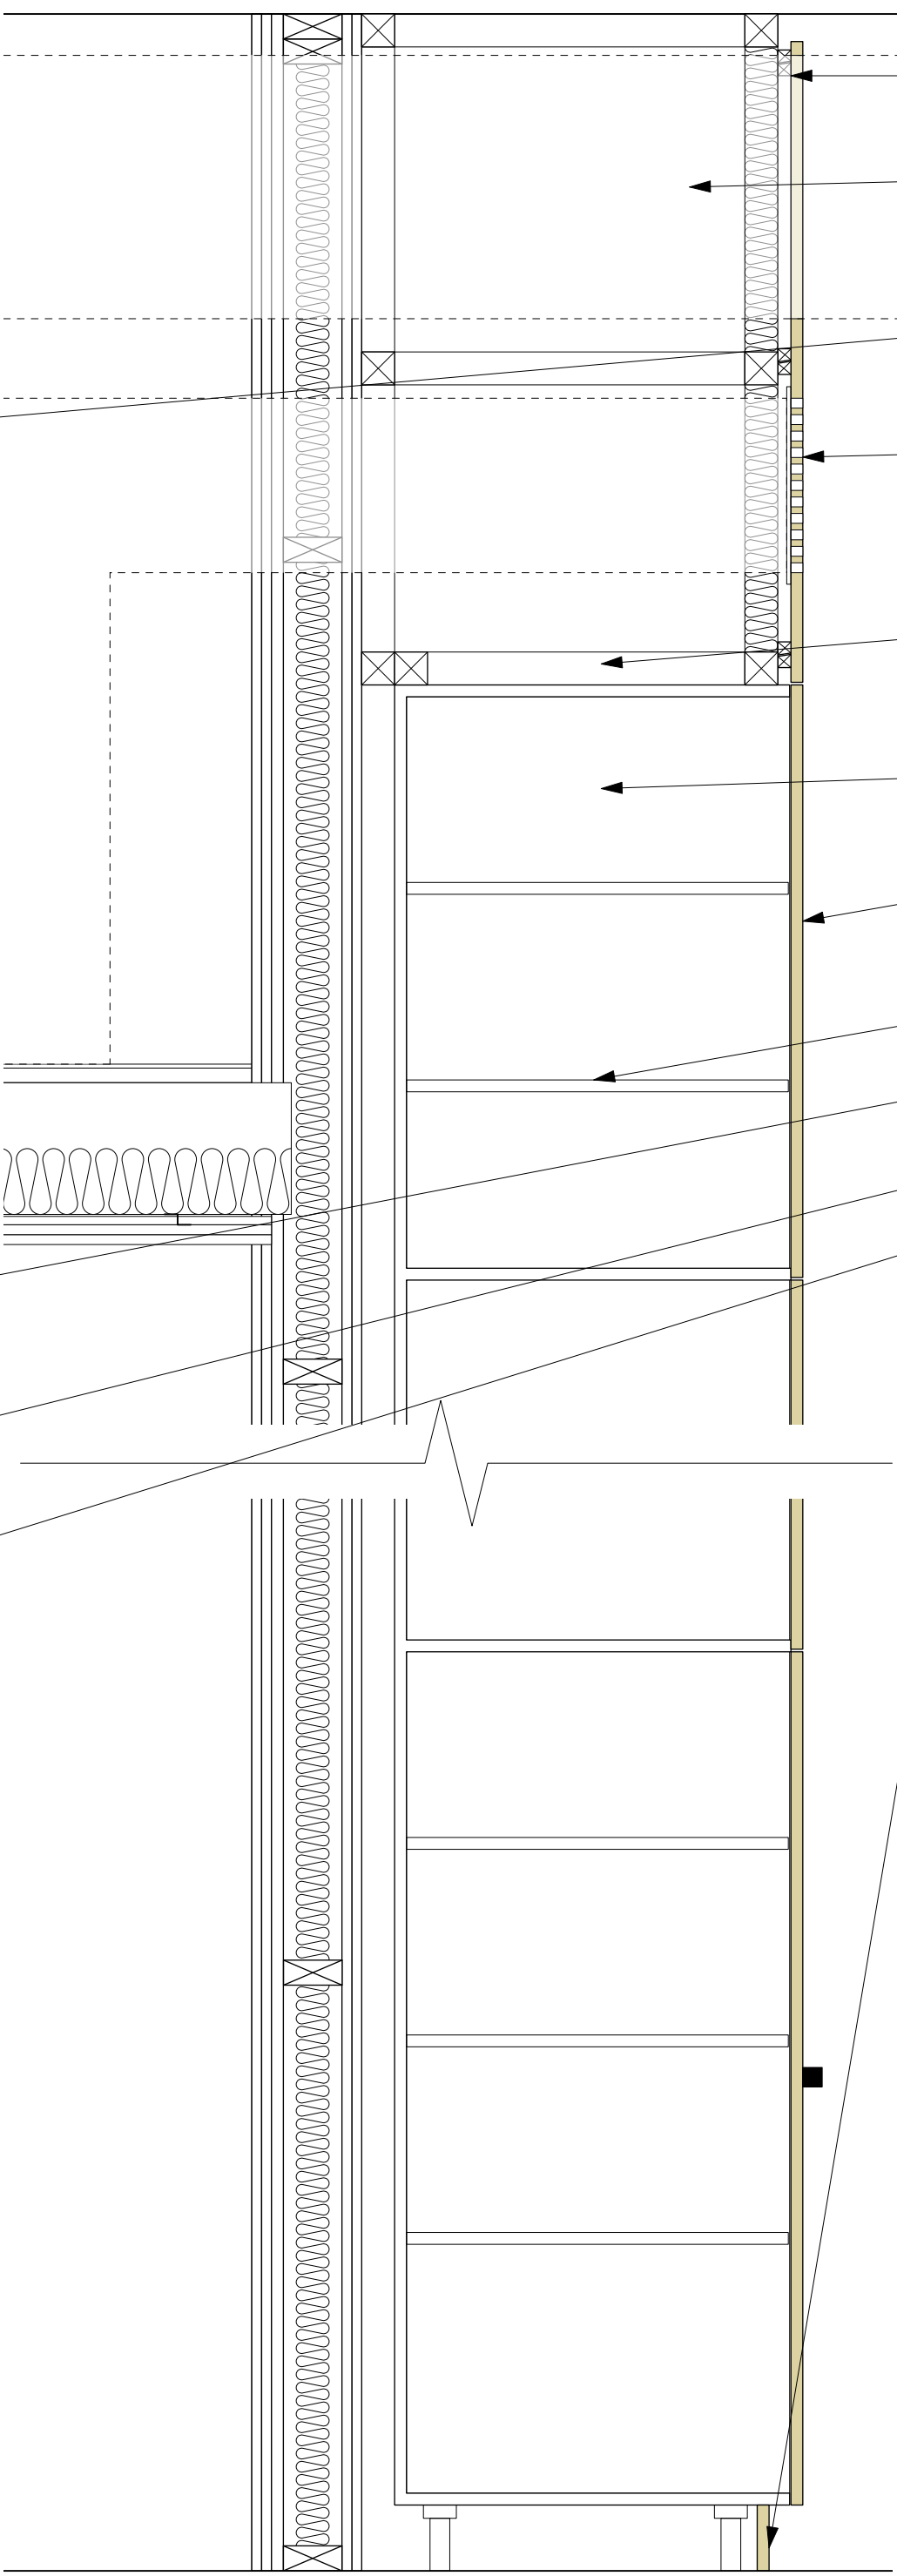


SECTION | 1:10

- 20mm softwood split battens to provide concealed fixing to cladding ref NBS K13.121.
- M&E ventilation duct in line with M&E specification & drawings. Colour matched mastic seal to be used at the junction where the ductwork penetrates through the acoustic cladding.
- Refer to M&E drawings for flow rates etc and exact position
- Routed 15mm grooves in the cladding to allow for ventilation intake / extract as per M&E consultants specifications & drawings. Size of apertures to be coordinated with M&E installation to achieve the required flow rates. All grooves to be sanded back and to be refinished in line with the adjacent cladding.
- 50x50mm SW timber carcass constructed to support plywood cladding panel to provide flush finish with adjacent panels ref NBS Z10. 50mm mineral wool insulation to be fitted within front edge of the timber frame ref NBS K10.85. Frame to be mechanically fixed back to the loadbearing partitions.
- Kitchen unit carcasses to be used to create cupboards within the recess. Bespoke doors to be created using matching birch faced plywood cladding panels.
- Birch faced plywood acoustic cladding panels. Ref NBS K13.121
- Internal shelving at c.300mm vertical centres.
- Refer to elevation drawings 5.302 for full elevations & setting out information.
- Cladding reveals to be lined in matching acoustic plywood.
- Feature tiles behind to back bar. Refer to partitions/linings drawing for full details.
- Plinth made in matching Birch faced plywood cladding.



CLADDING PRECEDENT

Lining Type 02 - Plywood Timber Class A Acoustic Cladding: Still-Acoustics, PM-3 microperforated, birch faced plywood.

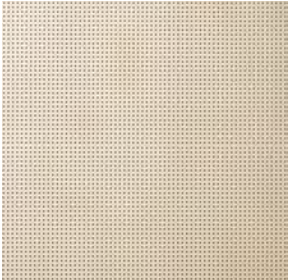


Rev. Date Drawn Checked Note


ARCHITECTURAL EMPORIUM Ltd  
www.architectural-emporium.co.uk / mail@architectural-emporium.co.uk  
87 Kempton St, Liverpool, L3 8UE / +44 (0)151 360 0000

JOB: TOUCHSTONES - 547  
STATUS: PLANNING CONDITIONS  
SCALE: 1:10 @ ISO A1  
FIRST ISSUE: 20/10/2023  
DRAWING No: 3.504 -

WALL FINISHES, PRECEDENTS

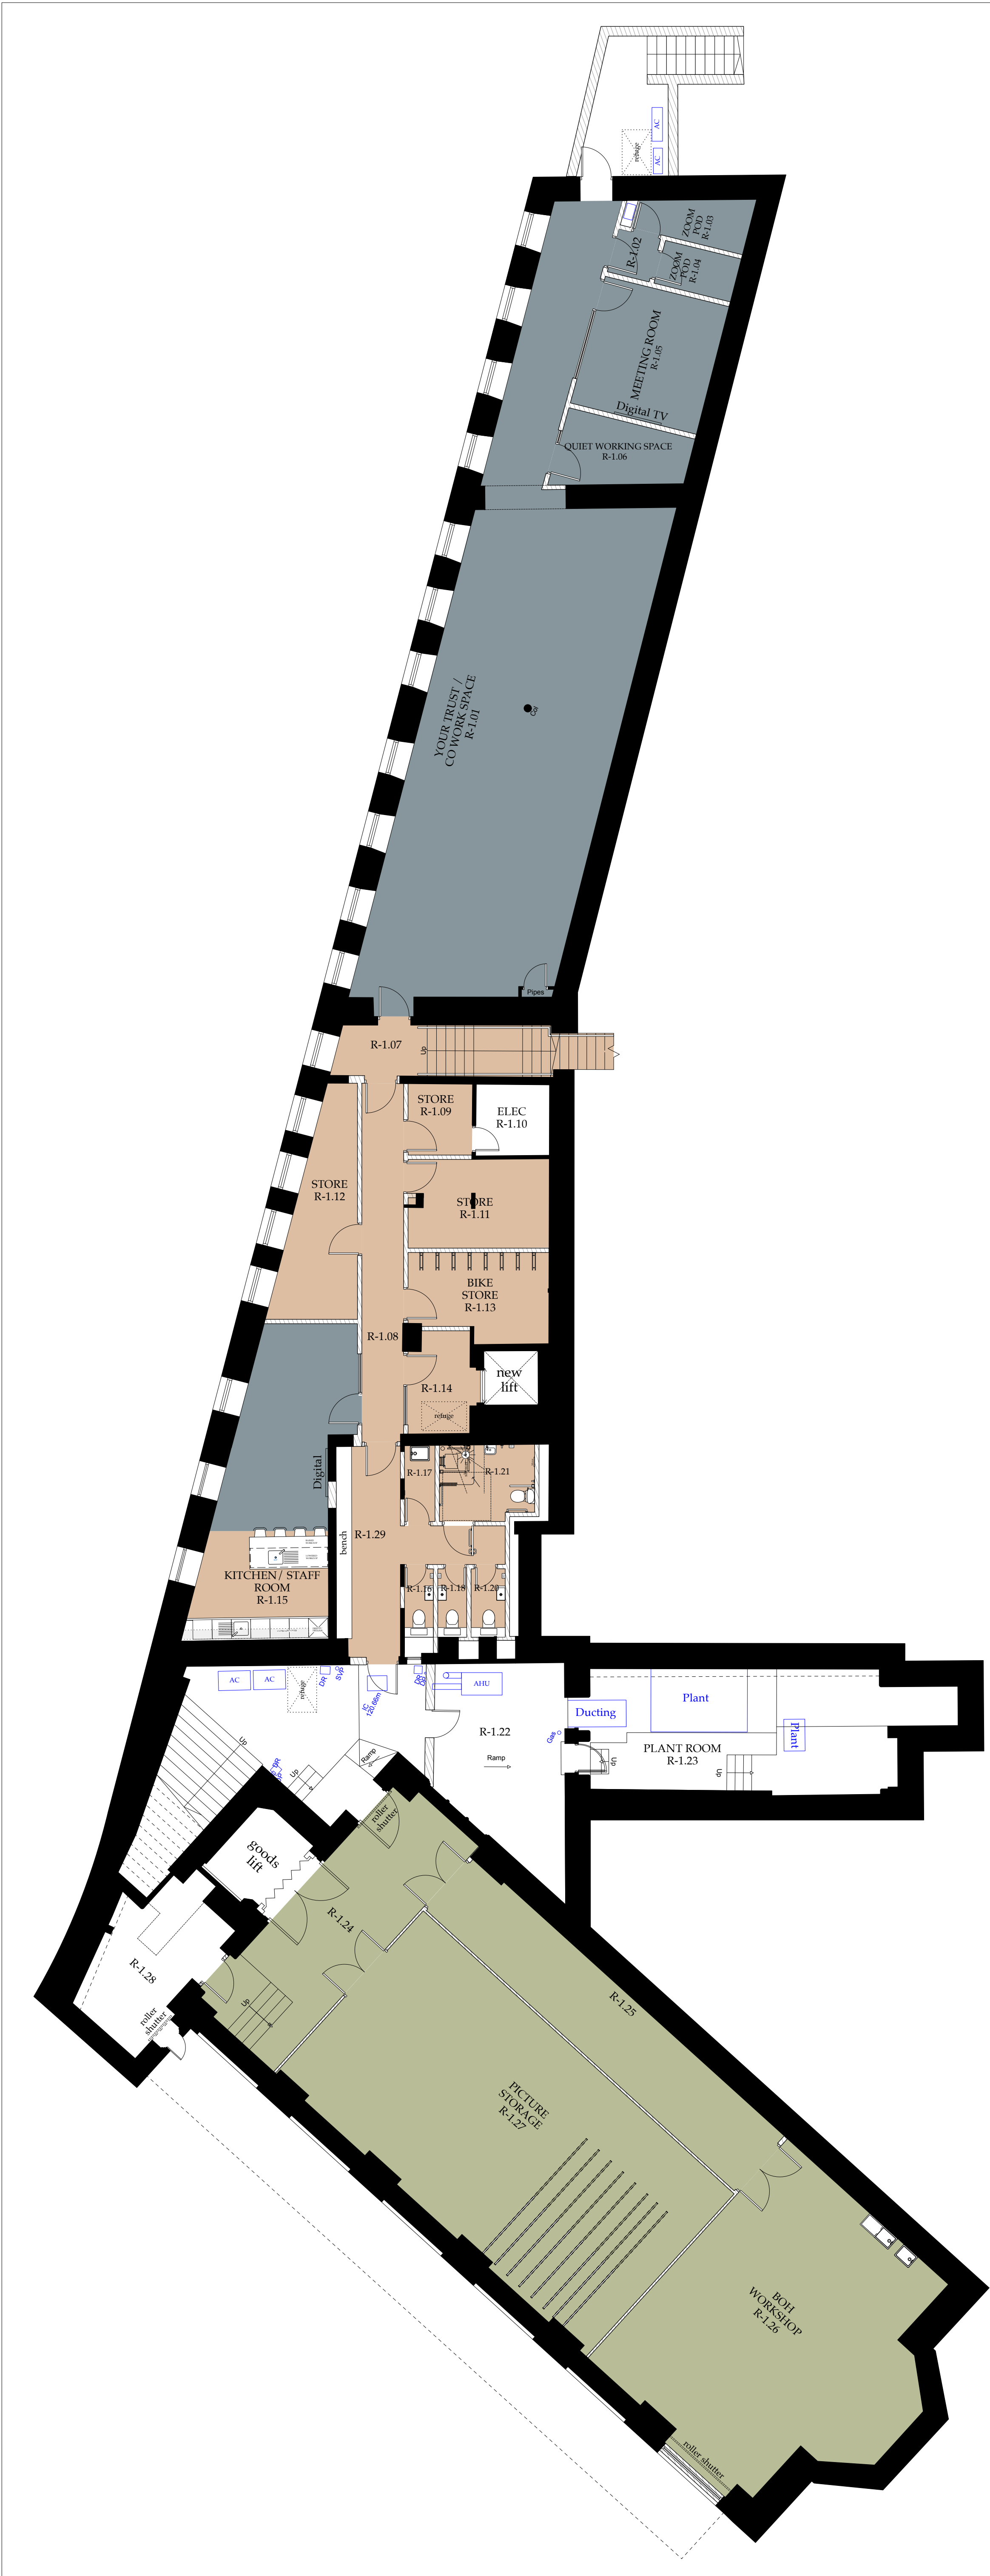

|                                                                           |   |
|---------------------------------------------------------------------------|---|
| <div><div><div></div></div><div>00.5125</div><div>1:100</div></div>       |   |
| Floor Finishes Key:                                                       |   |
| Polyvinyl Chloride (PVC)                                                  |   |
| <div></div>                                                               | <div><div>Polyvinyl chloride (PVC) Type 01:</div><div>To be used in all corridors and rooms but not including wet rooms and kitchens.</div><div>Forbo Marmoleum Solid Cocoa, 3583 Chocolate Blues (Dark / Navy Blue).</div></div> <div><div></div></div> |
|                                                                           | <div><div>Polyvinyl chloride (PVC) Type 02:</div><div>To be used in wet rooms R-1.21 &amp; R0.05</div><div>Forbo, Surestep, Star barefoot, 178032 Smoke</div></div> <div><div></div></div>                                                               |
|                                                                           | <div><div>Polyvinyl chloride (PVC) Type 03:</div><div>To be used in kitchen R0.10/11/12</div><div>Forbo, Safestep R12, 175592 Lava</div></div> <div><div></div></div>                                                                                    |
| Carpet Tile                                                               |   |
| <div></div>                                                               | <div><div>Carpet Tile:</div><div>Forbo,Tessera Chroma carpet tiles.Colour TBC</div></div> <div><div></div></div>   |
|                                                                           | <div><div>Entrance Barrier Matting:</div><div>Forbo, Nuway Tuftiguard Classic, GY Grey</div></div> <div><div></div></div>   |
| Tile                                                                      |   |
| <div></div>                                                               | <div><div>Terrazzo Tiles:</div><div>Quilgotti Terrazzo Tiles,Slip resistant,Sandstone F13527.</div></div> <div><div></div></div>   |
|                                                                           | <div><div>Mosaic Tile Floor:</div><div>Starel Stones and Architectural Elements, Calacatta, Classic white octagon marble mosaic.</div></div> <div><div></div></div>                                                                                      |
| <div></div>                                                               | <div><div>Original Marble Floor Tile:</div><div>Existing tiles to be cleaned &amp; refurbished.</div></div> <div><div></div></div>   |
| Timber                                                                    |   |
| <div></div>                                                               | <div><div>Engineered Timber Floor:</div><div>Atkinson and Kirkby,Kensington Oak Parquet Collection (PAR1006)</div></div> <div><div></div></div>   |
|                                                                           | <div><div>Original timber floor:</div><div>The existing floor is refurbished using a specialist timber floor restoration sub contractor.</div></div> <div><div></div></div>                                                                              |
| Paint                                                                     |   |
| <div></div>                                                               | <div><div>Painted Concrete, Basement:</div><div>Rust-oleum Industrial, Pegakote, Satin RAL TBC.</div></div> <div><div></div></div>   |
| ALL FINISHES TBC UNTIL SAMPLES HAVE BEEN REVIEWED BY CLIENT AND ARCHITECT |   |
| Rev. Date                                                                 | Drawn Checked Note   |
| <div><div></div></div>                                                    | <div><div>ARCHITECTURAL EMPORIUM Ltd</div><div>www.architectural-emporium.co.uk / mail@architectural-emporium.co.uk</div><div>87 Kempton St, Liverpool, L3 4RE / +44 (0)151 360 0000</div></div>                                                         |
| JOB:                                                                      | TOUCHSTONES - 547   |
| STATUS:                                                                   | PLANNING CONDITIONS   |
| SCALE:                                                                    | 1:100 @ ISO A1   |
| FIRST ISSUE:                                                              | 20/10/2023   |
| DRAWING No:                                                               | 3.511 -   |
| FLOOR FINISHES_BASEMENT                                                   |   |

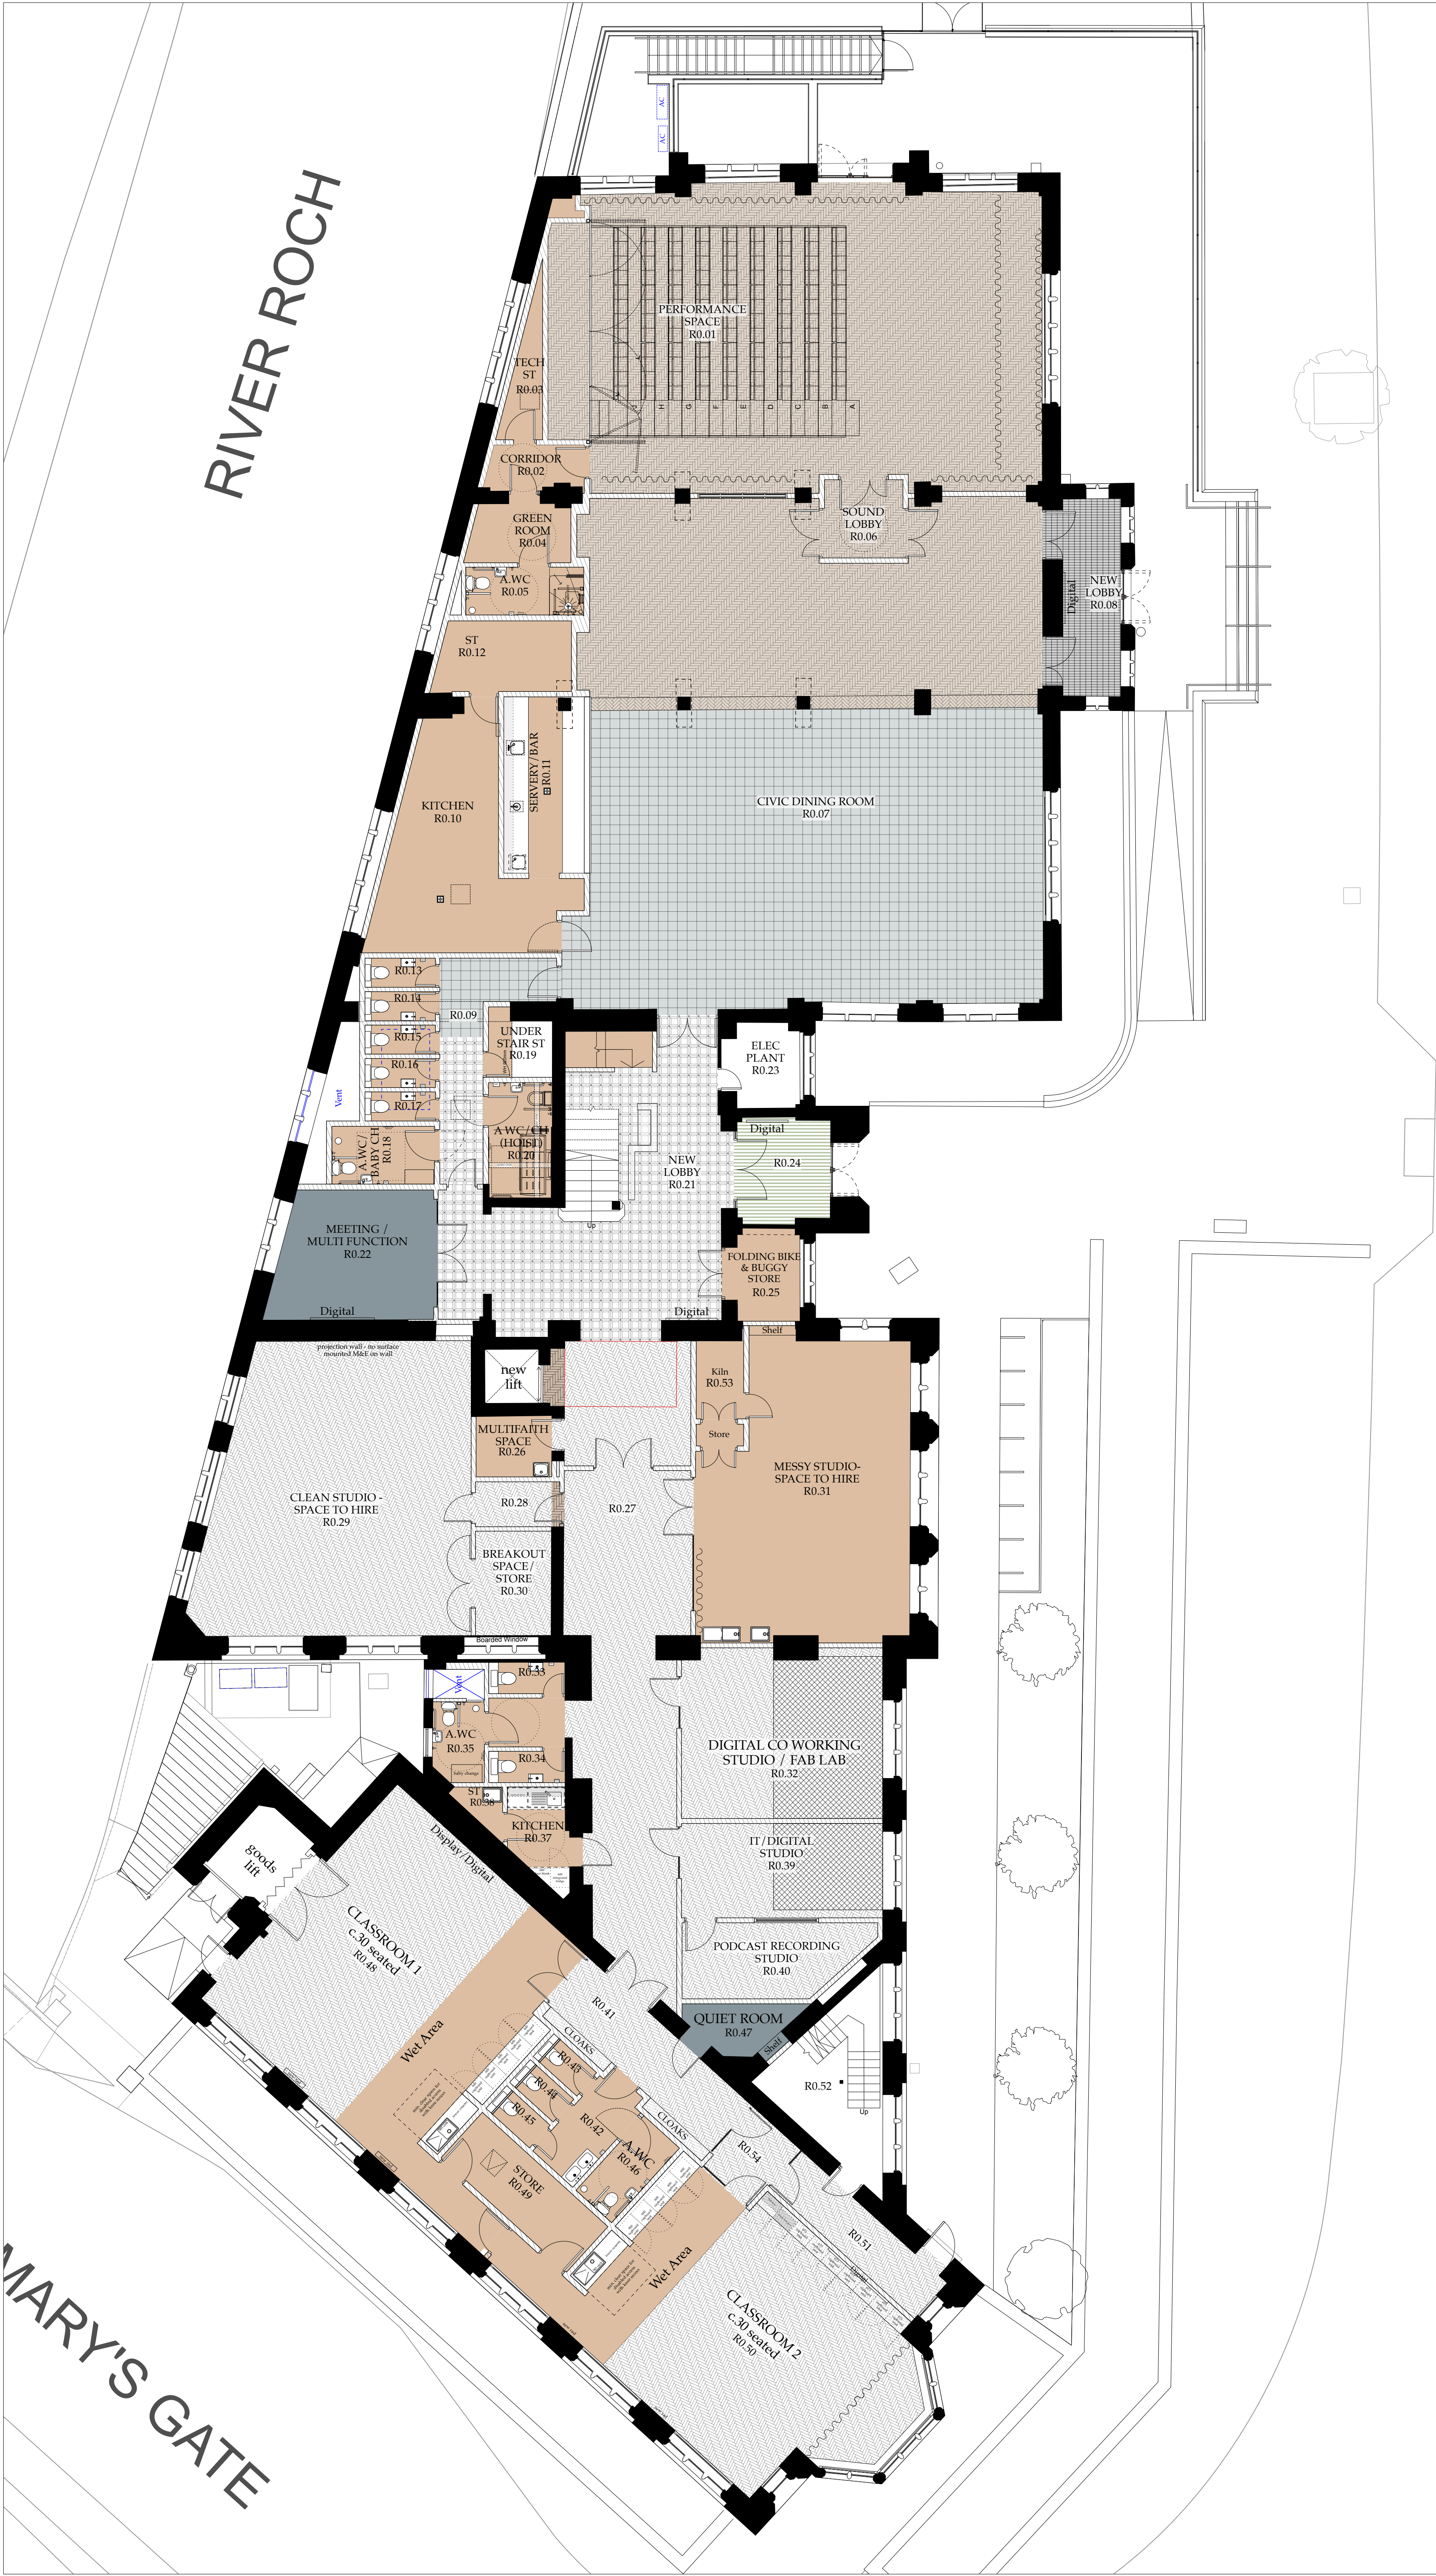

00.5125

12

5

1:100

Floor Finishes Key:

Polyvinyl Chloride (PVC)

Polyvinyl chloride (PVC) Type 01:  
To be used in all corridors and rooms but not including wet rooms and kitchens.  
Forbo Marmoleum Solid Cocoa, 3583 Chocolate Blues (Dark / Navy Blue).

Polyvinyl chloride (PVC) Type 02:  
To be used in wet rooms R-1.21 & R0.05  
Forbo, Surestep, Star barefoot, 178032 Smoke

Polyvinyl chloride (PVC) Type 03:  
To be used in kitchen R0.10/11/12  
Forbo, Safestep R12, 175592 Lava

Carpet Tile

Carpet Tile:  
Forbo,Tessera Chroma carpet tiles.Colour TBC

Entrance Barrier Matting:  
Forbo, Nuway Tuftiguard Classic, GY Grey

Tile

Terrazzo Tiles:  
Quilgotti Terrazzo Tiles,Slip resistant,Sandstone F13527.

Mosaic Tile Floor:  
Starel Stones and Architectural Elements, Calacatta, Classic white octagon marble mosaic.

Original Marble Floor Tile:  
Existing tiles to be cleaned & refurbished.

Timber

Engineered Timber Floor:  
Atkinson and Kirby,Kensington Oak Parquet Collection (PARI006)

Original timber floor:  
The existing floor is refurbished using a specialist timber floor restoration sub contractor.

Paint

Painted Concrete, Basement:  
Rust-oleum Industrial, Pegakote, Satin RAL TBC.

ALL FINISHES TBC UNTIL SAMPLES HAVE BEEN REVIEWED BY CLIENT AND ARCHITECT

Rev. Date

Drawn Checked Note

**ARCHITECTURAL EMPORIUM Ltd**  
www.architectural-emporium.co.uk / mail@architectural-emporium.co.uk  
87 Kempton St, Liverpool, L3 4RE. / +44 (0)151 360 0000

JOB:

TOUCHSTONES - 547

STATUS:

PLANNING CONDITIONS

SCALE:

1:100 @ ISO A1


FIRST ISSUE:

20/10/2023

DRAWING No:

3.512 -

FLOOR FINISHES\_GROUND FLOOR

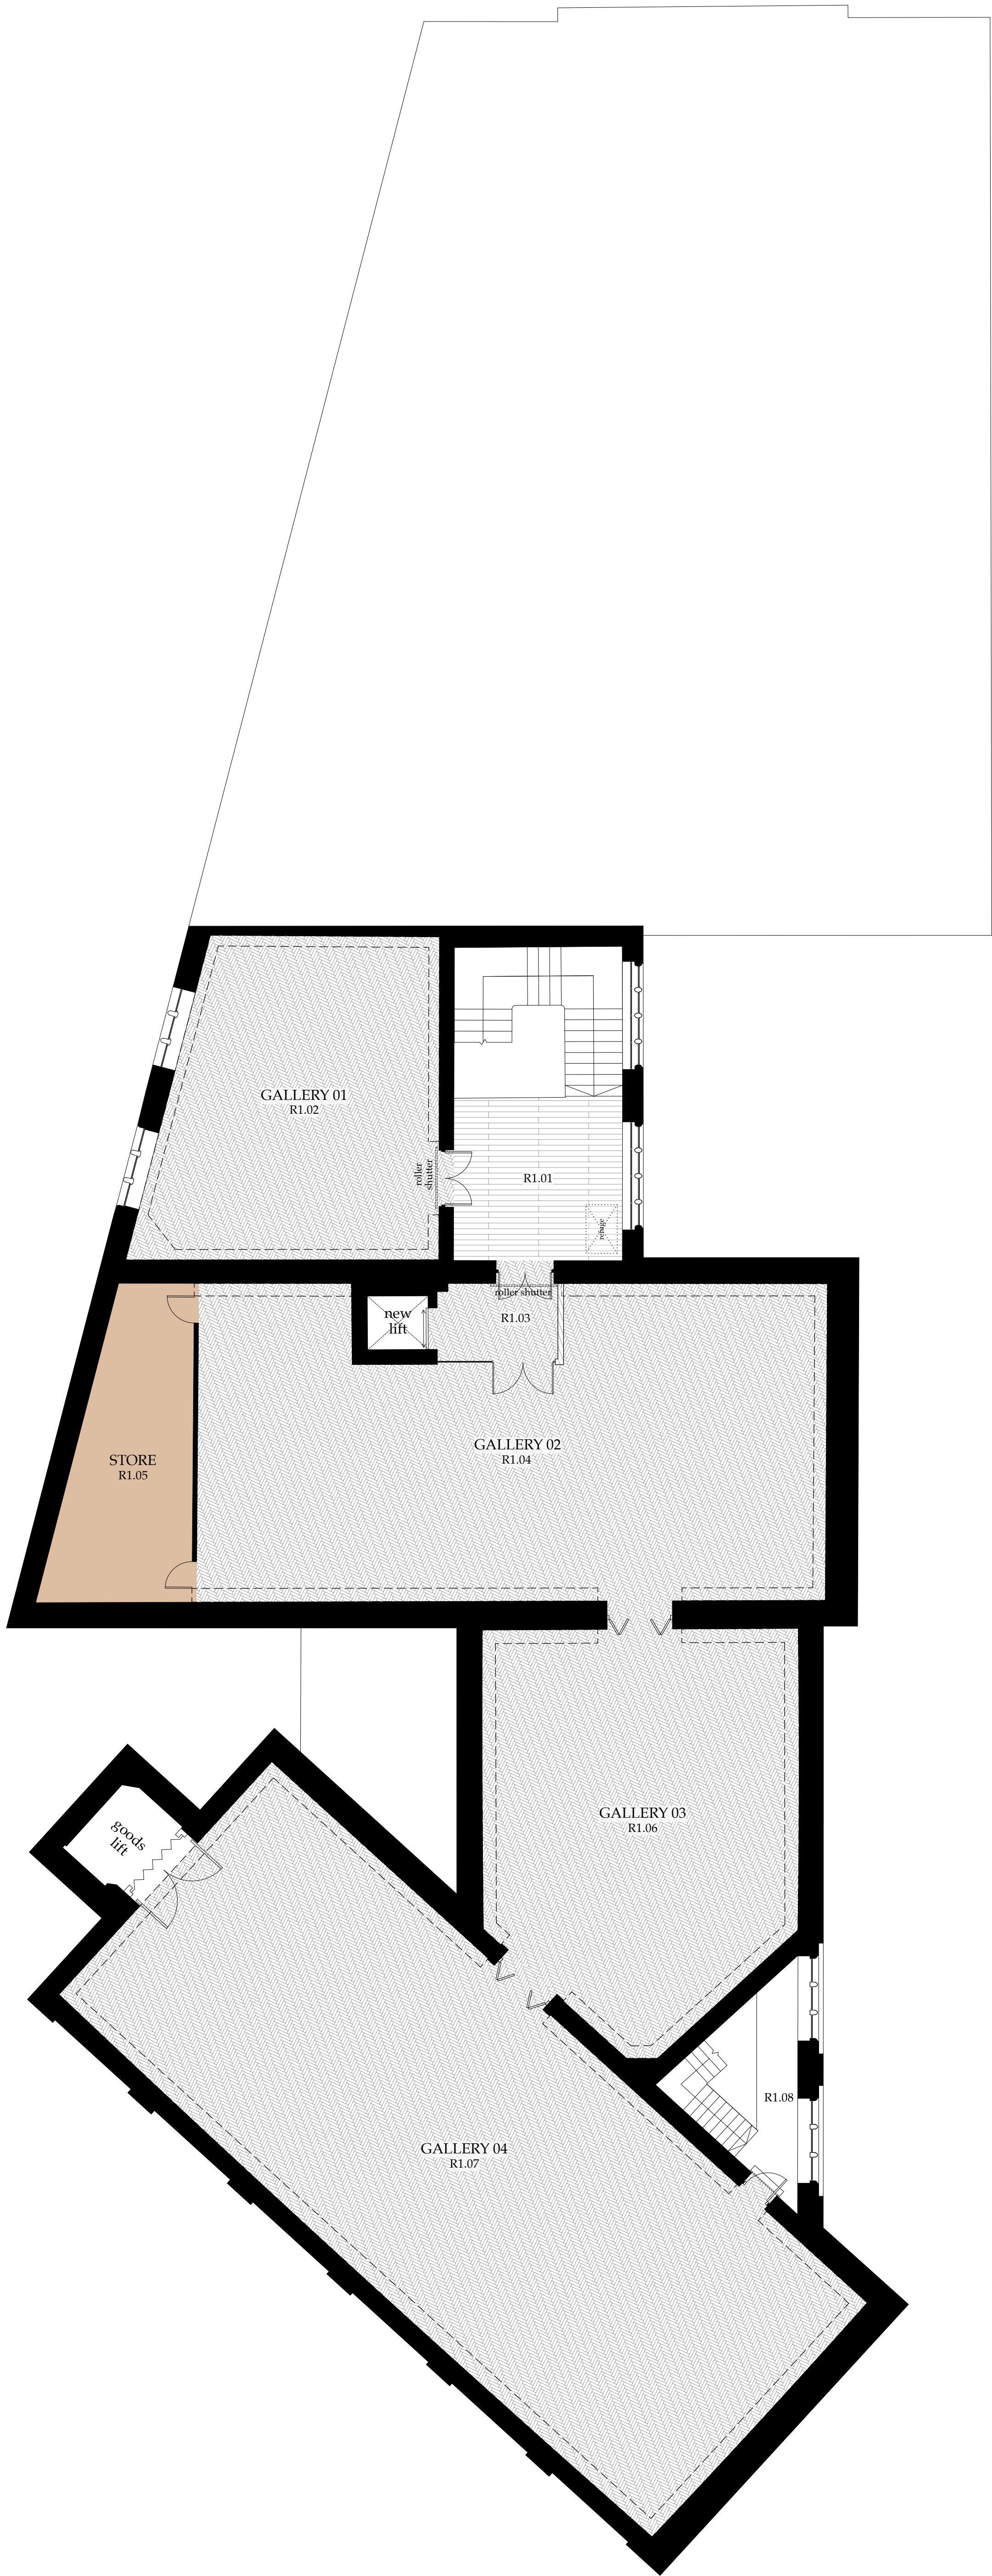

|                                                                           |   |
|---------------------------------------------------------------------------|---|
| <div><div><div></div></div><div>00.5125</div><div>1:100</div></div>       |   |
| Floor Finishes Key:                                                       |   |
| Polyvinyl Chloride (PVC)                                                  |   |
|                                                                           | <div><div><div><div><div></div><div>Polyvinyl chloride (PVC) Type 01:<br/>To be used in all corridors and rooms but not including wet rooms and kitchens.<br/>Forbo Marmoleum Solid Cocoa, 3583 Chocolate Blues (Dark / Navy Blue).</div></div></div><div><div></div></div></div></div> |
|                                                                           | <div><div><div><div><div></div><div>Polyvinyl chloride (PVC) Type 02:<br/>To be used in wet rooms R-1.21 &amp; R0.05<br/>Forbo, Surestep, Star barefoot, 178032 Smoke</div></div></div><div><div></div></div></div></div>                                                               |
|                                                                           | <div><div><div><div><div></div><div>Polyvinyl chloride (PVC) Type 03:<br/>To be used in kitchen R0.10/11/12<br/>Forbo, Safestep R12, 175392 Lava</div></div></div><div><div></div></div></div></div>                                                                                    |
| Carpet Tile                                                               |   |
|                                                                           | <div><div><div><div><div></div><div>Carpet Tile:<br/>Forbo,Tessera Chroma carpet tiles.Colour TBC</div></div></div><div><div></div></div></div></div>   |
|                                                                           | <div><div><div><div><div></div><div>Entrance Barrier Matting:<br/>Forbo, Nuway Tuftiguard Classic, GY Grey</div></div></div><div><div></div></div></div></div>   |
| Tile                                                                      |   |
|                                                                           | <div><div><div><div><div></div><div>Terrazzo Tiles:<br/>Quilgotti Terrazzo Tiles,Slip resistant,Sandstone F13527.</div></div></div><div><div></div></div></div></div>   |
|                                                                           | <div><div><div><div><div></div><div>Mosaic Tile Floor:<br/>Starel Stones and Architectural Elements, Calacatta, Classic white octagon marble mosaic.</div></div></div><div><div></div></div></div></div>                                                                                |
|                                                                           | <div><div><div><div><div></div><div>Original Marble Floor Tile:<br/>Existing tiles to be cleaned &amp; refurbished.</div></div></div><div><div></div></div></div></div>   |
| Timber                                                                    |   |
|                                                                           | <div><div><div><div><div></div><div>Engineered Timber Floor:<br/>Atkinson and Kirby,Kensington Oak Parquet Collection (PAR1006)</div></div></div><div><div></div></div></div></div>   |
|                                                                           | <div><div><div><div><div></div><div>Original timber floor:<br/>The existing floor is refurbished using a specialist timber floor restoration sub contractor.</div></div></div><div><div></div></div></div></div>                                                                        |
| Paint                                                                     |   |
|                                                                           | <div><div><div><div><div></div><div>Painted Concrete, Basement:<br/>Rust-oleum Industrial, Pegakote, Satin RAL TBC.</div></div></div><div><div></div></div></div></div>   |
| ALL FINISHES TBC UNTIL SAMPLES HAVE BEEN REVIEWED BY CLIENT AND ARCHITECT |   |
| Rev. Date                                                                 | Drawn Checked Note   |
| <div><div><div></div></div></div>                                         | <div><div><div>ARCHITECTURAL EMPORIUM Ltd</div><div>www.architectural-emporium.co.uk / mail@architectural-emporium.co.uk</div><div>87 Kempton St, Liverpool, L3 4RE / +44 (0)151 360 0000</div></div></div>                                                                             |
| JOB:                                                                      | TOUCHSTONES - 547   |
| STATUS:                                                                   | PLANNING CONDITIONS   |
| SCALE:                                                                    | 1:100 @ ISO A1   |
| FIRST ISSUE:                                                              | 20/10/2023   |
| DRAWING No:                                                               | 3.513 -   |
| FLOOR FINISHES, FIRST FLOOR                                               |   |