




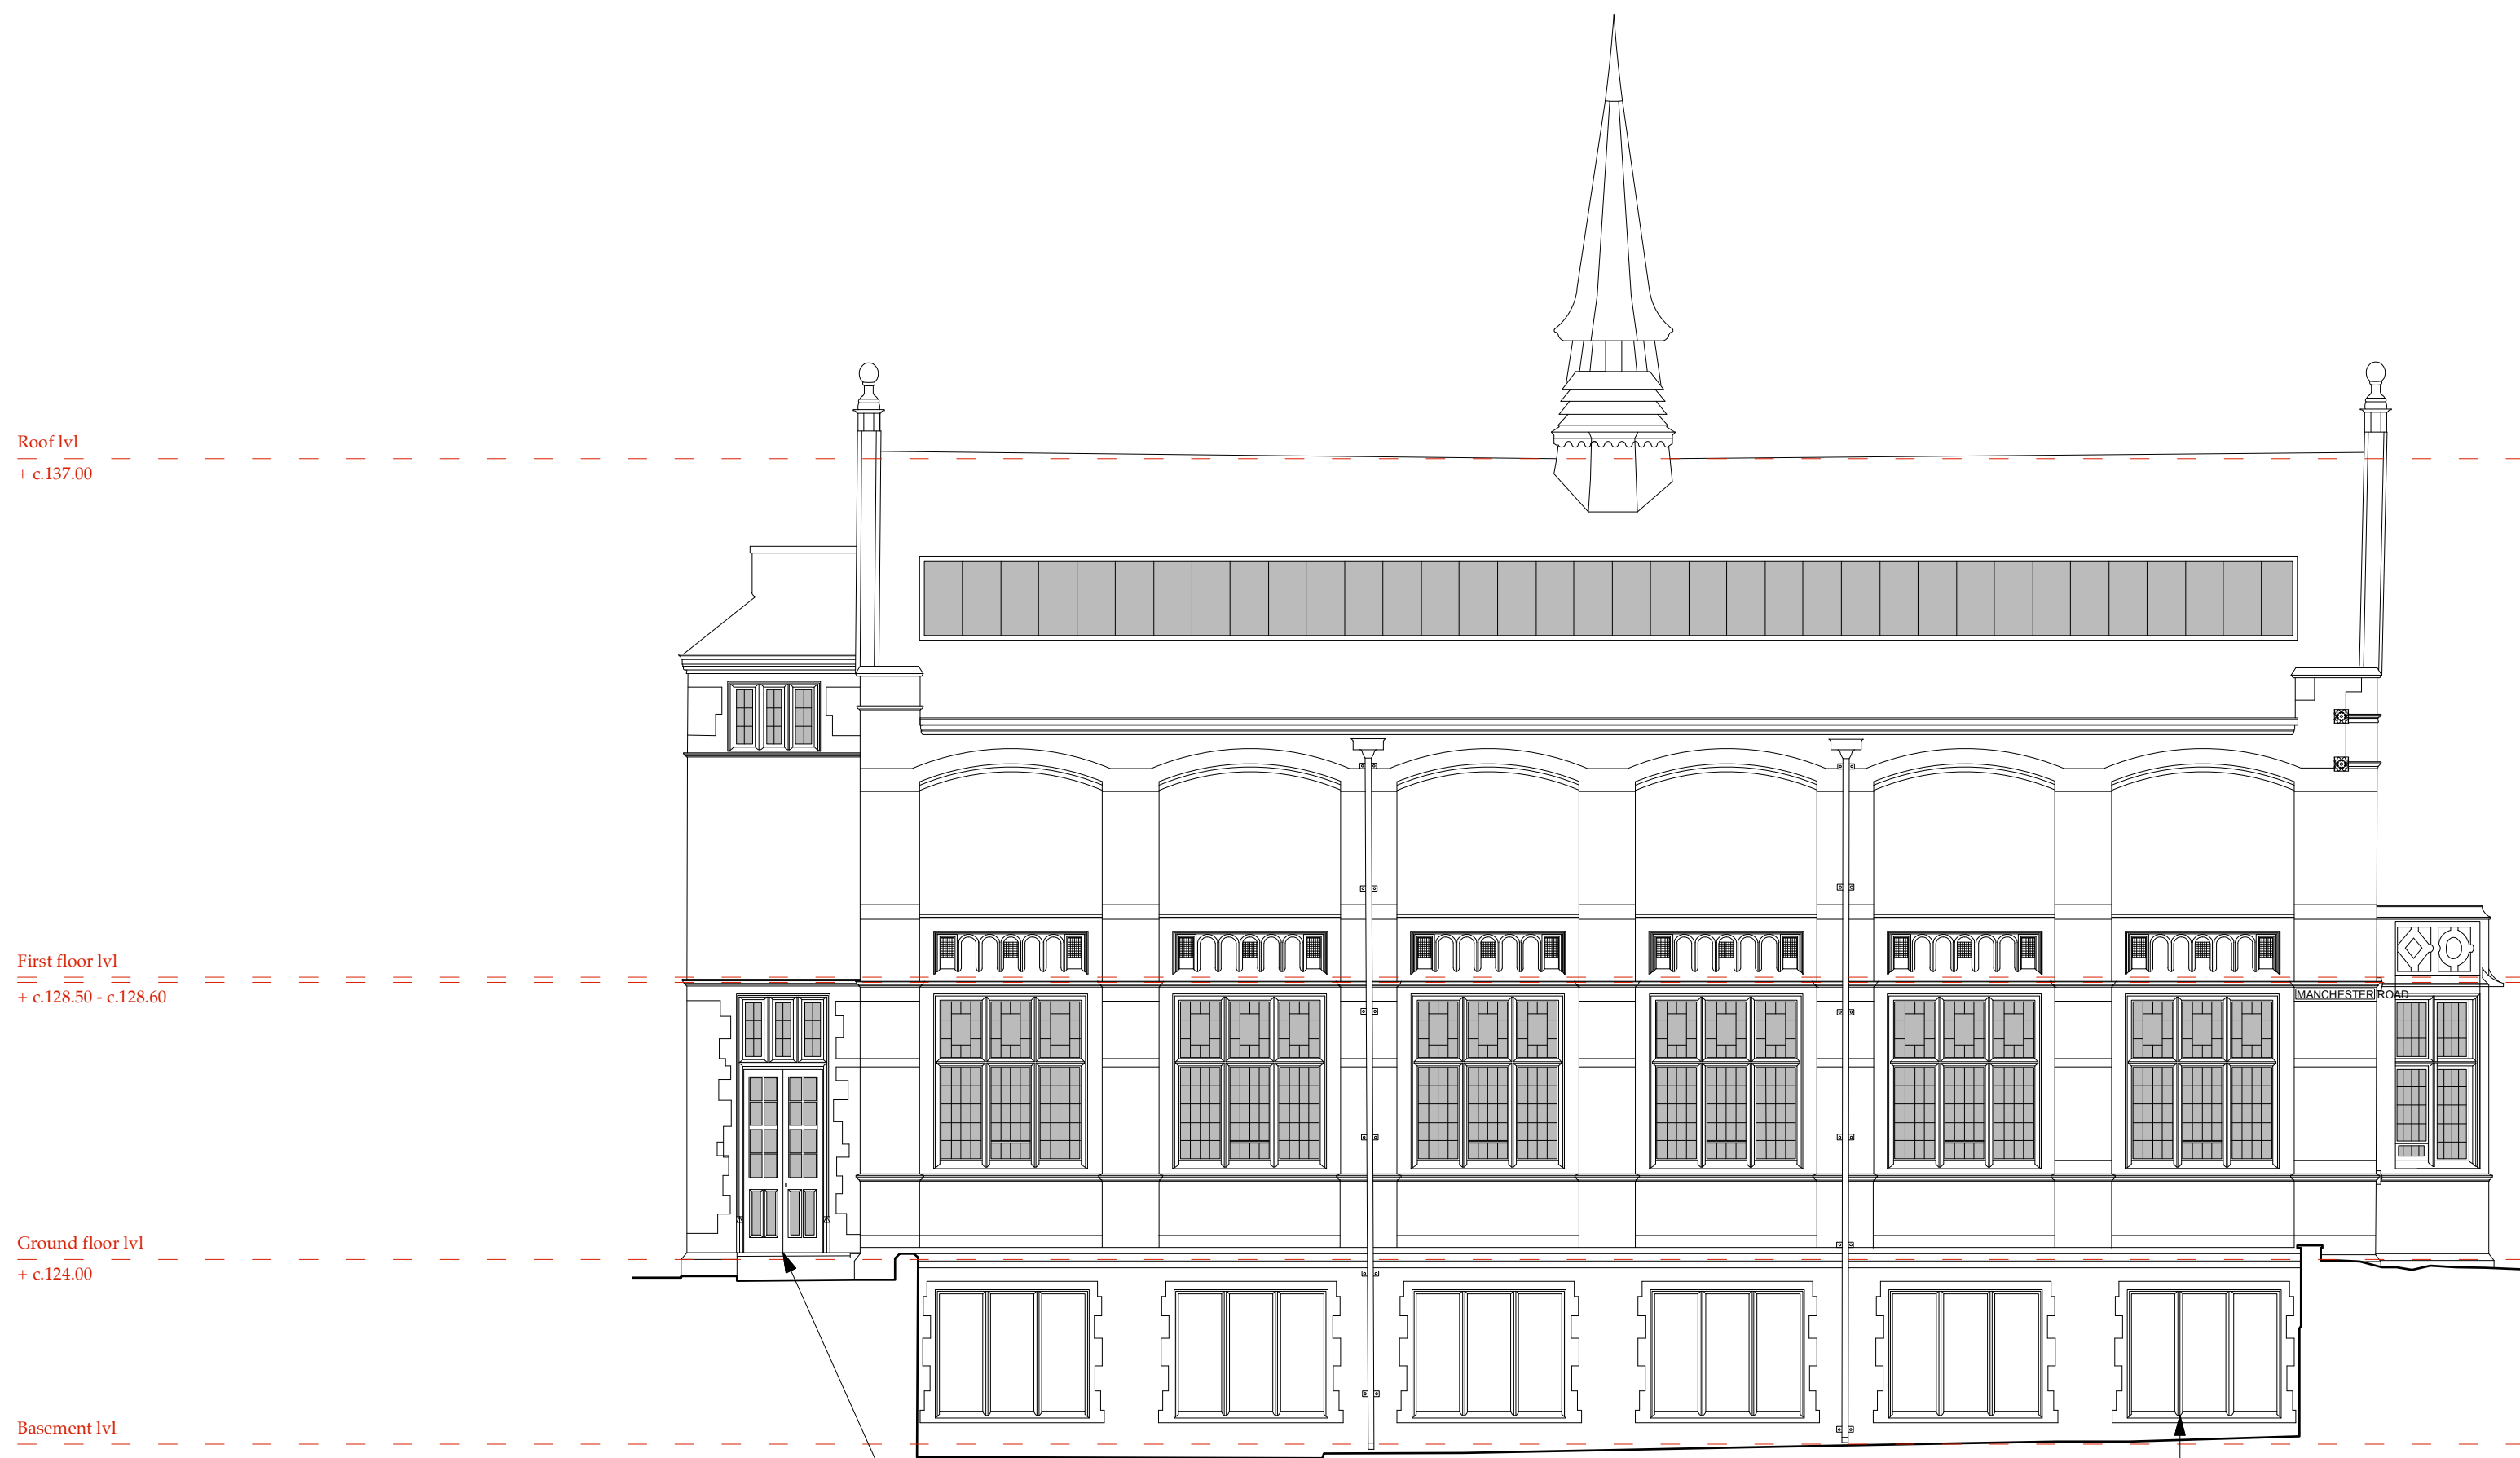

ELEVATION C-C

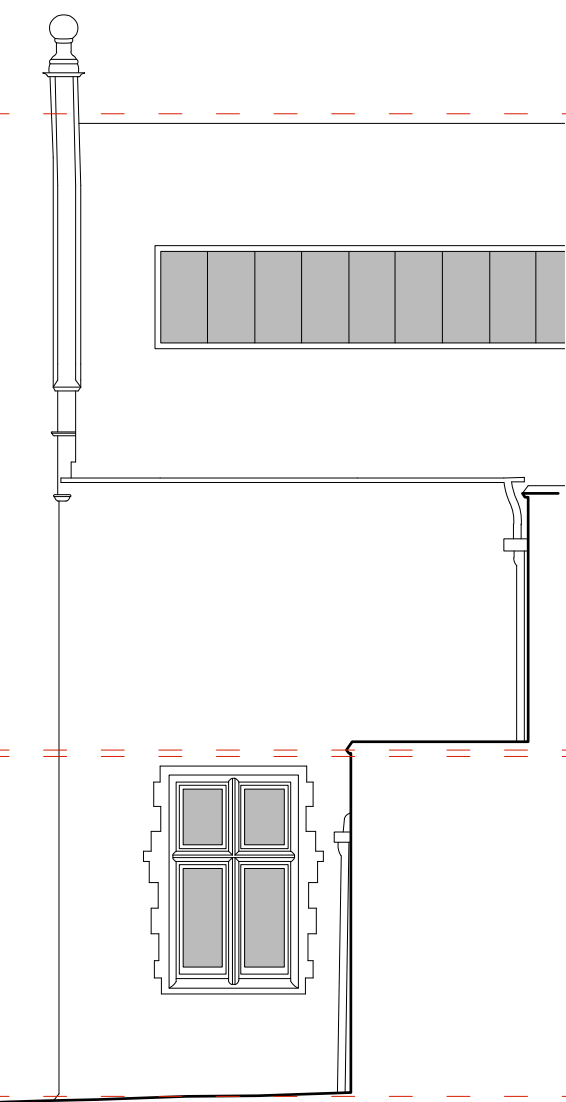


ELEVATION D-D

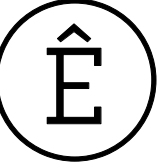

**TOUCHSTONES 547**  
ARCHITECTURAL EMPORIUM Ltd  
EMAIL: mail@architectural-emporium.co.uk  
WEB: www.architectural-emporium.co.uk  
ADDRESS: 13 Hope St, Liverpool, L1 9BQ  
PHONE: +44 (0)151 563 0000

Key Plan:

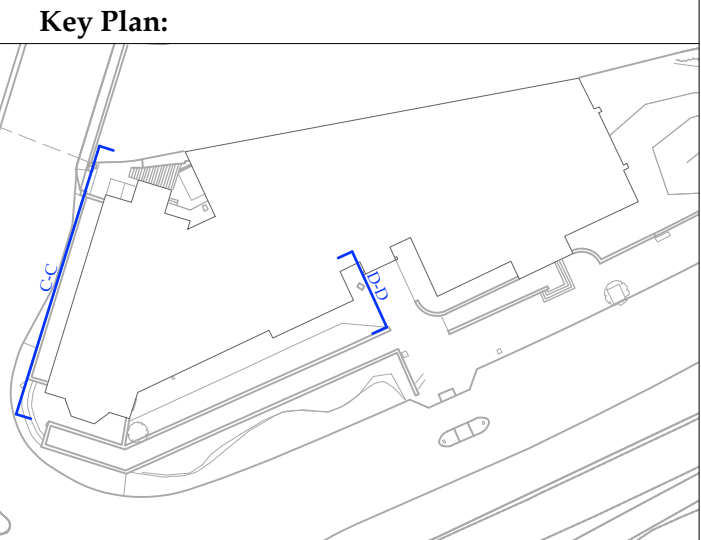

0 1 2 5 8

Existing goods lift entrance with ramp in front

Existing basement window openings at basement level are currently blocked

|                                   |              |
|-----------------------------------|--------------|
| Rev A: 31.05.23<br>Planning Issue |              |
| FOR: PLANNING                     |              |
| CHECKED BY: LC                    | DRAWN BY: SE |
| SCALE: 1:100                      |              |
| PAPER SIZE: A1                    |              |
| JOB: TOUCHSTONES 547              |              |
| <b>0.220_RevA</b>                 |              |
| FIRST ISSUE: 02.05.23             |              |
| EXISTING ELEVATION C-C, D-D       |              |