
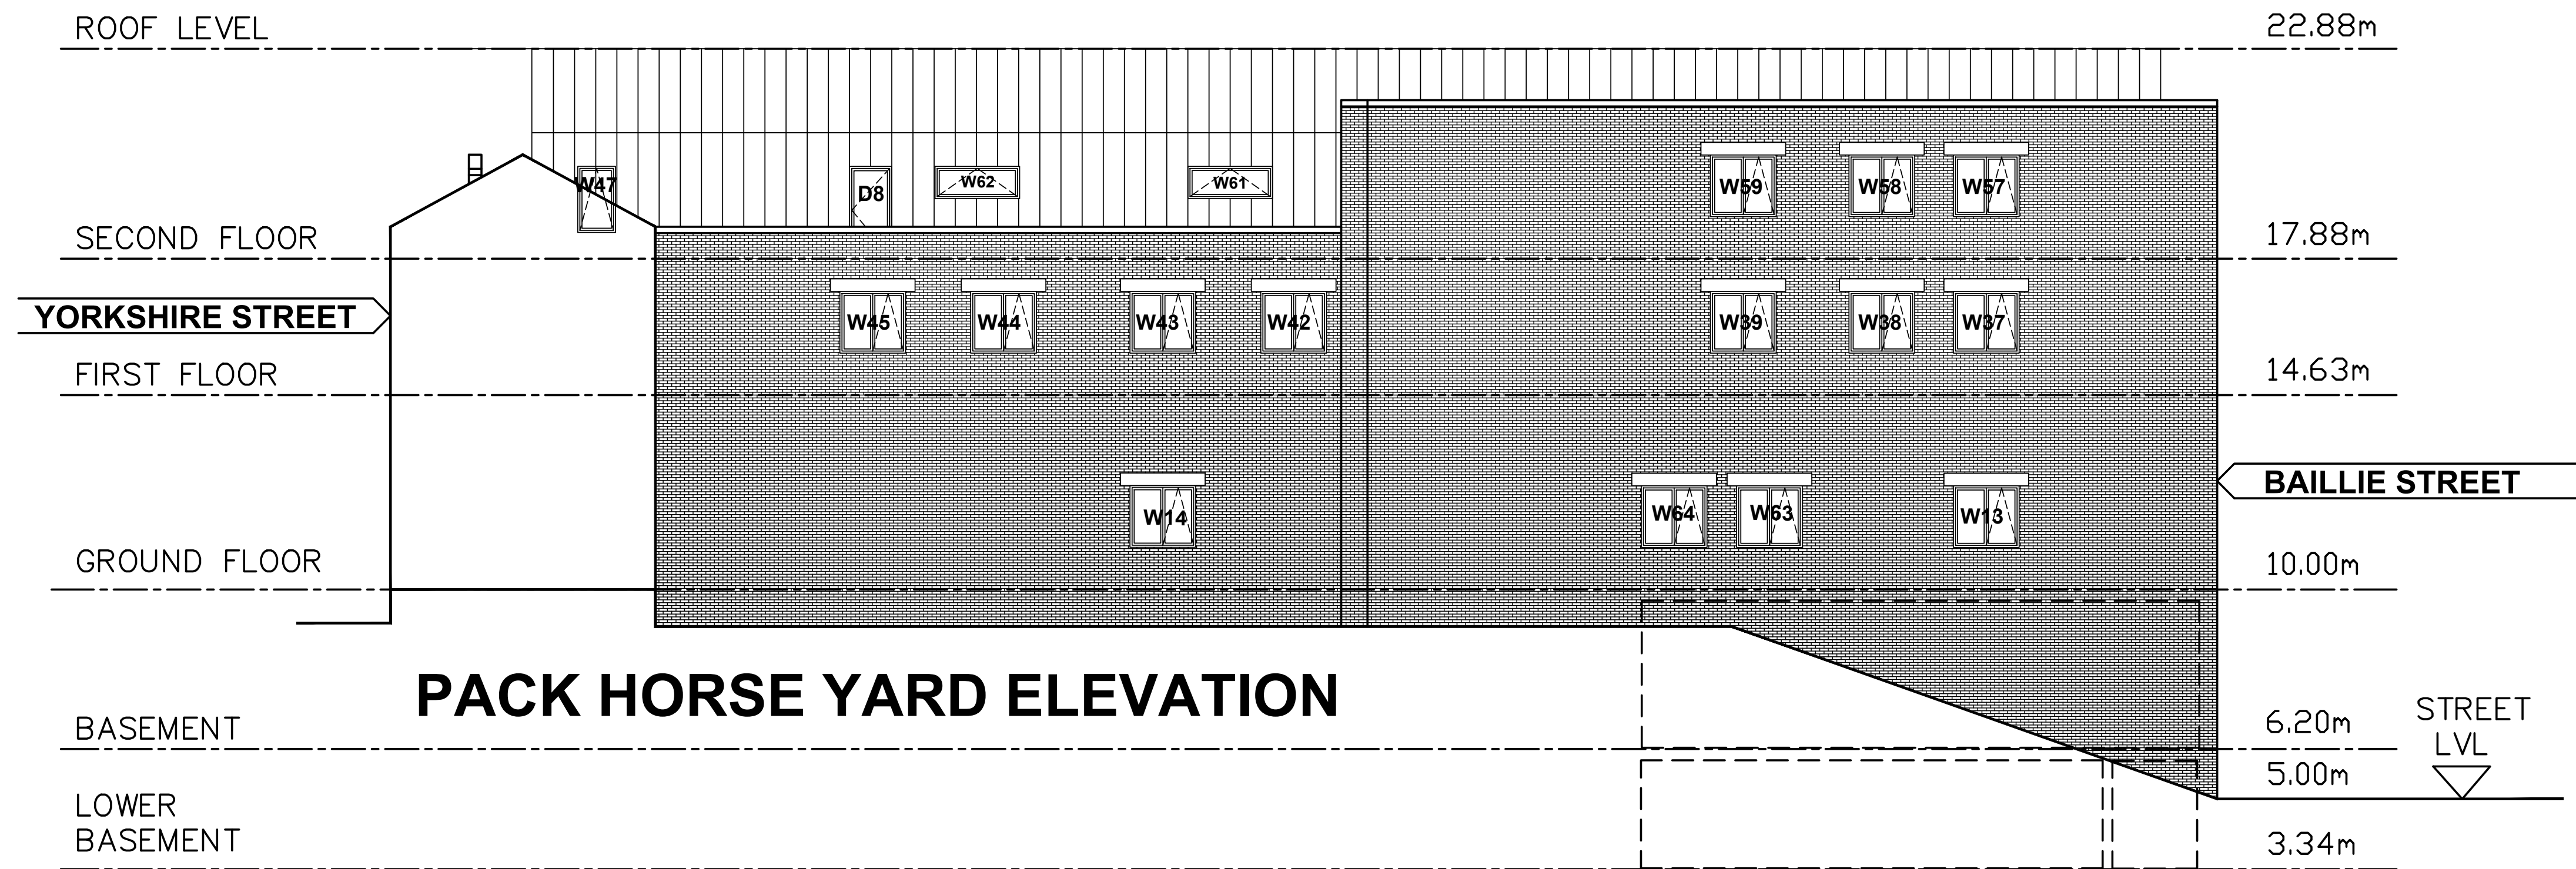


COPYRIGHT OF THIS DRAWING IS VESTED IN BM ARCHITECTURAL AND IT MUST NOT BE COPIED OR REPRODUCED WITHOUT WRITTEN CONSENT. DIMENSIONS ONLY ARE TO BE TAKEN FROM THIS DRAWING. DO NOT SCALE OFF THIS DRAWING. IF IN DOUBT, ASK.
ALL CONTRACTORS MUST VISIT THE SITE AND BE RESPONSIBLE FOR TAKING AND CHECKING ALL DIMENSIONS RELATIVE TO THE WORK.
THE ARCHITECT TAKES NO RESPONSIBILITY FOR ANY VARIATIONS BETWEEN DIMENSIONS AND SITE CONDITIONS.
ELECTRONIC DATA DRAWINGS ISSUED AS READ ONLY AND SHOULD NOT BE INTERFERED FOR MEASUREMENT.
ALL DIMENSIONS AND LEVELS SHOULD BE TAKEN ONLY FROM THOSE VALUES STATED IN TEXT, ON THE DRAWINGS.

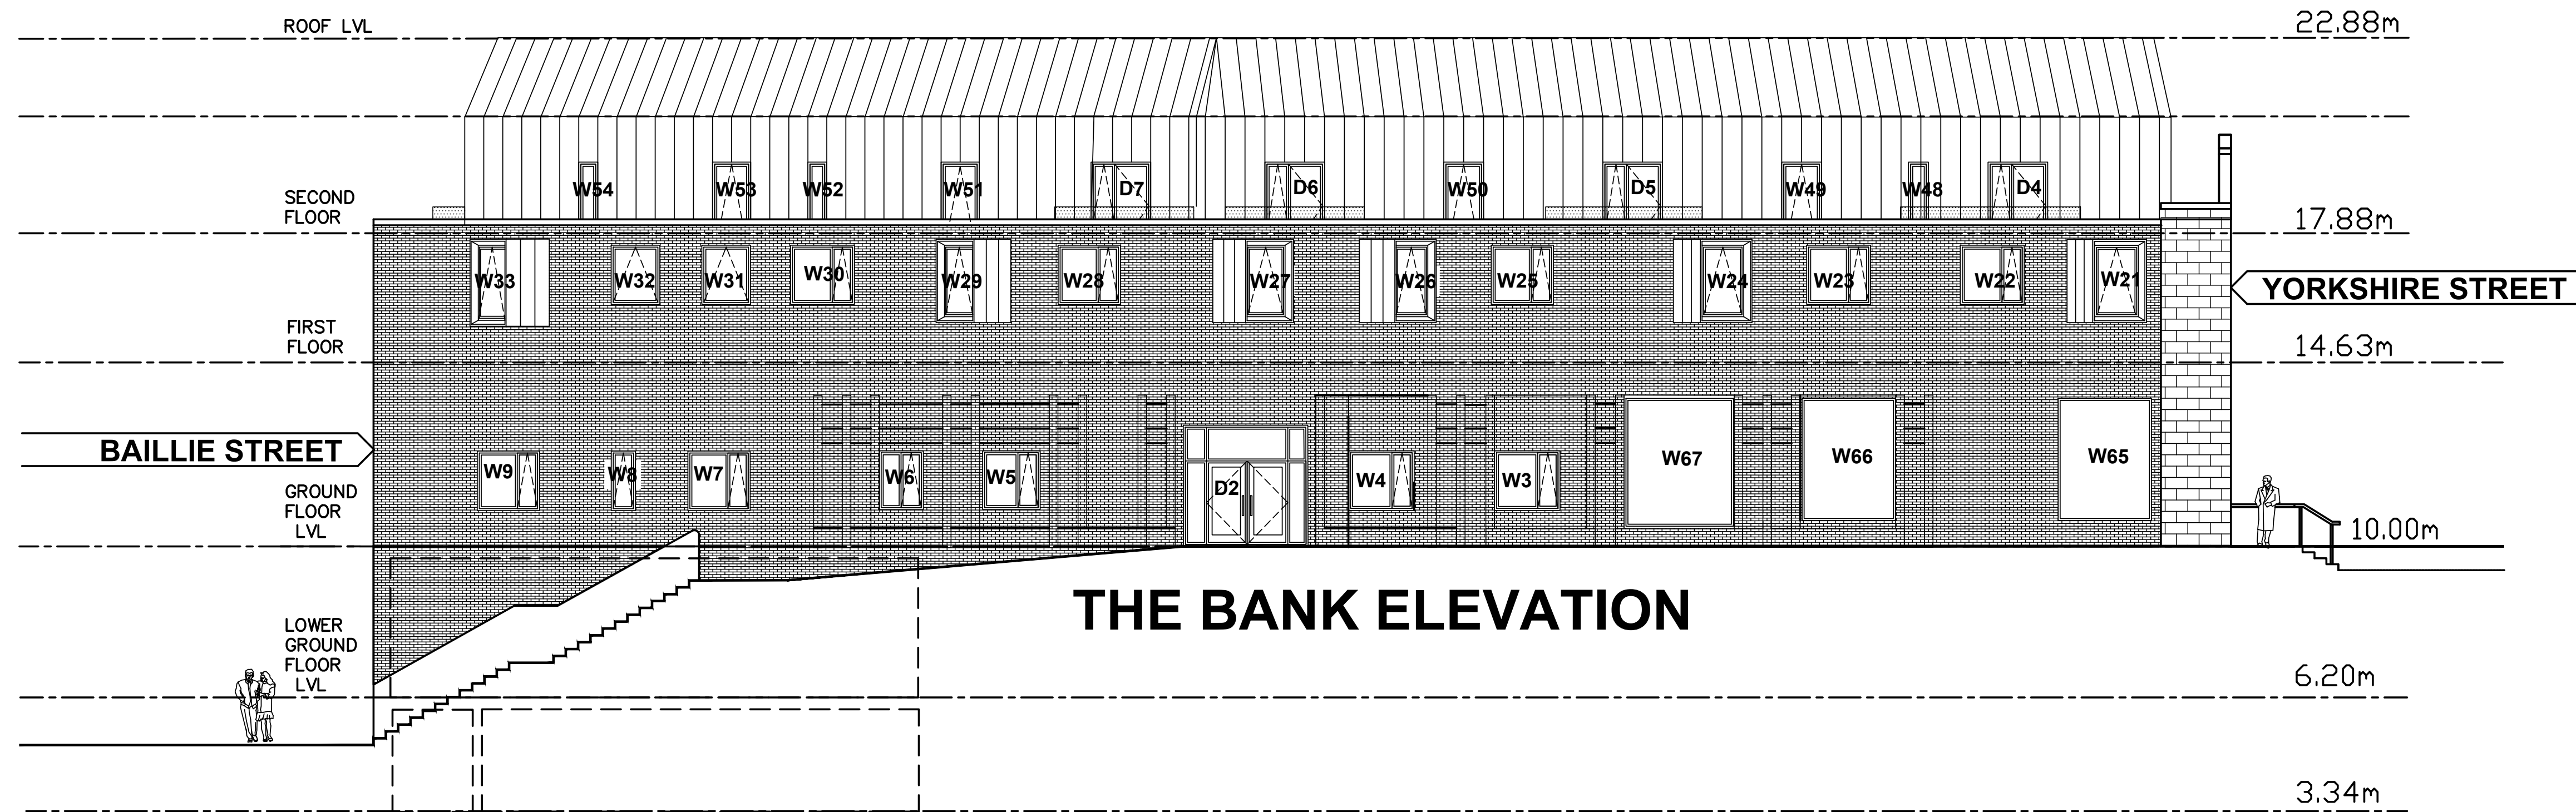

A 041223 ELEVATIONS AMENDED BM
REV: DATE: DETAILS:
BM ARCHITECTURAL DESIGNS
APARTMENT 8
224 GREAT CLOWES STREET
MANCHESTER M7 2ZS
TEL: 07415 493002
PROJECT: FORMER POUND WORLD,
44-46 YORKSHIRE STREET,
BAILLIE STREET AND THE BANK,
ROCHDALE OL16 1JW
CLIENT: CASSEL AND FLETCHER PROPERTY
MANAGEMENT LTD.
TITLE: PROPOSED ELEVATIONS 1
SCALE: 1:100 @ A1 DATE: 06/ 2023 DRAWN: BM
STATUS: BUILDING REGULATIONS
DRAWING NO: BM/0623/BAILLIE/ BR6 REV: A