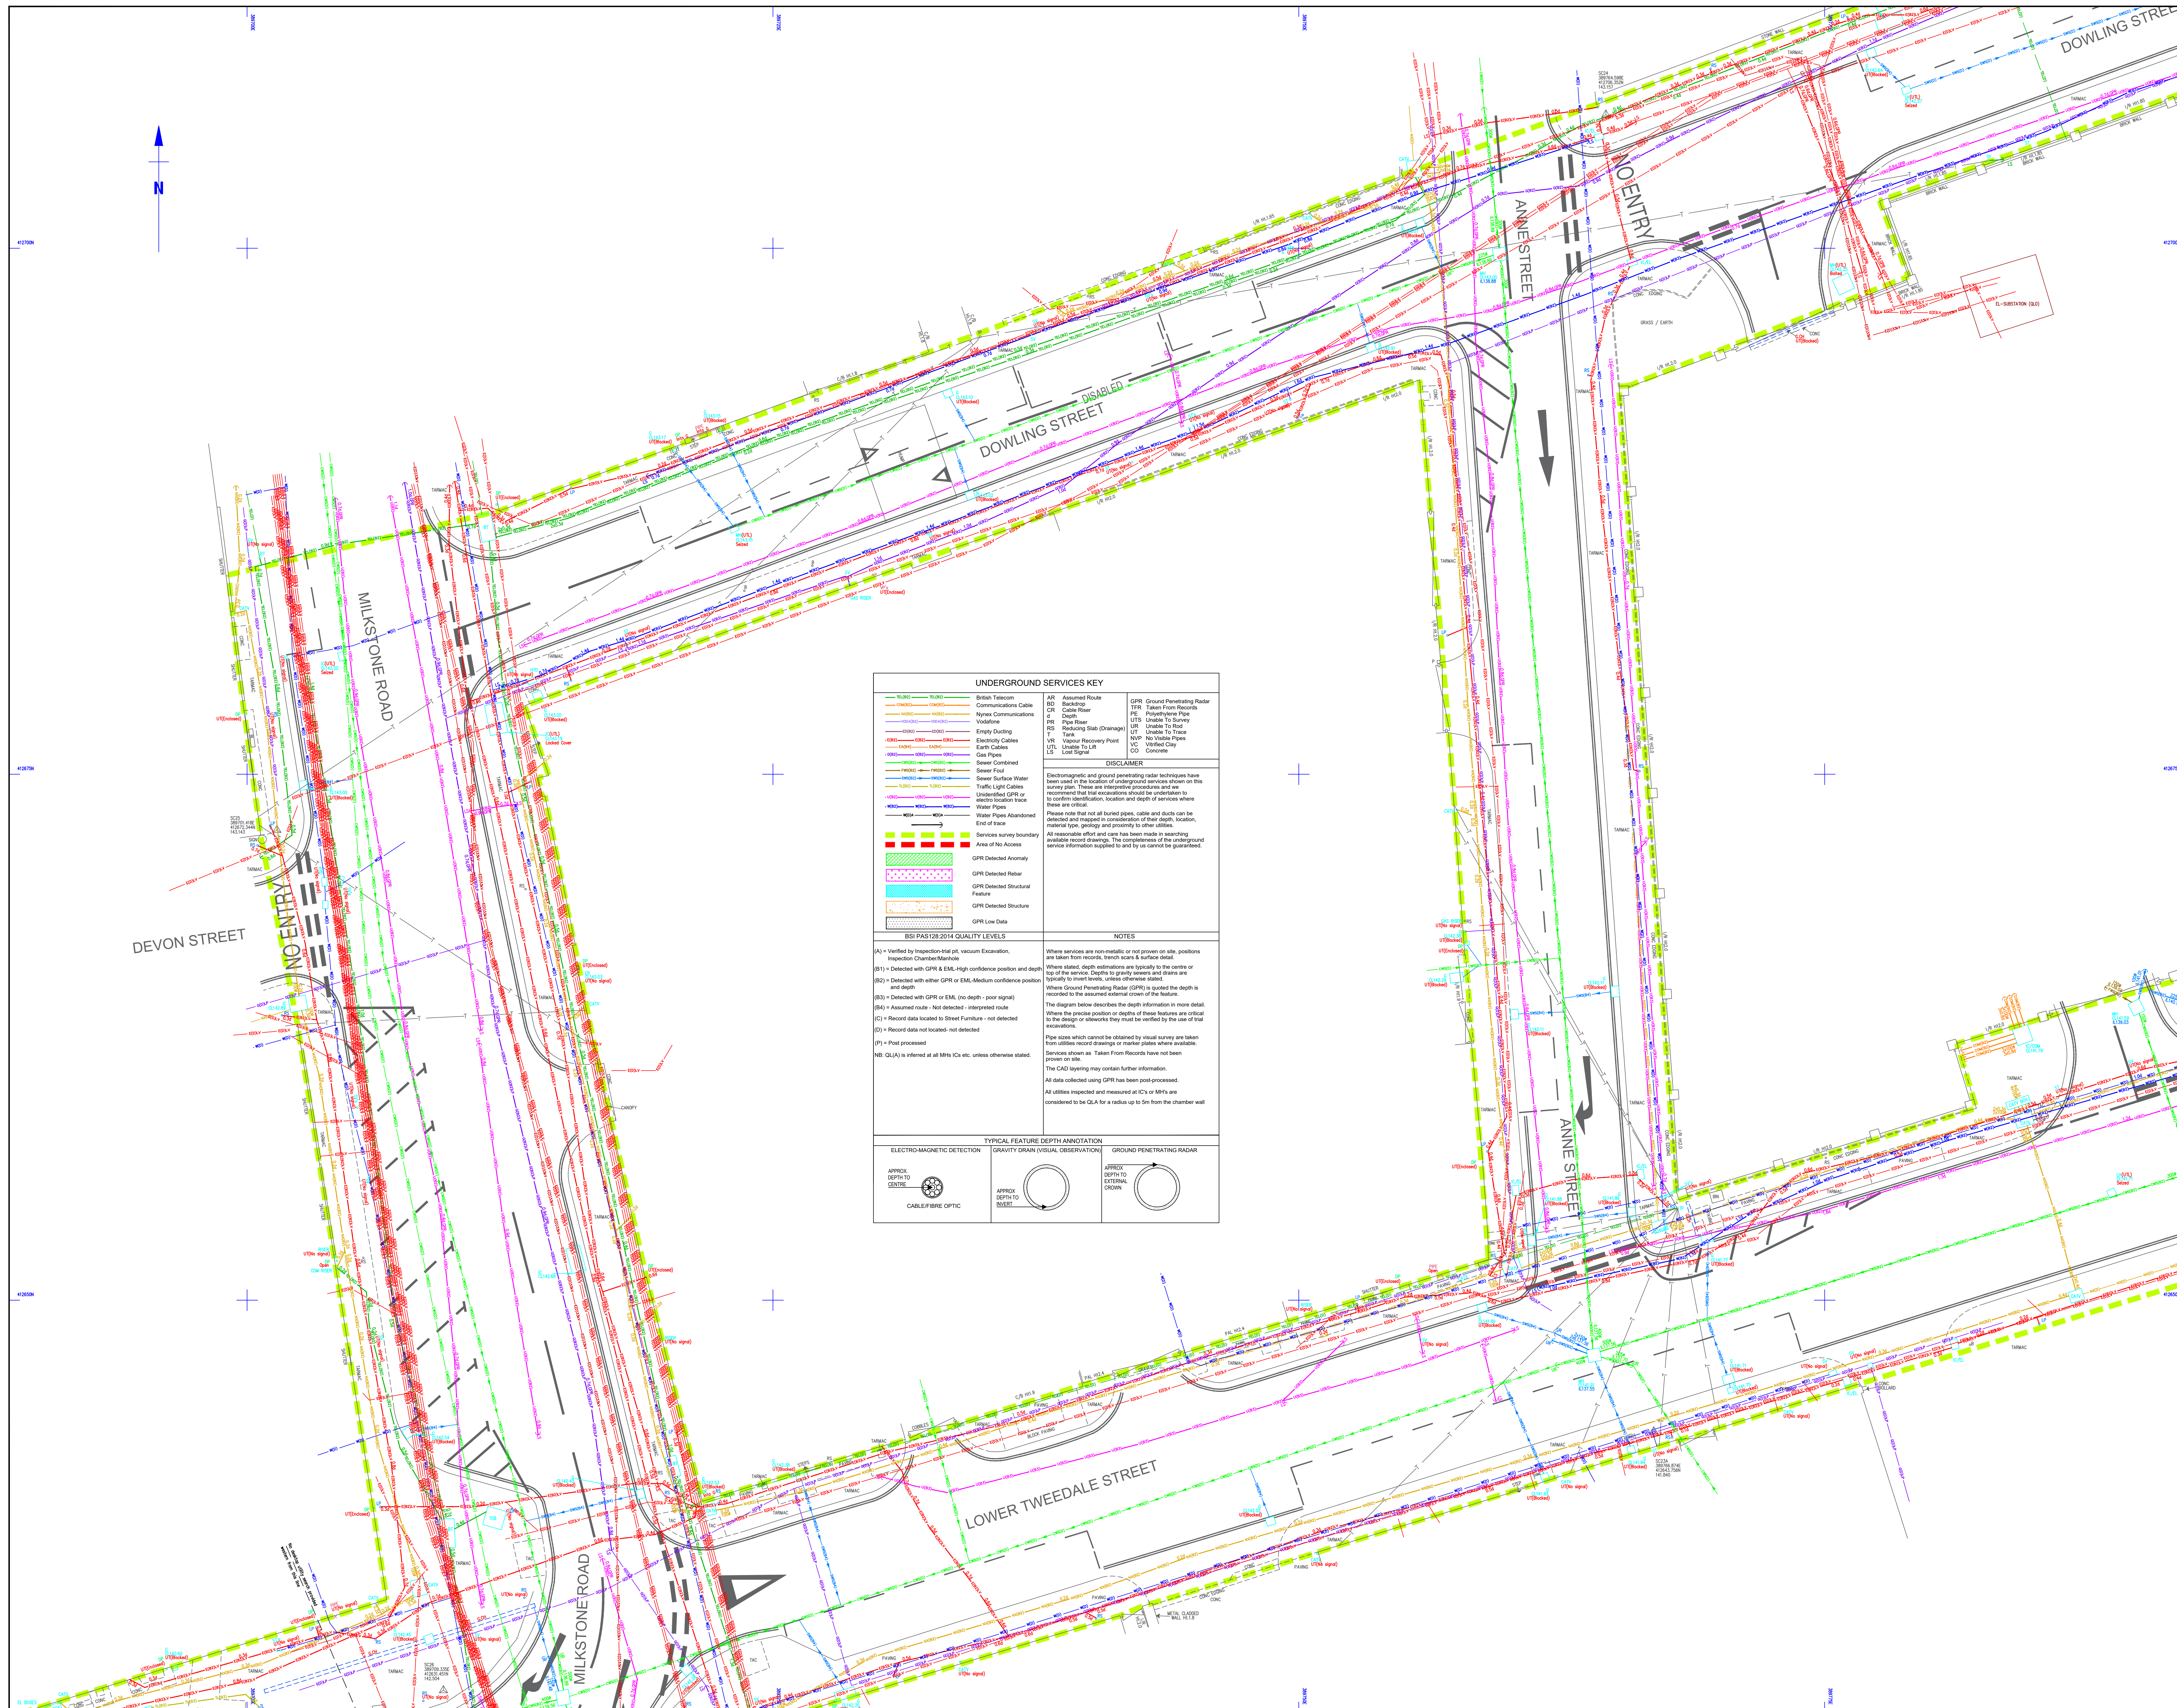


[illegible]

Street Index

1

2

3

4

5

6

7

8

9

10

11

12

13

14

15

16

17

18

19

[illegible]



**MALCOLM
HUGHES**

**CHARTERED
LAND SURVEYORS**

65 Cross Street, Sale, Manchester
M33 7HF, Tel: 0161 905 1266
www.malcolmhughes.co.uk
survey@mh.co.uk

Accreditations








Client

WSP UK LTD.
8 FIRST STREET
MANCHESTER M15 4RP

Project

ROCHDALE STATION SQUARE

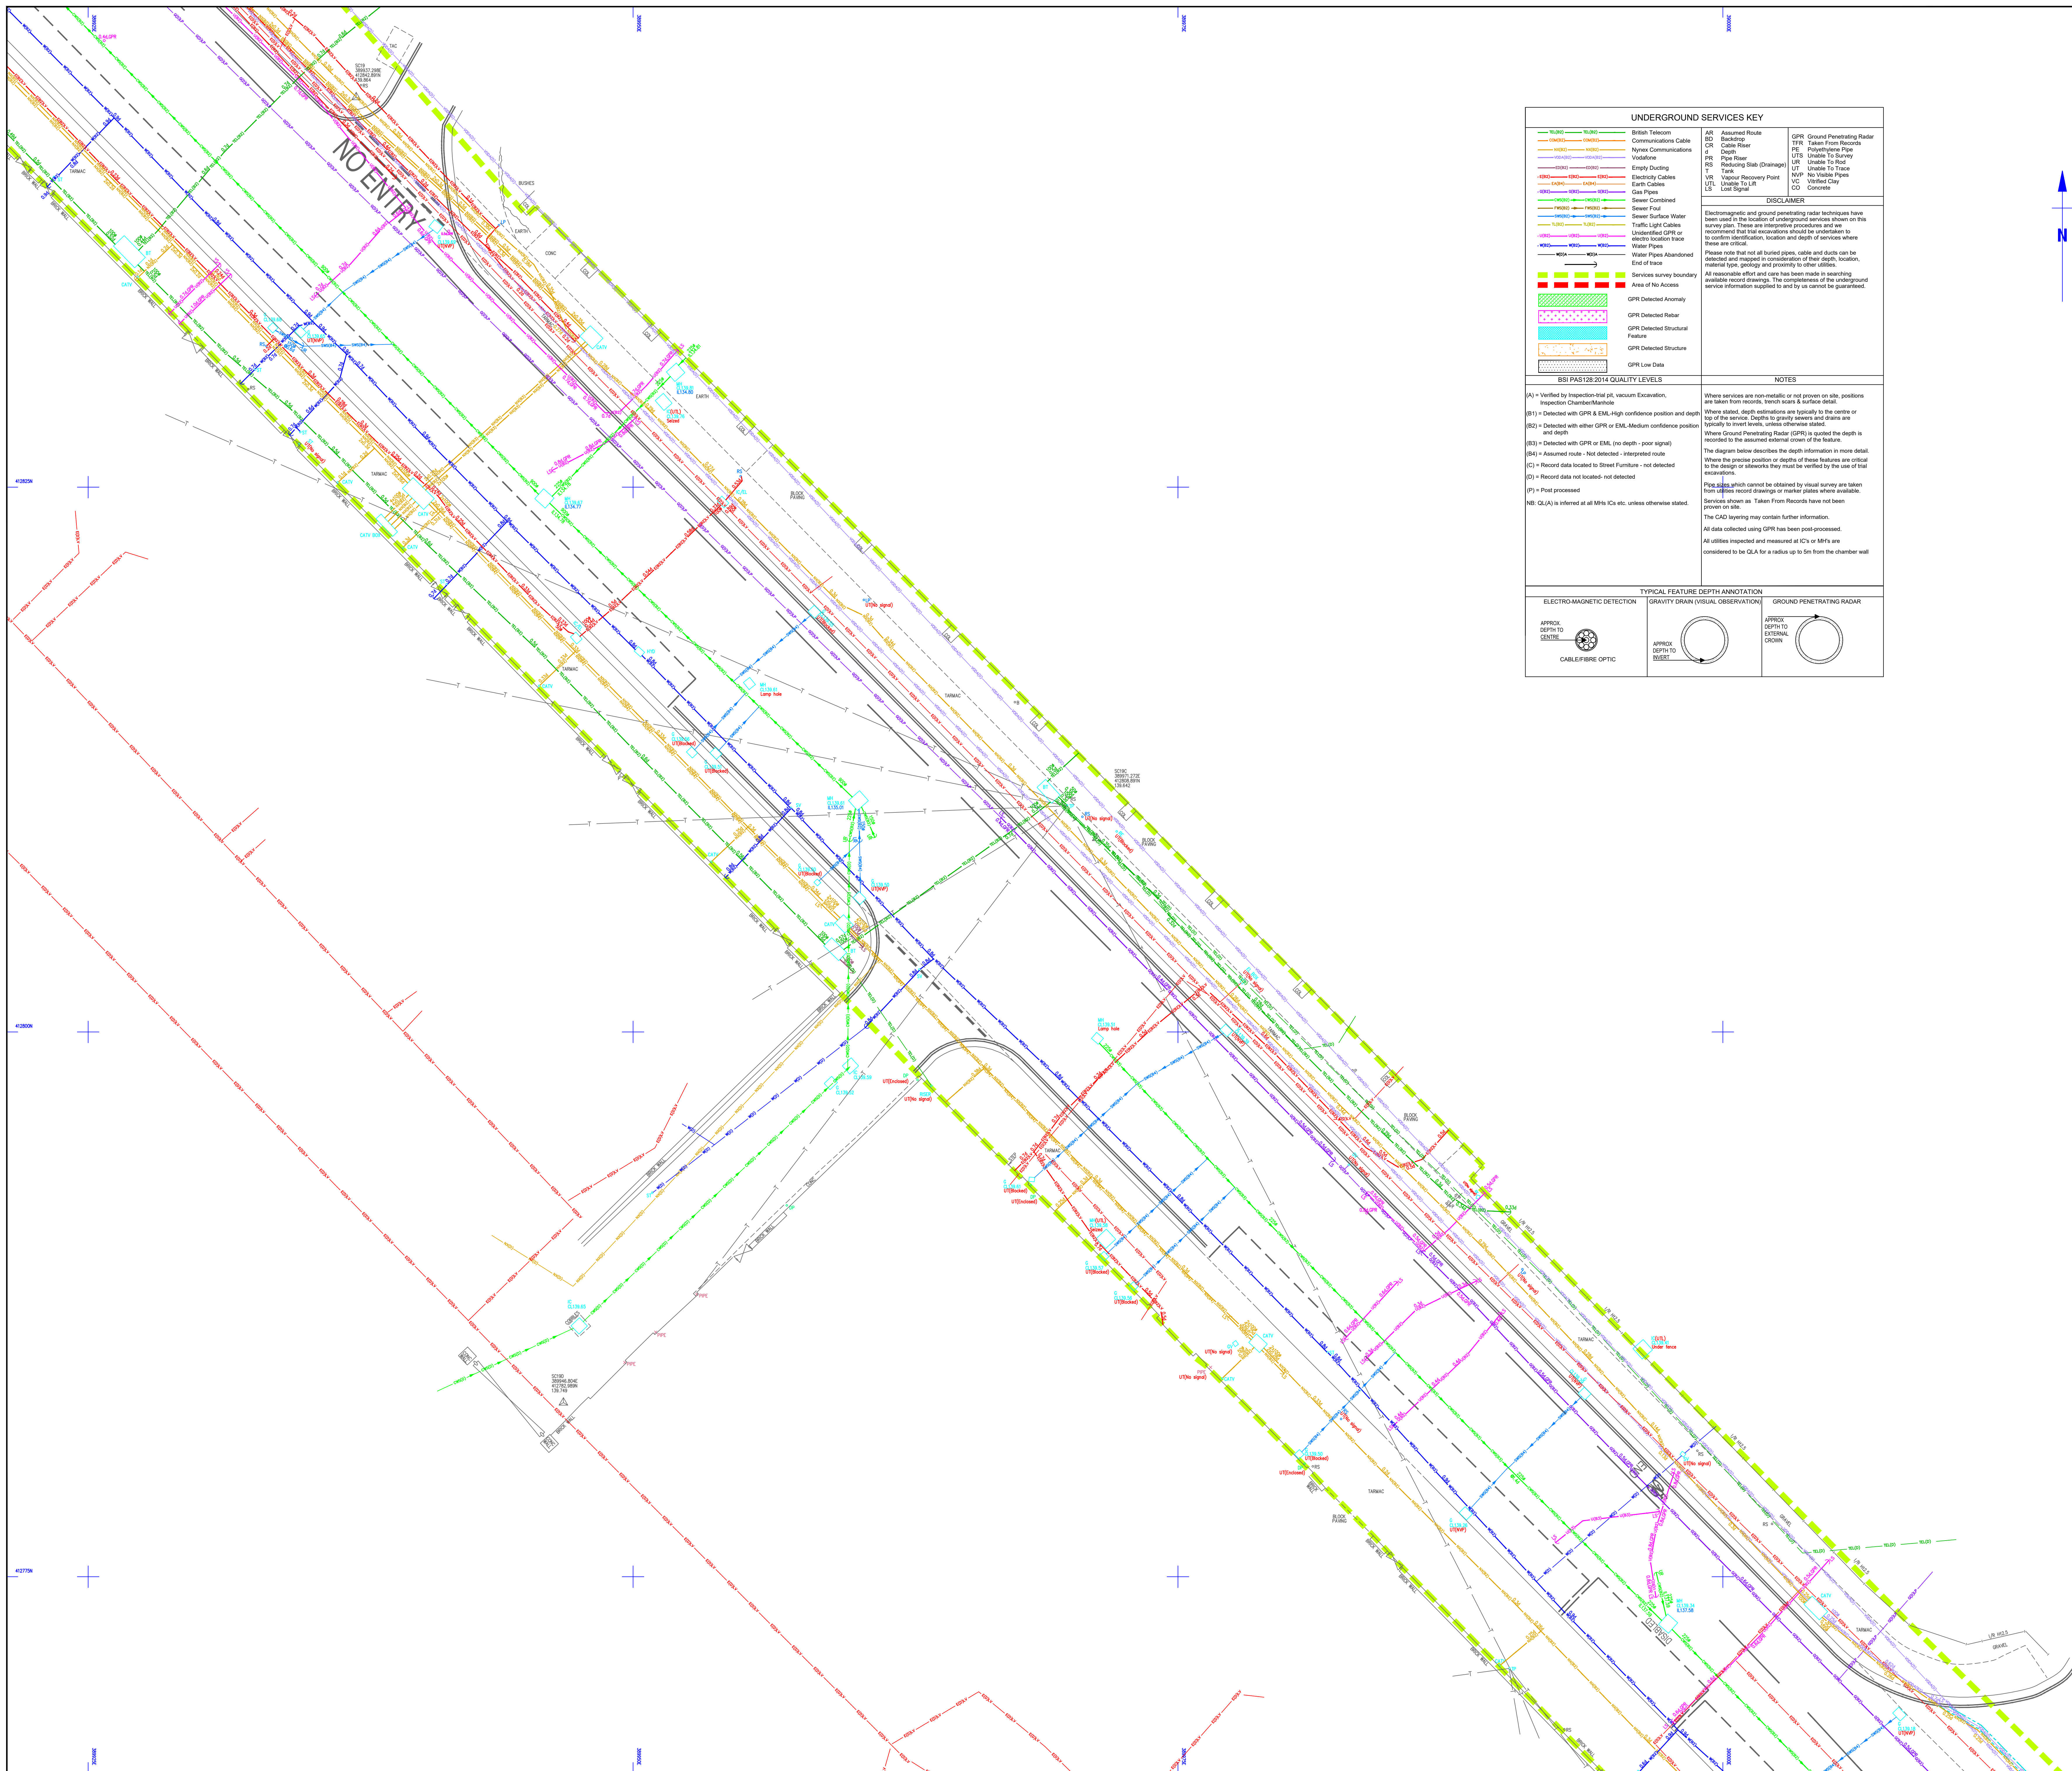
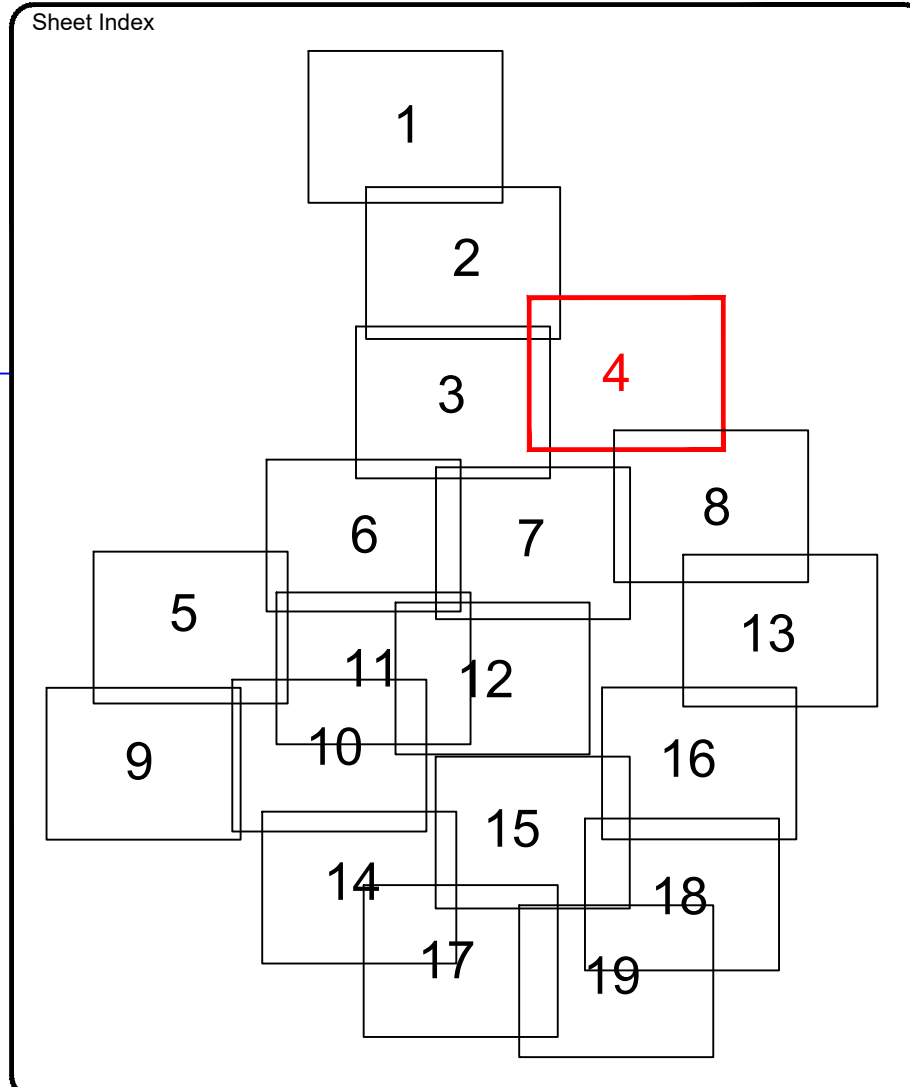
OL11 1DS

Drawing Title

UNDERGROUND SERVICES
SURVEY

Drawn By	PS	04/08/21	Survey Date	APRIL 2021
Checked by	DJ	04/08/21	Scale	A0@1:100

Drawing No	56653/UG5	Revision
------------	-----------	----------

[illegible][illegible]



**MALCOLM
HUGHES**

**CHARTERED
LAND SURVEYORS**

65 Cross Street, Salford, Manchester
M3 7HF. Tel: 0161 905 1265
www.malcolmhughes.co.uk
survey@mhsl.co.uk

Accreditations








Client

WSP UK LTD.
8 FIRST STREET
MANCHESTER M15 4RP

Project

ROCHDALE STATION SQUARE

OL11 1DS

Drawing Title

UNDERGROUND SERVICES
SURVEY

Drawing No		Revision	
56653/UG4			
Drawn By	PS	Survey Date	APRIL 2021
Checked By	DJ	Scale	AD@ 1:100
	04/08/21		