


NOTE:
1. DO NOT SCALE OFF THIS DRAWING.
2. ANY DISCREPANCIES TO BE REPORTED IMMEDIATELY TO THE ARCHITECT.
3. ALL DIMENSIONS TO BE SITE CHECKED & VERIFIED BY THE CONTRACTOR PRIOR TO THE MANUFACTURE OR ORDER OF ANY MATERIALS OR GOODS.

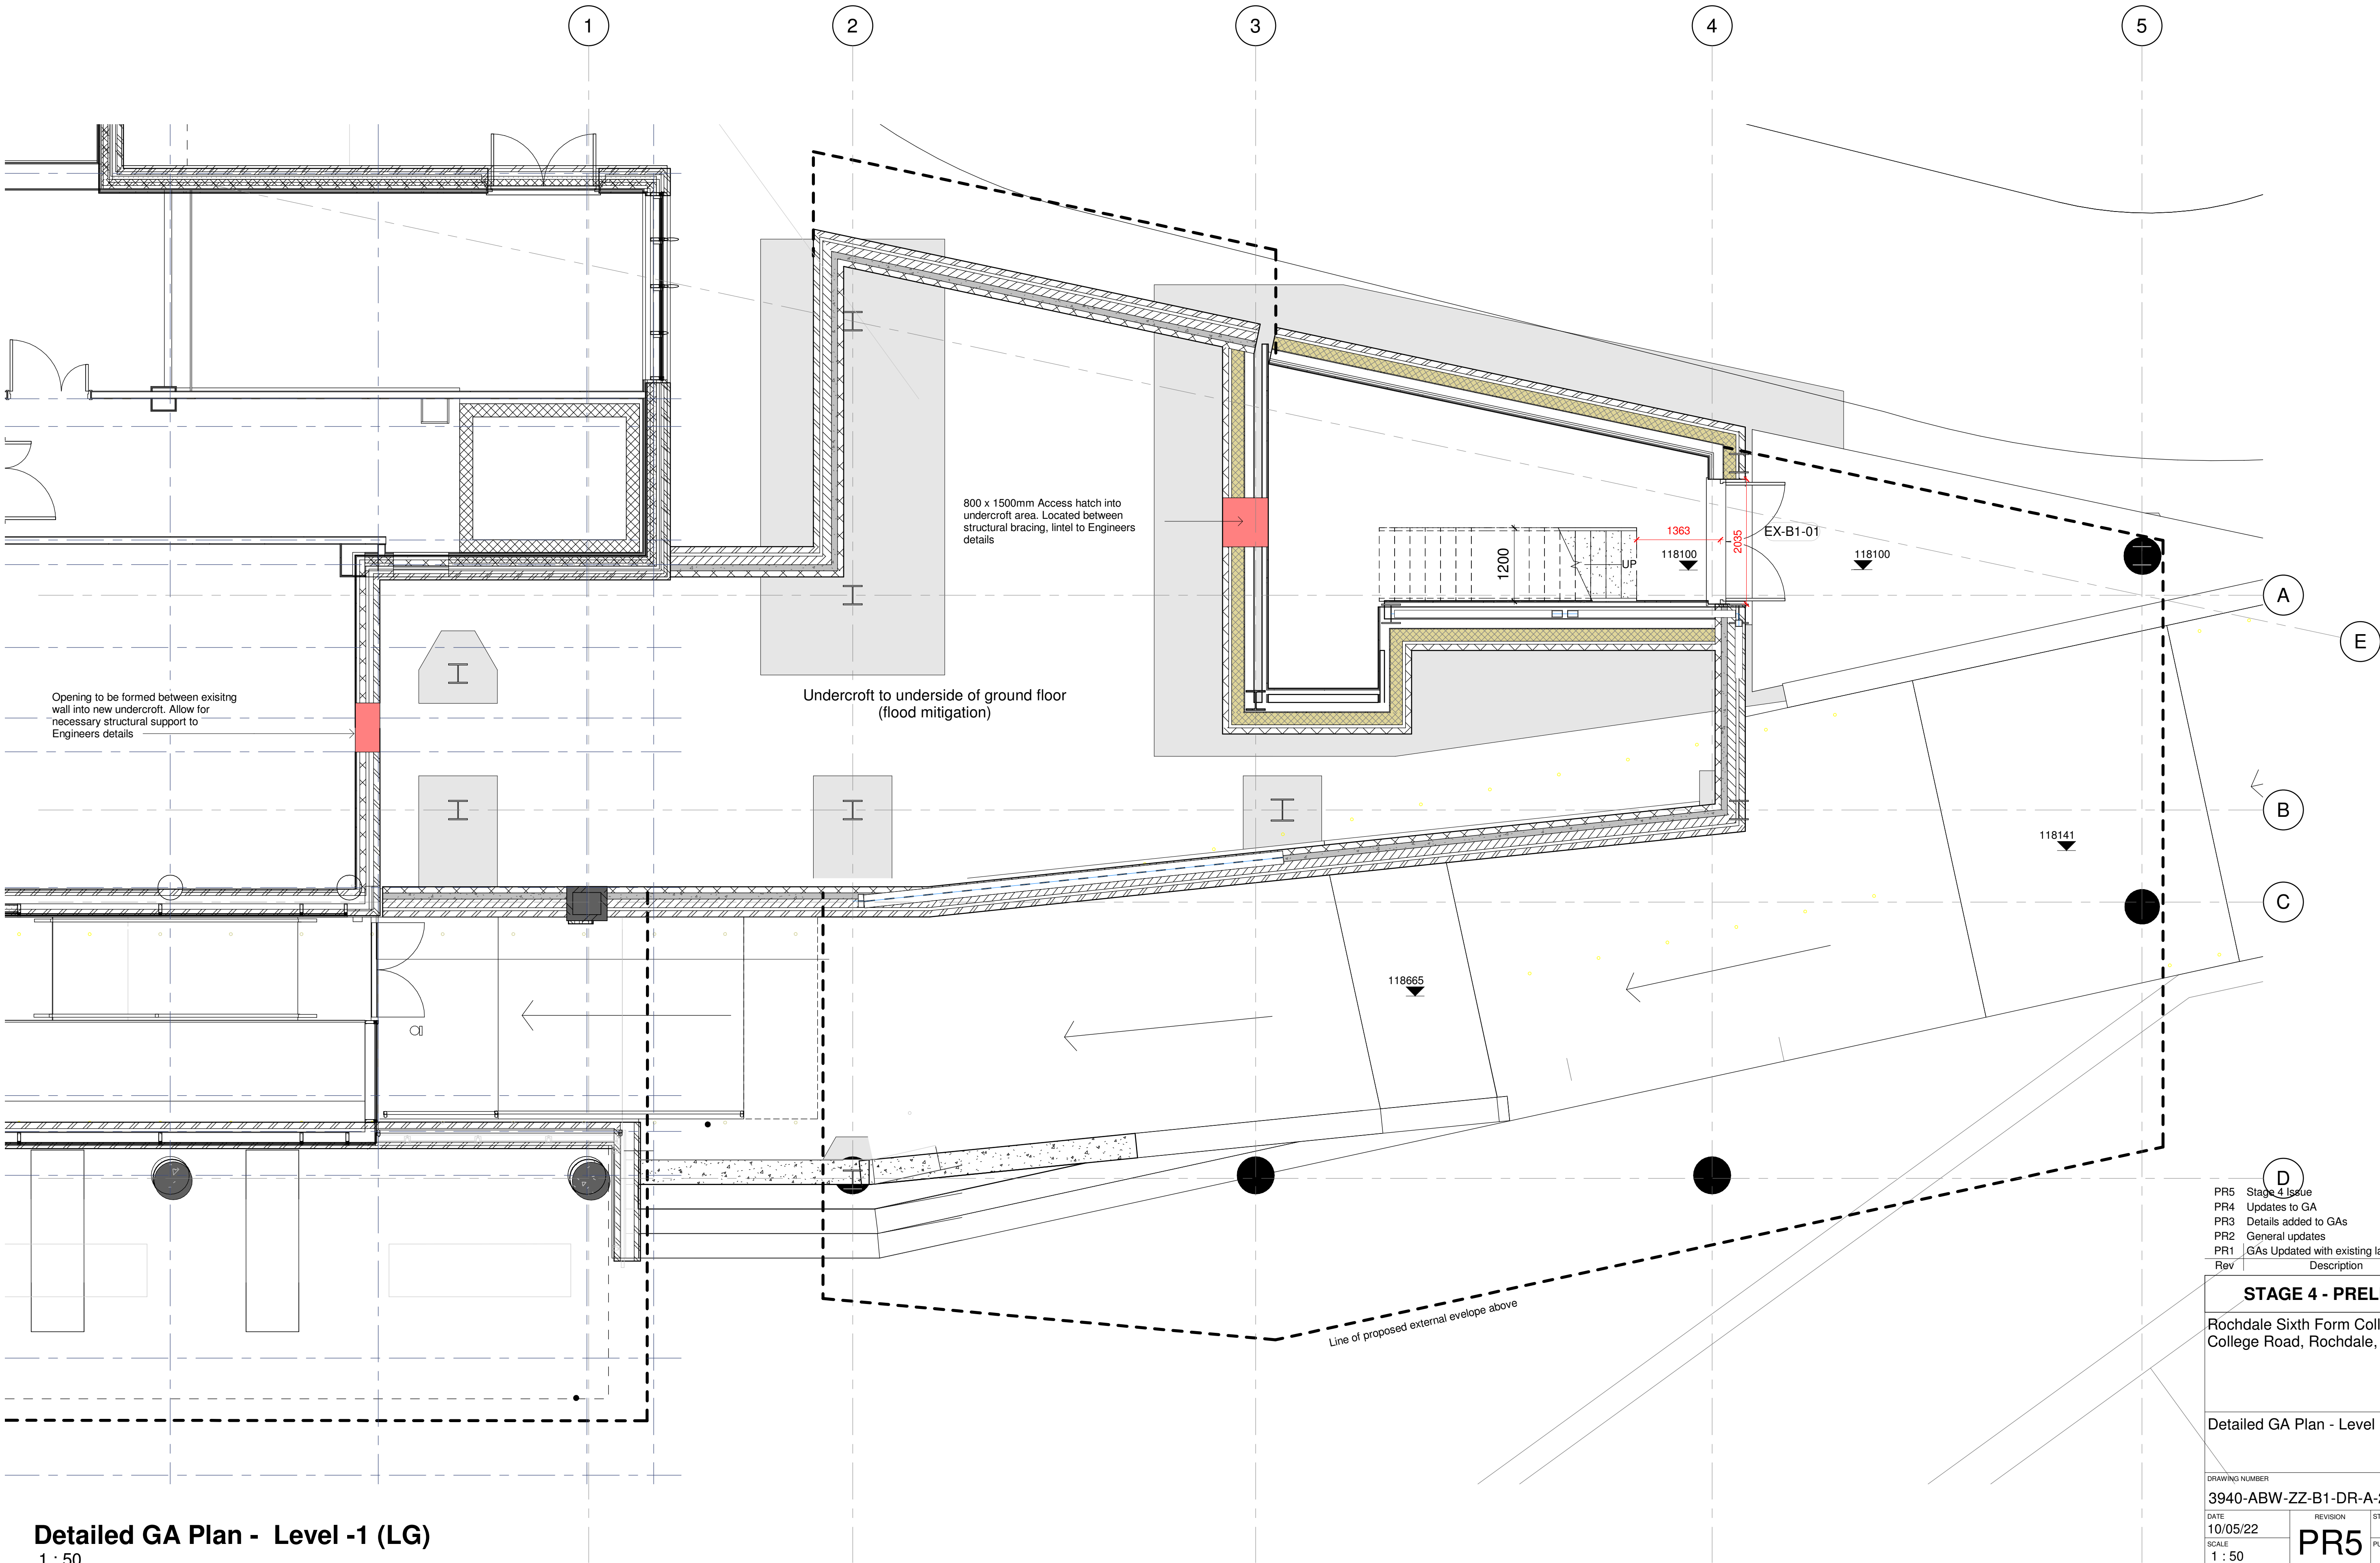

Detailed GA Plan - Level -1 (LG)
1 : 50

PR5	Stage 4 Issue	23.08.23
PR4	Updates to GA	11.08.23
PR3	Details added to GAs	30.06.23
PR2	General updates	27.06.23
PR1	GAs Updated with existing layouts	22.05.23
Rev	Description	Date

STAGE 4 - PRELIMINARY

Rochdale Sixth Form College
College Road, Rochdale, OL12 6HY

Detailed GA Plan - Level -1 (LG)

DRAWING NUMBER
3940-ABW-ZZ-B1-DR-A-2100

DATE 10/05/22	REVISION PR5	STATUS PURPOSE OF ISSUE
------------------	-----------------	----------------------------

ABW architects Ltd.
architecture.building.workshop

A1
©
25/08/2023 12:26:05