


ELEVATION B-B

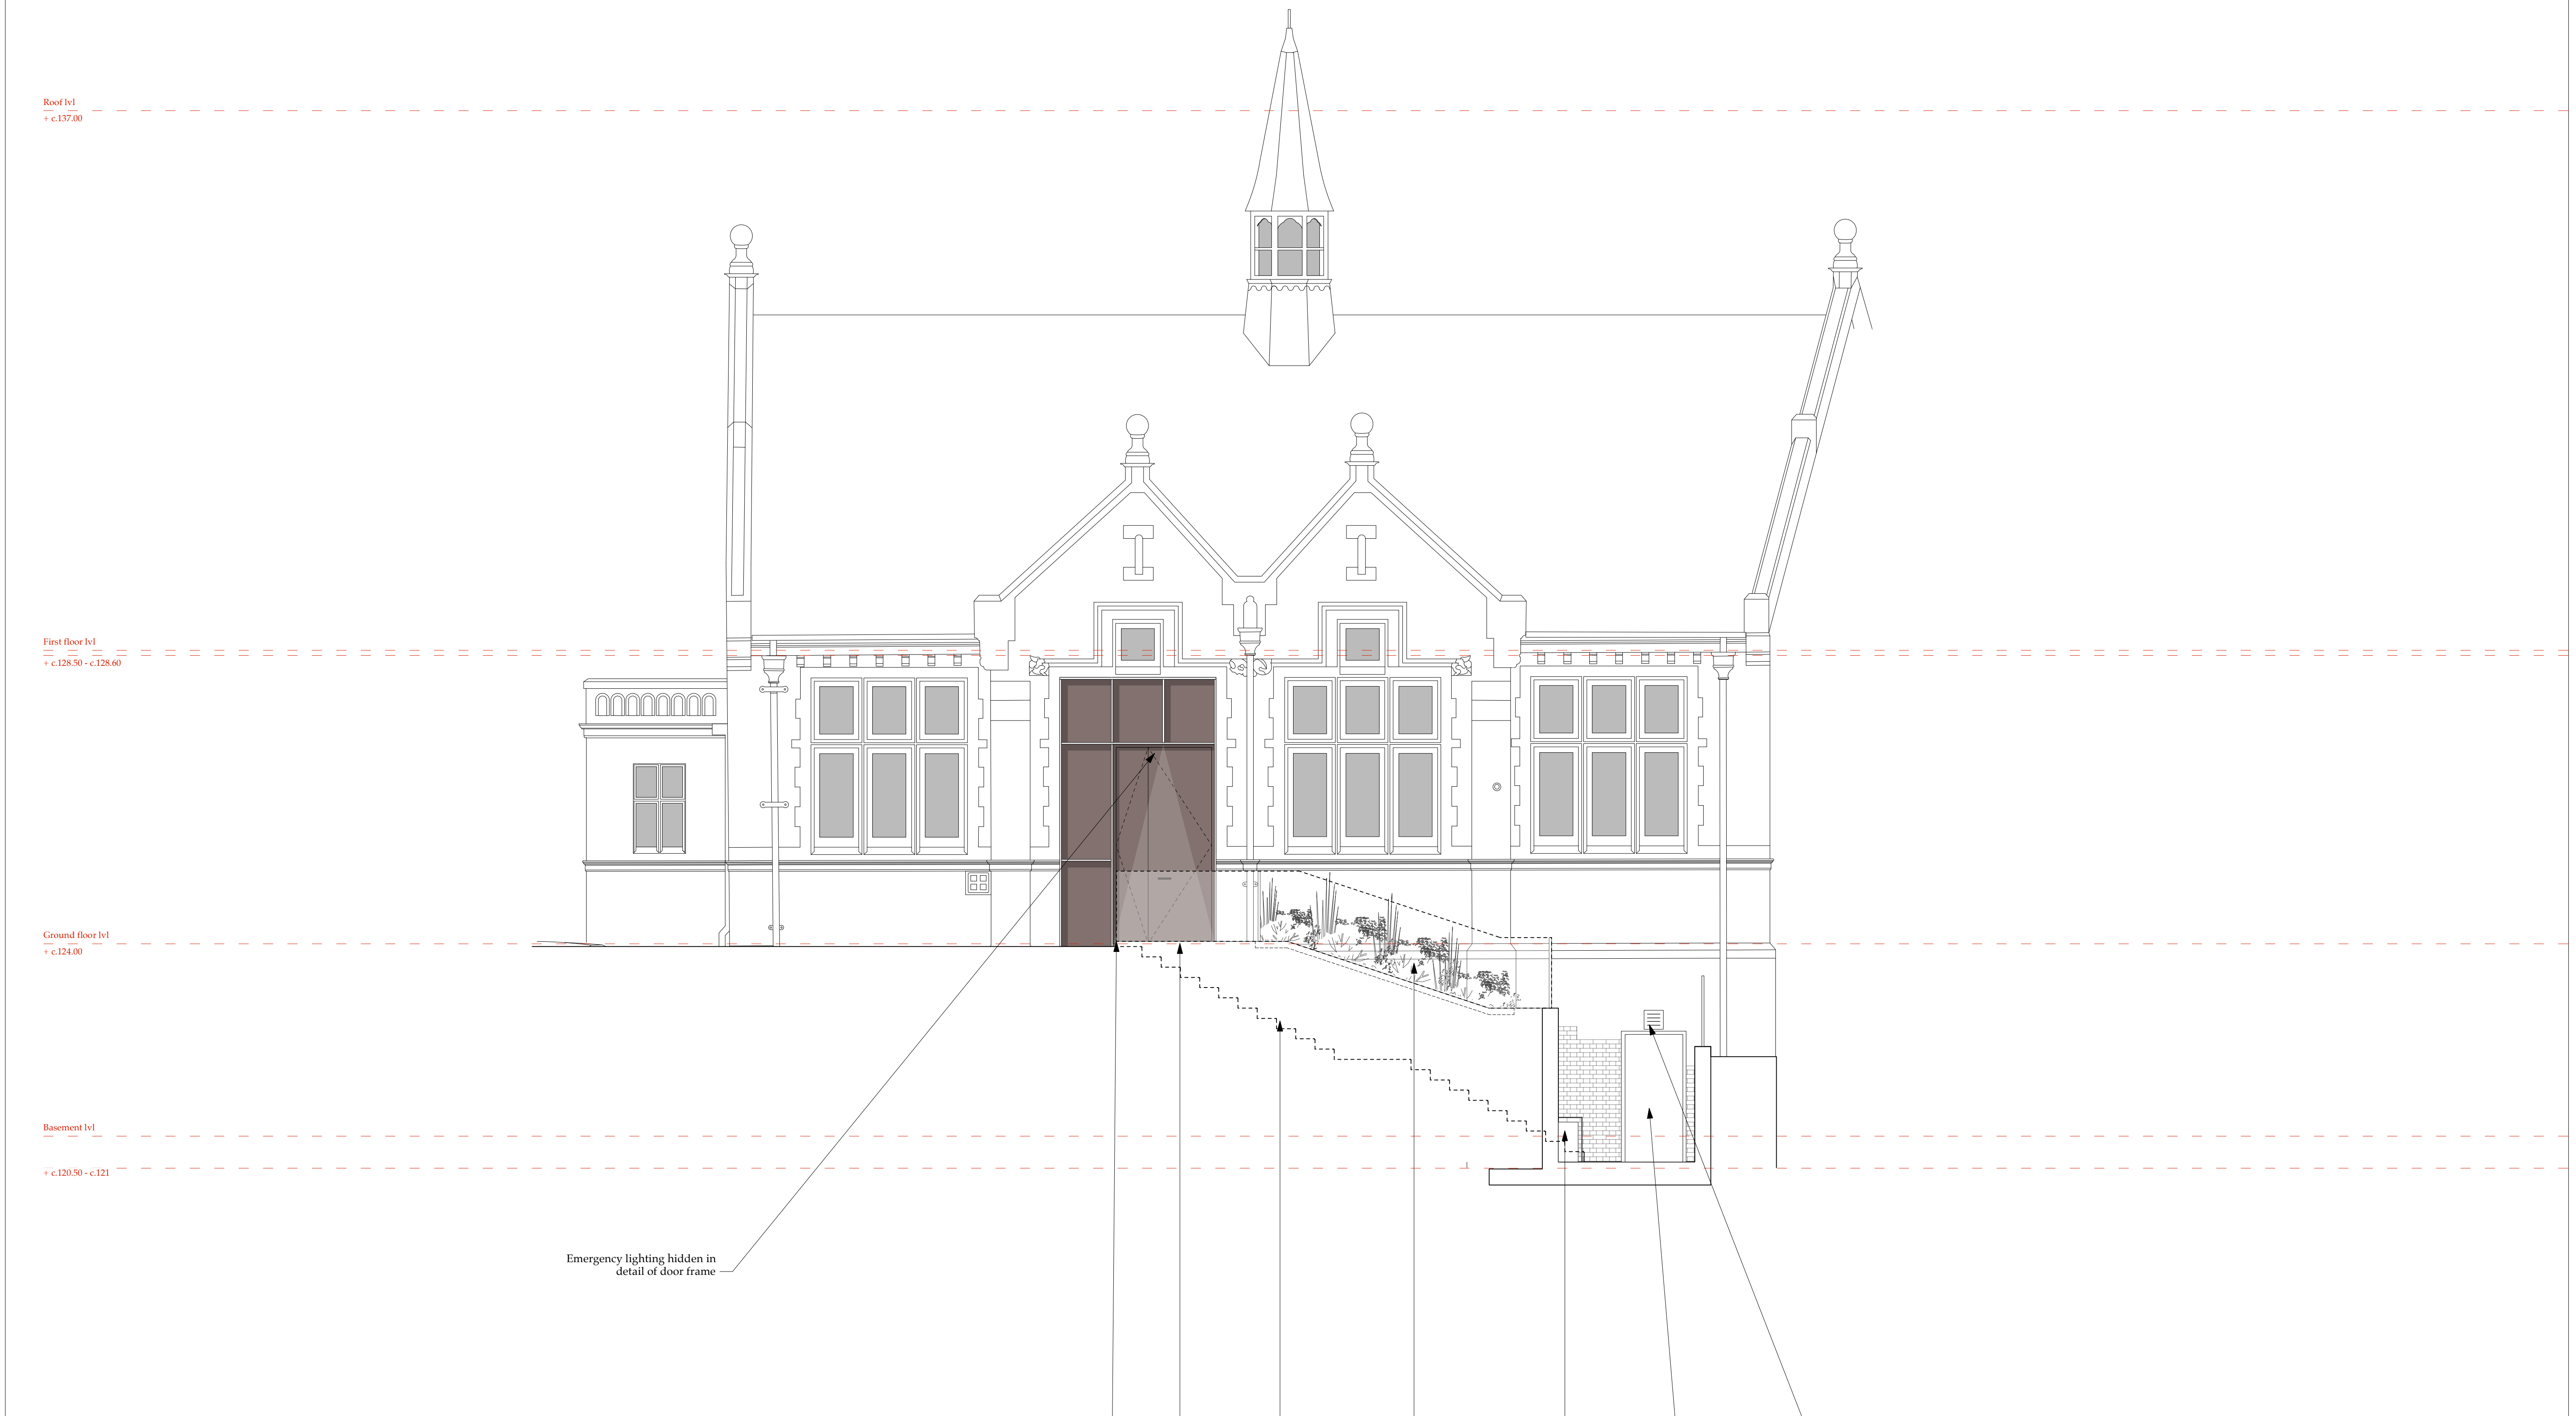

TOUCHSTONES 547

ARCHITECTURAL EMPORIUM Ltd
EMAIL: mail@architectural-emporium.co.uk
WEB: www.architectural-emporium.co.uk
ADDRESS: 13 Hope St, Liverpool, L1 9BQ
PHONE: +44 (0)151 565 0000

Key Plan:

Key:

No Change to window/glazing	
Change to window/glazing as described	

NOTE:

- Please refer to Landscape Architect's drawings for all external elements.

New metal escape door and stage entrance to match style of new entrance doors. Designed with upstands in proportions of original windows

New railing around new staircase. Refer to landscape drawing

New escape staircase. Refer to Landscape Architect's drawings

New planting in areas behind railings. Refer to Landscape Architect's drawings

Position of new AC unit

New escape door into basement

New vent louvre above

RevB :06.10.23
Revised Planning Issue - Door location changed from first bay to second bay

FOR: PLANNING	
CHECKED BY: LC	DRAWN BY: SE
SCALE: 1:50	
PAPER SIZE: A1	
JOB: TOUCHSTONES 547	
2.220_RevB	
FIRST ISSUE: 02.05.23	
PROPOSED ELEVATION B-B	