


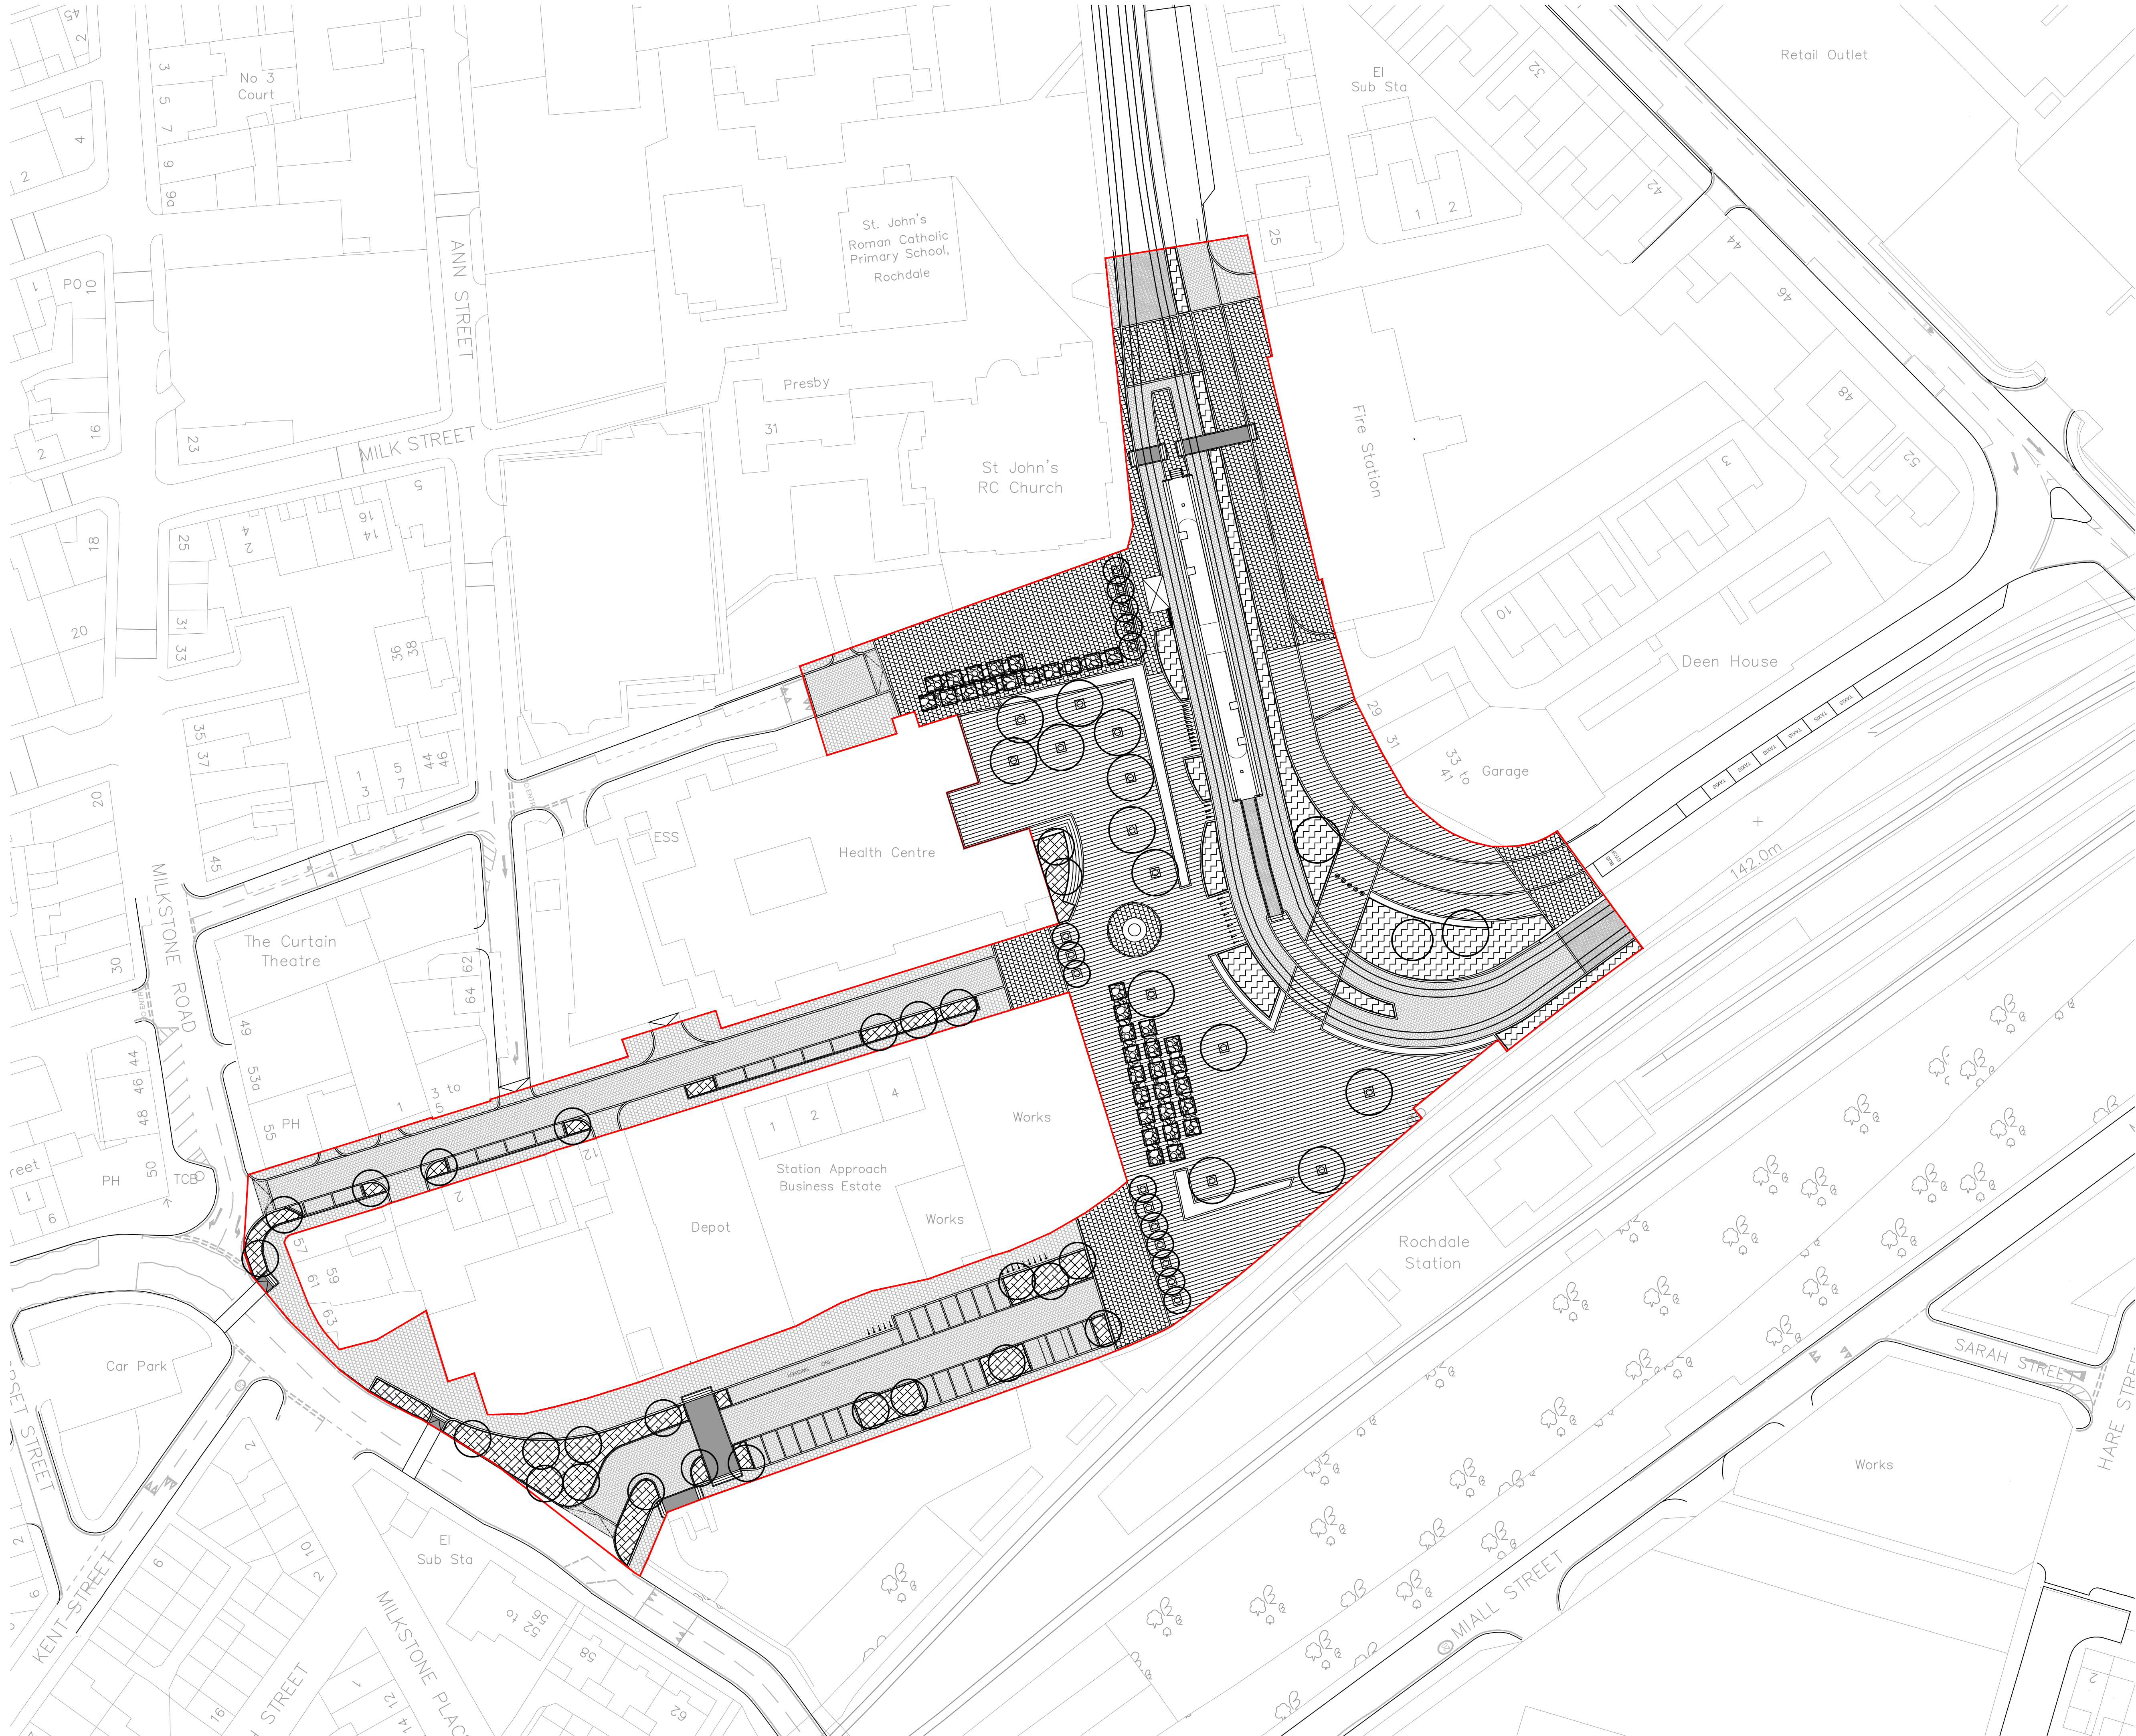

© Copyright Broadway Malyan Limited

Site Boundary

Substation

Hardscape surfaces

- Proposed concrete block paving 300x200
- Proposed concrete block paving 200x100
- Proposed concrete block paving 50x50
- Proposed concrete block paving 200x200
- Proposed concrete block paving 100x100
- Proposed tarmac
- Proposed compacted gravel

Softscape materials

- Proposed mixed ornamental shrub
- Proposed rain garden
- Proposed tree
- Proposed boxhead trees

Furniture and other structures

- Bespoke concrete block benches
- Art sculpture on plinth
- Concrete sitting steps
- Proposed tree grille
- Proposed Cycle stands

Revision	Date	Description
-	YY-MM-DD	

BroadwayMalyan^{BM}

Client
Rochdale Borough Council

Project
Rochdale Station Square

Description
**LANDSCAPE PROPOSALS
GENERAL ARRANGEMENT PLAN**

Status
For Planning

Scale	Drawn By	Date
1:500@A1	FM	11.08.22
Job Number	Drawing Number	Revision
36072	L-91-101	

100mm@A1 Original size Copyright Broadway Malyan Limited