


GENERAL NOTES

1. THIS DRAWING IS SUBJECT TO COPYRIGHT AND IS NOT TO BE REPRODUCED IN PART OR WHOLE WITHOUT APPROVAL.
2. DO NOT SCALE FROM THIS DRAWING - CHECK ALL DIMENSIONS ON SITE.
3. THIS DRAWING SHALL BE READ IN CONJUNCTION WITH THE PROJECT SPECIFICATION(S) AND ALL OTHER CONTRACT DOCUMENTATION.
4. ALL DIMENSIONS ARE IN MILLIMETERS UNLESS OTHERWISE STATED.

Lighting Legned

REF	CODE
A1D	SGLED/EBX64400/PAN/UGR/DALI
A1D/E	SGLED/EBX64400/PAN/UGR/DALI/EMG
B	SGLED/2390/HAY
B/E	SGLED/2390/HAY/EMG
C	SGLED/EBM3
C/E	SGLED/EBM3
F	SGLED/12/3200/JPT
F1/E	SGLED/15/5110/JPT/EMG
G/E	SGLED/12/5800/NT/EMG
K/E	SGLED/4/4400/POL/EMG
EXIT	SGLED/EBM3M
EX1	SGLED/EBM3M
EX2	SGLED/13120/VEG/II
EX3	SGLED/2124/TEH
NT	SGLED/15/4350/NT
NT/E	SGLED/15/4350/NT/EMG
BT	PIR
4gSP	WIRELESS SCENE PLATE
LCM	SGL/CDW 10/20/L
FLX	VARIOUS FLEX
AS	SMART WIRELESS ABSENCE LIGHT SWITCH
	ONEWAY LIGHT SWITCH

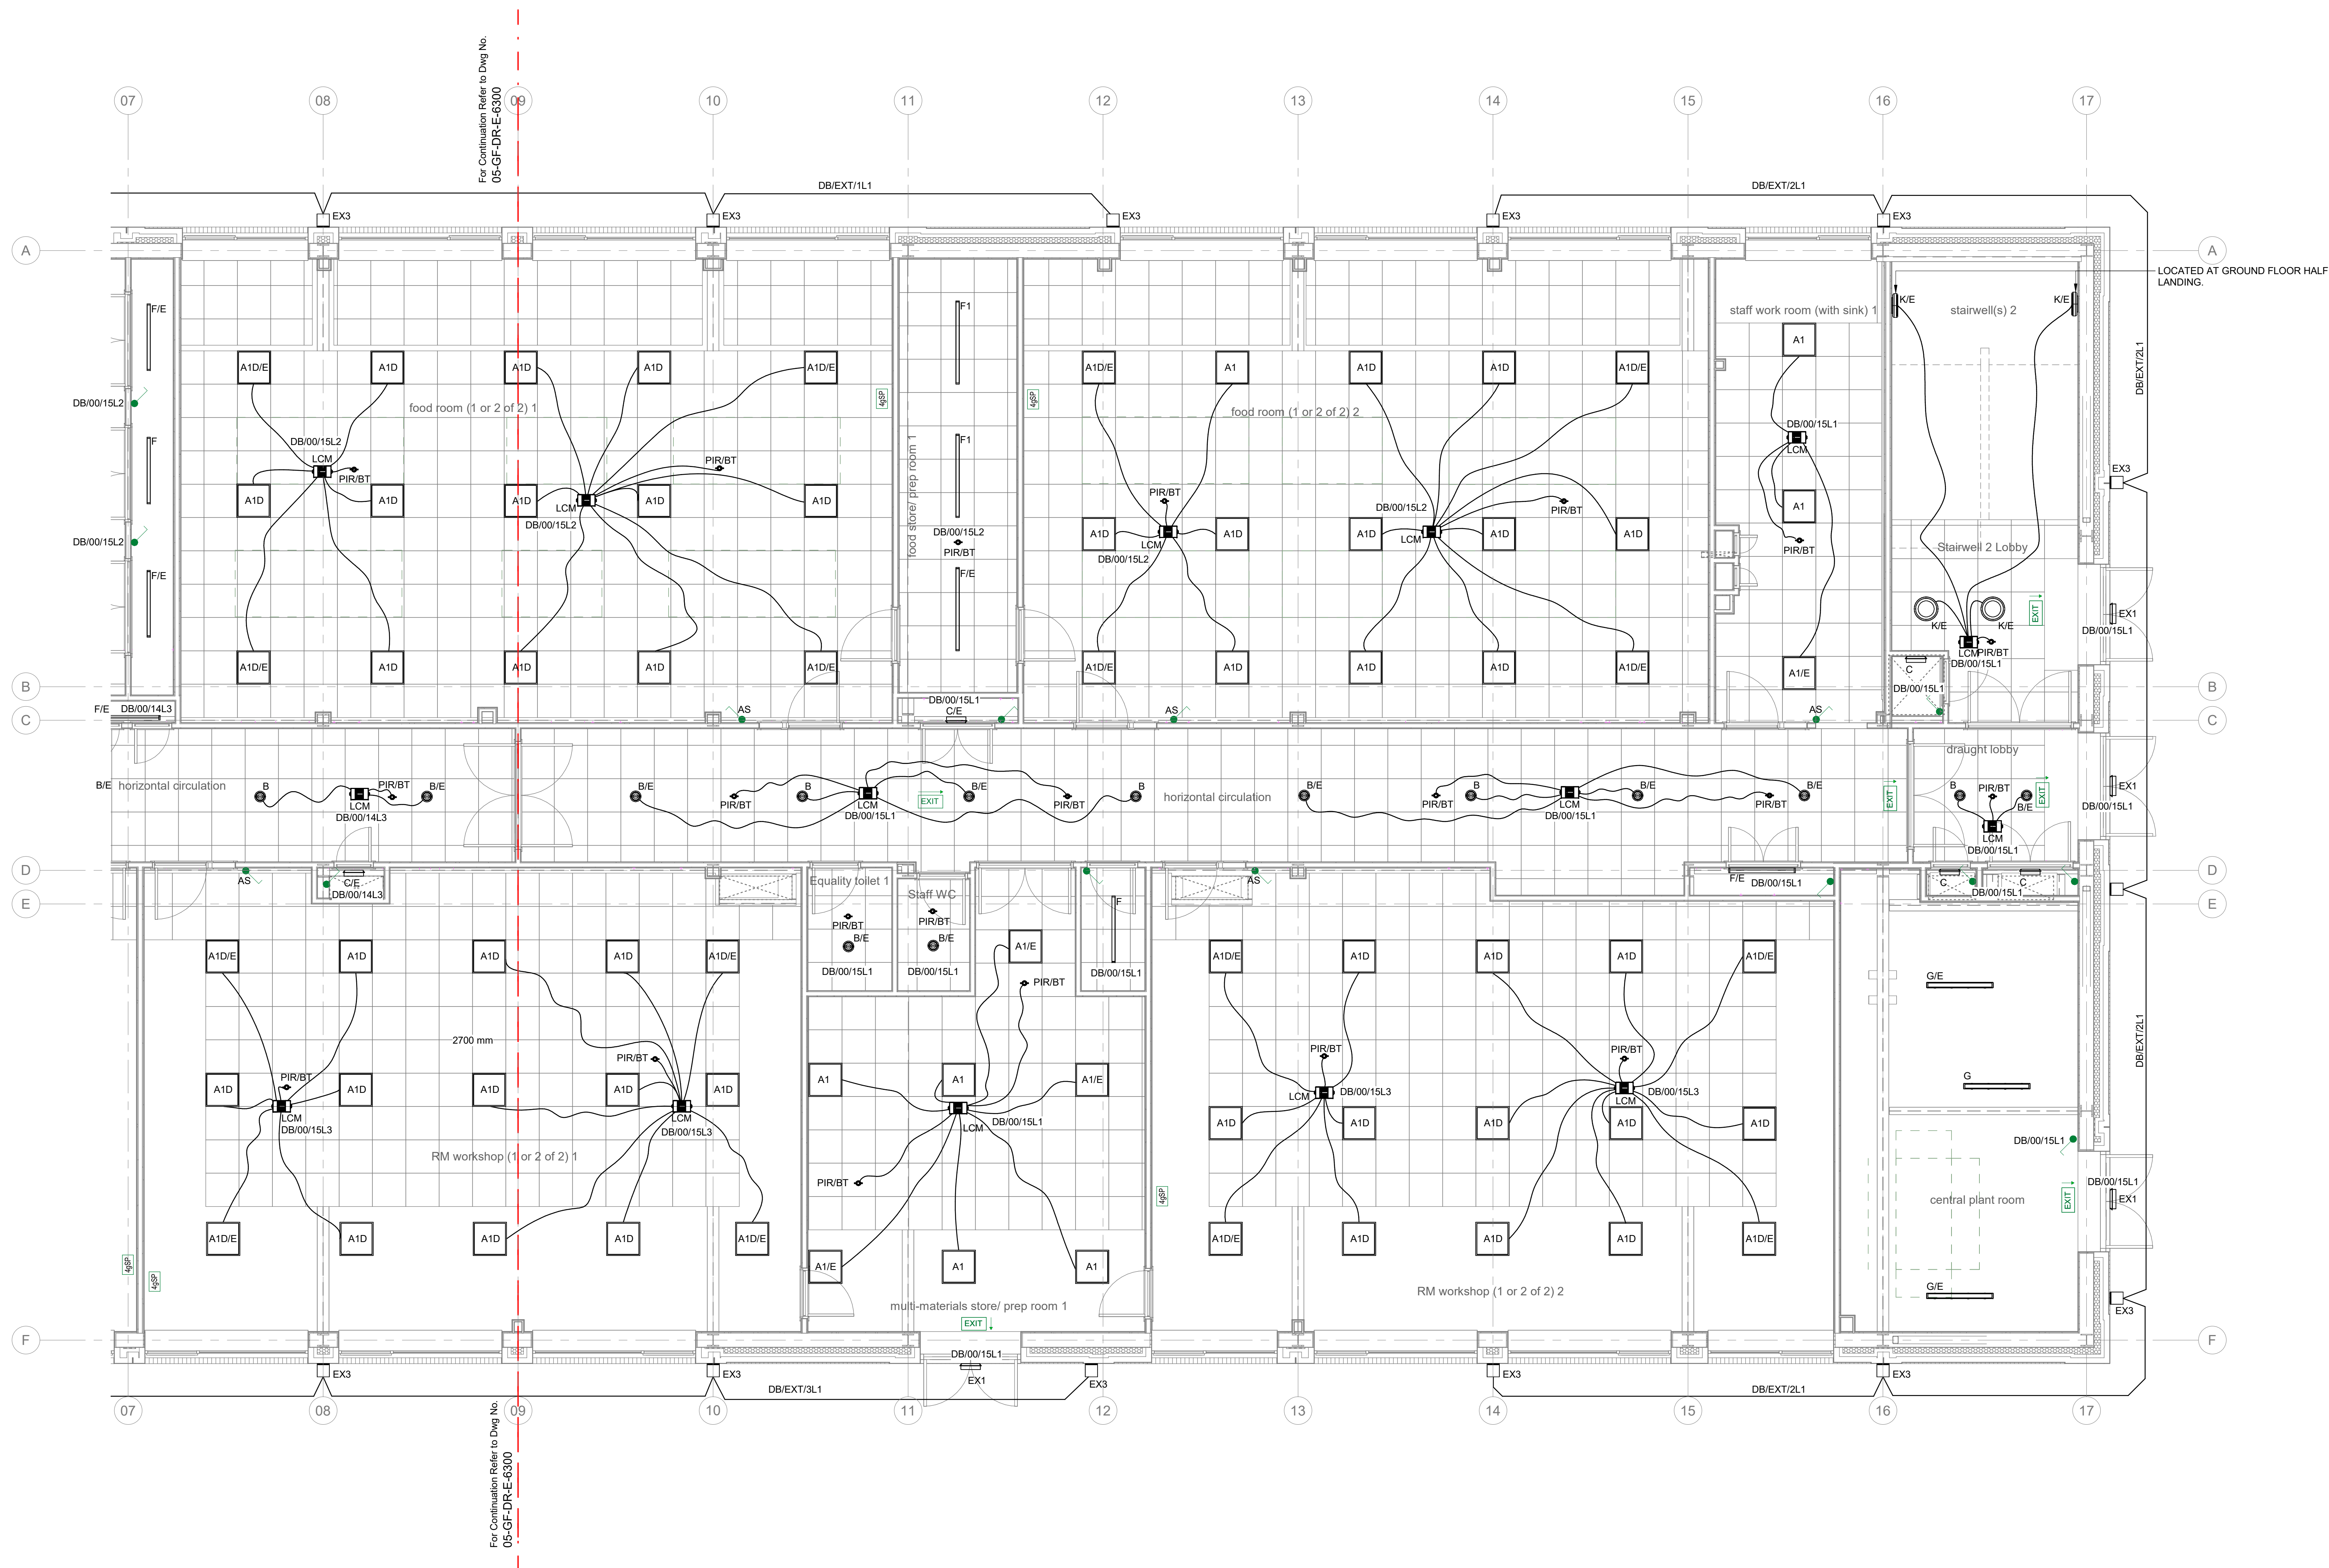

1 Ground Floor Lighting Layout Sheet 2 of 2
1 : 50

1 : 50

P3 03.04.23 M.H FOR COMMENT

P2 22.01.23 M.H FOR COMMENT

P1 30.01.23 M.H FOR COMMENT

Status Preliminary



Harris Infrastructure Advisory
2nd Floor Metro
33 Trafford Road
Exchange quay 2
Salford
M5 3NN

Email : techroom@harrisinfra.com
Tel : 07921 733550

1:50 PM

Date
26.11.2025

SM

Check
M H

Tilbury Douglas

Kingsway Park High School

ELECTRICAL SERVICES
Ground Floor Lighting Layout Sheet 2 of 2

SRP1020-PUL-05-GF-DR-E-6301

Rev	
-----	--

P3