
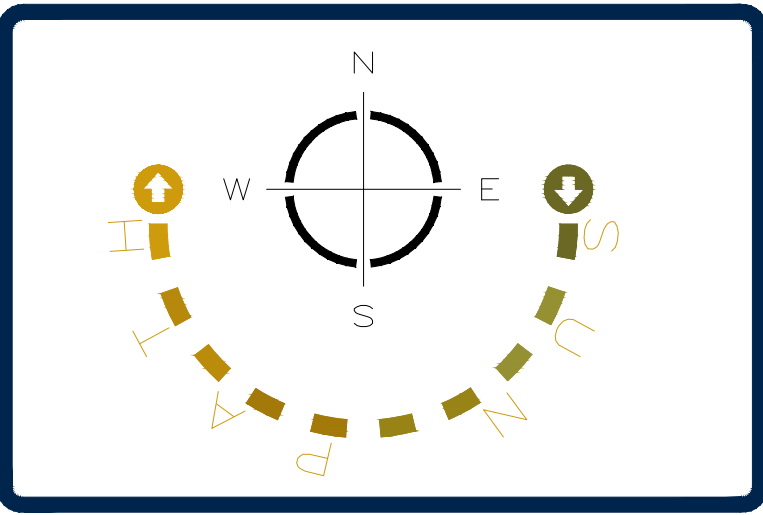


SILVERHILL FARM, KINGSWAY, ROCHDALE

REFUSE PLAN

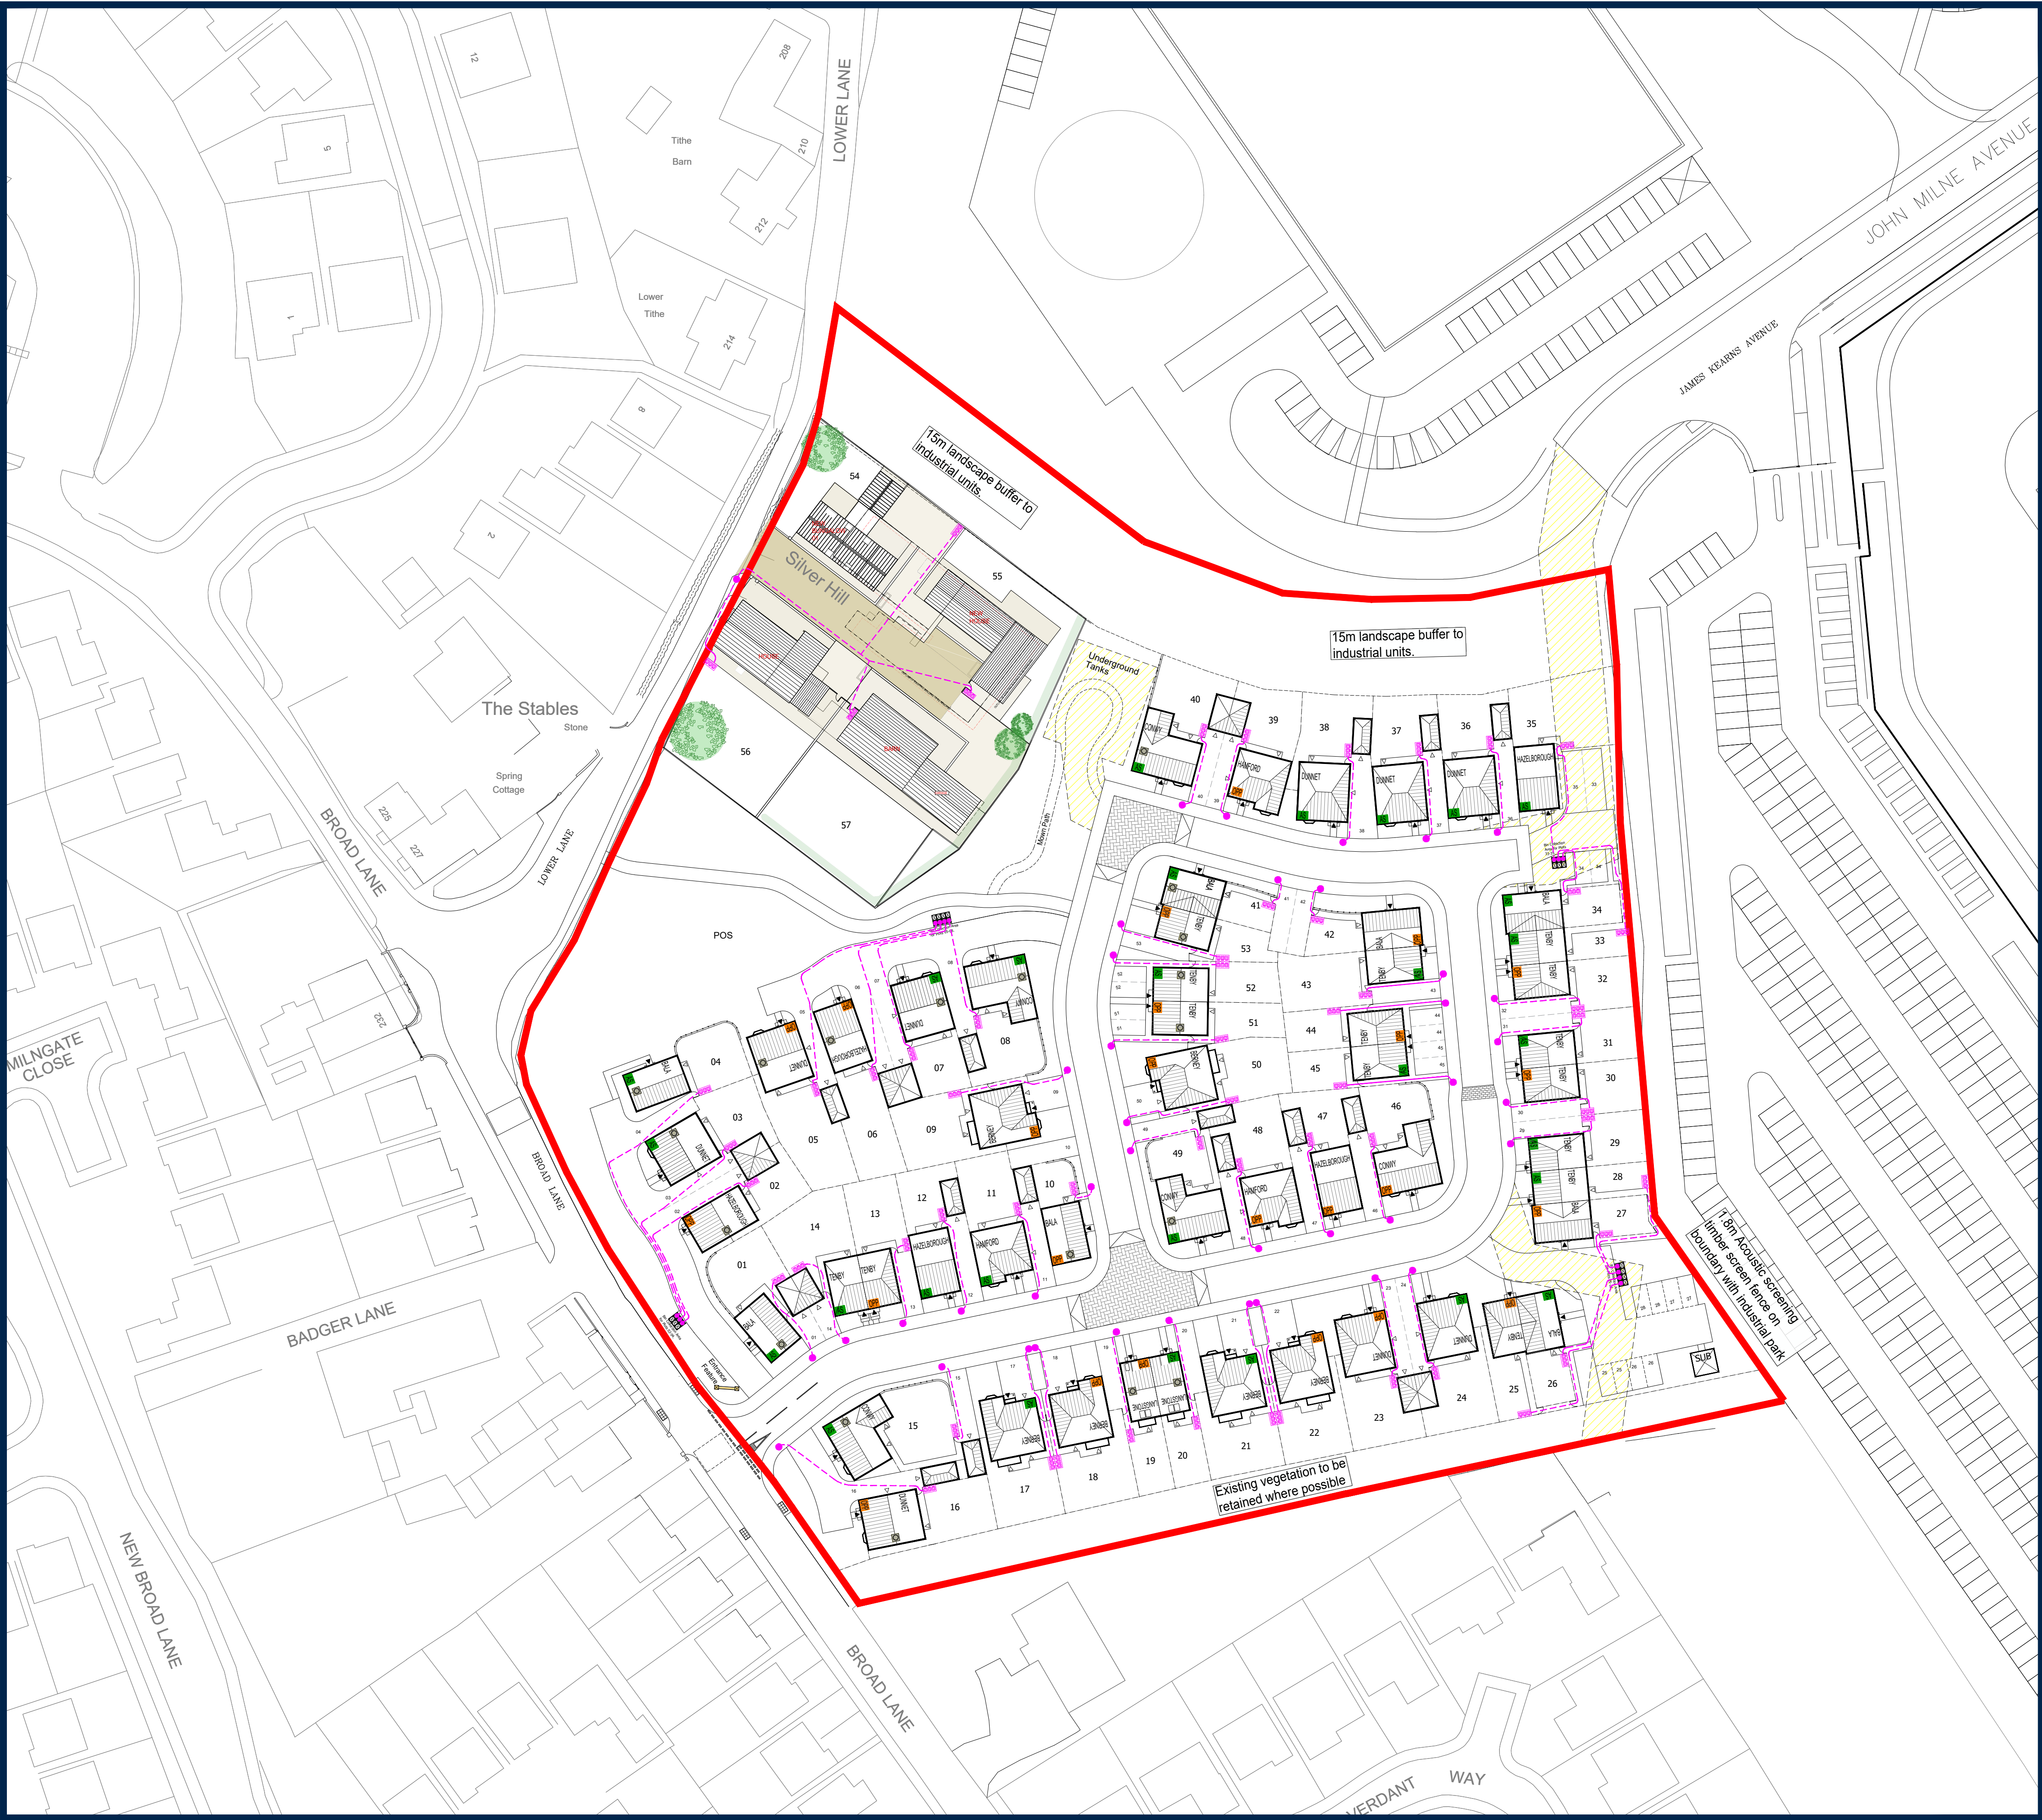

Key:

- Plot Bin Store
- Indicative Bin Drag Route
- Bin Collection Point

Rev	Amendment	Drawn/Date:
P01	Refuse Plan updated inline with Planning Layout Rev 1.	JR/16.02.24
P02	Refuse Plan updated inline with Planning Layout Rev P01.	JR/19.03.24

**BARRATT HOMES**

**DAVID WILSON HOMES**
WHERE QUALITY LIVES

Barratt/David Wilson Homes
North West
303 Bridgewater Place
2nd Floor
Warrington
Cheshire
WA3 6XF
TEL: 01925 846600

Project
SILVERHILL FARM
KINGSWAY
ROCHDALE

Drawing Title
Refuse Plan

Status
For Comment

Scale
1:500 @ A1

Date
17.06.22

Drawn By
NS

Drawing Ref
H7491-203500

Revision
P02

