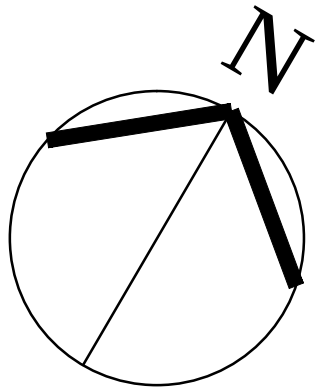
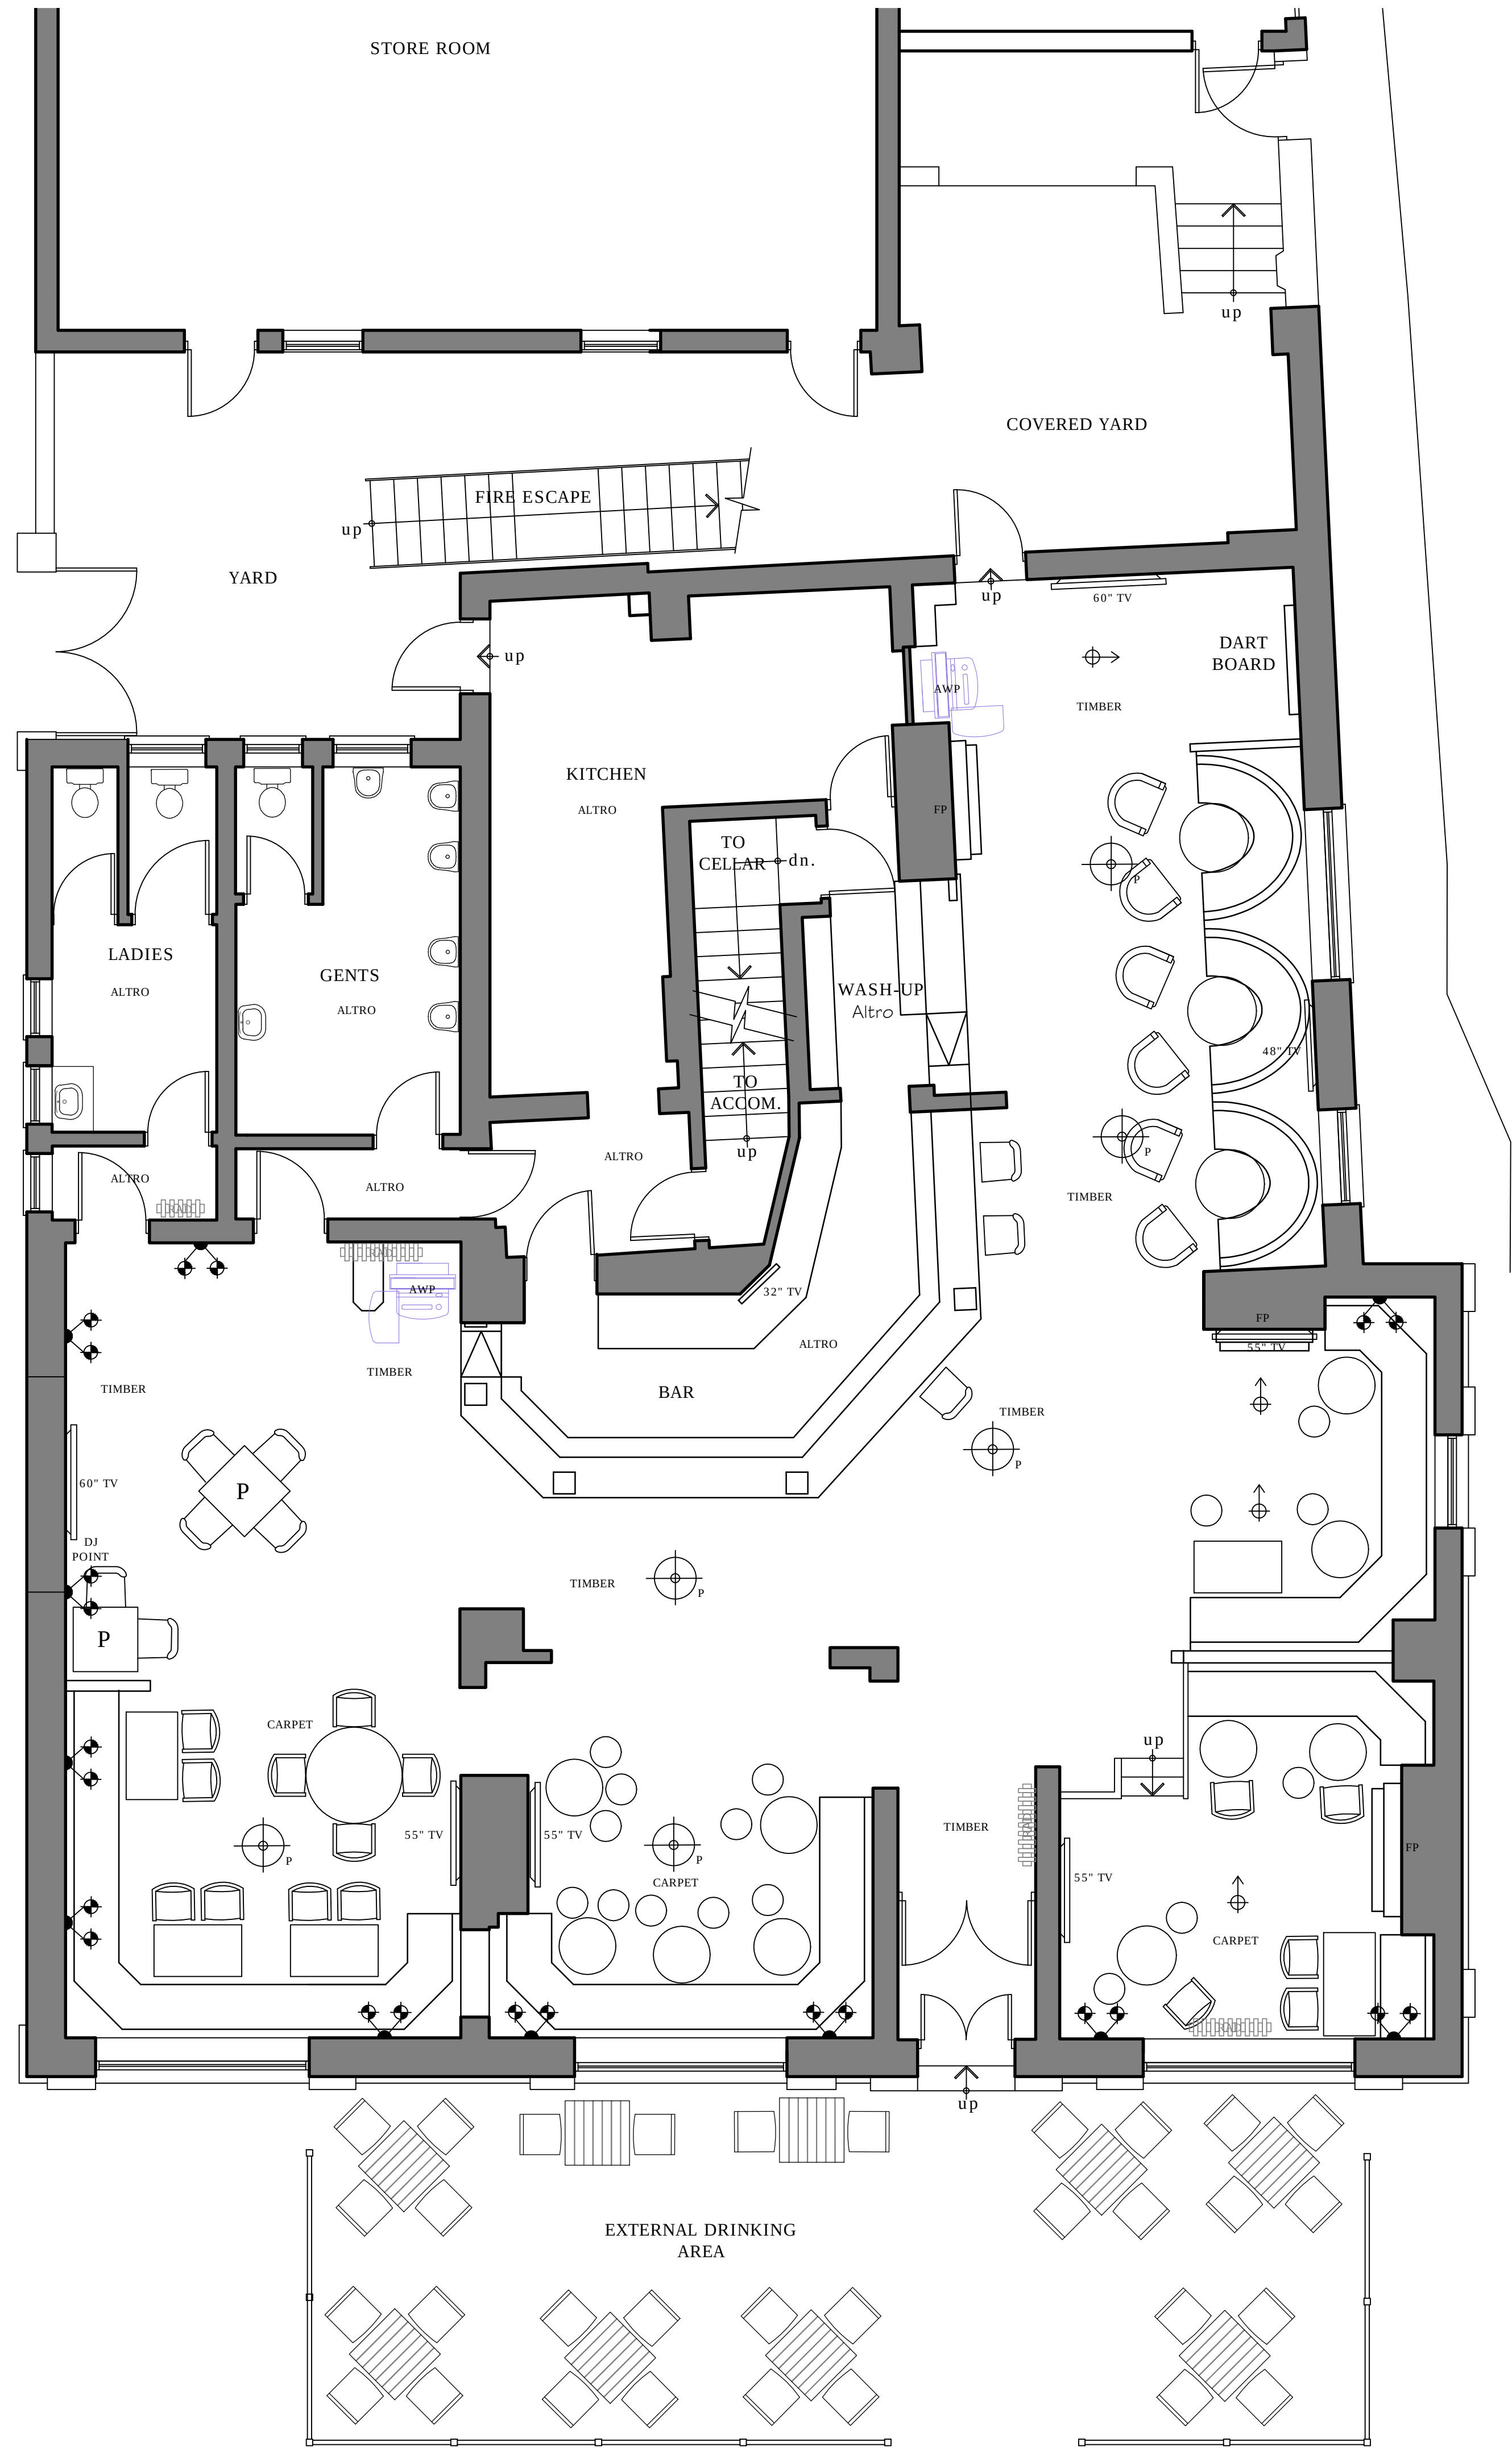


stonegate
PUB COMPANY

Tel: 01924 252 482
Email: studio@spatialized.com
Web: www.spatialized.com

1 Navigation Court
Calder Park
Wakefield
WF2 7BJ

EXISTING LAYOUT PLAN

THE EDGAR WOOD
34 MIDDLETON GARDENS
MANCHESTER
M24 4DF

Date	JAN'23	Revision	-
Drawn	DC	Job No	01-22-1278
Scale	1:50 @A1	Dwg No	PL03

Copyright © This drawing & design and all the information contained therein is the sole copyright of Spatialized Ltd - and reproduction in any form is forbidden unless permission is obtained in writing.
CONTRACTORS PLEASE NOTE:
1. Warning: no dimensions are to be scaled from this drawing. All Contractors must visit site and be responsible for taking & checking all dimensions relative to the work. The Designer must be advised of any discrepancies in writing.
2. Any discrepancies between drawings & specifications should be reported to the Designer prior to any work commencing.
3. All fixtures and fittings should be fitted/installed in line with industry standards and comply with HSE, CDM, CQC and the regulations outlined by any other regulatory body applicable.