

All dimensions are to be checked on site prior to construction, immediately if necessary. 

DO NOT SCALE FROM THIS DRAWING



0 1m 2m 3m 4m 5m

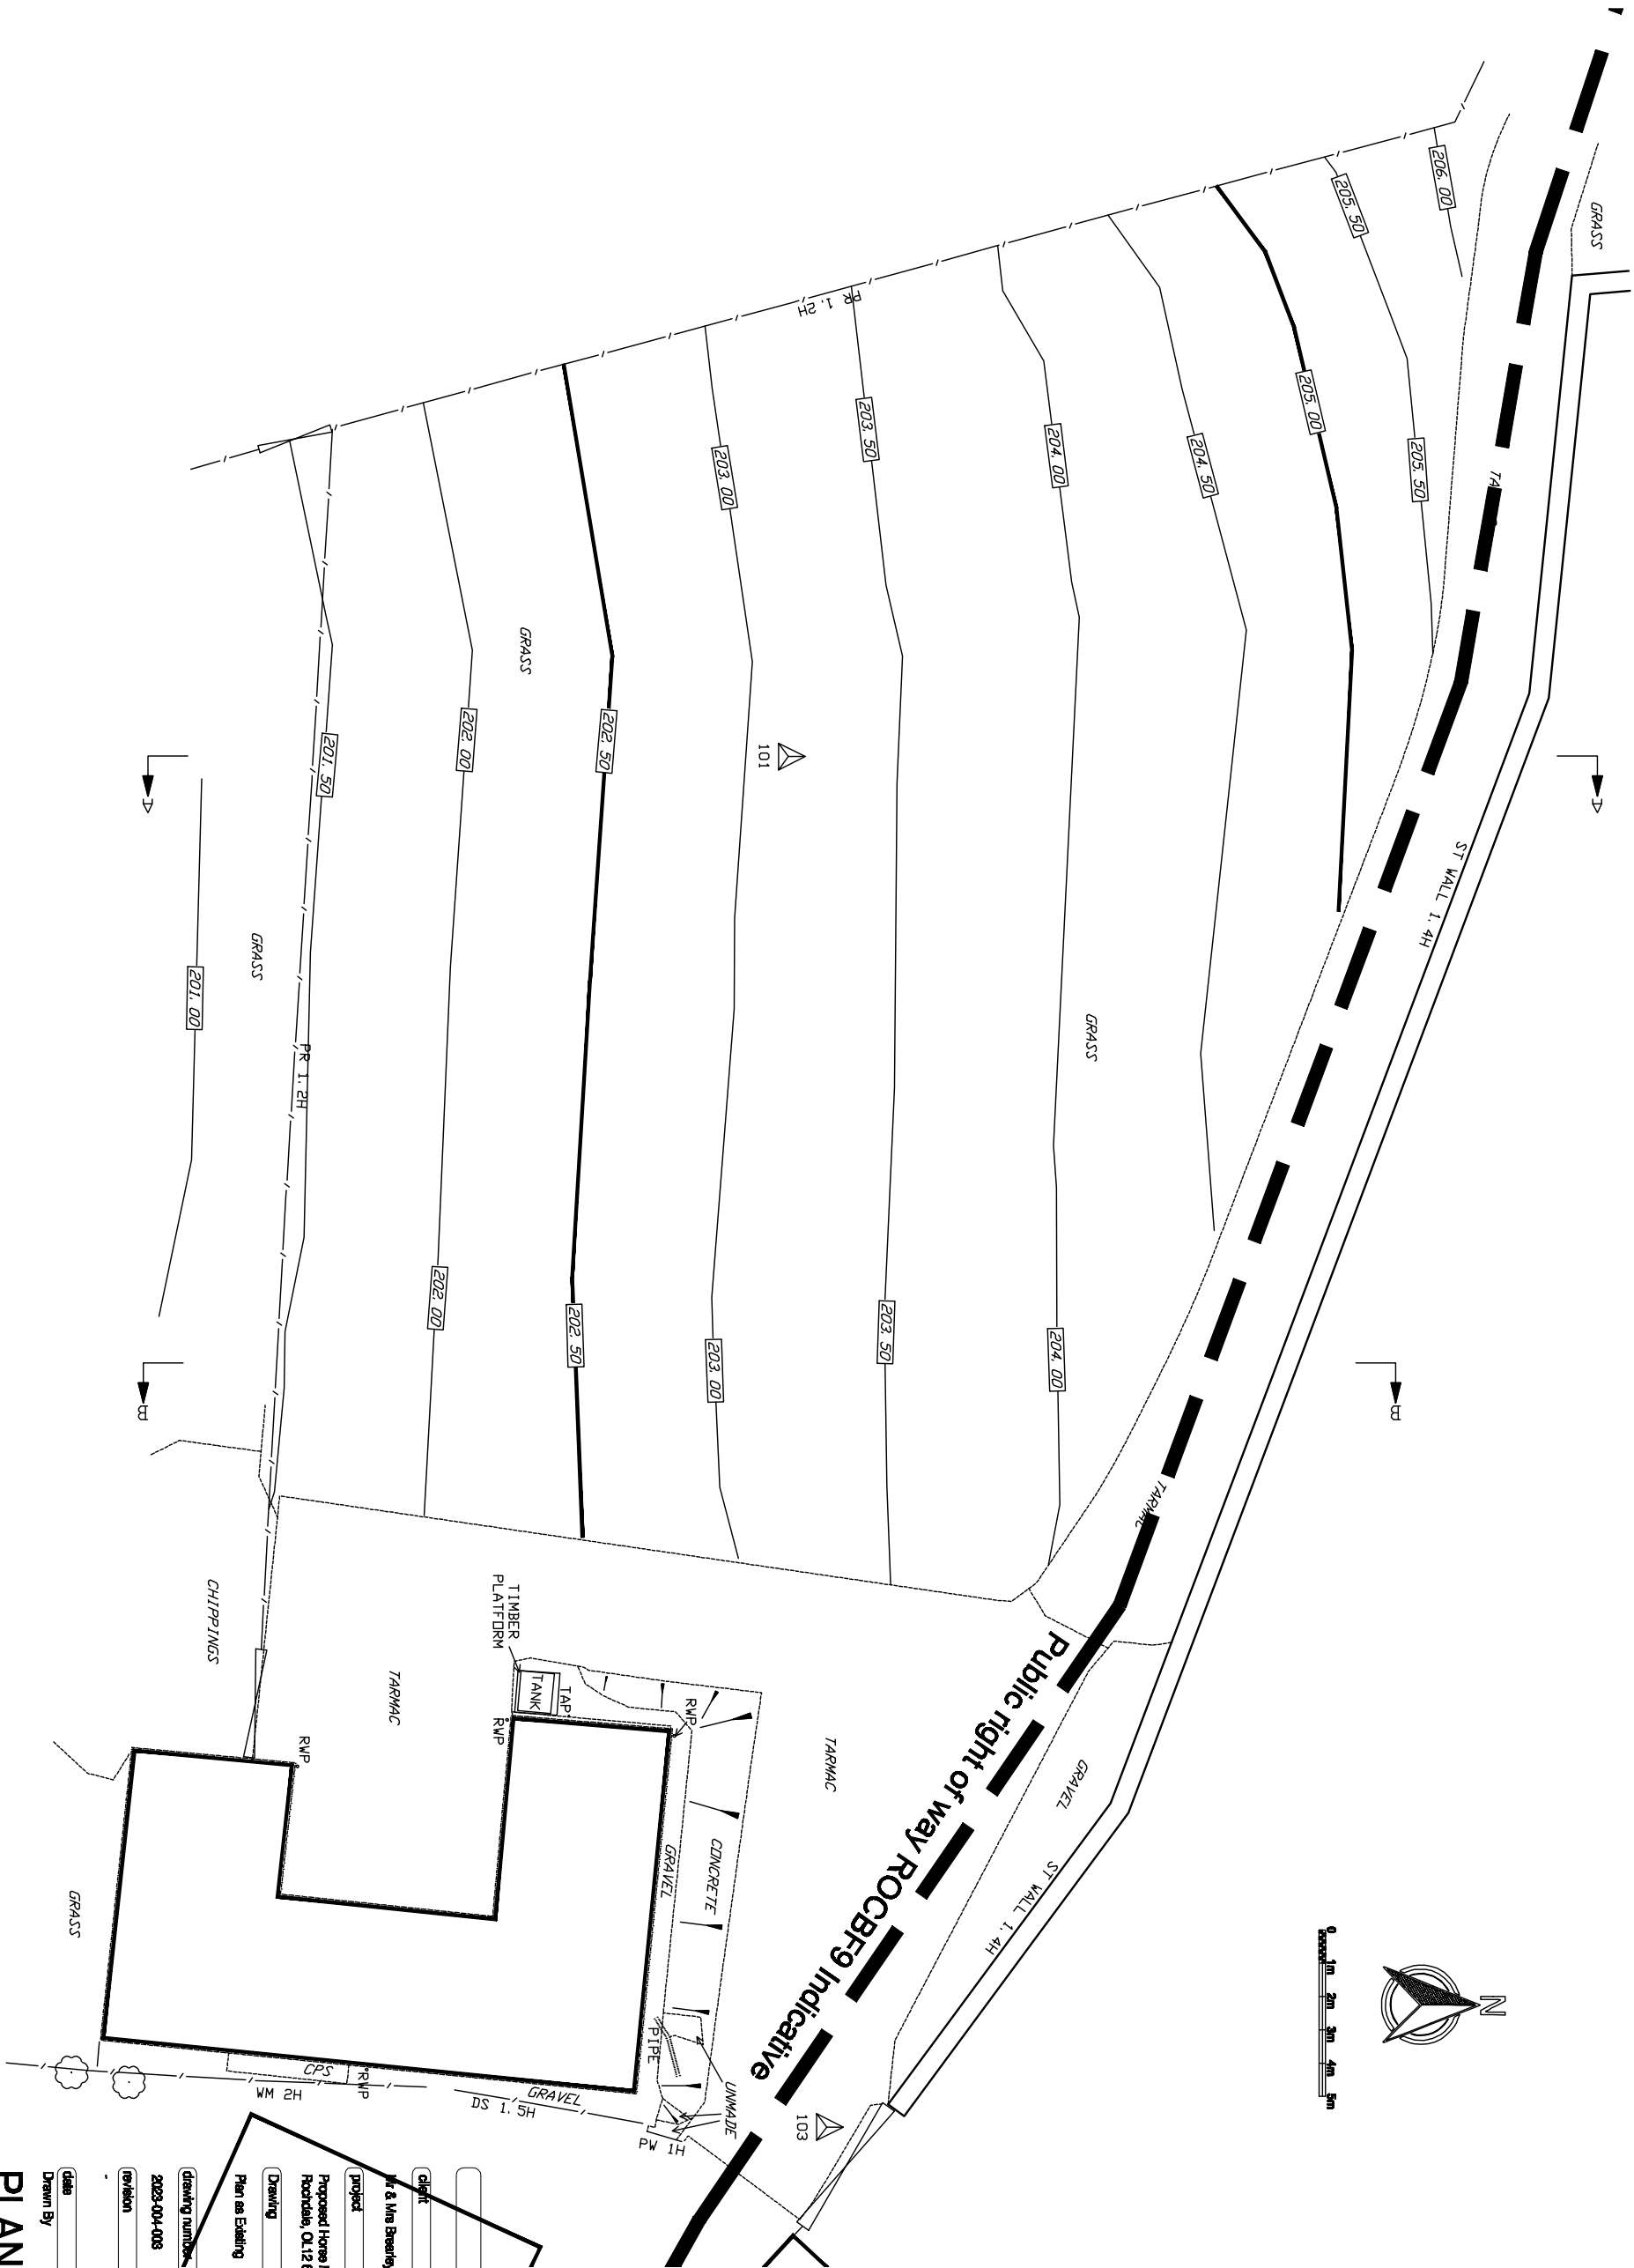

Client	
Drawing	Plan as Existing
Drawing number	2023-004-008
Revision	1:200 at A3
Date	
Drawn By	

PLANZ
K Myhill