


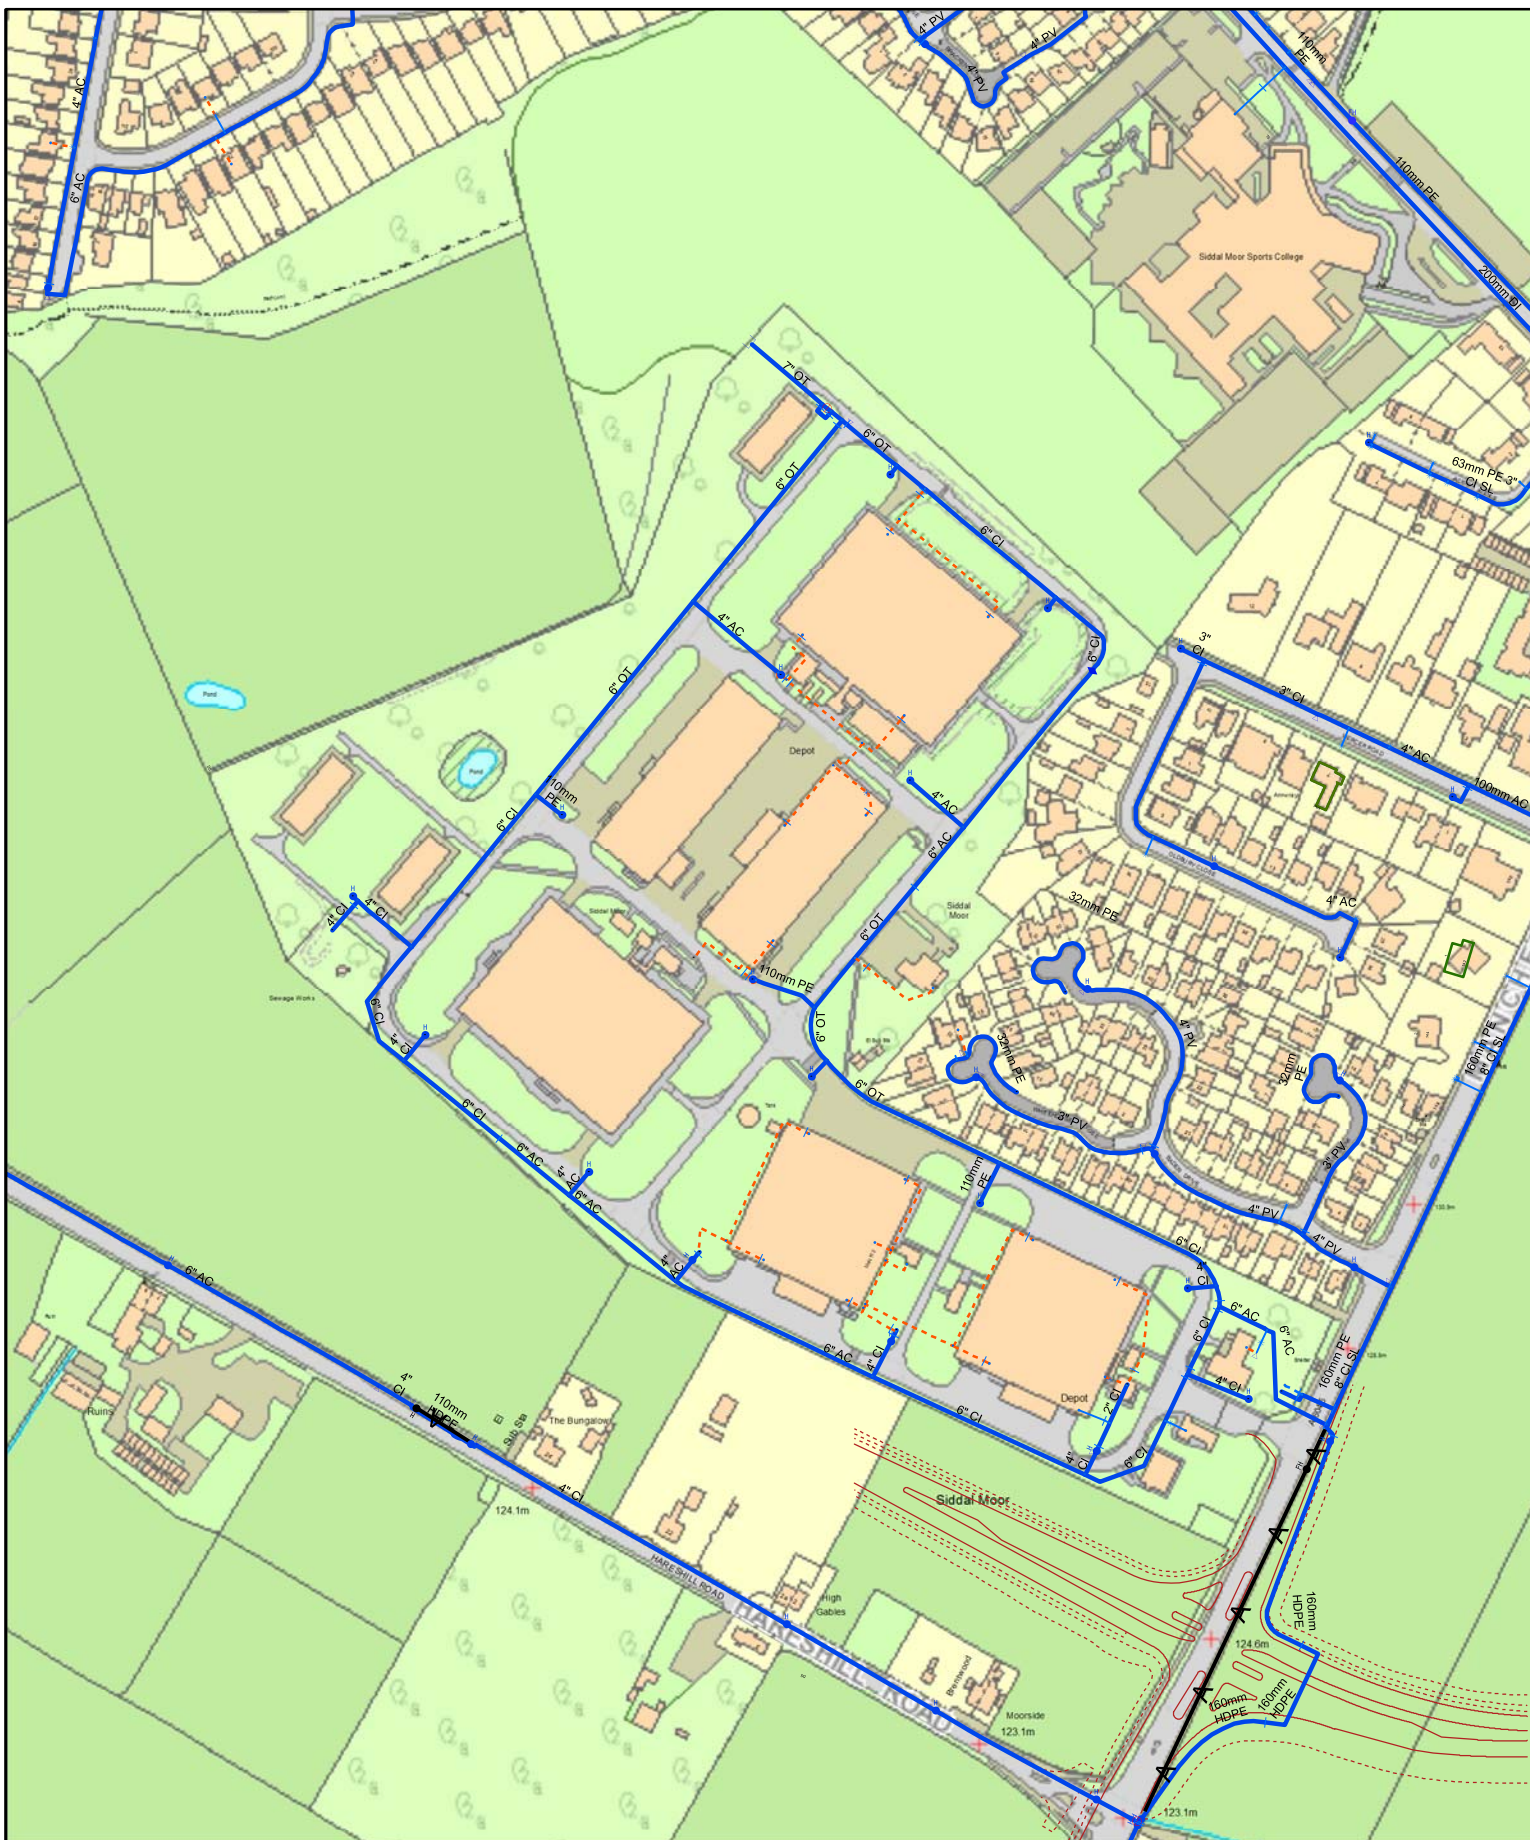

Date: 27/01/2022

Extract from Map Of Water Mains

Printed By:
Property Searches

Heywood Stores Manchester Road, Heywood, OL10 2PZ



The position of underground apparatus shown on this plan is approximate only and is given in accordance with the best information currently available. The actual positions may be different from those shown on the plan and private pipes, sewers or drains may not be recorded. United Utilities Water PLC will not accept any liability for any damage caused by the actual positions being different from those shown.