


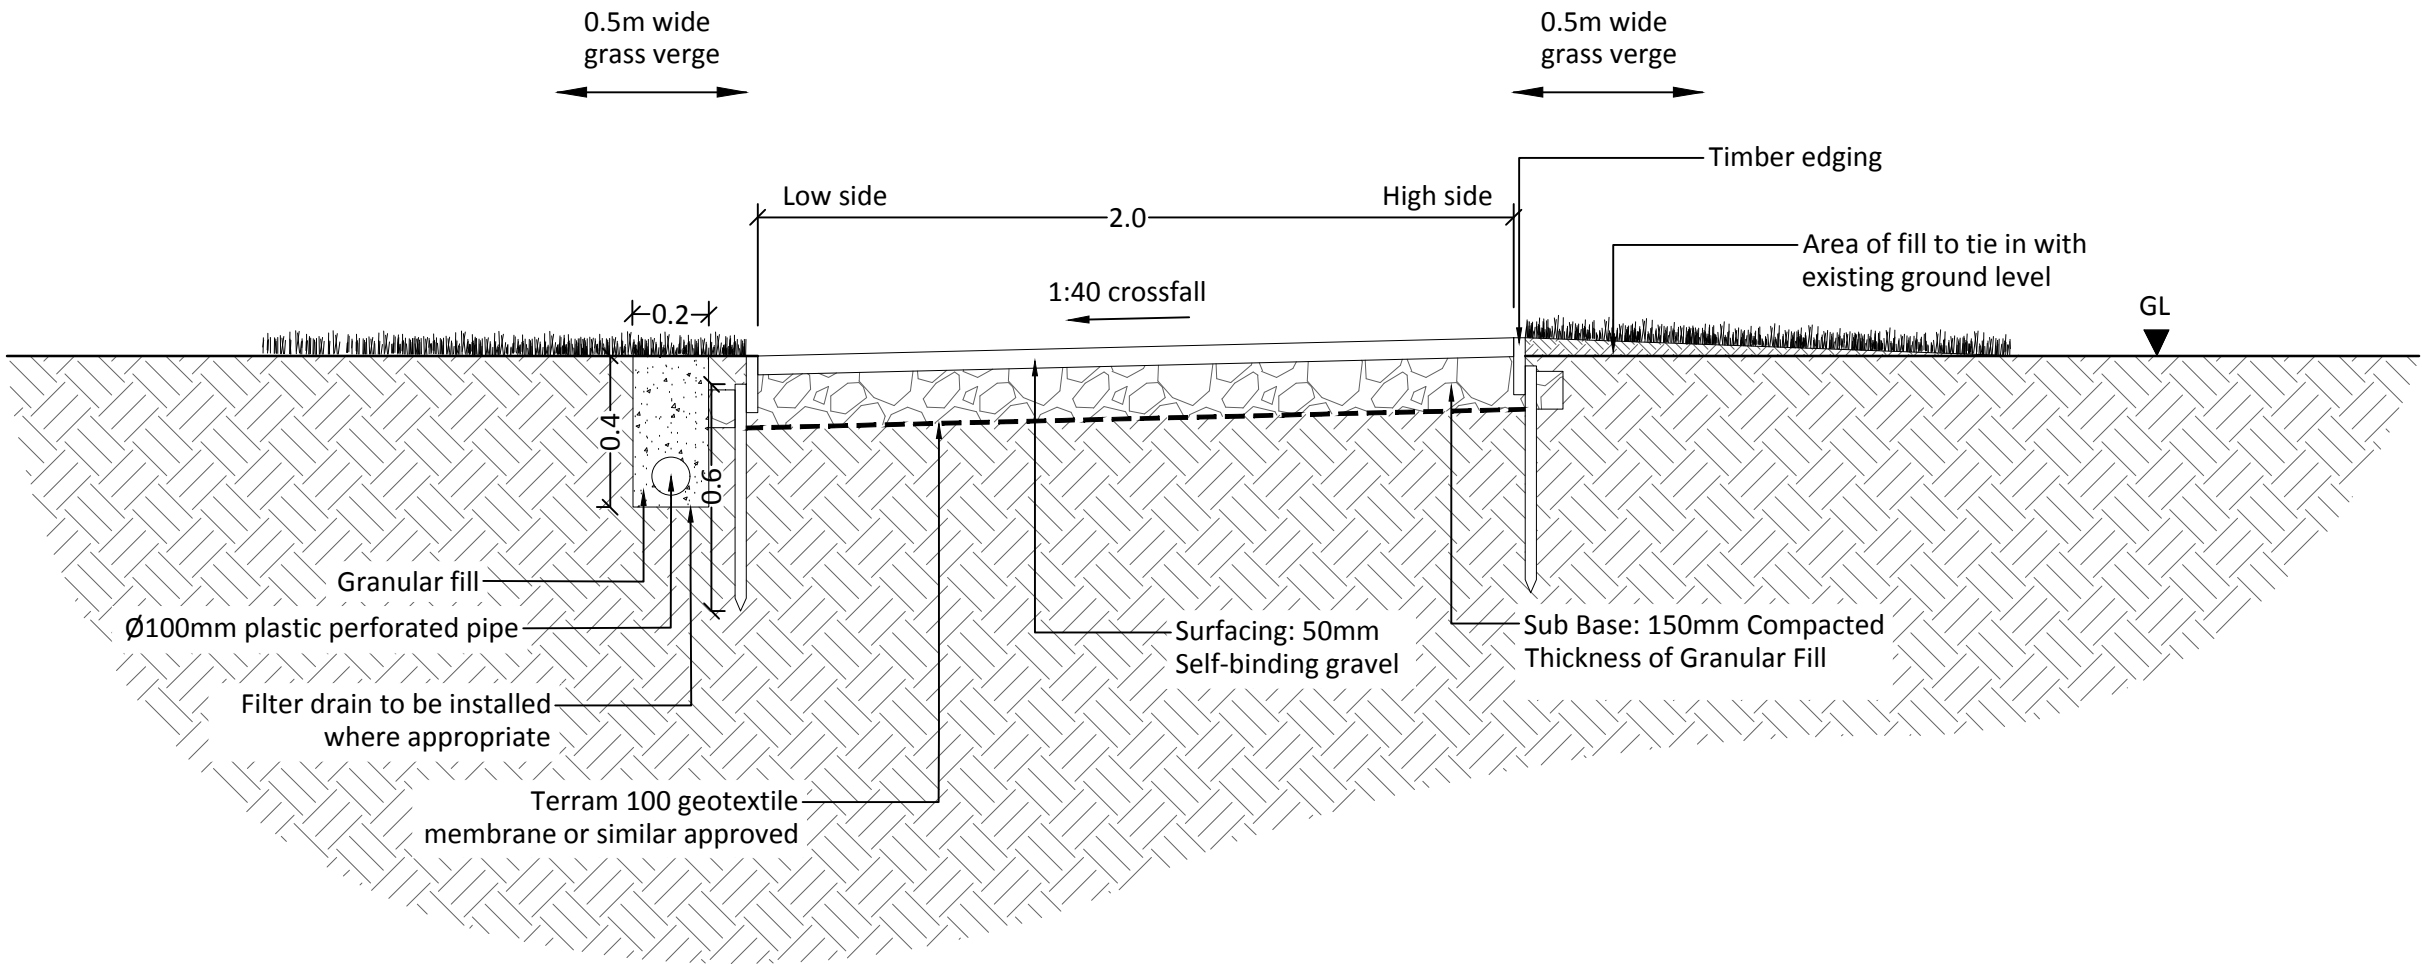

- NOTES
- Refer to RT drawings 961B 02-05 for shared surface locations.
 - Surfacing to be self binding gravel Breedon Wayfarer 'Breedon Golden Amber Gravel' or similar, as per the Redrow Landscape Manual.
 - This drawing is for planning purposes only. Construction profiles subject to ground testing.

REVISIONS

A 23_03_23 ZN
Amends to drawing title



Land at Stakehill

Footpath Detail
Self-binding Gravel Surface

Drwg No: 961B 07 A
Drawn by: ZN
Rev by: ZN
QM Status:
Scale: 1:20 @ A2

Date: 20.03.2023
Checker: LC
Rev checker: DL
Product Status: ISSUE