


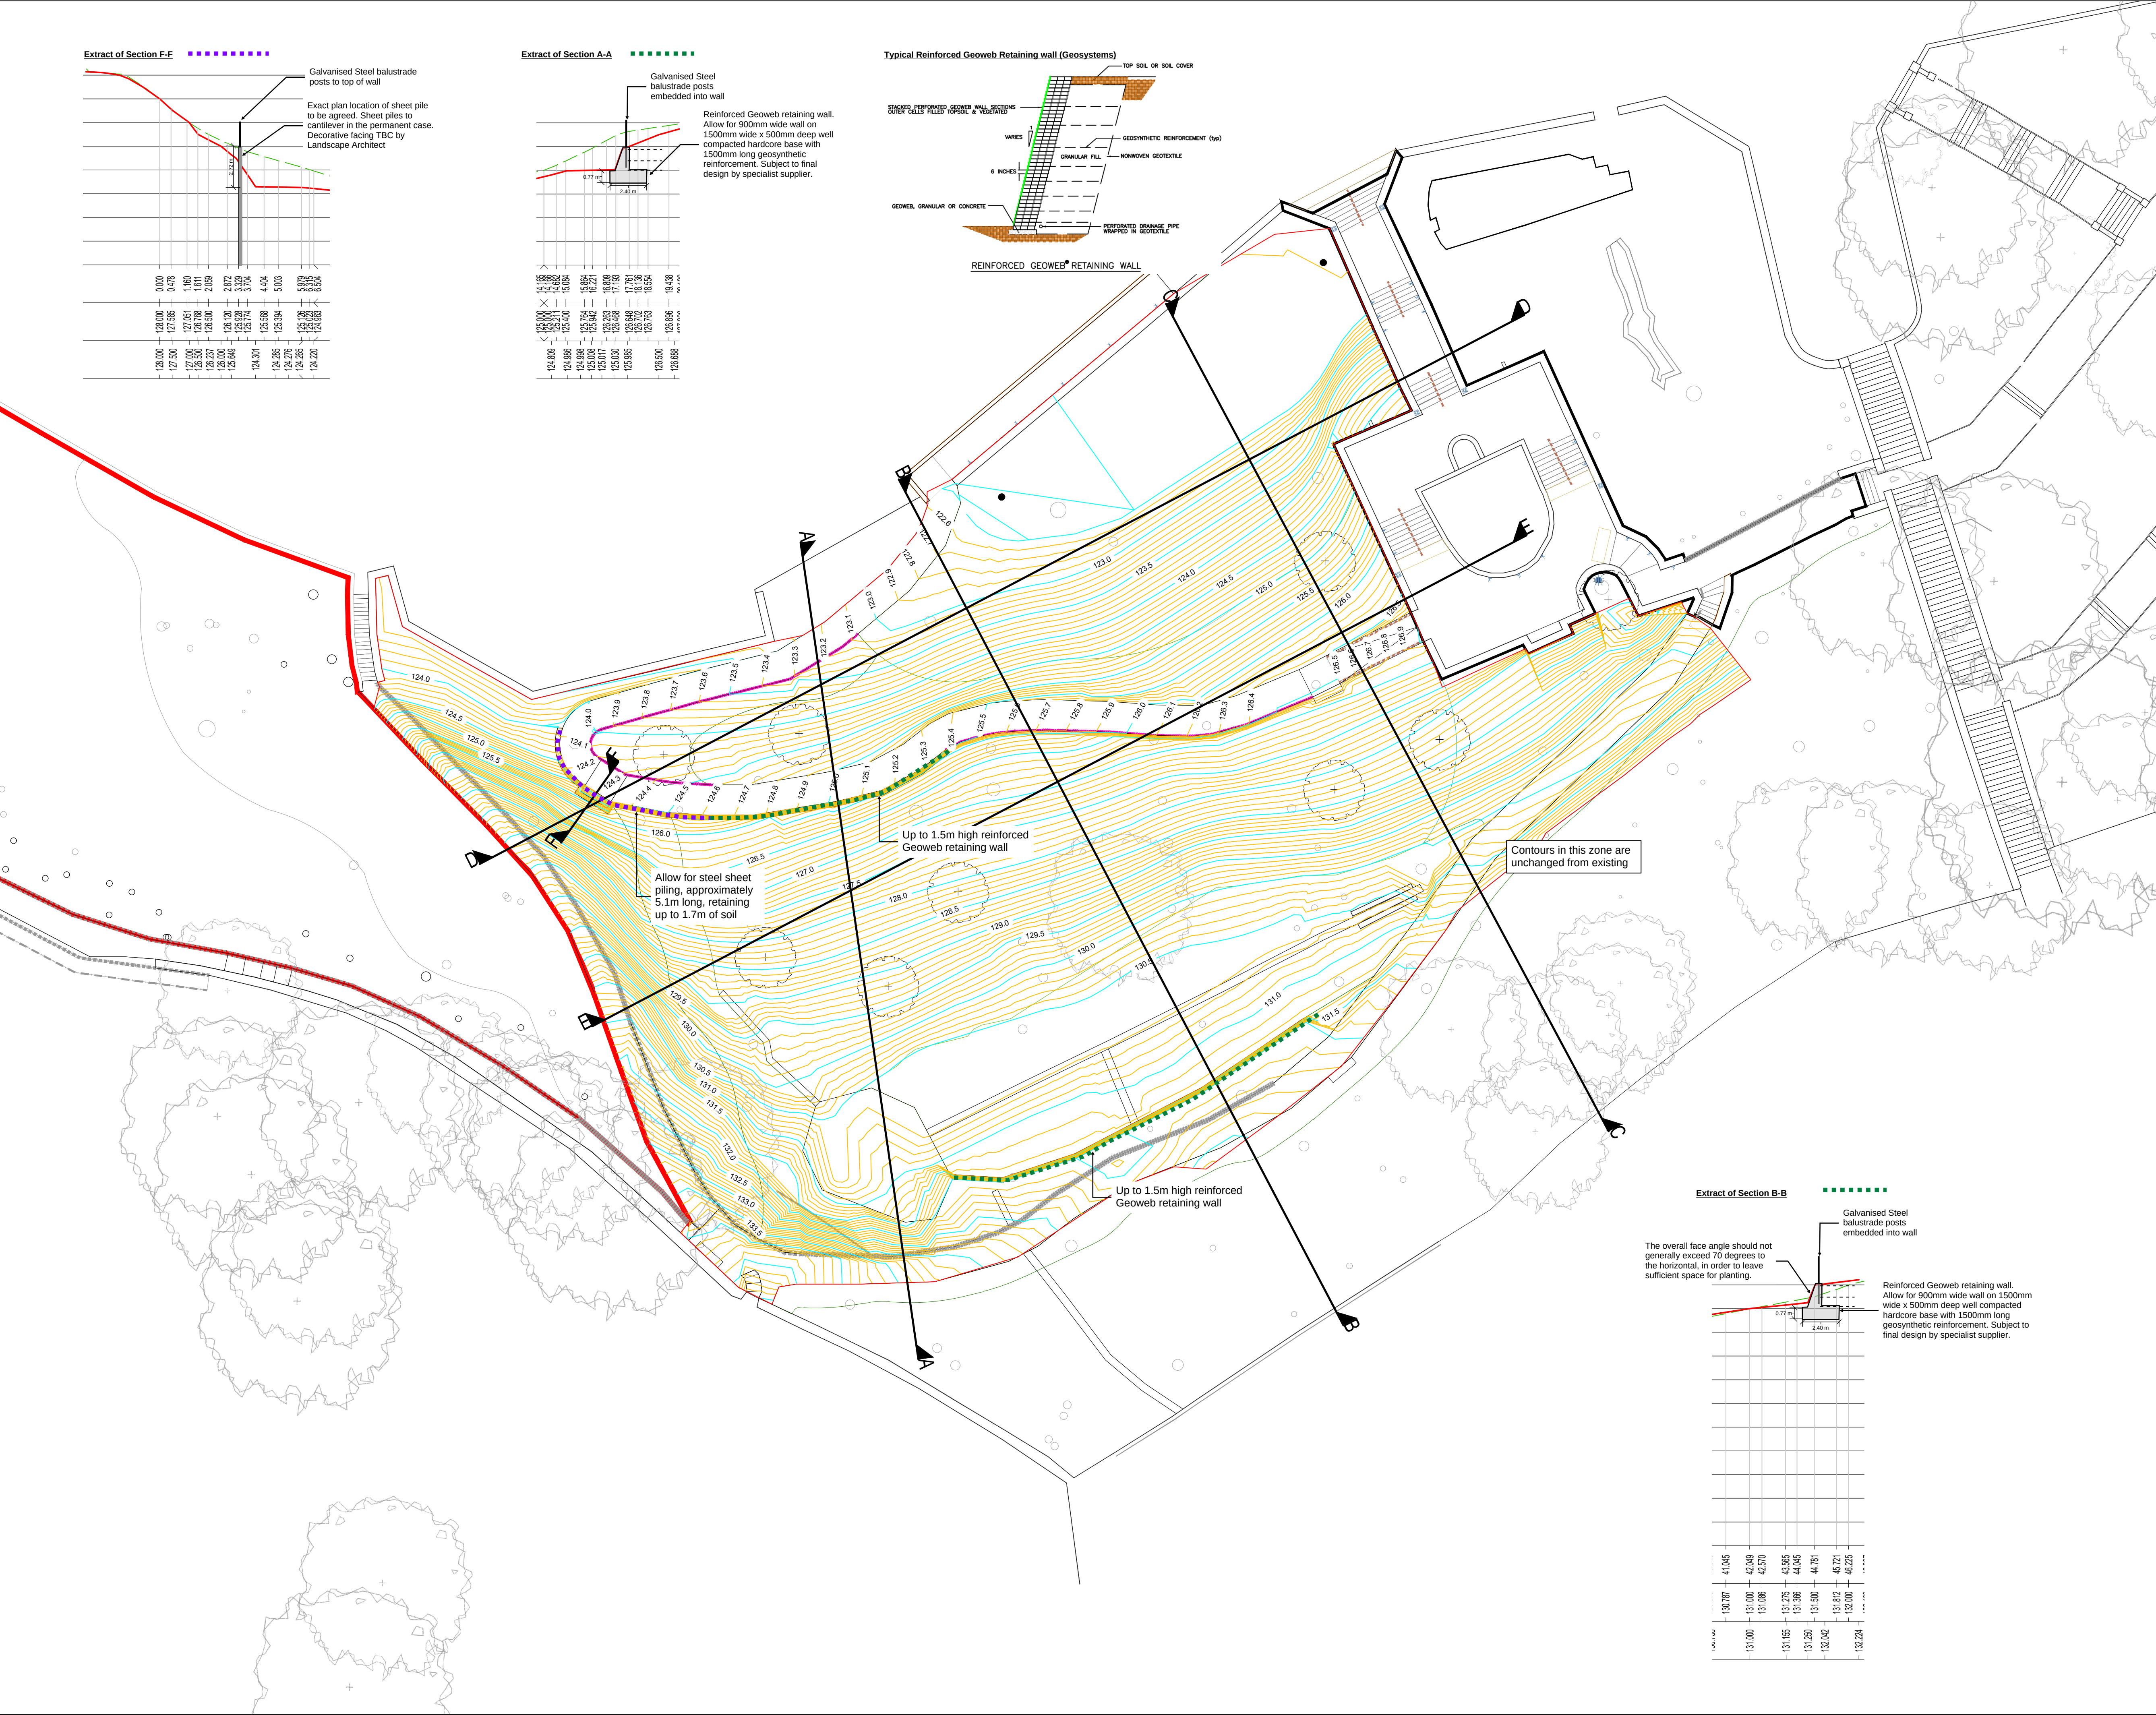

- NOTES :
1. This drawing is to be read in conjunction with all relevant Architect's, Engineer's and specialists' drawings and specifications.
 2. Do not scale from this drawing in either paper or digital form. Use written dimensions only. To check that this drawing has been printed to the intended scale this bar should be 50mm long @ A1 or 25mm long @ A3.
 3. Health & Safety : All specific drawing notes are to be read in conjunction with the project "Information Pack" and "Site Rules".

LEGEND	
Major Contour (0.5m)	
Minor Contour (0.1m)	
KEY	
A	Section Marker
125.0	Refer to 30217/7001 for sections
	Contour Level

Note:

Final design to be discussed and agreed with RSK to confirm global stability.

P02	13.12.23	HS	HS	Issued for Planning
P01	23.06.23	HS	HS	Issued for Stage 2
Rev	Date	Drawn	Eng	Amendment

BROADFIELD SLOPES ROCHDALE

PHASE 3 ENABLING WORKS RETAINING WALL PLAN

Status
FOR PLANNING
NOT FOR CONSTRUCTION

Drawn	HS	Eng	HS
Scales	1:200 at A1	1:400 at A3	
Drawing No	30217 / 9000	Rev	P02
Doc Ref.	-		

PRICE & MYERS

Consulting Engineers
37 Alfred Place
London
WC1E 7DP

020 7631 5128
mail@pricemyers.com
www.pricemyers.com