
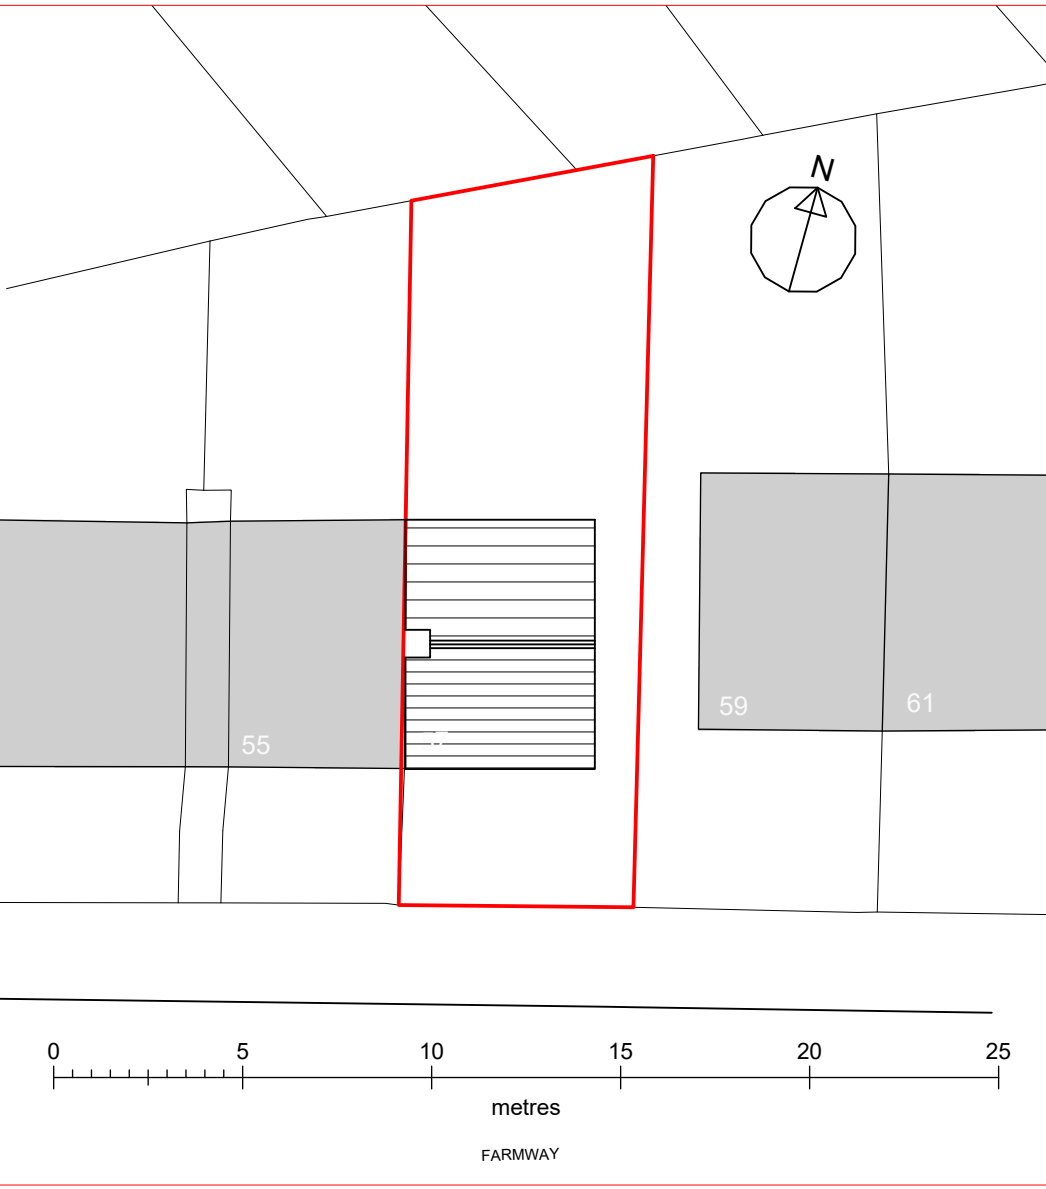
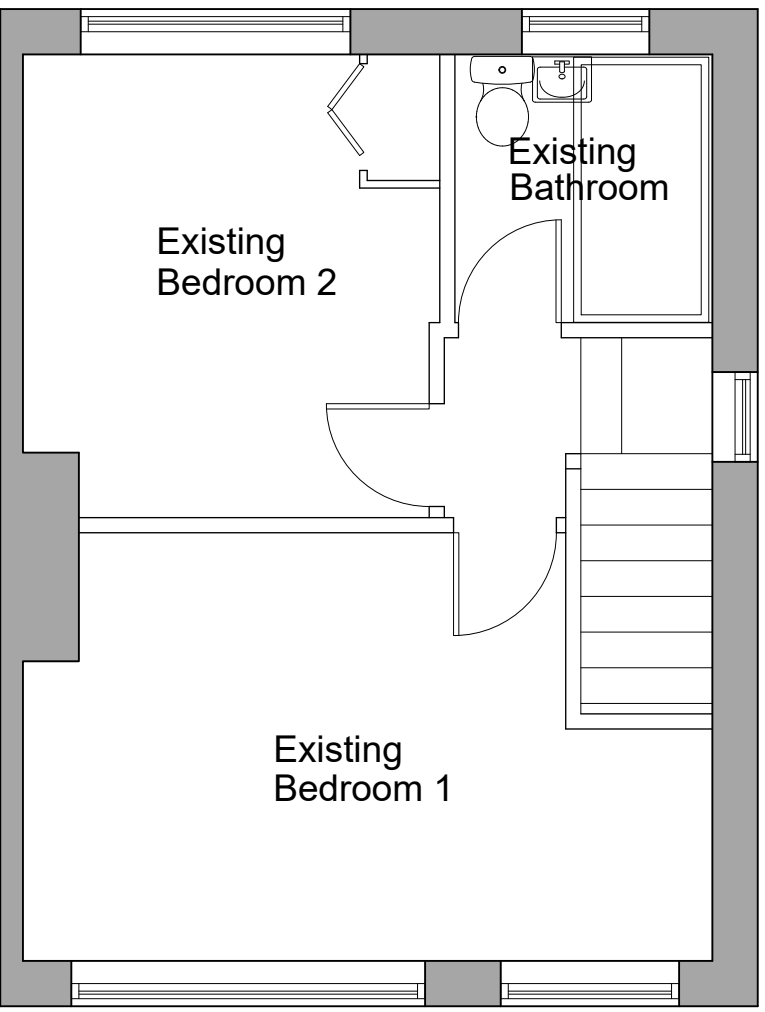


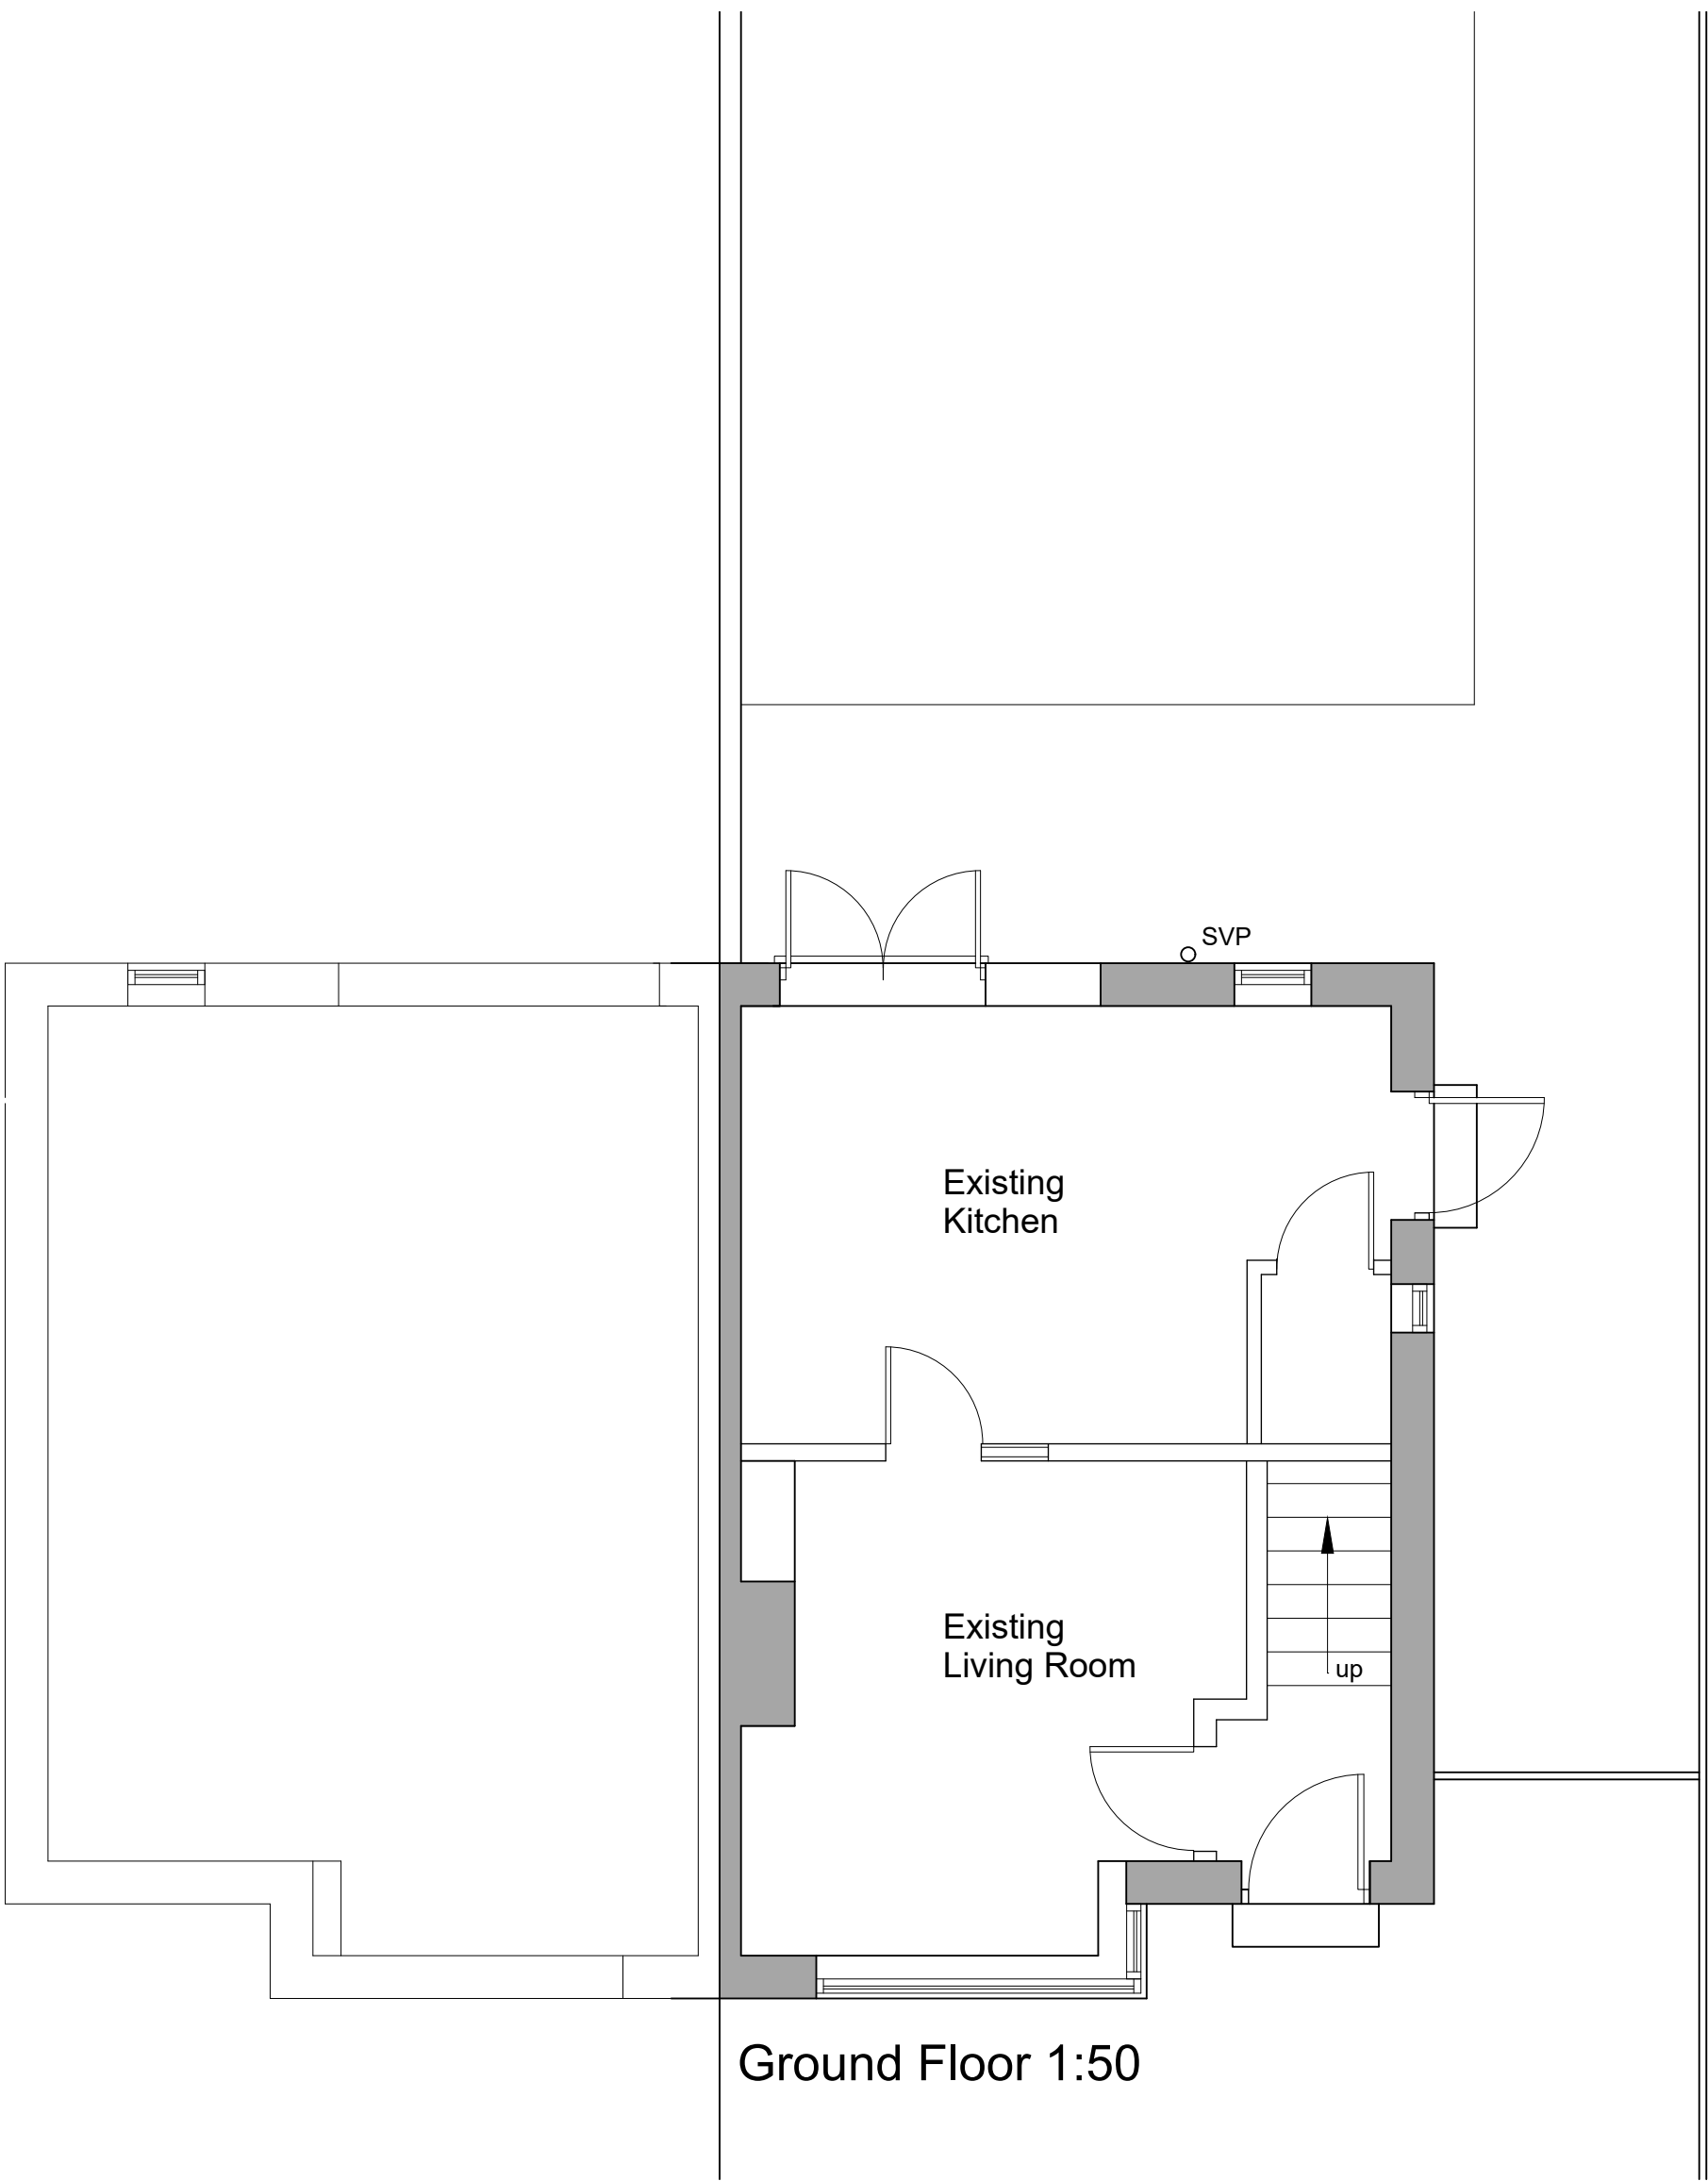

THIS DRAWING IS FOR PLANNING APPROVAL ONLY AND IS INDICATIVE OF THE WORKS ONLY. All dimensions are in millimeters. DO NOT SCALE FROM THIS DRAWING.

All dimensions are to be checked on site prior to construction, manufacture of any components and ordering of materials and equipment.

A2
1:50

Client:

K J Brock

Project:

Proposed Extension
57 Farmway
Manchester M24 1DL

Drawing:

Existing Plans

Drawing Number:

P-01

Drawing Scale:

1:50 & 1:500 @A2

Date:

10/2023

Revision:

A