


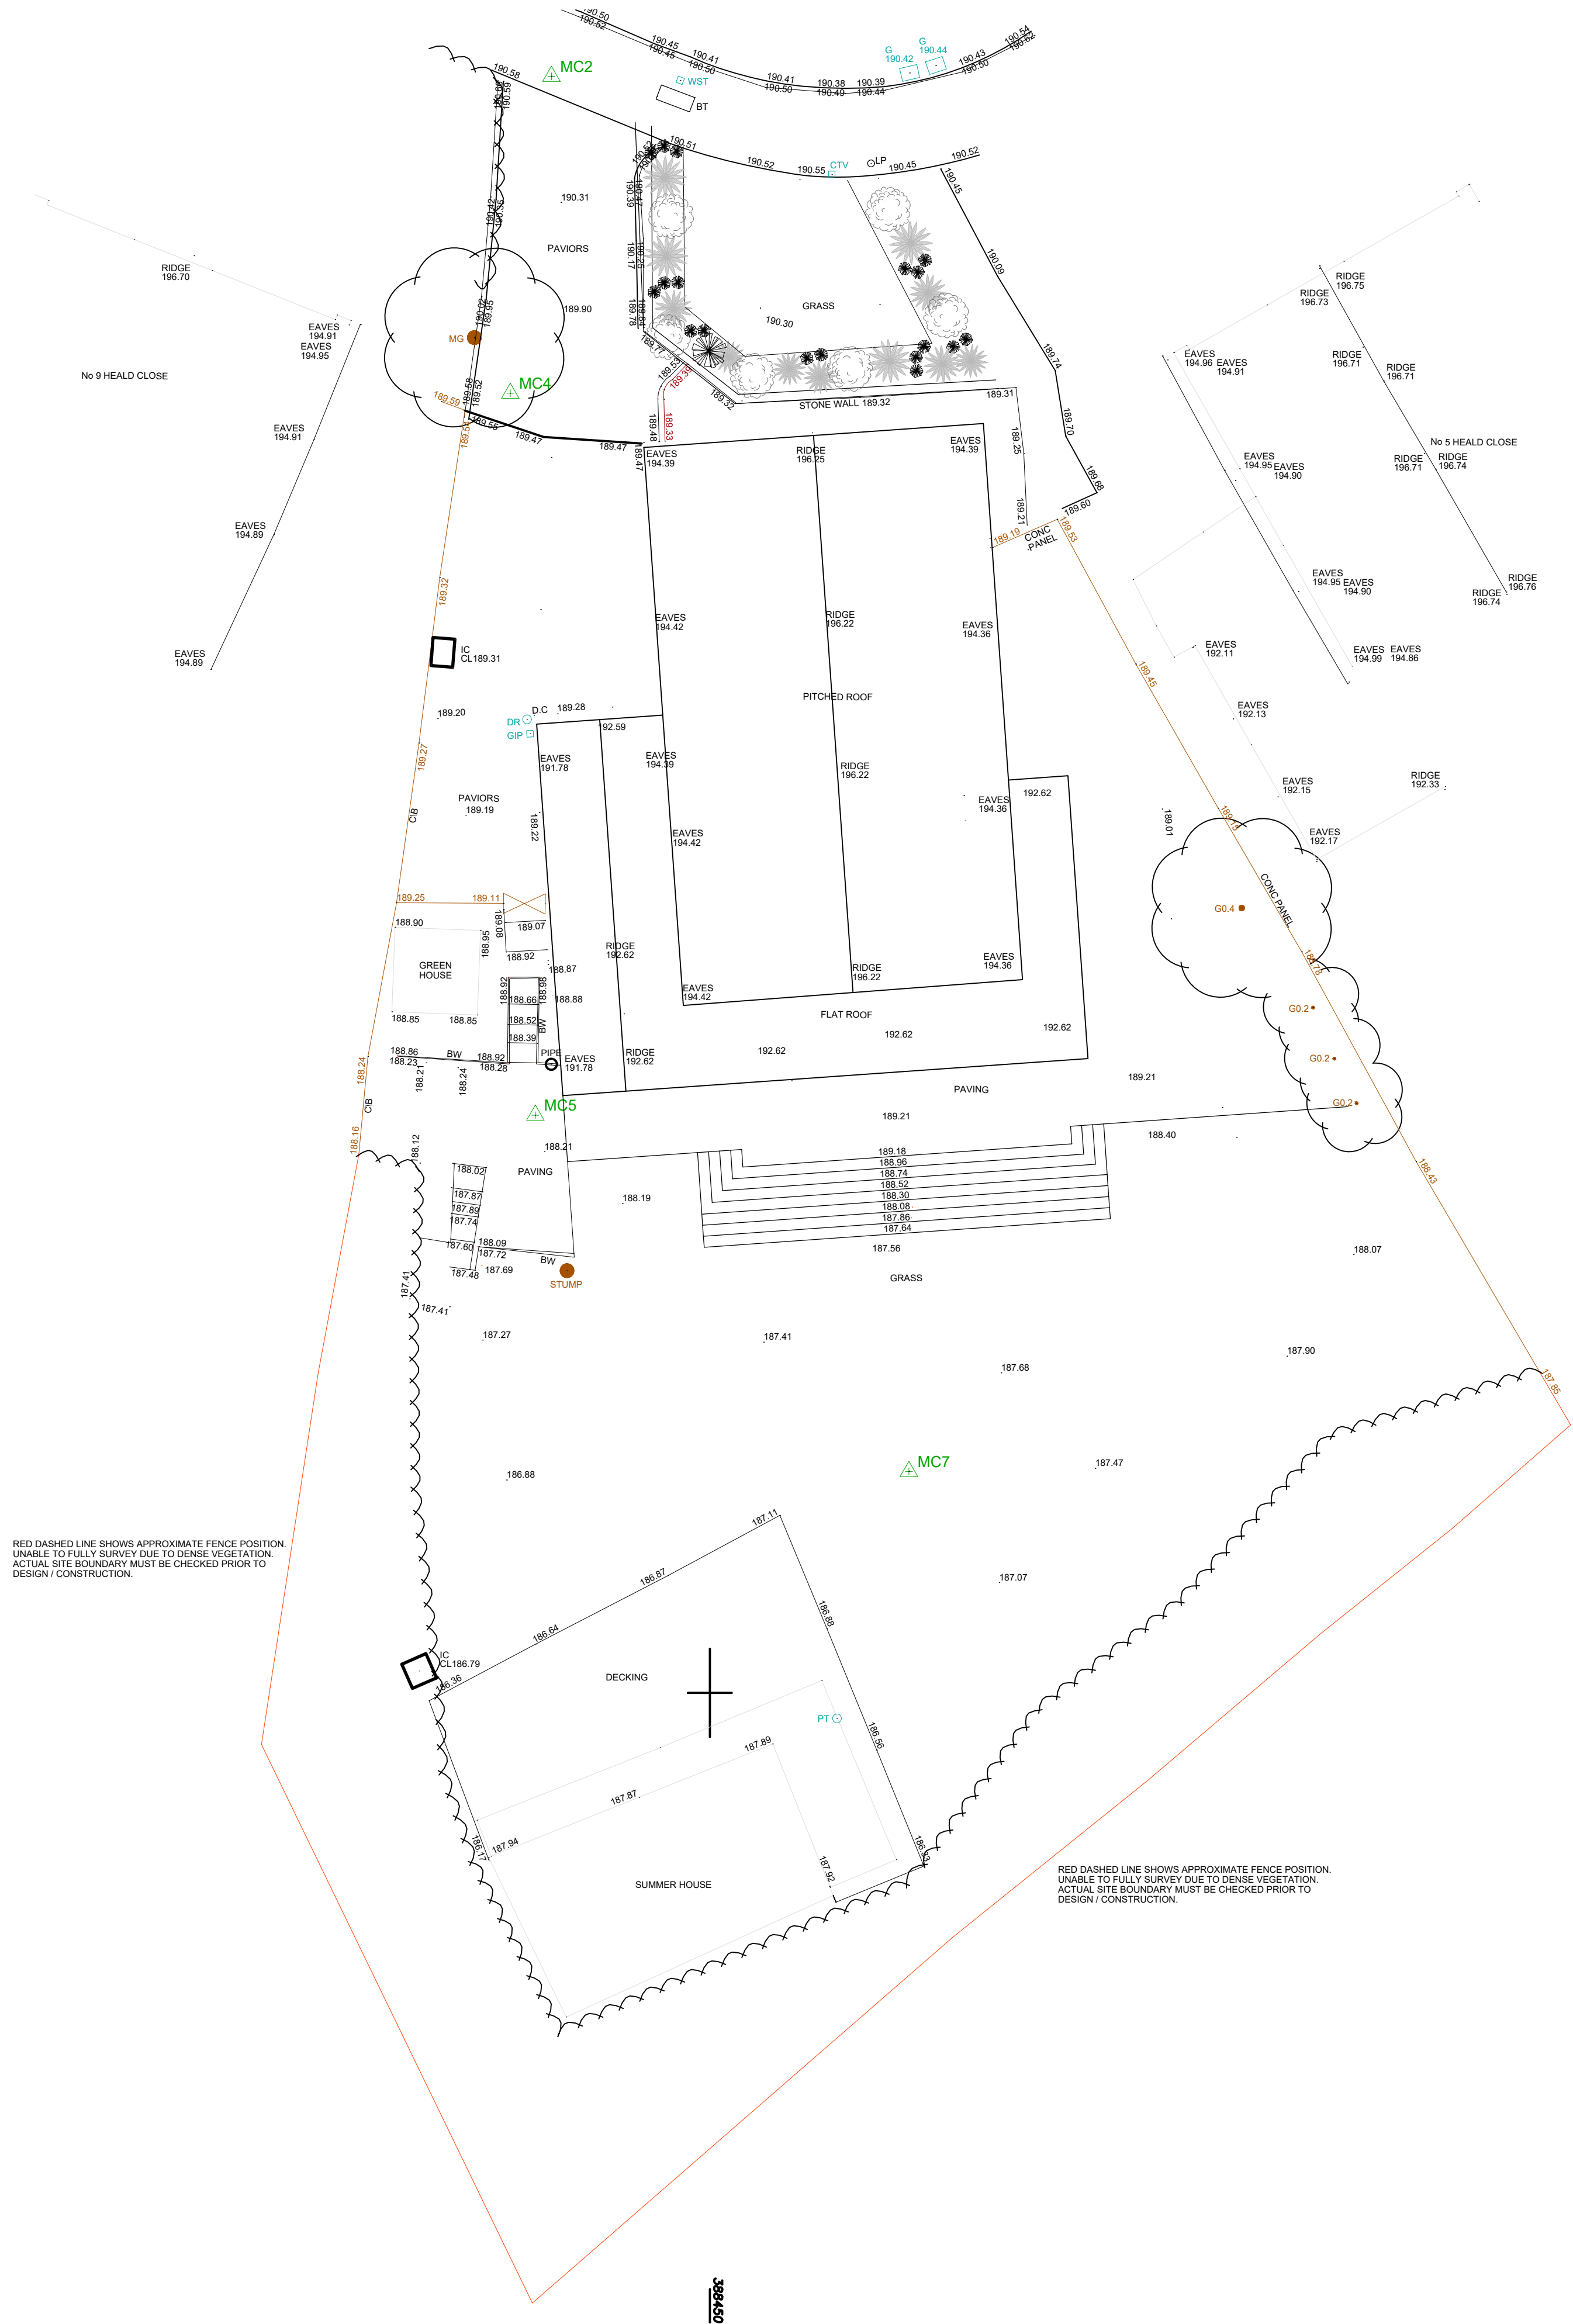

proposed topographic plan
scale 1:100



IMPORTANT NOTES: Do Not Scale from this Drawing. Use Figured Dimensions Only.	DRAWING STATUS:		INFORMATION		FOOTPRINT DESIGN		E info@footprintdesign.net W www.footprintdesign.net	
	REVISION	DATE			DESCRIPTION	CLIENT: KHURRAM HABIB	SCALE: 1:100@A1	DATE: 24.06.24
				PROJECT: 7 HEALD CLOSE, SHAWCLOUGH				
				DRAWING TITLE: PROPOSED TOPOGRAPHIC PLAN				
				DRAWING NO: A130_L(00)015				

© Copyright Footprint Design Ltd