


Proposed Traffic Management Plan

Touchstones Rochdale

HH Smith & Sons Co Ltd
Rear of 95 Bury Old Road
Whitefield
Manchester
M45 7AY
Tel: 0161 280 3509
Website: www. hsmith.co.uk

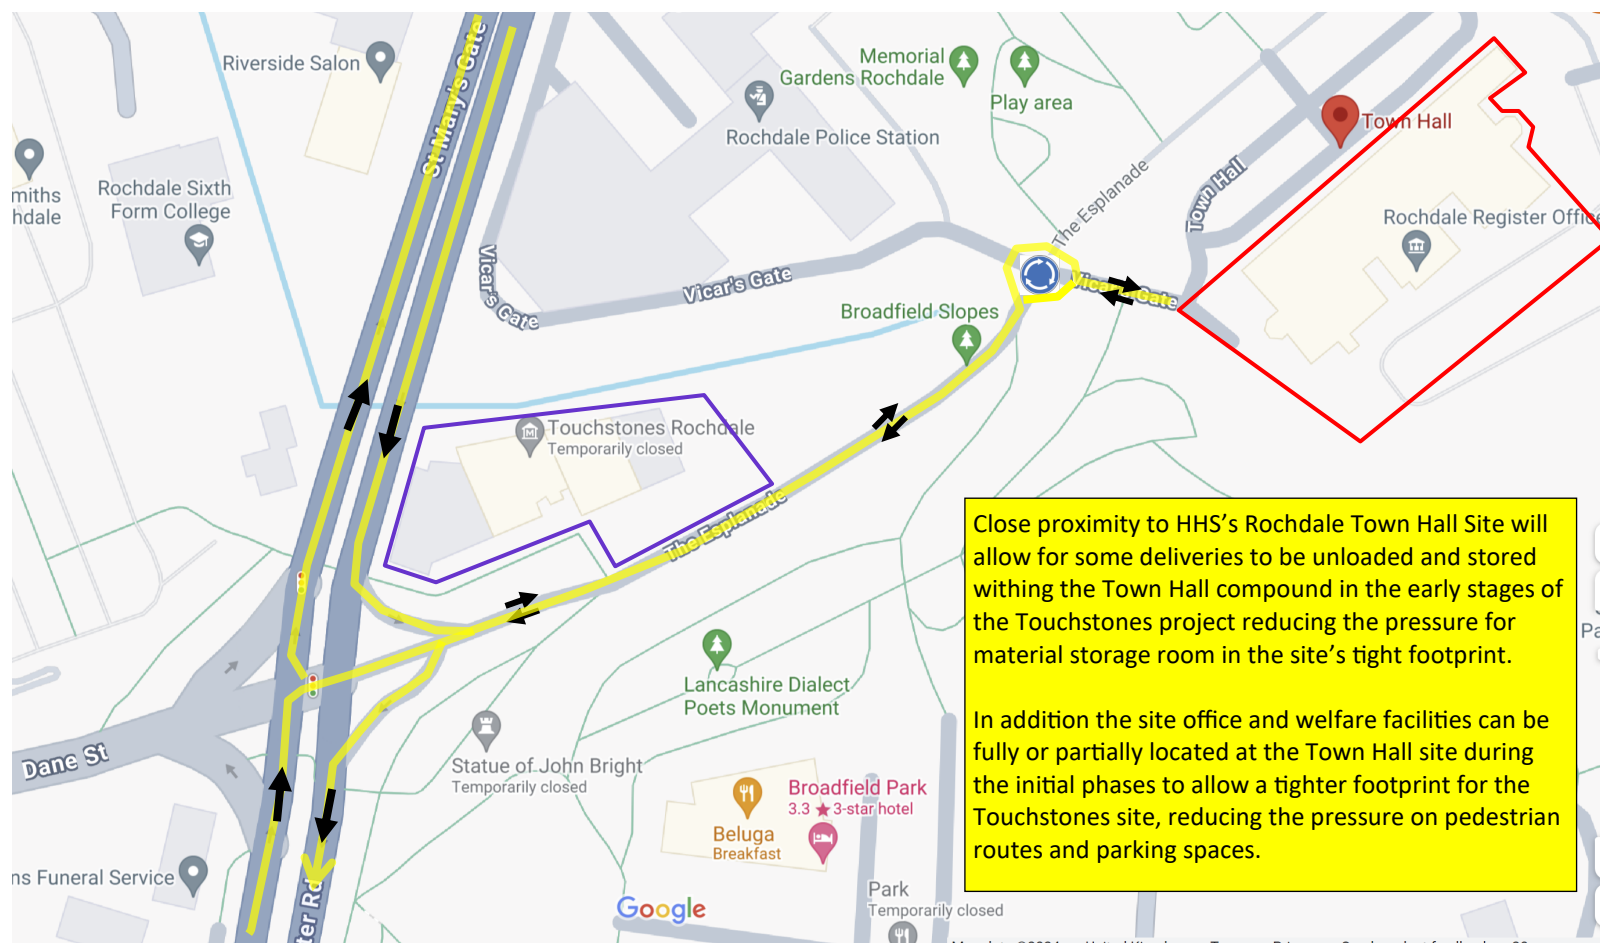

Key

	Site perimeter—Rochdale Town Hall Project
	Site Perimeter—Touchstones Rochdale Project
	Main vehicle route to site. All vehicle types.


Proposal;/ NOTES

- Delivery times will be restricted to avoid busy traffic periods at the start & end of the day.
- No deliveries to site between;
08:00 to 09:00 and 16:00 to 17:00
Or as agreed with highways.
- Delivery restriction in place to avoid disruptions within a busy town centre.
- All contract/ operative deliveries MUST be arranged & agreed with the site manager or site supervisors.
- Prior to deliveries accessing the site suitable arrangements will be made for the vehicle to be guided to & from site by banks man.
- Delivery procedure will be issued to entire supply chain that may be involved in the project.
- A copy of the plan will be issued to the council, highways & rail services for comments.

Proposed Site Logistics Plan—Initial stages

Touchstones Rochdale

HH Smith & Sons Co Ltd
Rear of 95 Bury Old Road
Whitefield
Manchester
M45 7AY
Tel: 0161 280 3509
Website: www. hhsmith.co.uk

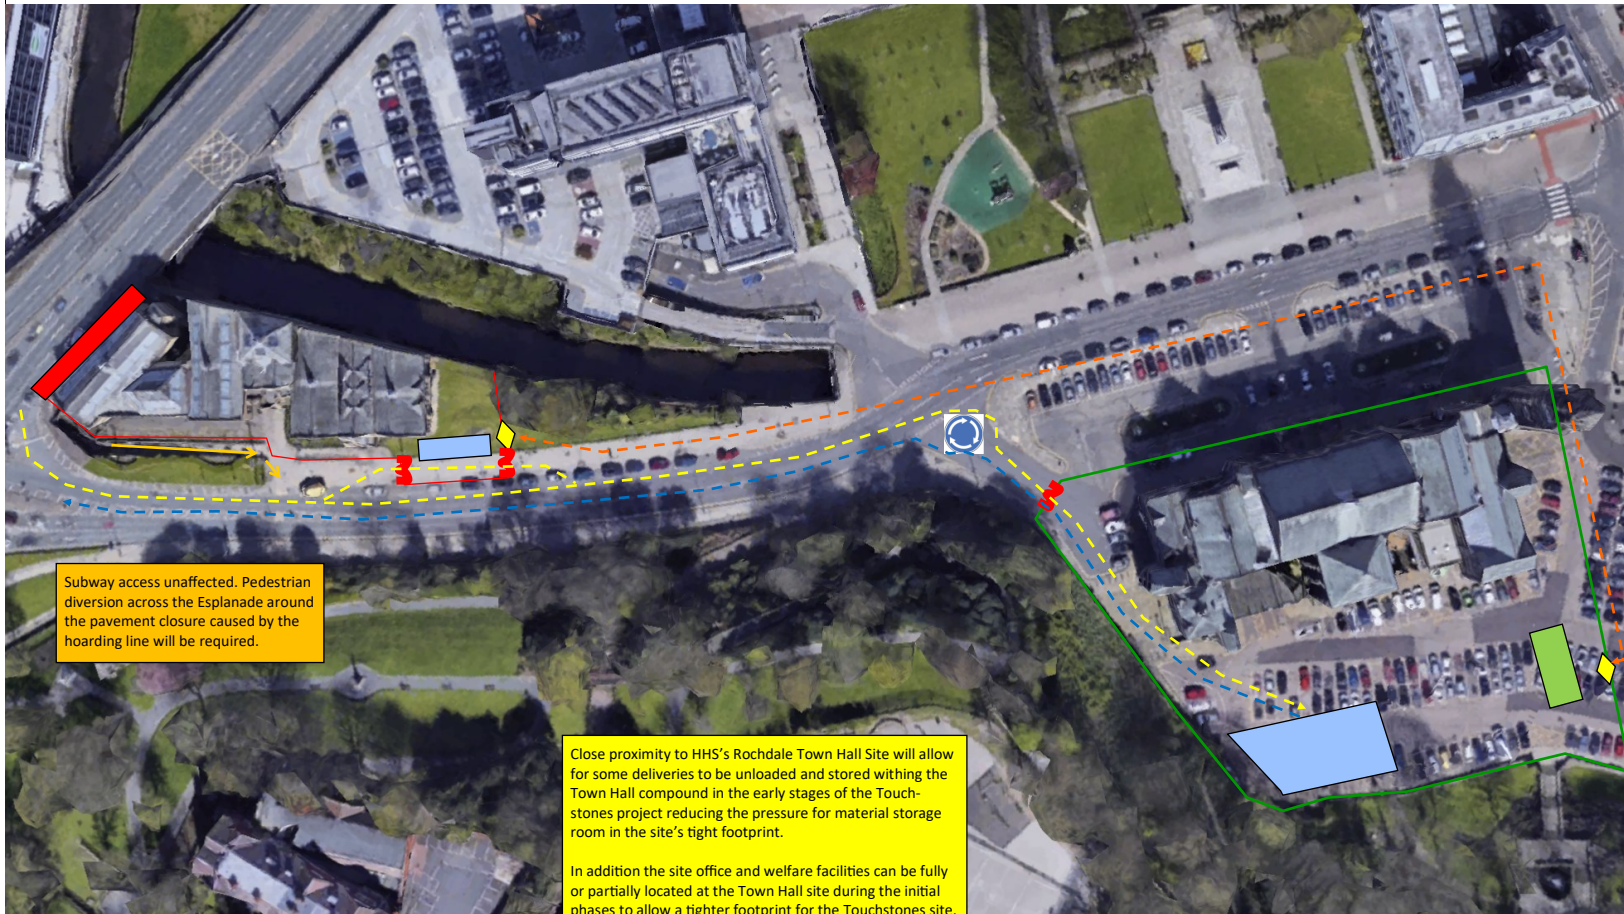

Subway access unaffected. Pedestrian diversion across the Esplanade around the pavement closure caused by the hoarding line will be required.

Close proximity to HHS's Rochdale Town Hall Site will allow for some deliveries to be unloaded and stored within the Town Hall compound in the early stages of the Touchstones project reducing the pressure for material storage room in the site's tight footprint.

In addition the site office and welfare facilities can be fully or partially located at the Town Hall site during the initial phases to allow a tighter footprint for the Touchstones site, reducing the pressure on pedestrian routes and parking spaces.

Key	
	Touchstones site hoarding line
	Site welfare cabins and site offices (these can be located within the Rochdale Town Hall site initially to save space. Limited parking may be available here also).
	Unloading and Storage Areas—note that unloading and storage space can be made available within the Rochdale Town Hall compound during initial stages reducing the need for storage space at Touchstones.
	Double gates locked at all times & controlled by banks man/ gate man. Appropriate signs will be displayed.
	Pedestrian entrance to construction areas with appropriate H&S signs. Entrance will be kept secured/ locked with facial recognition turnstyles.
	Pedestrian access to construction area and welfare facilities
	Rochdale Town Hall Site
	Traffic routes into site unloading and storage areas
	Traffic routes out of site unloading and storage area
	Further lane and footpath Closure required to St Mary's Gate for scaffolding to length of West Elevation approx. 30metres – this will also have to include road protection distances for scaffold of crash barriers set away 500mm away from scaffold standards