


PROGRESS DRAWING

This drawing is not intended to be used for contract pricing or fabrication purposes. All content is subject to change

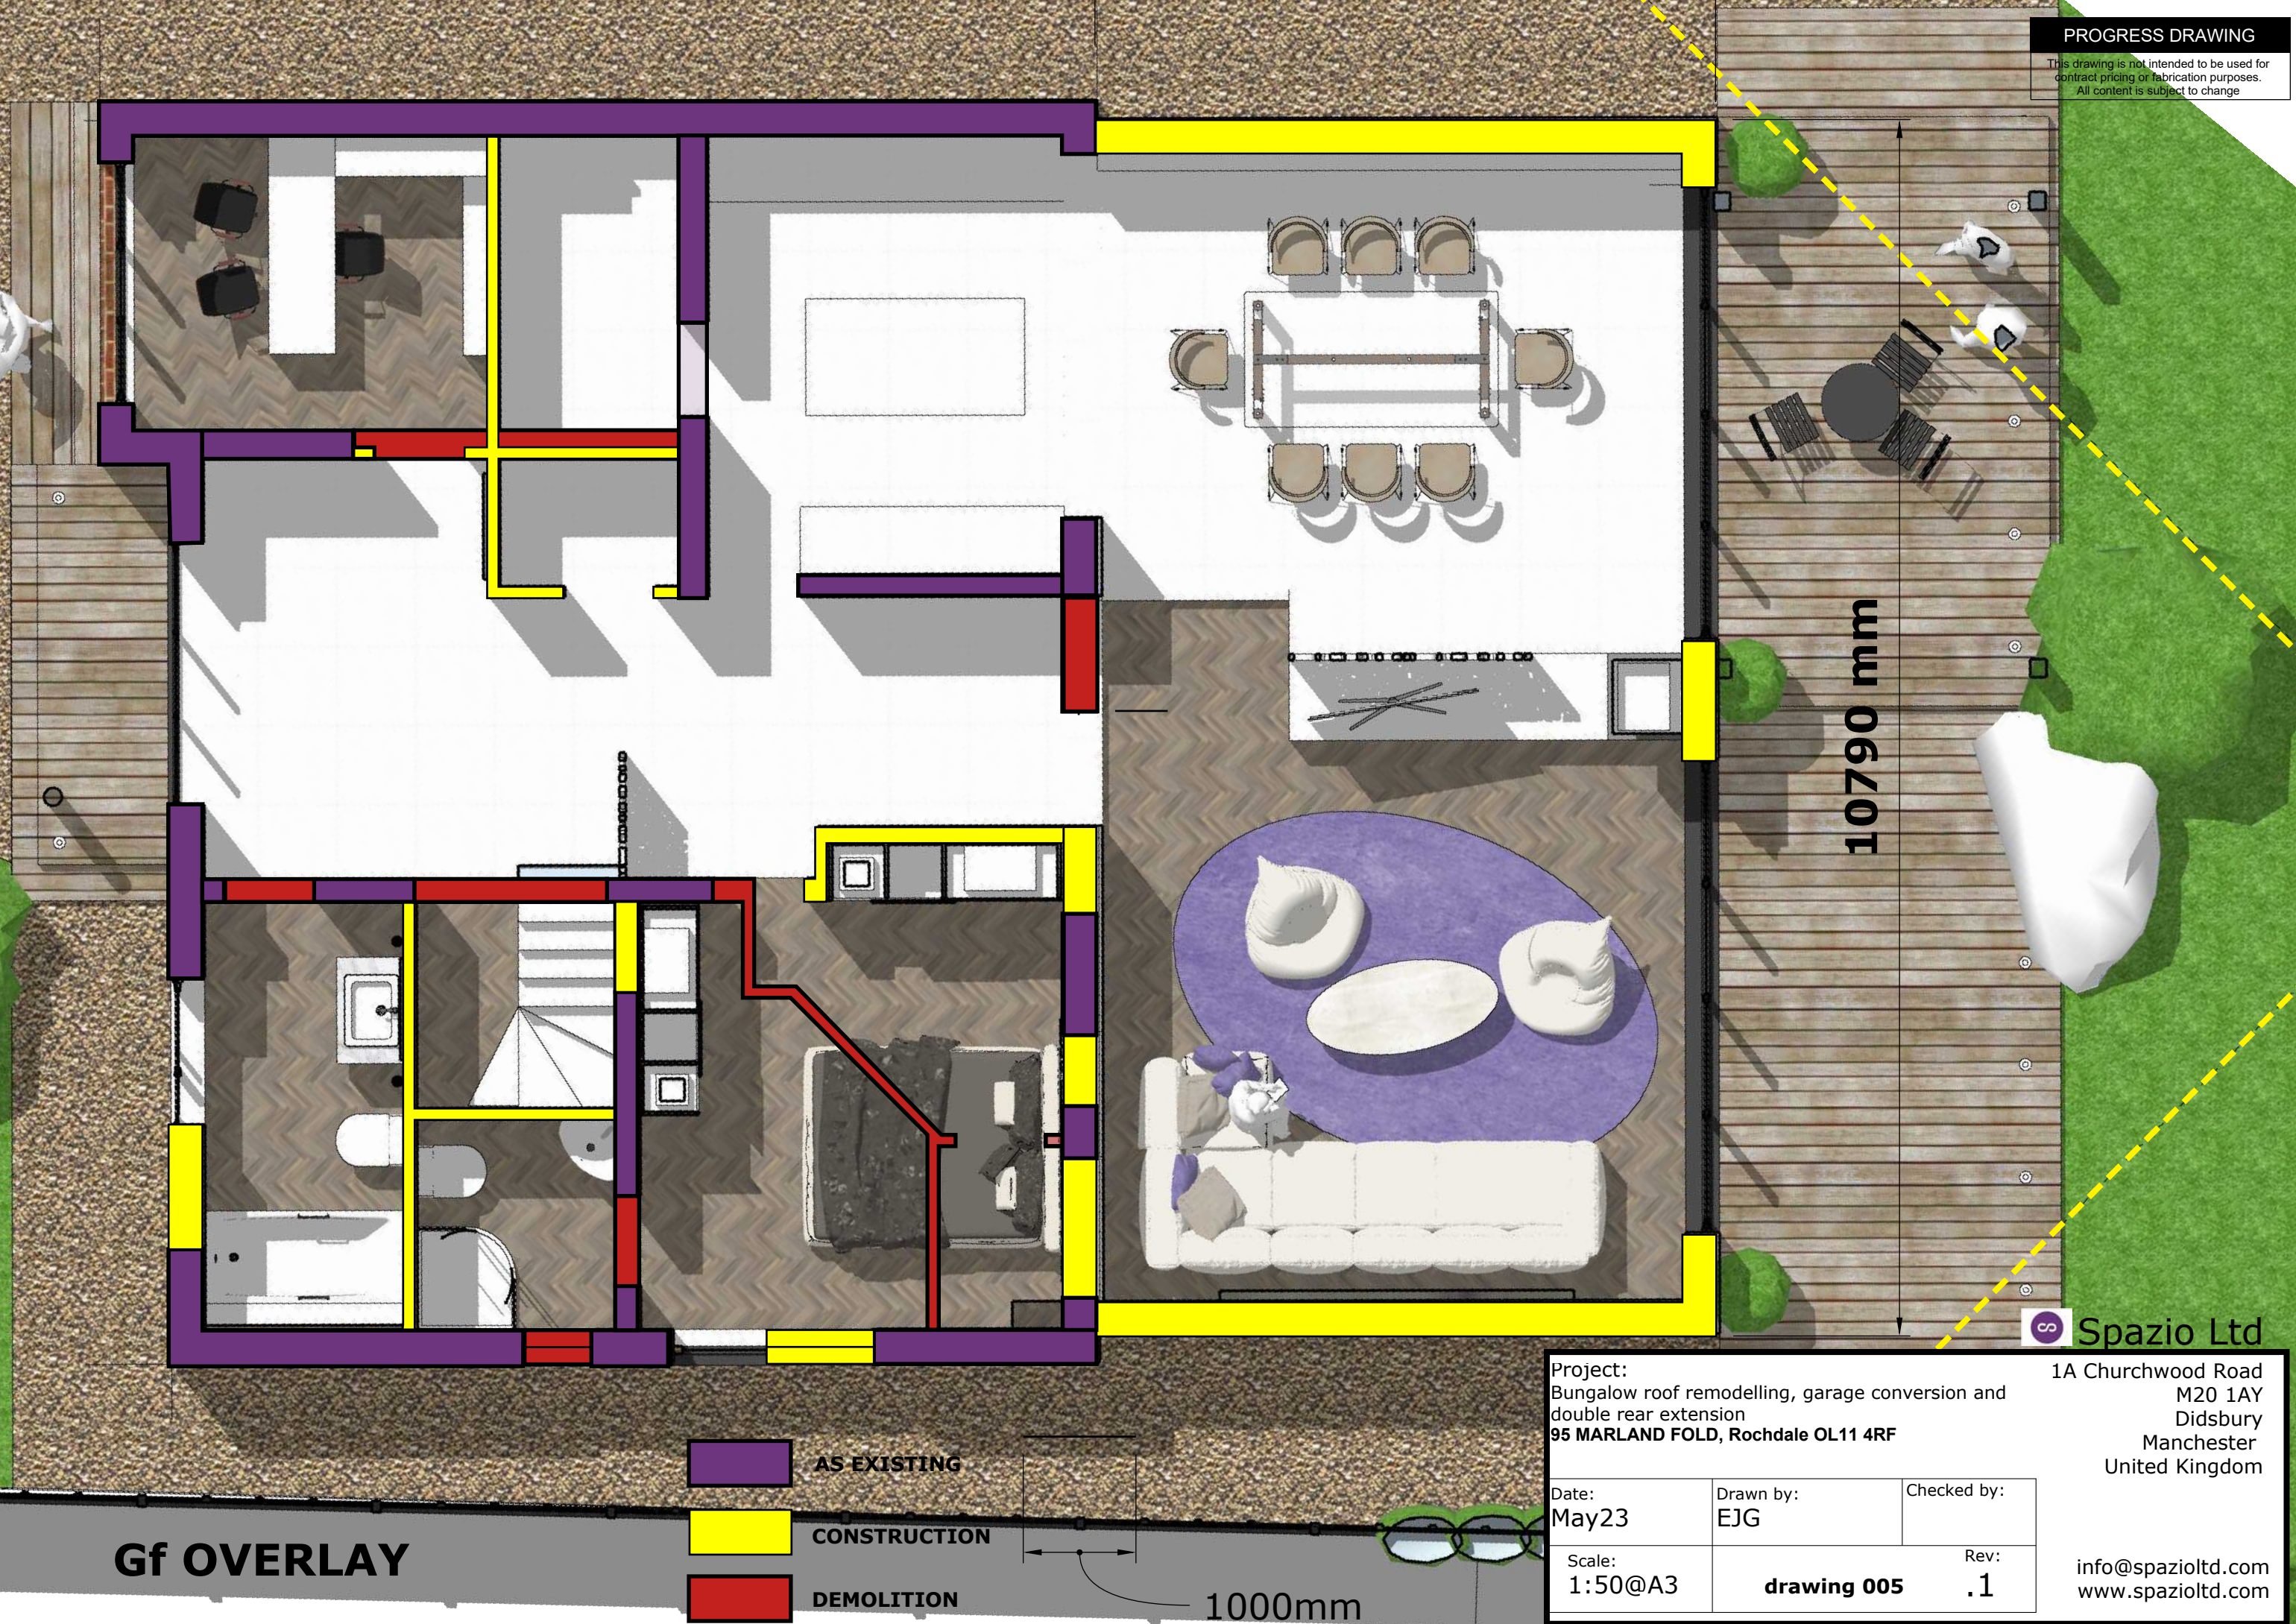

10790 mm

1000mm

Gf OVERLAY

- AS EXISTING
- CONSTRUCTION
- DEMOLITION

Project:
Bungalow roof remodelling, garage conversion and
double rear extension
95 MARLAND FOLD, Rochdale OL11 4RF

Date:
May23

Scale:
1:50@A3

Drawn by:
EJG

Checked by:

Rev:
.1

drawing 005

1A Churchwood Road
M20 1AY
Didsbury
Manchester
United Kingdom

info@spazioltd.com
www.spazioltd.com

Spazio Ltd