




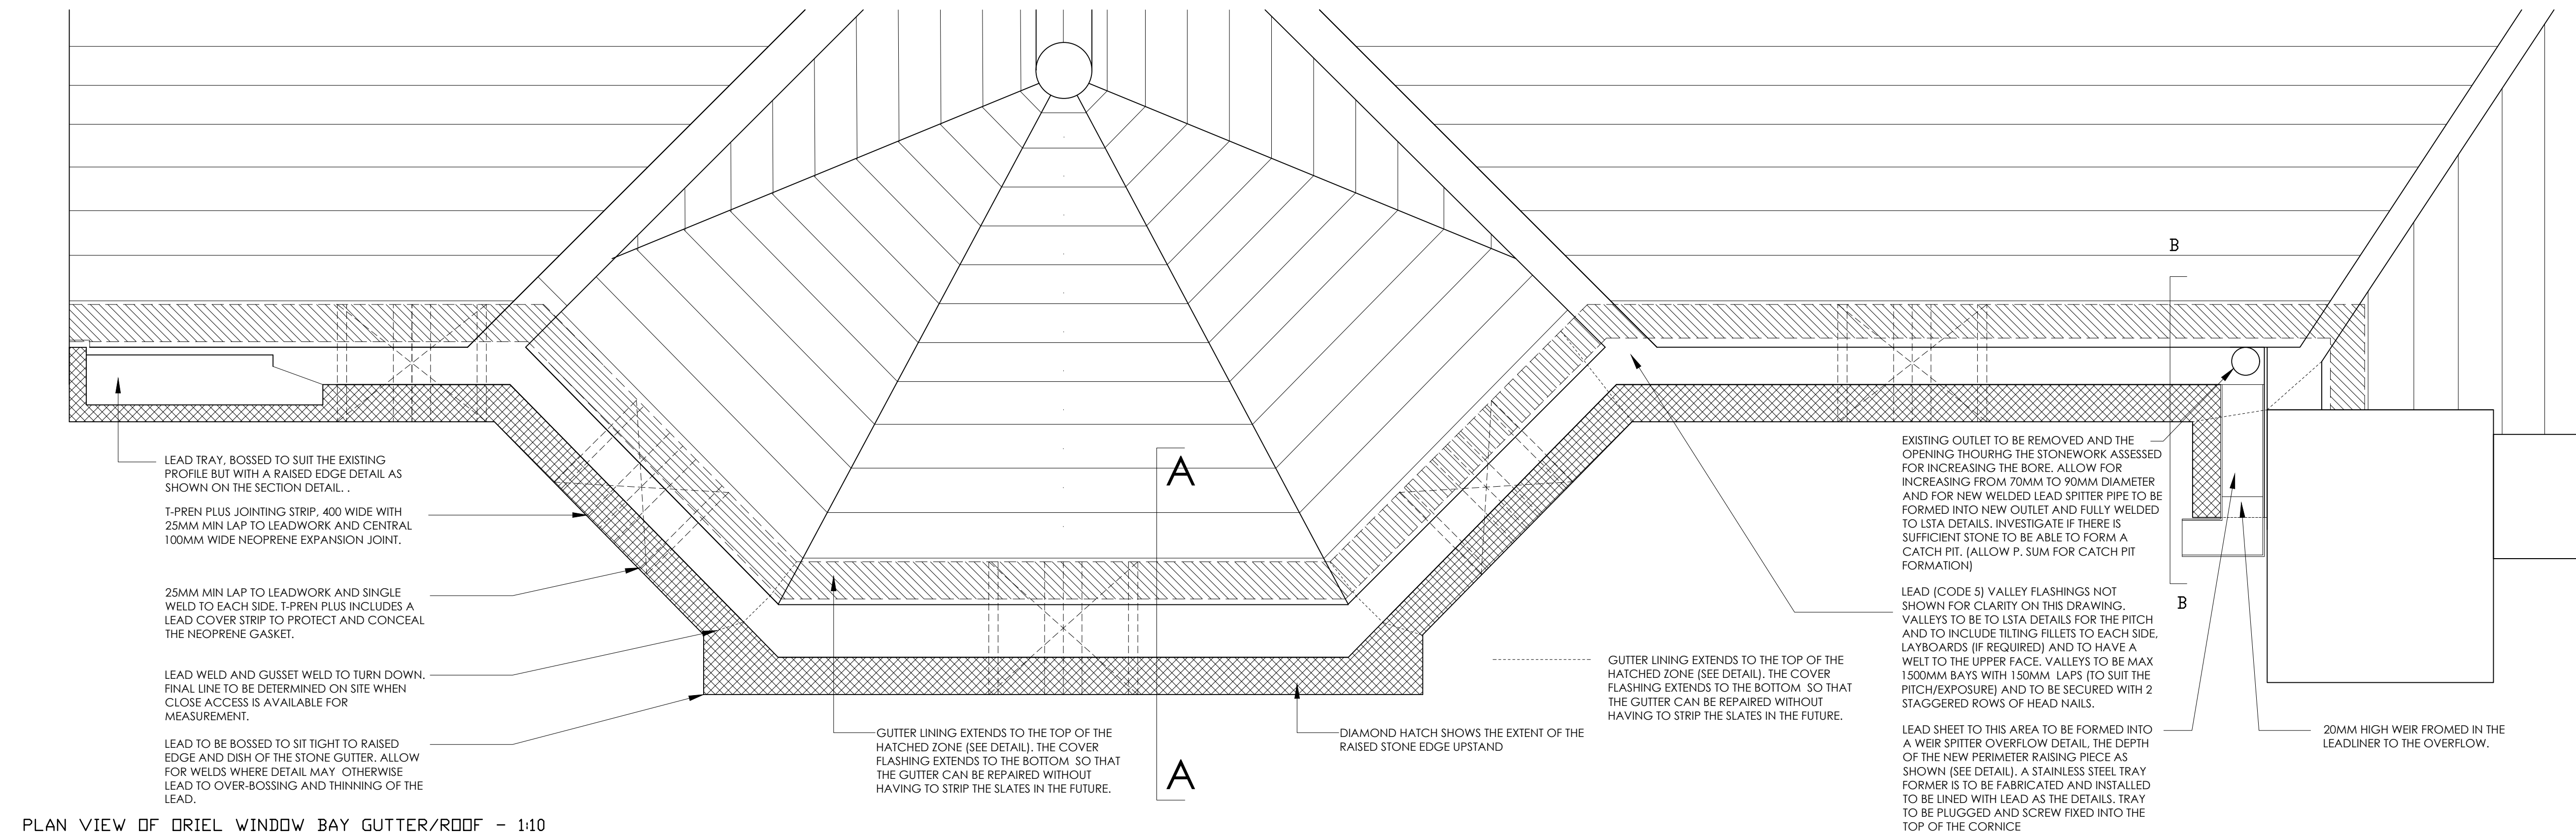



PLAN VIEW OF ORIEL WINDOW BAY GUTTER/ROOF - 1:10

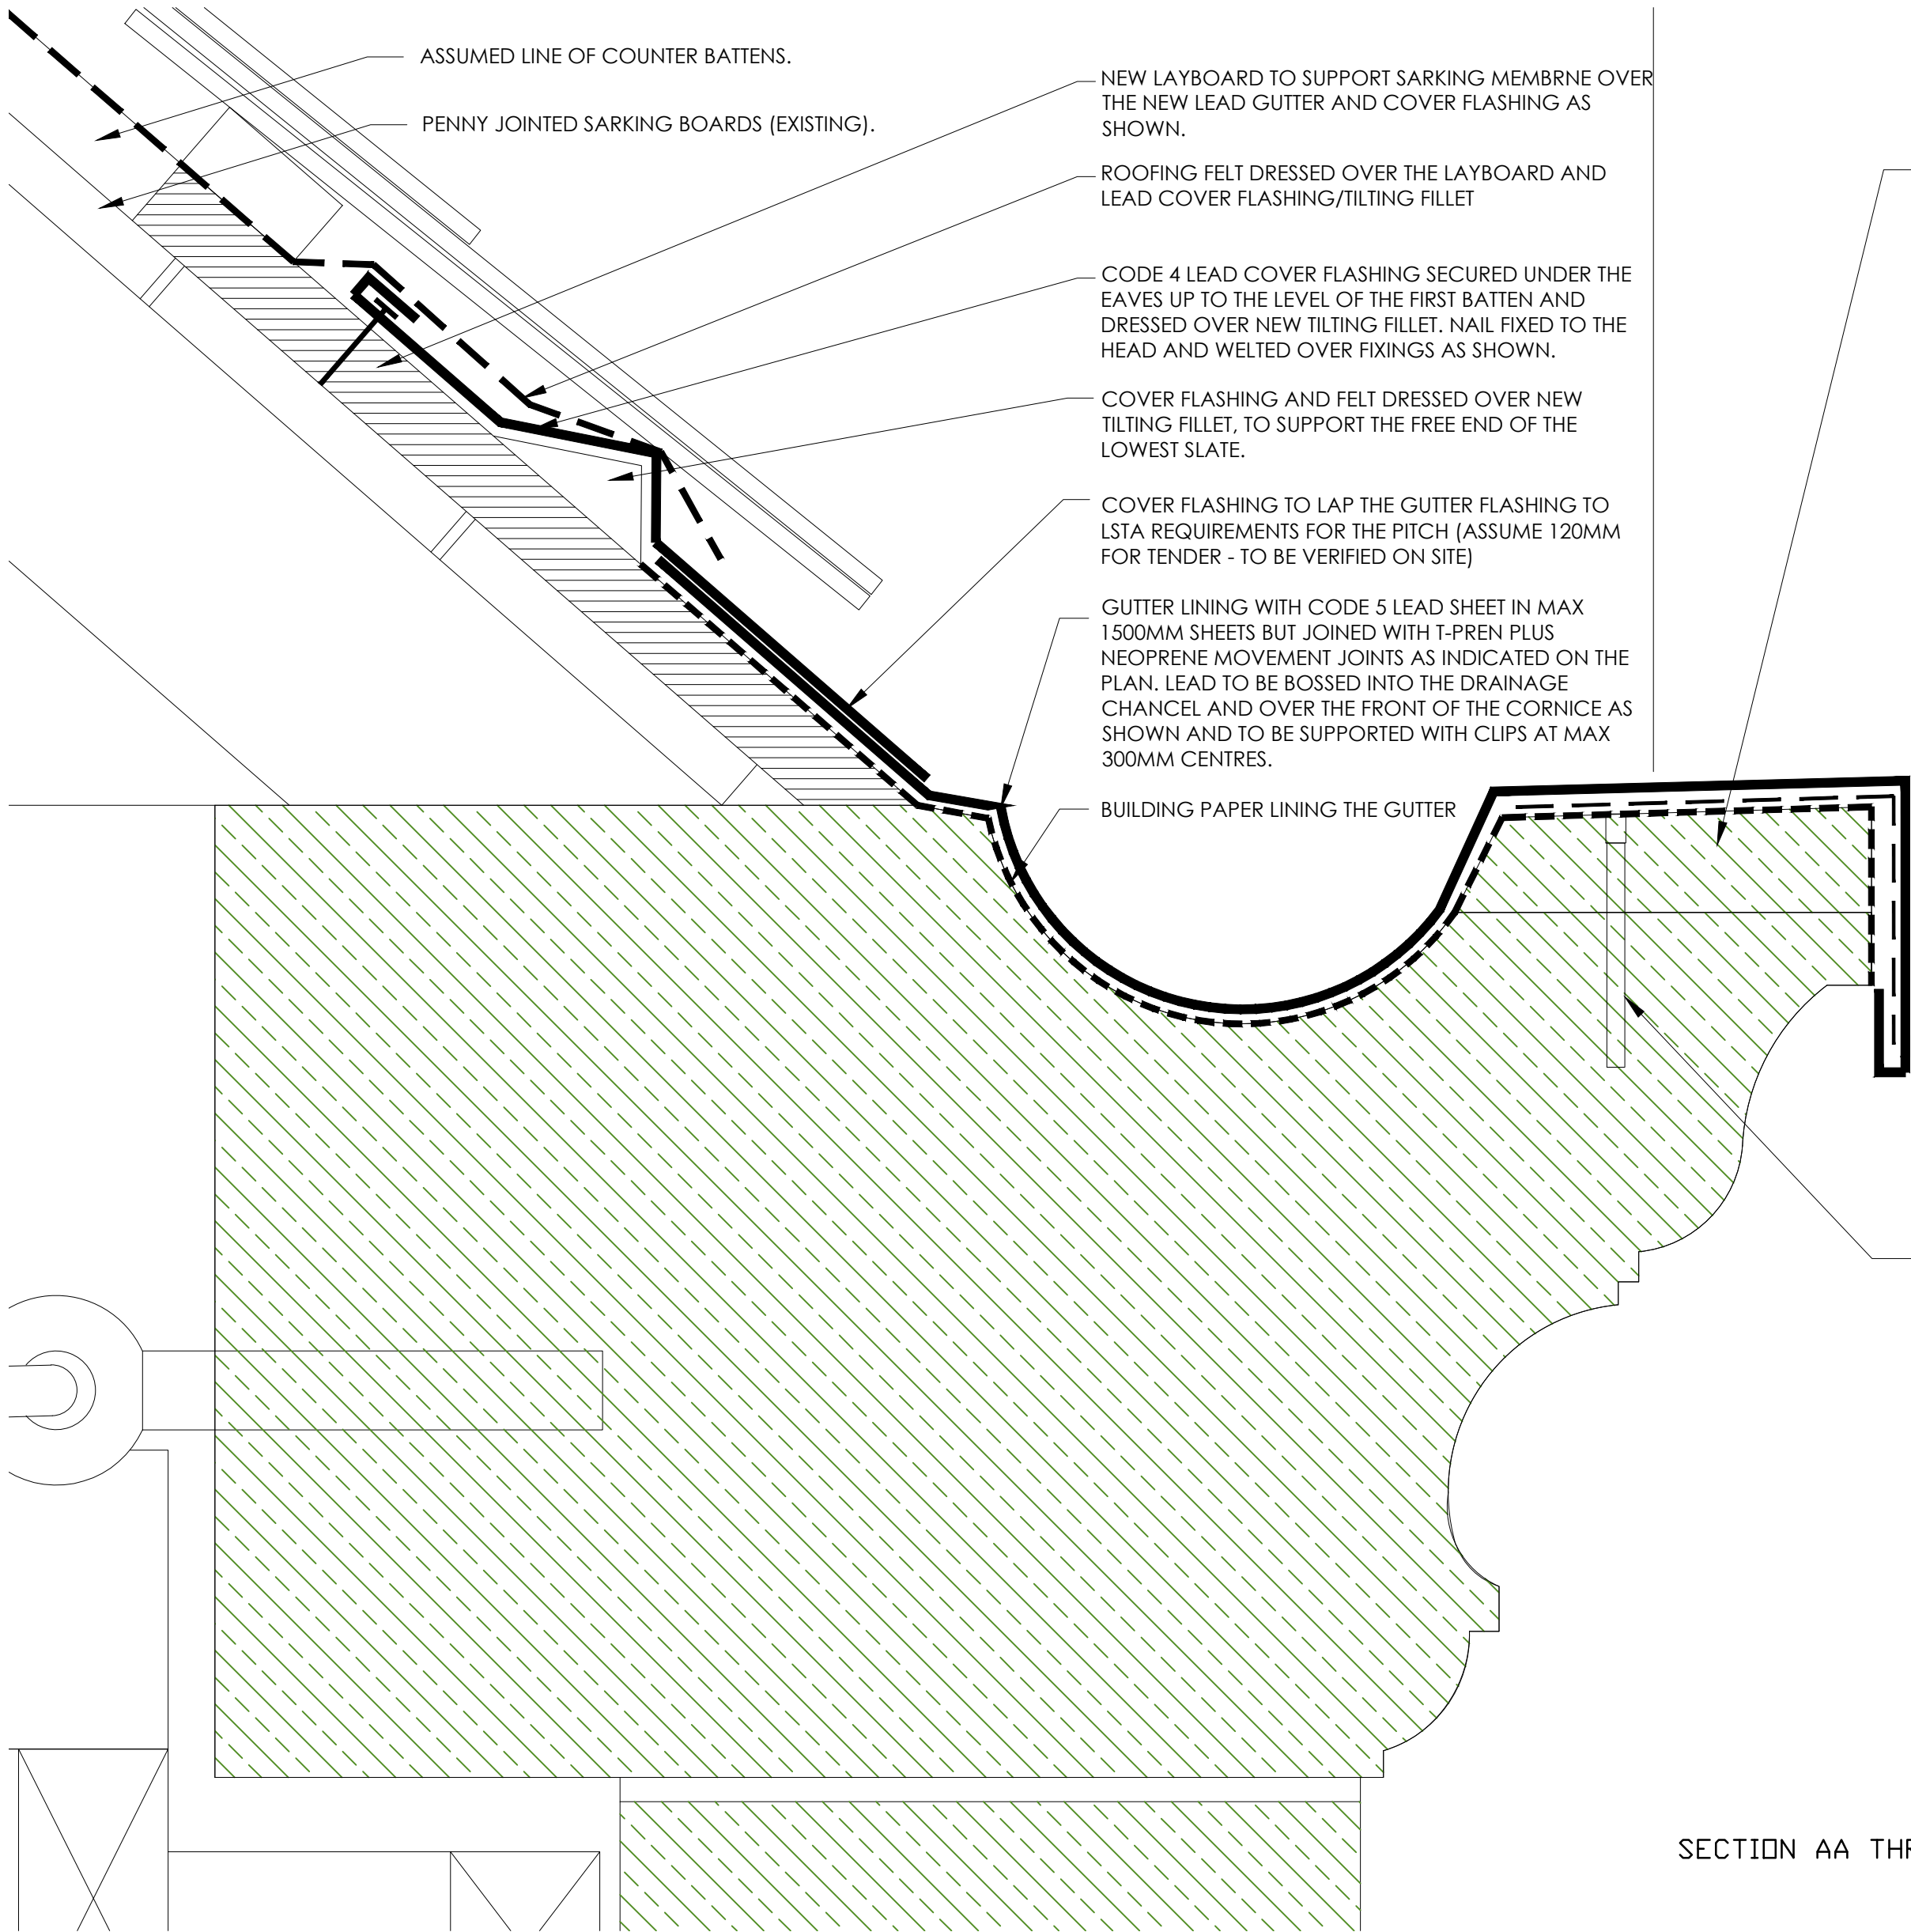

SECTION AA THROUGH THE GUTTER TROUGH DETAIL - 1:2

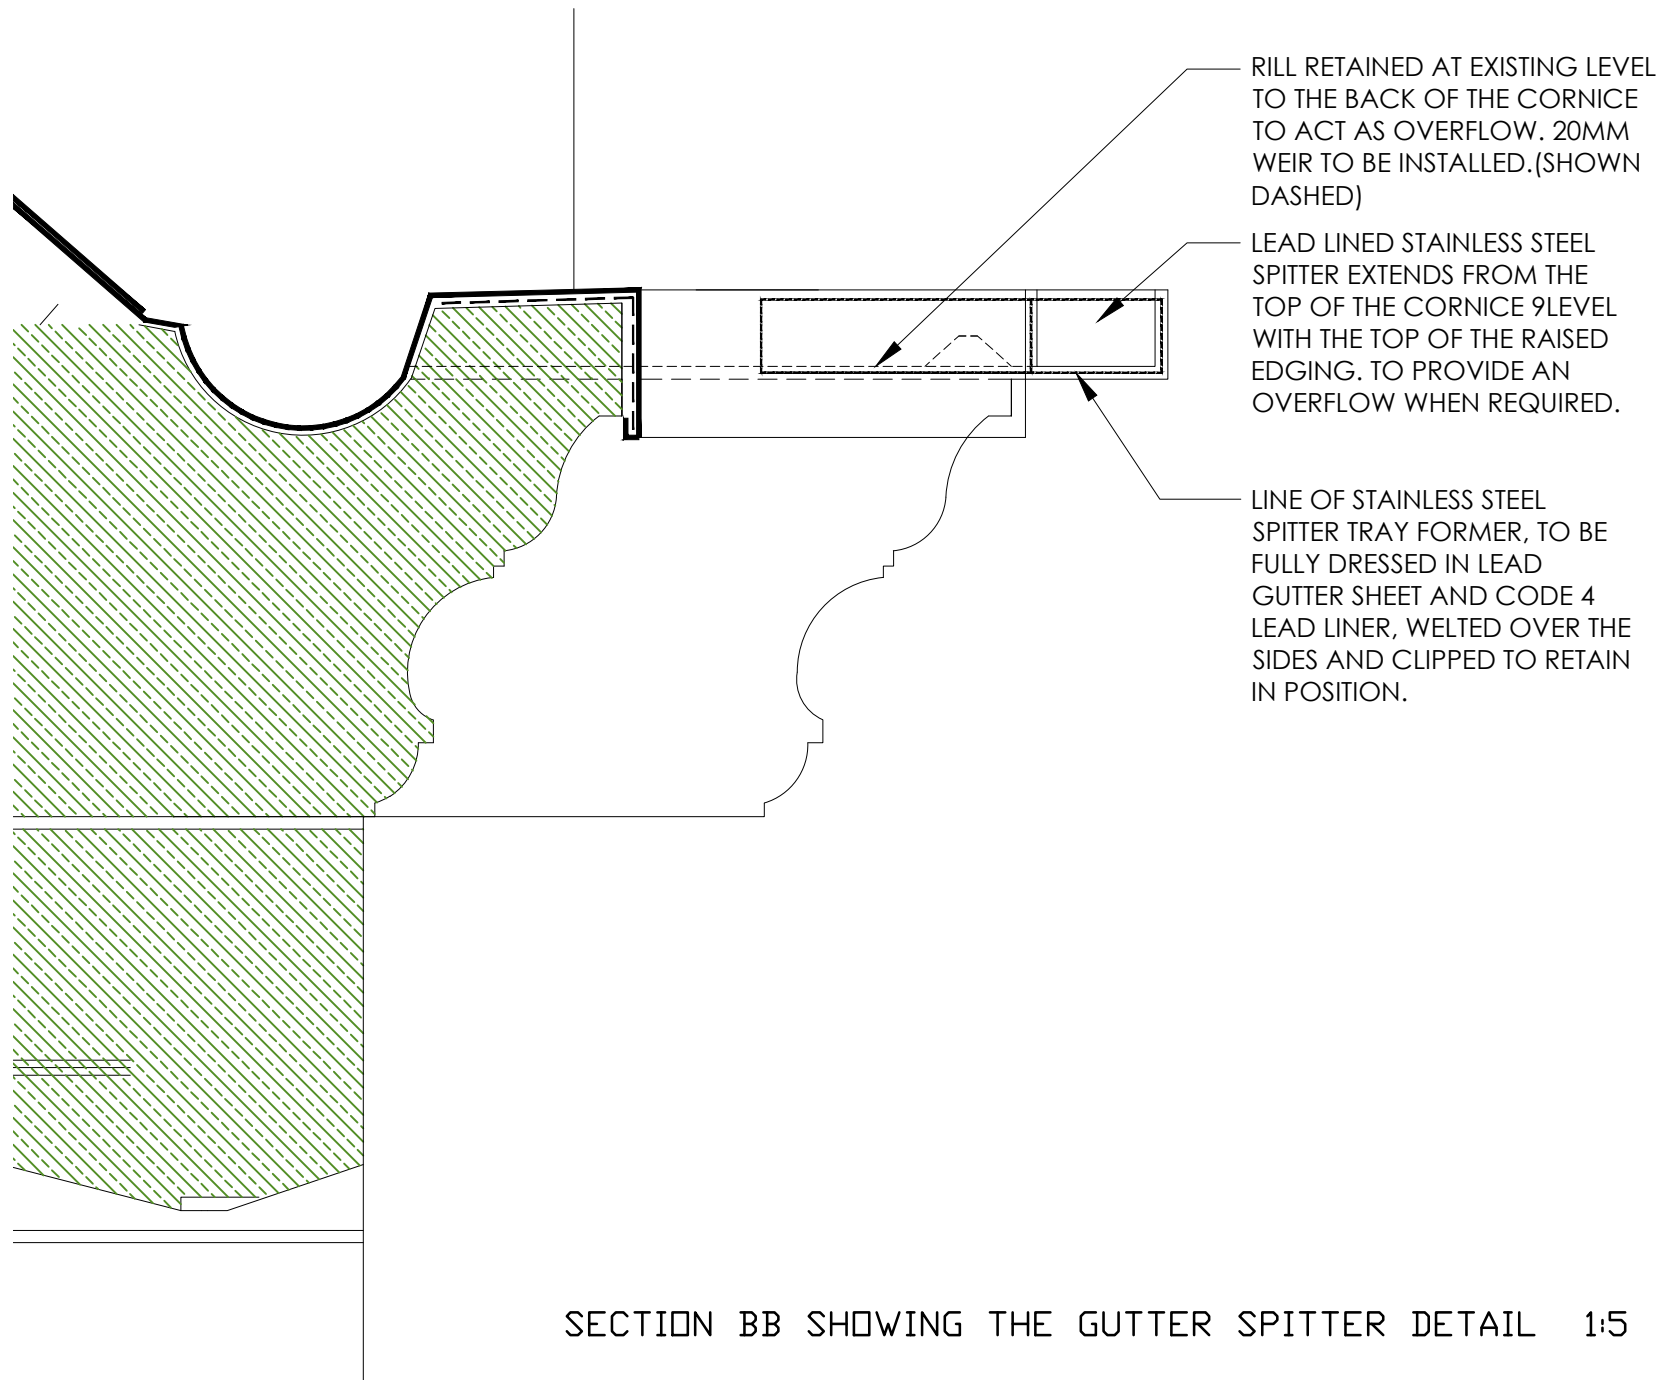

SECTION BB SHOWING THE GUTTER SPITTER DETAIL 1:5

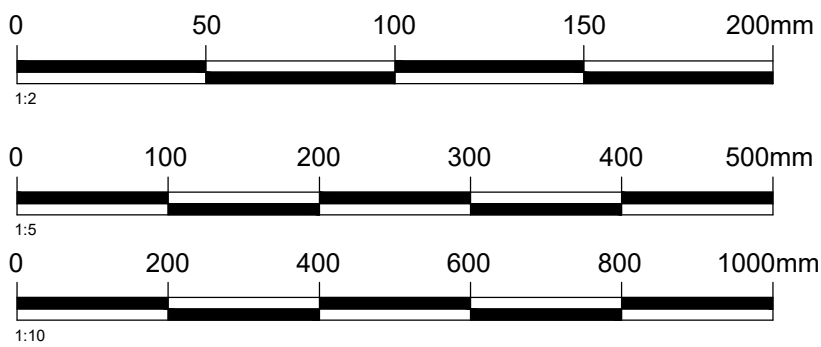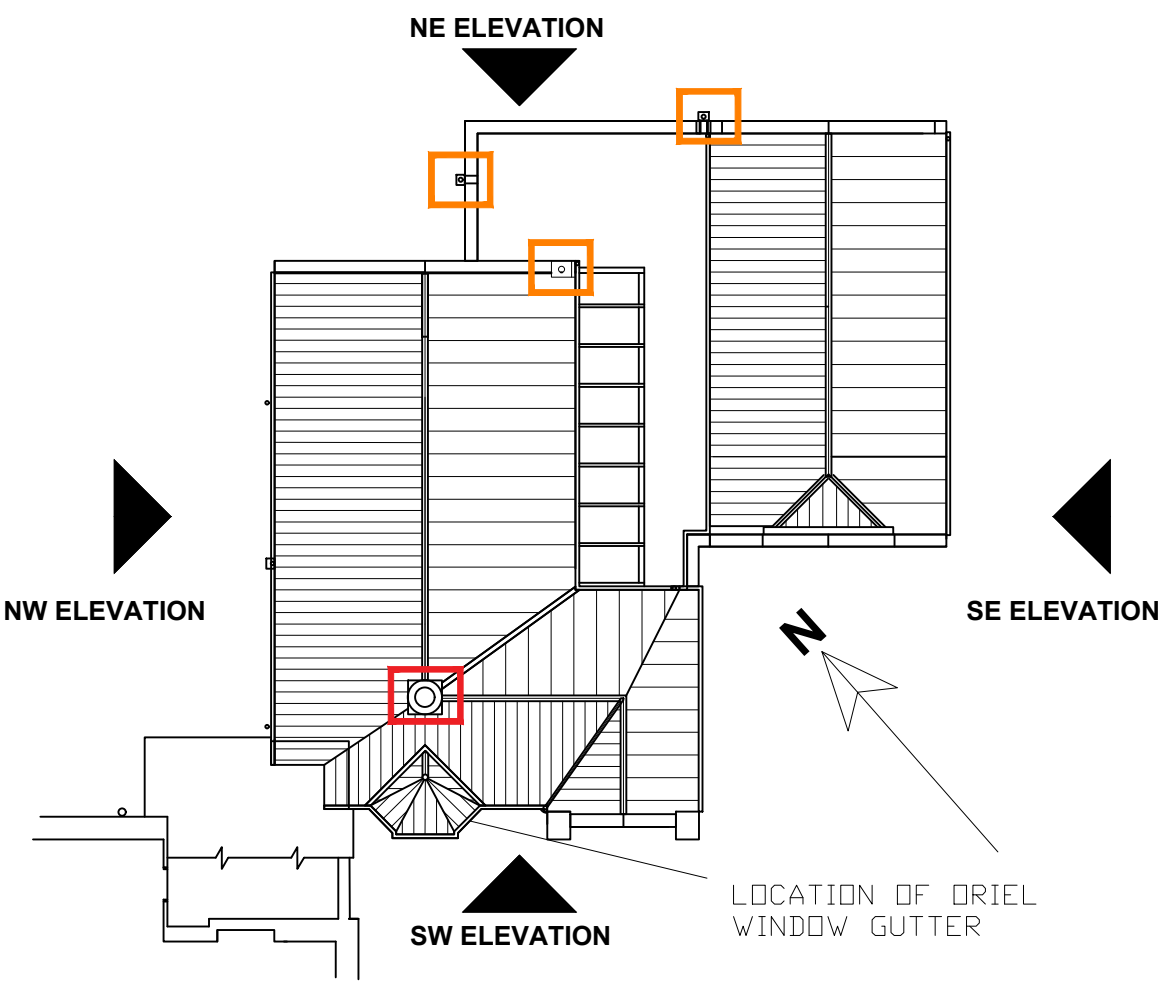

status
LISTED BUILDING APP.

This drawing is copyright Bradshaw Gass & Hope LLP and is not to be copied, reproduced or re-distributed either in whole or in part without the prior written permission of the originator.

The originator shall have no responsibility for any liability, loss, cost, damage or expense arising from or relating to any use of this document other than for its intended purpose on this project.

This drawing shall be read in conjunction with all other relevant drawings, specifications and associated documentation. Any discrepancies, errors or omissions are to be reported to the originator before proceeding with work.

All dimensions are to be checked on site by the contractor prior to proceeding with any work.

Hazard Identification 		
ref	hazard	date

READ WITH DRAWINGS 302 AND 403-407 FOR GENERAL EXTERNAL REPAIRS AND AREAS OF POINTING ETC AND IN CO-ORDINATION WITH THE NOTES AND SPECIFICATION.

ALL LEADWORK DETAILING TO BE STRICTLY IN ACCORDANCE WITH LSTA RECOMMENDED DETAILS.

ALL LEAD TO BE TREATED WITH PATINATION OIL.

ALL NEW LEAD TO BE TREATED WITH SMART WATER AND CONTRACT TO BE TAKEN OUT BY CONTRACTOR TO BE ADOPTED BY THE CLIENT FOLLOWING COMPLETION. SMART WATER SIGNS TO BE INSTALLED AROUND THE BUILDING.

P2	SECTION NOTE ADDED	AR	09.11.23
P1	FIRST ISSUE		
ref	revision	by	date

B
&
H

G
&
H

Architects
Consulting Engineers
Quantity Surveyors

21 Silverwell Street
Bolton
BL1 1PR
t: 01204 525321
email@bghbolton.co.uk
www.bghbolton.co.uk

Bradshaw Gass & Hope LLP

client	Rochdale Borough Council		
project	Milnrow Library, 57 Newhey Road, Milnrow, Rochdale OL16 3NP		
drawing	PROPOSED ROOF REPAIRS - DETAILS SHEET 1		
drawn by	AGR/LC	date	APR 2023
checked by	AR	date	APR 2023
scale	1:2,1:5, 1:10		A1
dwg no	2215.57.601		rev P2