


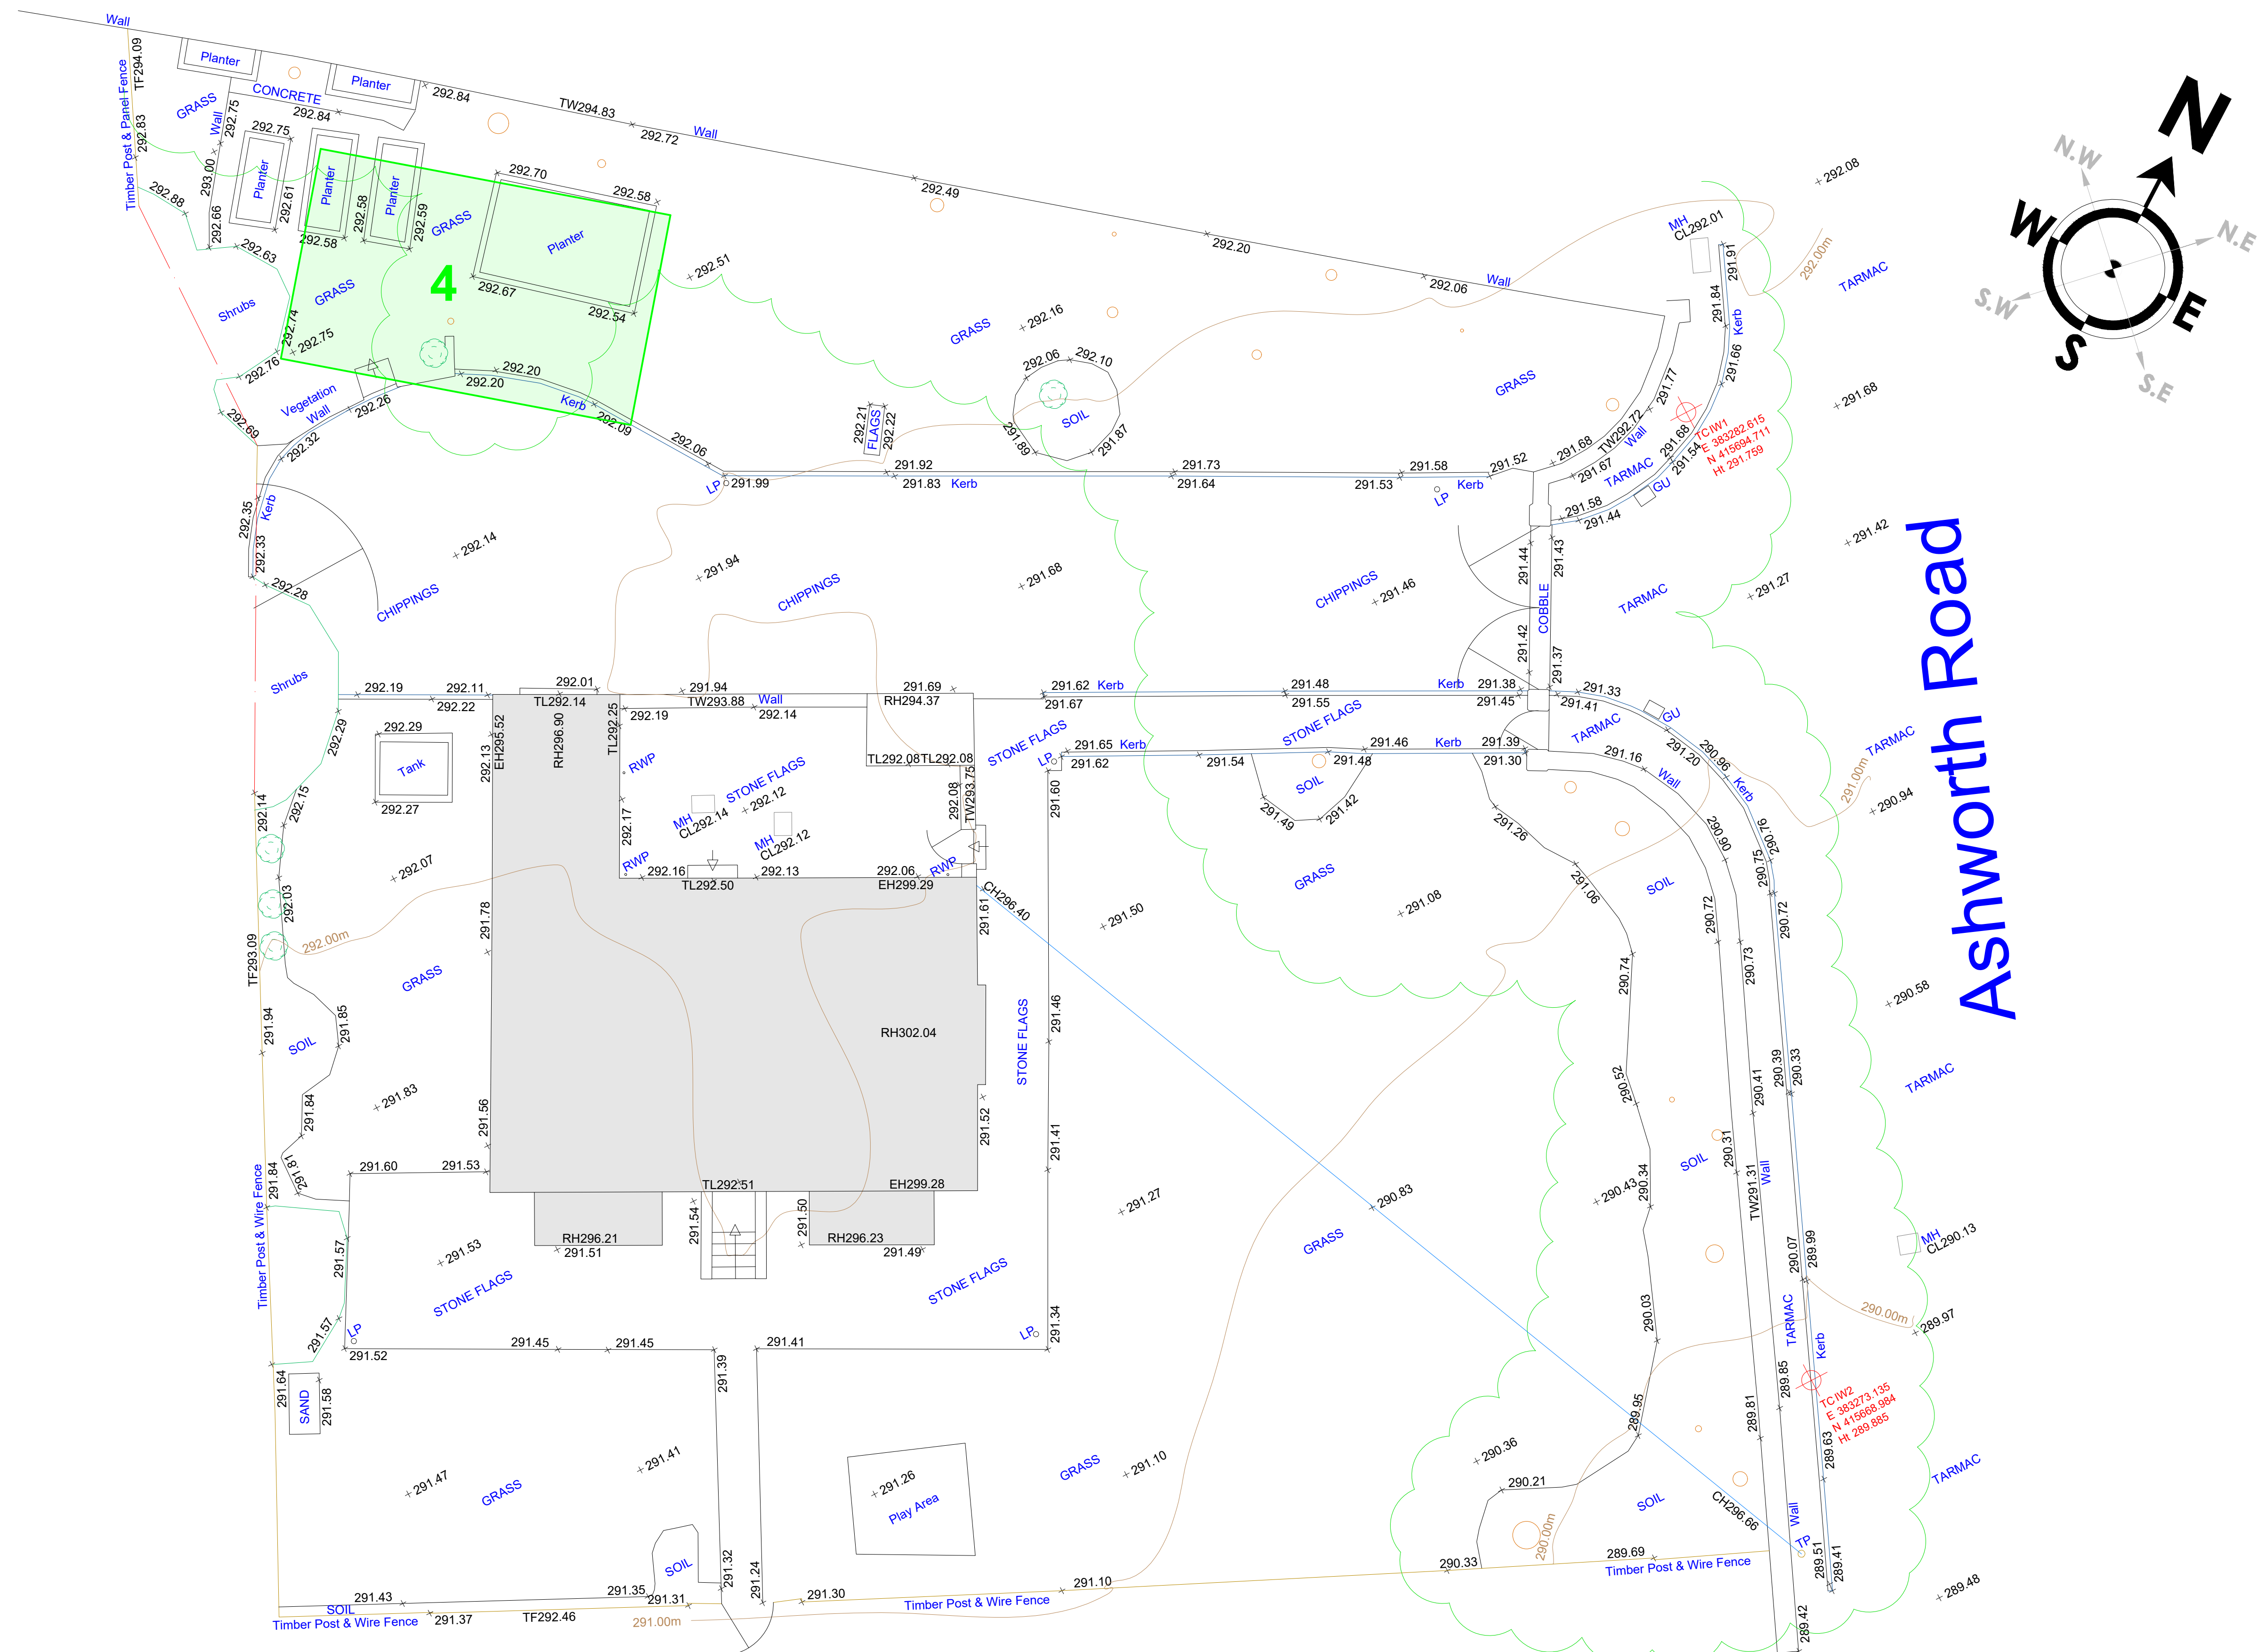

This drawing is provided as a document to gain either Planning Permission or Building Regulation approval purposes only. It is not a guarantee that Planning Permission will be granted.

This drawing and all contents are the copyright of James Campbell Associates Ltd. No copies to be made from the drawing & details within unless authorised by James Campbell Associates Ltd.

The contractor works to both the client and his / her contractor. Contractor to visit site, study the details provided within the drawing and be familiar with both the work to be carried out in accordance with the details provided. Any stated materials to be used must be checked against the drawings and materials to comply with all relevant British Standards and carry a genuine BSA certificate. The materials specified within this drawing are a guide for the contractor as they are recognised materials by genuine BSA certificates etc. Any contractor who decides to use any different materials than those noted on the drawing must inform James Campbell Associates Ltd.

Any discrepancies discovered or items found that were not visible at the time of the initial survey should be reported to James Campbell Associates Ltd for consultation with our client.

—— 6m x 10m outbuilding max 4m high

Campbell House Tel: 01706 354888
173 Rochdale Road Mob: 07817 623183
Firgrove
Rochdale Email: admin@jamescampbellassociates.co.uk
OL16 3BN Web: www.jamescampbellassociates.co.uk

PROJECT	
---------	--

PROPOSED EXTENSIONS ASSESSMENT

LOCATION	
----------	--

**Ashworth Moor House,
Ashworth,
Rochdale.**

DRAWN:-	Frank James Smith	DRAWING NUMBER:- 23.3250.10
DATE:-	12th December 2023	
SCALE:-	1:100	
ISSUE:-		