
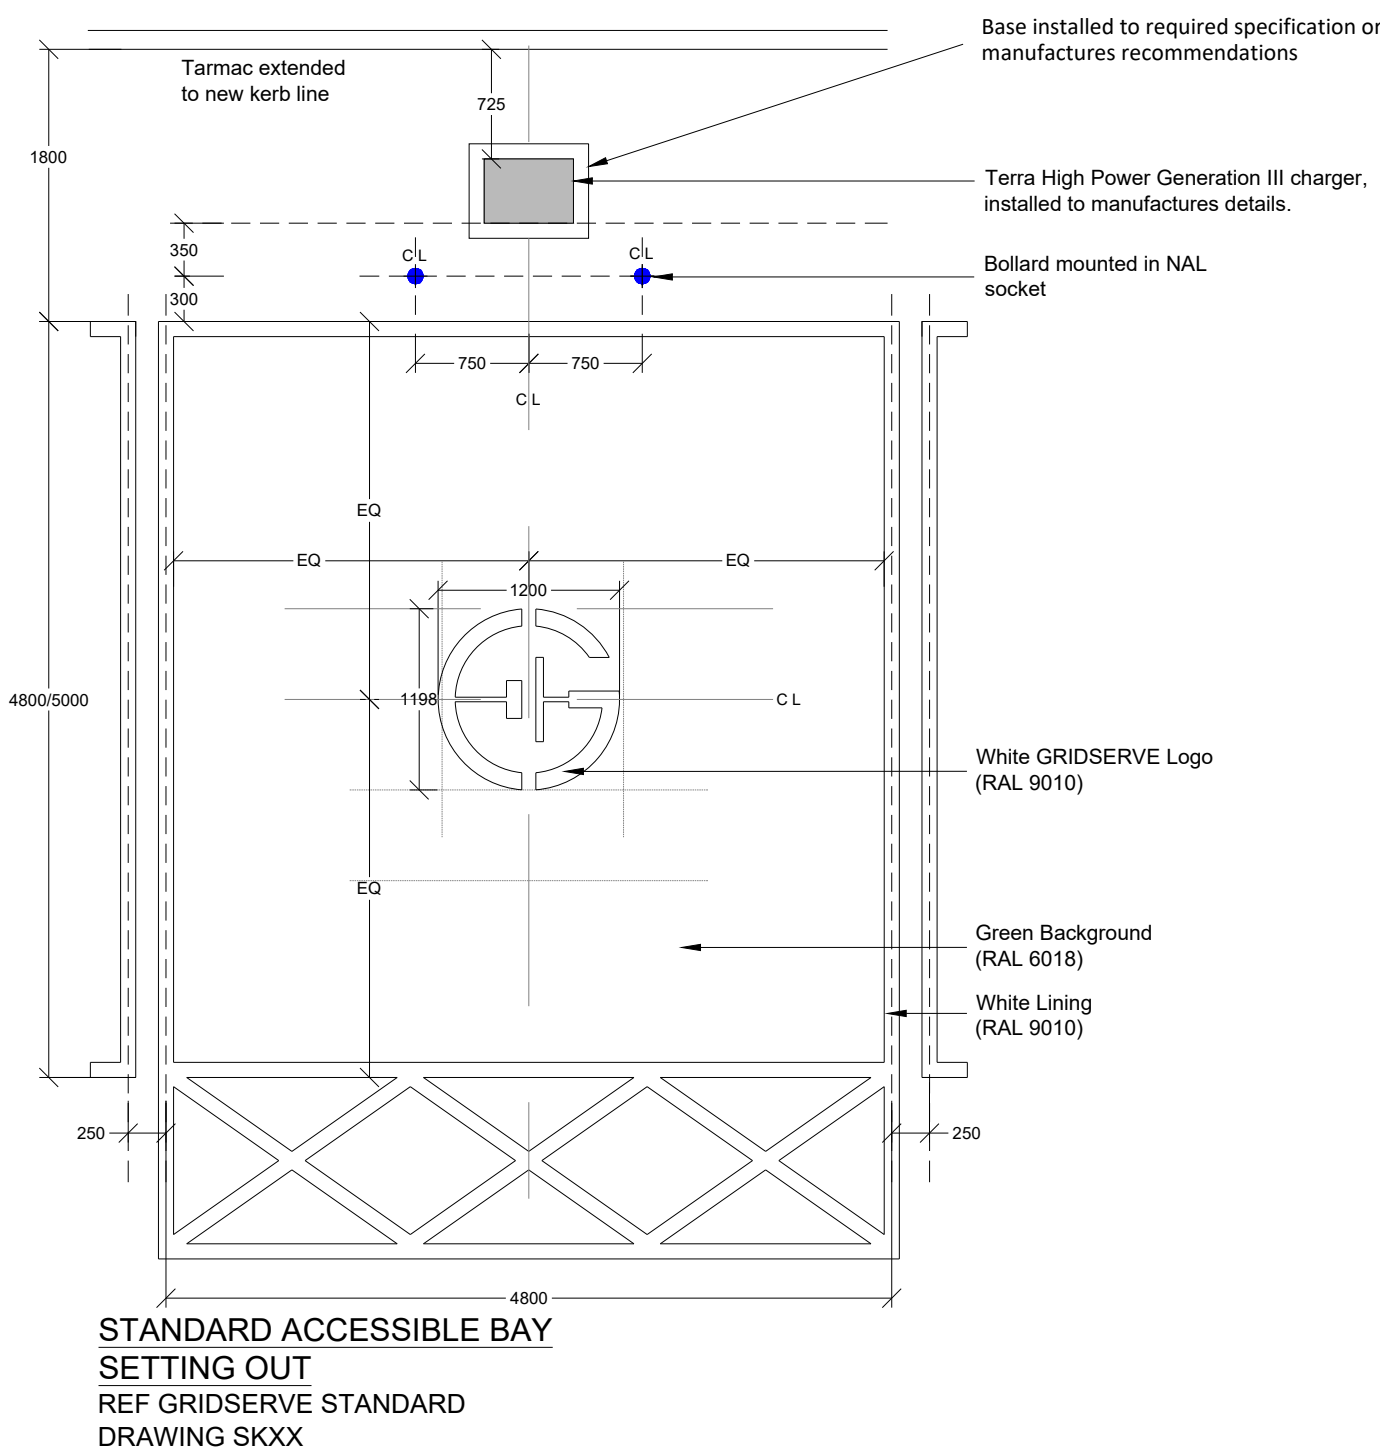
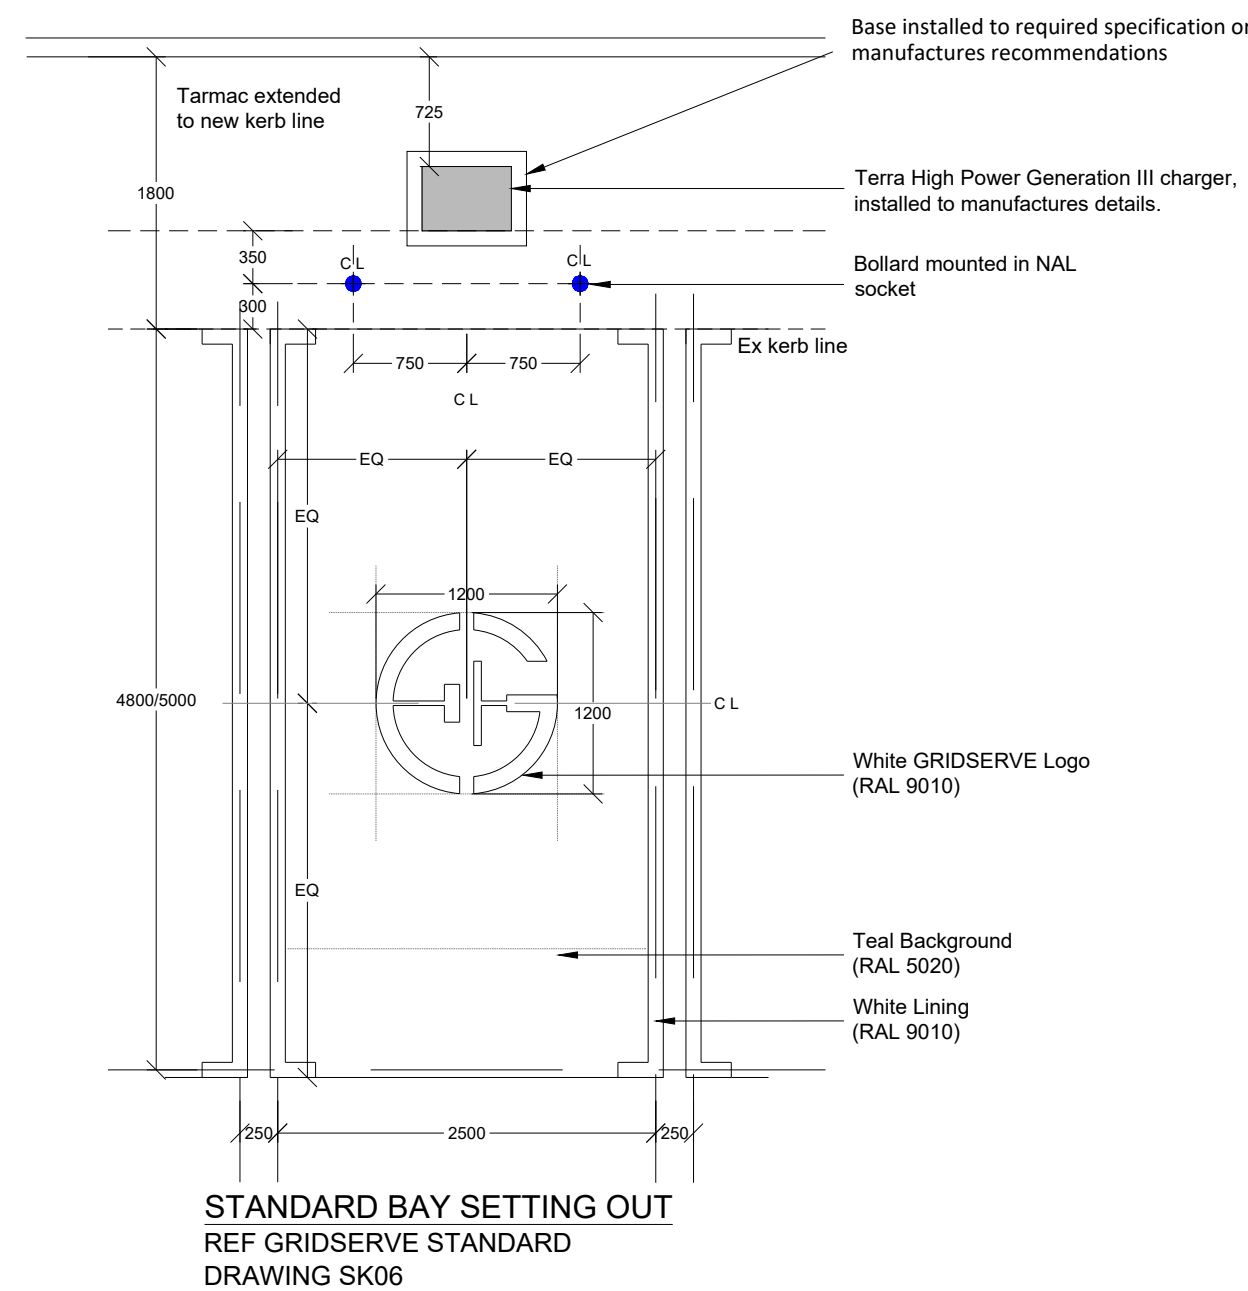


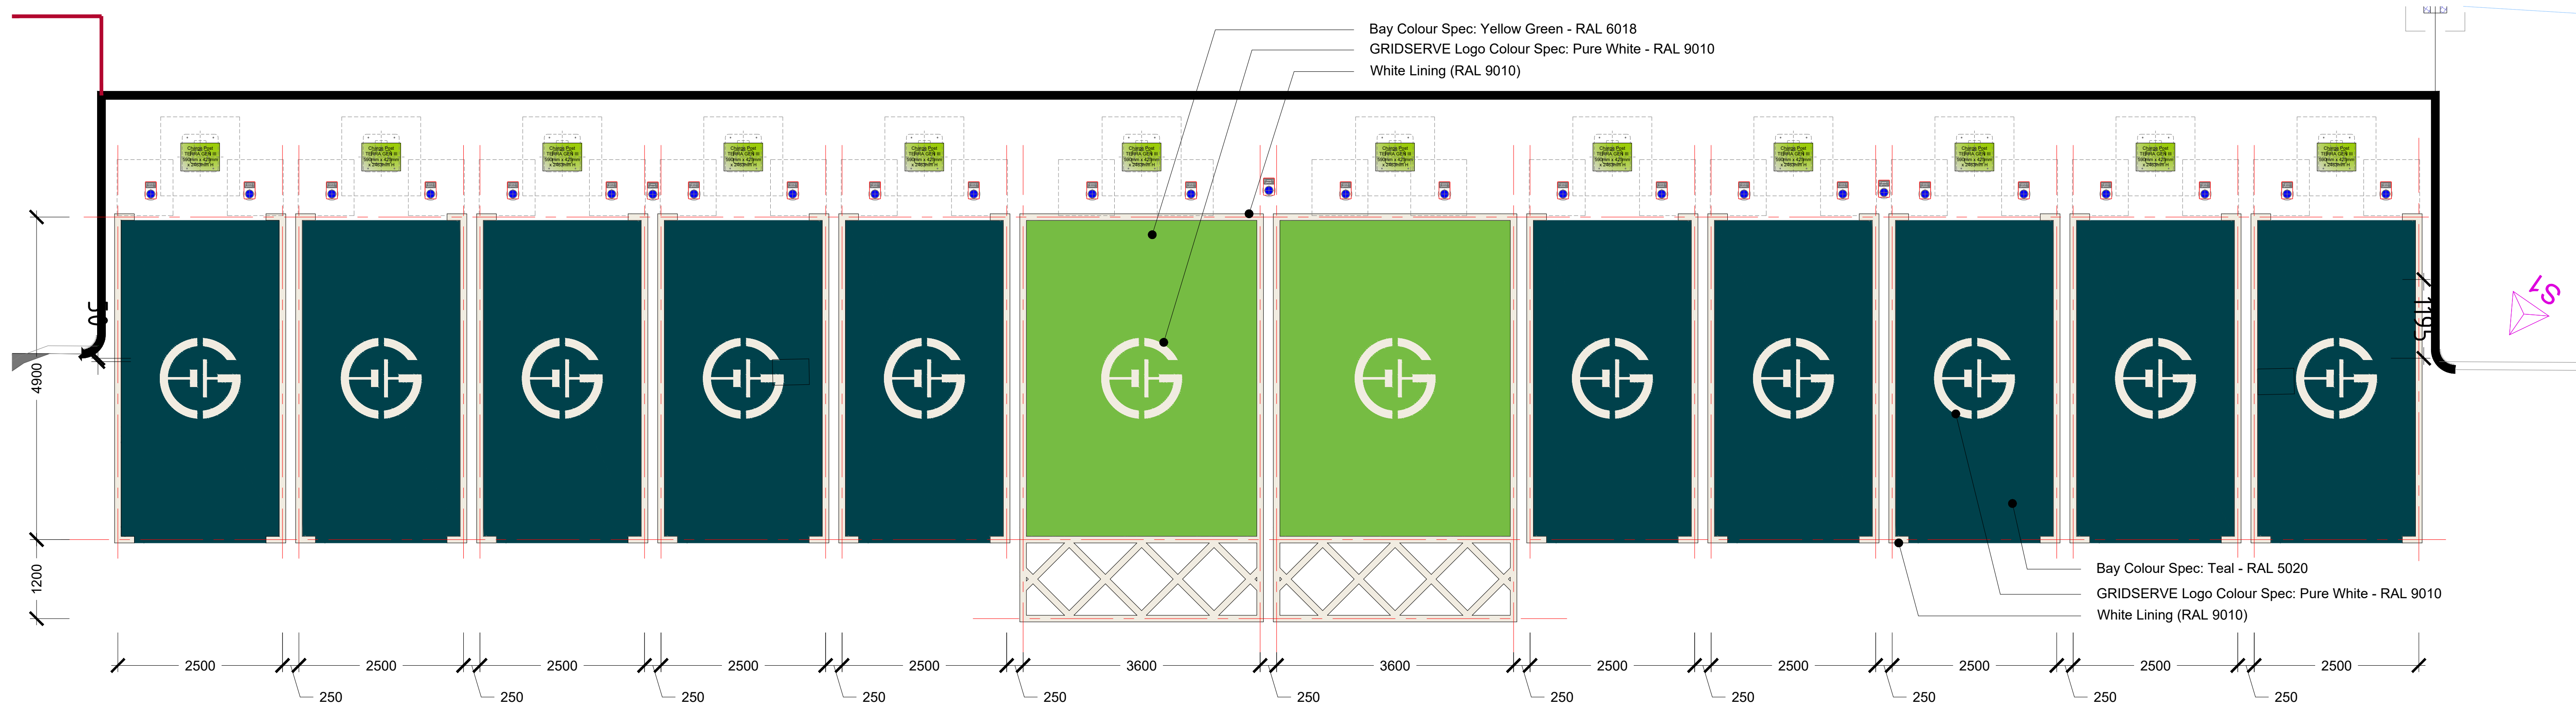


General bay Spec:
Bay Colour Spec: Teal - RAL 5020
Logo Colour Spec: White - RAL 9010

Oversize bay logo detail and setting out is as per drawing no 8577-BOW-A0-ZZ-DR-A-0002. See also page 11, 12 & 13.

Oversize bays are to be solid fill colour 2 Pack Methyl Methacrylate (MMA), whilst the logo and associated lining to be white 2 Pack Methyl Methacrylate (MMA) lining sat within a blue 2 Pack Methyl Methacrylate (MMA). GRIDSERVE® to confirm colour on a site by site basis.

Oversize Bay Spec:
Bay Colour Spec: Green - RAL 6018
Logo Colour Spec: White - RAL 9010

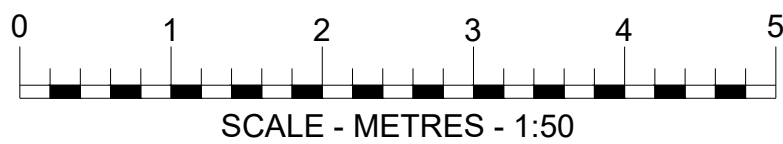

E	09.11.23	Retaining wall illustration updated	DM/ACM
D	27.10.23	New TOPO / GPR survey received and applied.	ACM/MBH
C	31.08.23	Bollard spec notes & Charger setting out updated	ACM/MBH
B	17.08.23	New location, additional chargers added	ACM
A	22.02.22	Future Use Details added + GPR survey results	PSB
REV	DATE	DESCRIPTION	DRAWN/CHECKED
REVISION NOTES			
WORKING DRAWING			
 MBH Design Studio Ltd. Rosemount House, Rosemount Avenue, West Byfleet, Surrey, KT14 6LB www.mbhstd.com t: 01932 352 727 f: 01932 351 545			
CLIENT 			
PROJECT MOTO BIRCH EAST M62 EASTBOUND JCT 18/19 HEYWOOD, LANCASHIRE OL10 2QH			
DRAWING TITLE LINEWORK			
-			
DRAWN BY PSB	DATE 17.08.23	SCALE 1/100	PAPER SIZE A1
CHECKED BY MBH	DRAWING NUMBER ENV2268-105	REV. E	