

In all cases figured dimensions shall be taken in preference to scaled dimensions.
All relevant dimensions shall be checked on site before any prefabricated work is put in hand


Revisions
Floor levels altered

Date
08/07/24

No.
A



EXISTING CROSS SECTION

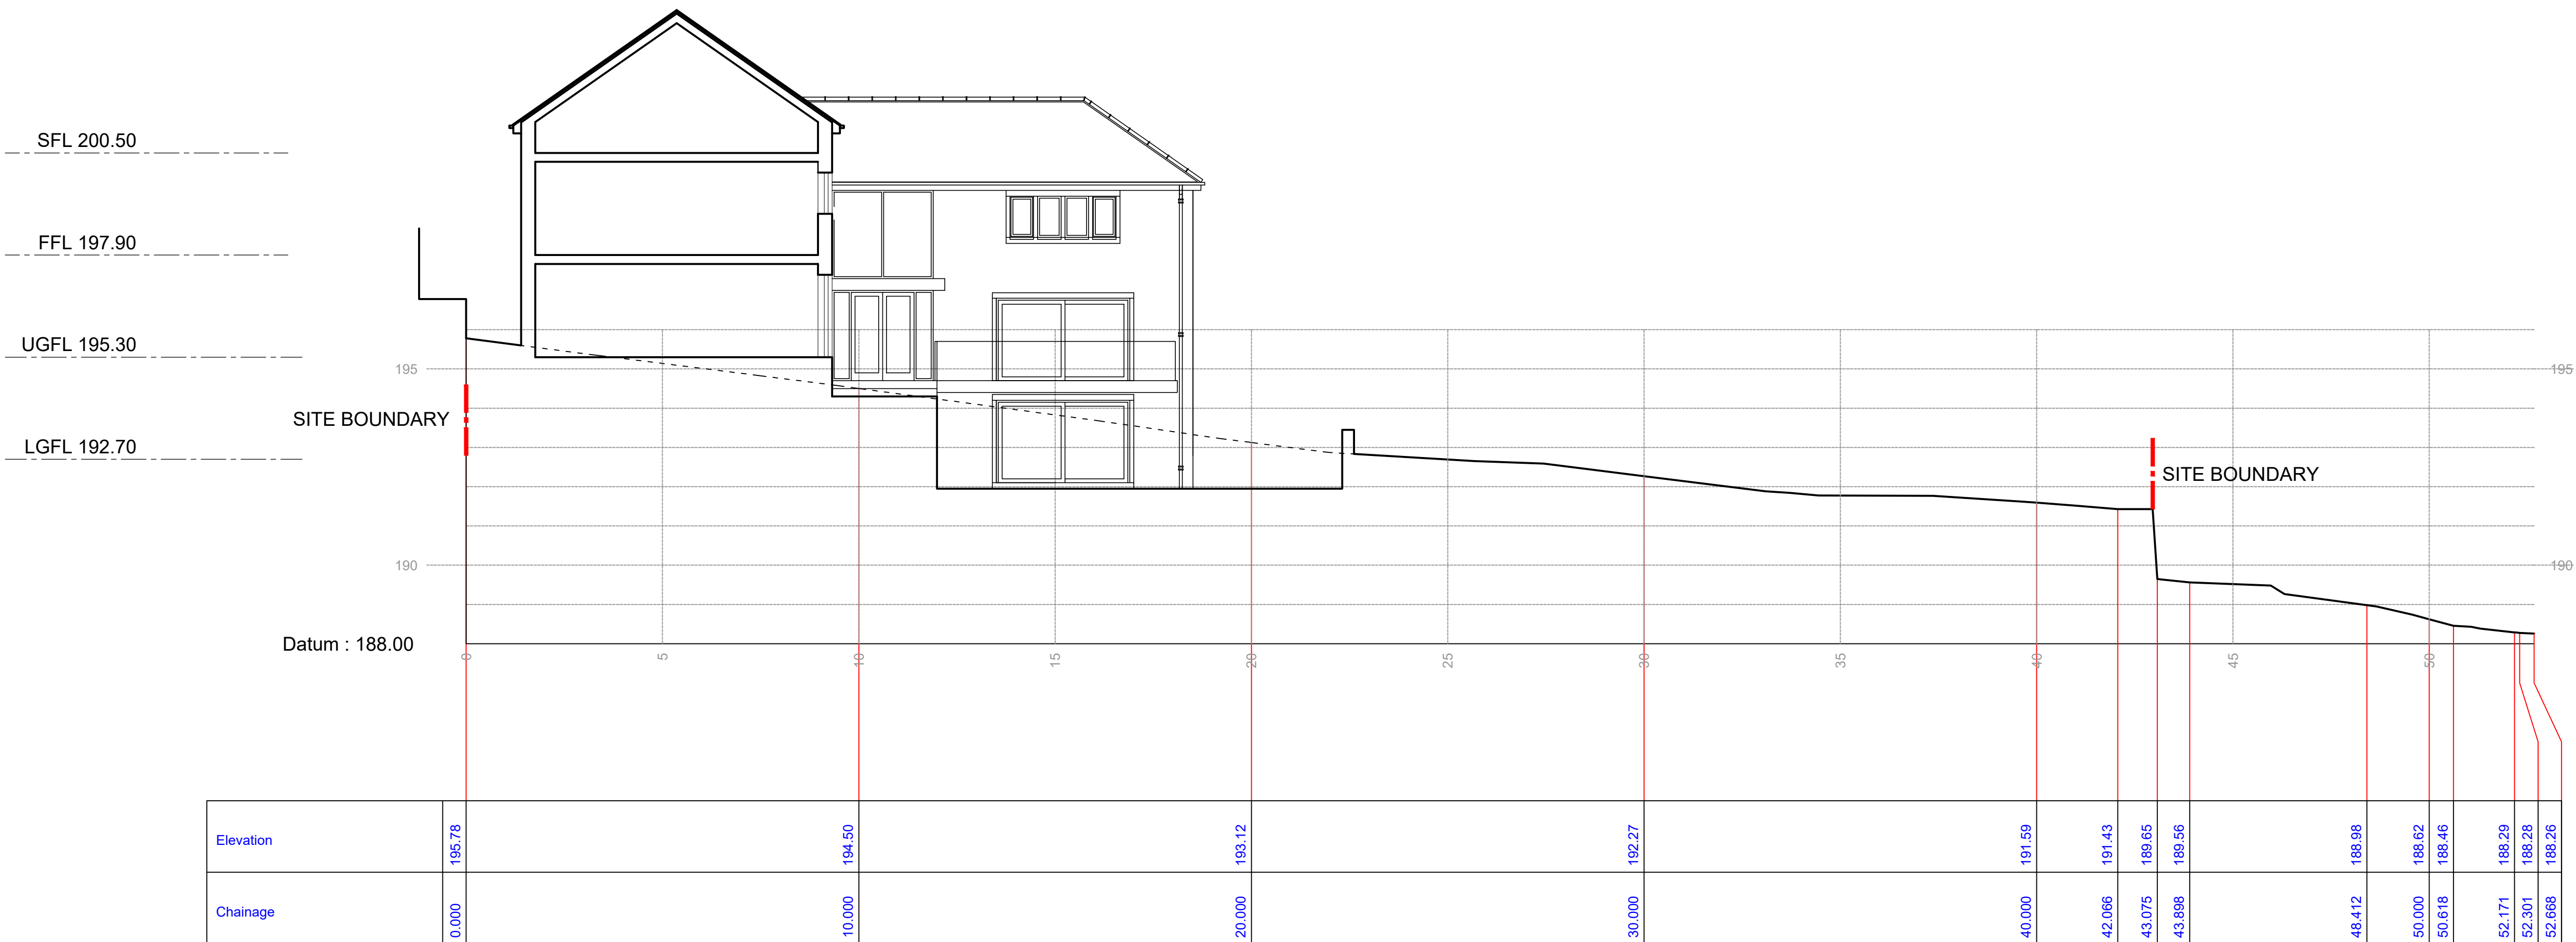

PROPOSED CROSS SECTION