



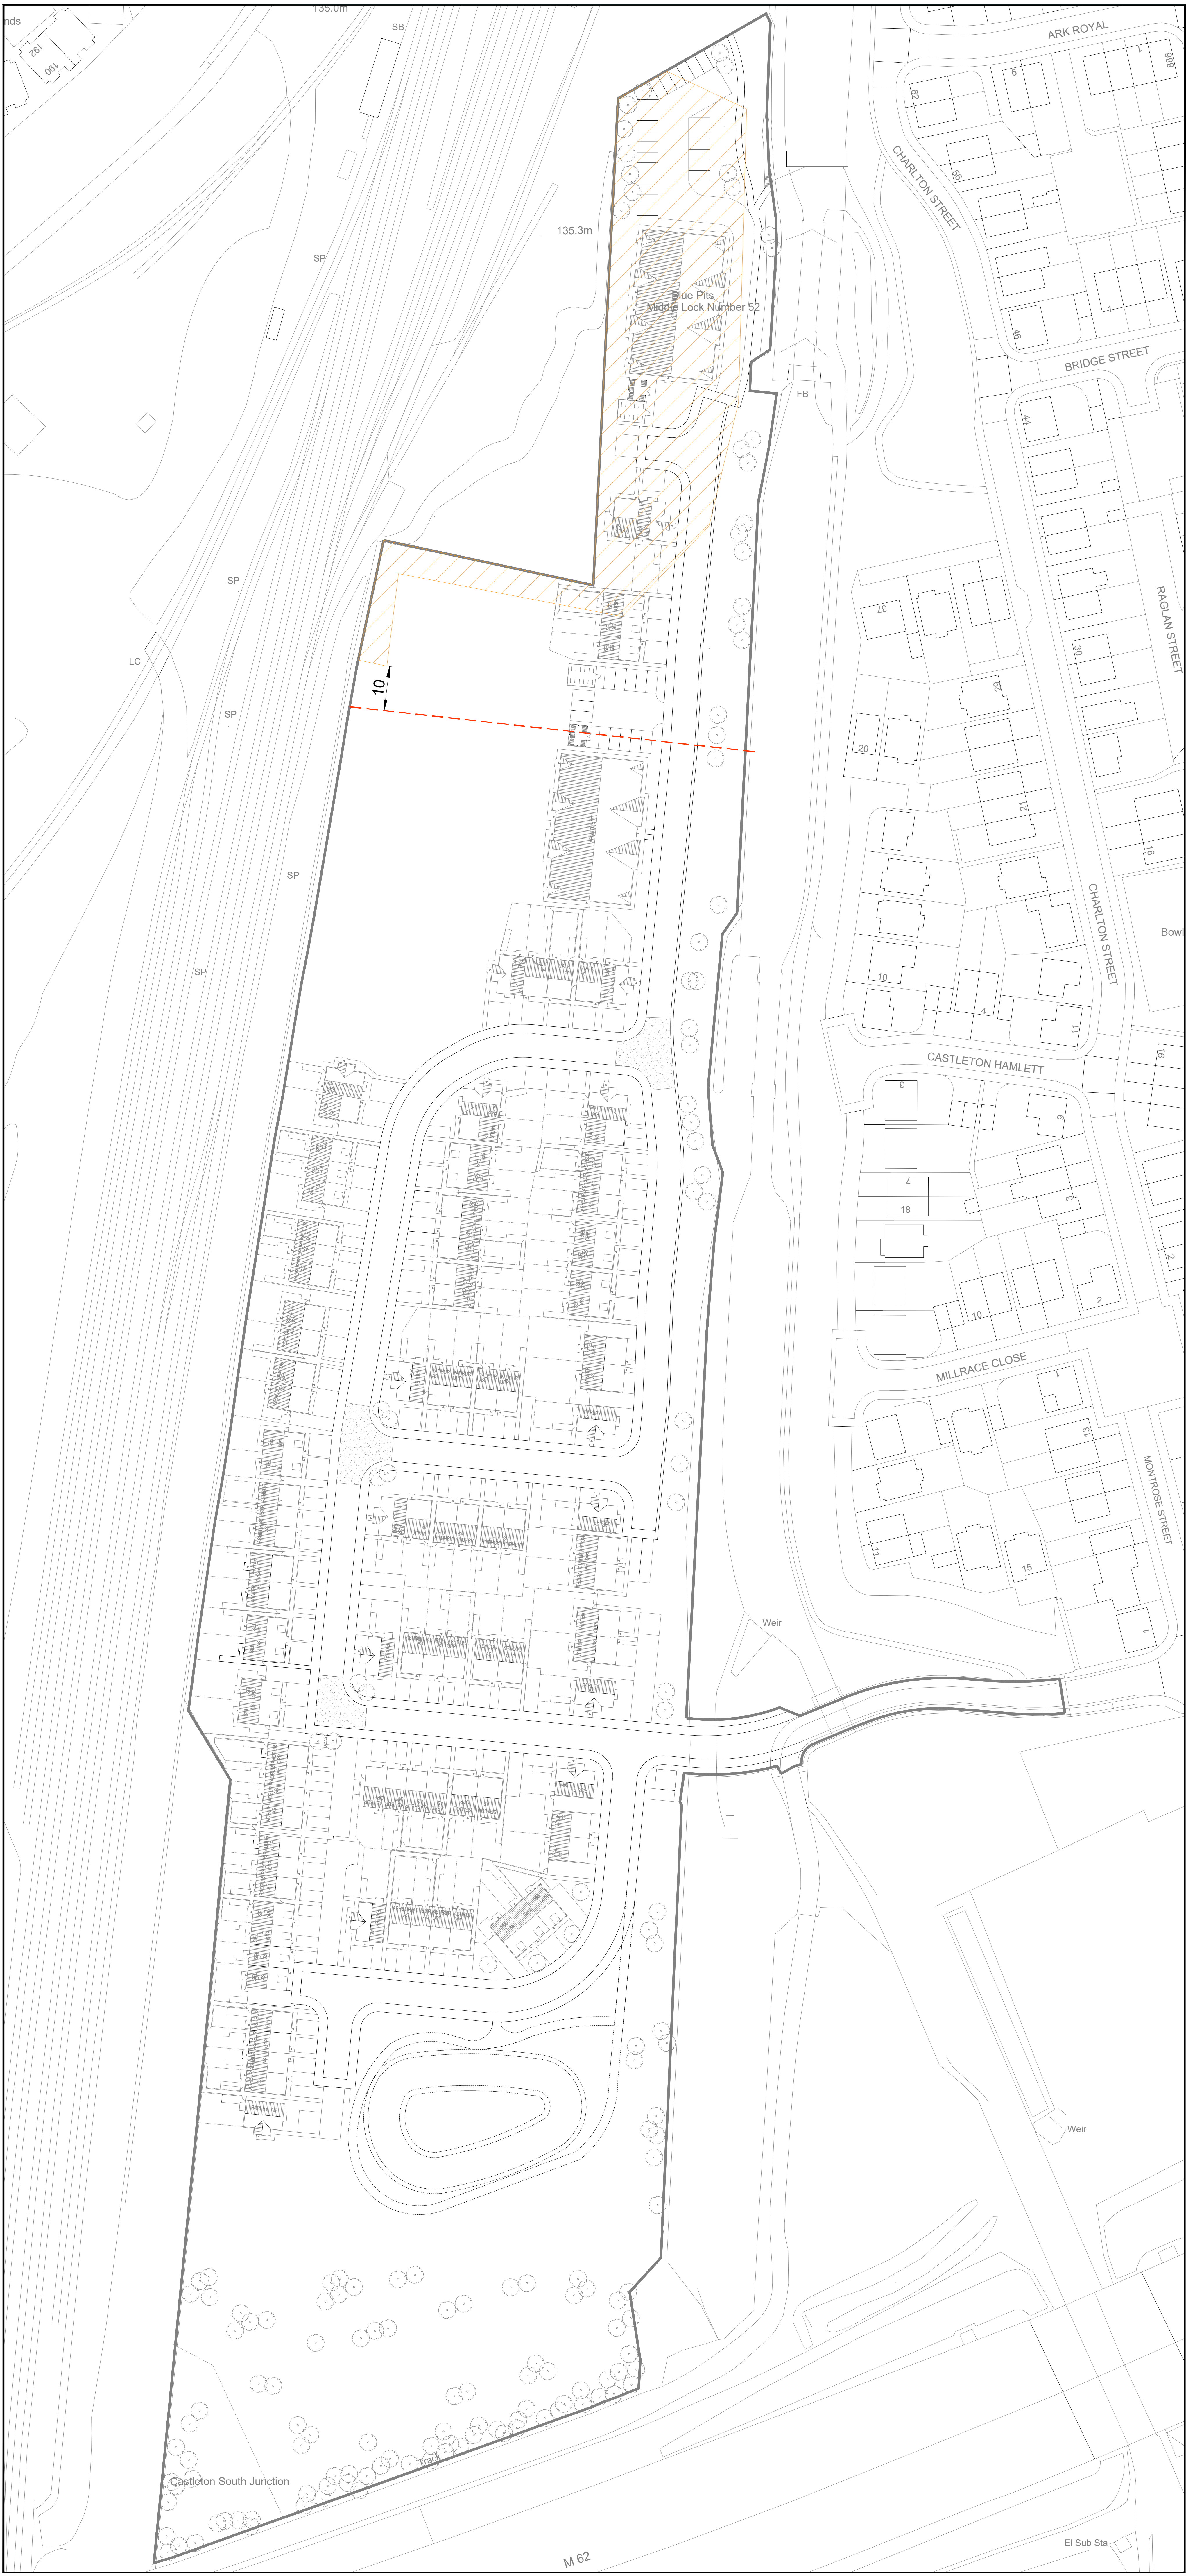


KEY



Himalayan Balsam

Denotes where no development, including groundworks, should take place North of until a method statement for the eradication of the invasive species is approved

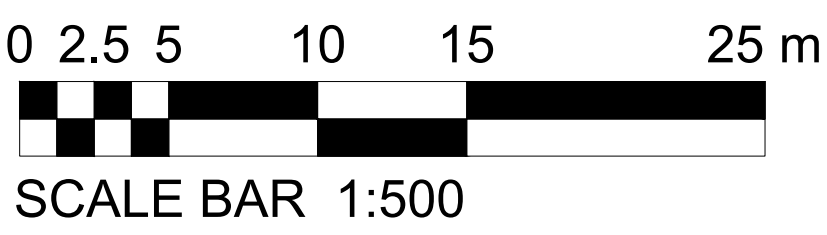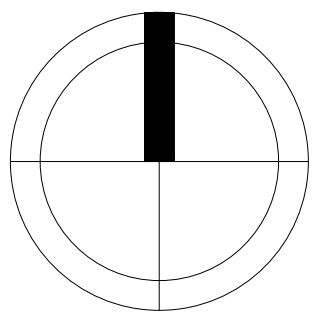

REV	DATE	DRAWN	DESCRIPTION	ARCH CHECK	ENG CHECK
TITLE					
INVASIVE SPECIES BUFFER ZONE PLAN					
MCI A KEEPMOAT HOMES COMPANY M.C.I. Developments Ltd. 15 Beecham Court, Smithy Brook Road, Wigan, WN3 6PR Tel: 08448871467 Fax: 08448871468 Web: www.mcidevelopments.com Email: admin@mcidevelopments.com					
PROJECT					
TRUB FARM, ROCHDALE					
DRN BY	LS	SCALE	JOB REF	DRAWING NUMBER	REV
DATE	30.07.25	1:500 @ A0	102	MCI-100-DR-A-530	-