


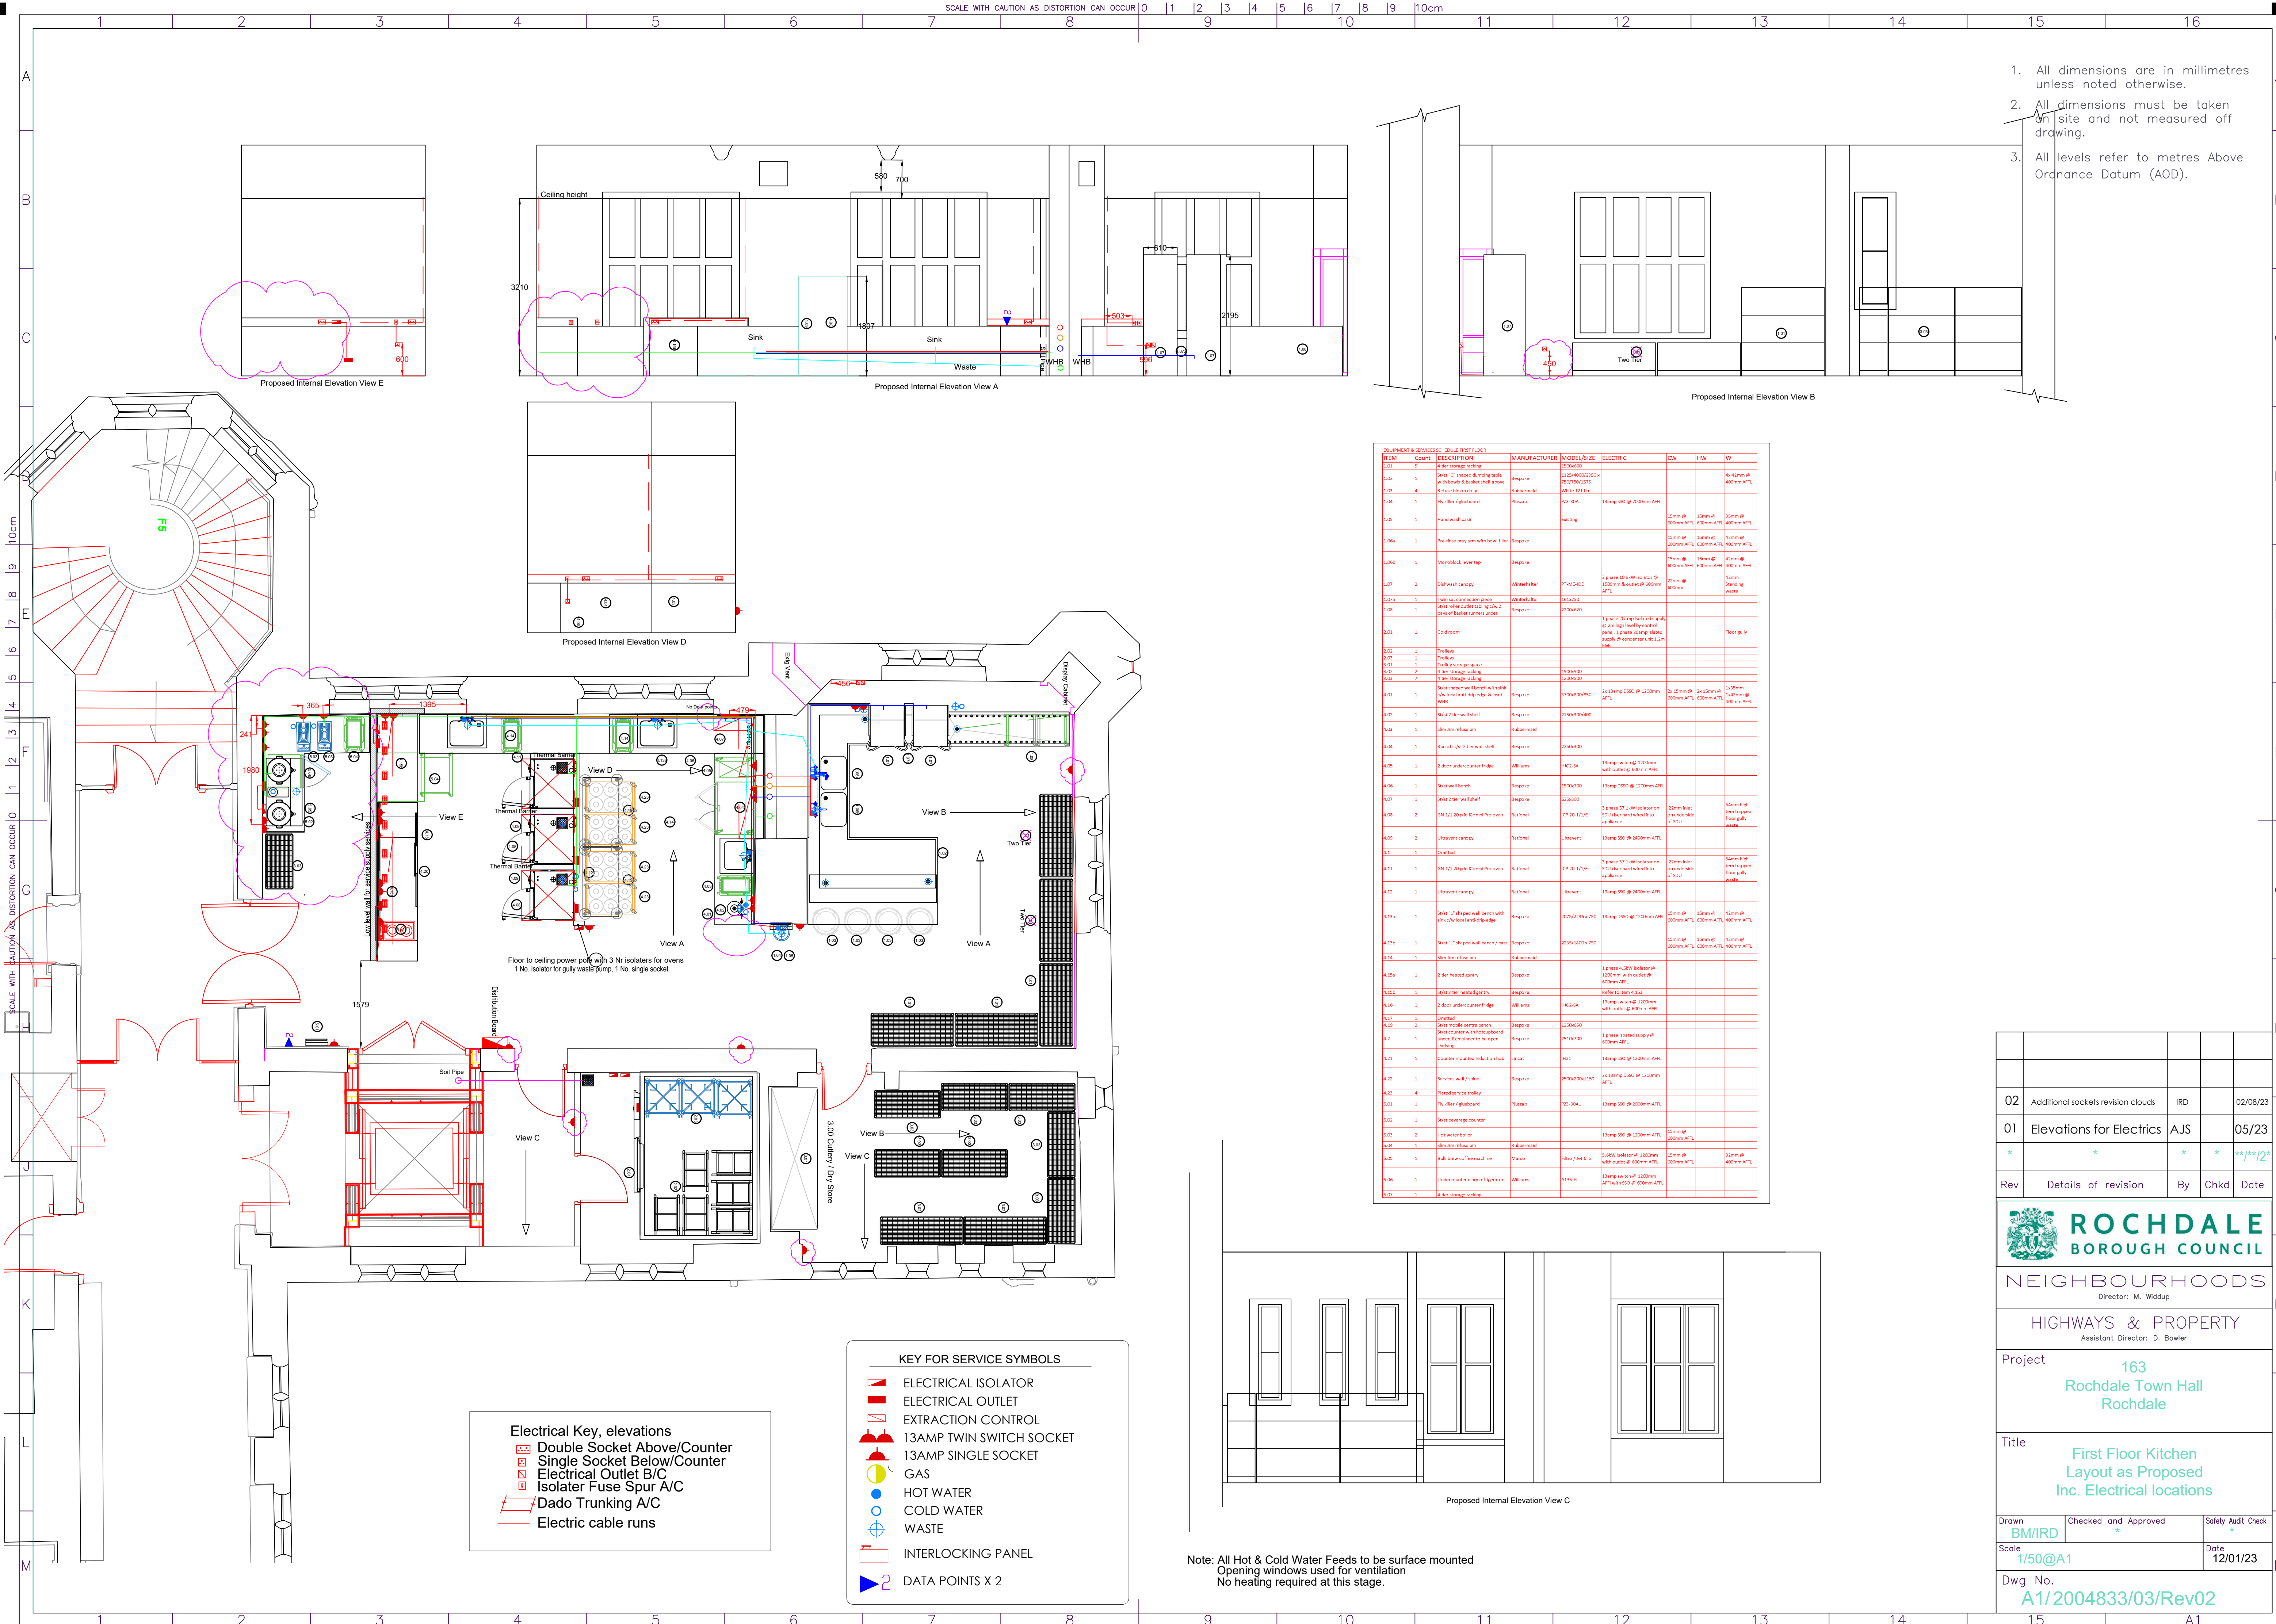

1. All dimensions are in millimetres unless noted otherwise.
2. All dimensions must be taken on site and not measured off drawing.
3. All levels refer to metres Above Ordnance Datum (AOD).

EQUIPMENT & SERVICES SCHEDULE FIRST FLOOR									
ITEM	COUNT	DESCRIPTION	MANUFACTURER	MODEL/SIZE	ELECTRIC	OW	HW	W	
1.01	5	4 tier storage racking	Bespoke	1500x900					
1.02	1	500x700 shaped dining table with 4x4 legs and 4x4 casters	Bespoke	1150x900/2150x				6x42mm @ 600mm AFFL	
1.03	4	Refuse bin on dolly	Rubbermaid	White 121 Ltr					
1.04	1	Plastic / glassboard	Plustop	P20-30AL	13amp SSO @ 2000mm AFFL				
1.05	1	Handwash basin	Bespoke			15mm @ 600mm AFFL	15mm @ 600mm AFFL	35mm @ 600mm AFFL	
1.06a	1	Pre-rinse spray arm with bowl filter	Bespoke			15mm @ 600mm AFFL	15mm @ 600mm AFFL	42mm @ 600mm AFFL	
1.06b	1	Microblock lower tap	Bespoke			15mm @ 600mm AFFL	15mm @ 600mm AFFL	42mm @ 600mm AFFL	
1.07	2	Dishwash canopy	Wintershaber	PT-ME-020	1 phase 10.0kW isolator @ 1200mm & outlets @ 600mm AFFL	27mm @ 600mm		42mm standing waste	
1.07a	1	Twist connection plate	Wintershaber	105x750					
1.08	5	100mm roller outlet sitting 1m x 2 bays of basket runners under	Bespoke	200x600					
2.01	1	Cold room			1 phase 20amp isolator supply @ 2m high level by control panel. 1 phase 20amp isolator supply @ condenser unit 1.2m high.			Floor gully	
2.02	1	Trolleys							
2.03	1	Trolleys							
2.03a	1	Trolley storage space							
2.03b	7	4 tier storage racking		1500x900					
4.01	1	500x700 shaped wall bench with sink and 1/2 inch anti-drip edge & inset waste	Bespoke	1500x900/900	2x 13amp DSSO @ 1200mm AFFL	2x 15mm @ 600mm AFFL	1x 25mm @ 600mm AFFL	1x 42mm @ 600mm AFFL	
4.02	1	500x2 tier wall shelf	Bespoke	2150x1000/400					
4.03	1	500x3 tier refuse bin	Rubbermaid						
4.04	1	Run of 1/2 inch 2 tier wall shelf	Bespoke	2250x300					
4.05	1	2 door undercounter fridge	Williams	WC3-5A	13amp switch @ 1200mm with outlets @ 600mm AFFL				
4.06	1	500x2 tier wall bench	Bespoke	1500x700	13amp DSSO @ 1200mm AFFL				
4.07	1	500x2 tier wall shelf	Bespoke	605x500					
4.08	2	1/2 inch 1/2 inch 20 grid Kombi Pro oven	Rational	ICP 30-1/2/E	3 phase 37.1kW isolator on SDU (see hardwired into appliance)	23mm inlet on underside of SDU		50mm high (see trapped floor gully waste)	
4.09	2	Ultravent canopy	Rational	Ultravent	13amp SSO @ 2400mm AFFL				
4.1	1	Unlimited							
4.11	1	1/2 inch 1/2 inch 20 grid Kombi Pro oven	Rational	ICP 30-1/2/E	3 phase 37.1kW isolator on SDU (see hardwired into appliance)	23mm inlet on underside of SDU		50mm high (see trapped floor gully waste)	
4.12	1	Ultravent canopy	Rational	Ultravent	13amp SSO @ 2400mm AFFL				
4.13a	1	500x1.5 shaped wall bench with sink and 1/2 inch anti-drip edge	Bespoke	1075/2235x750	13amp DSSO @ 1200mm AFFL	15mm @ 600mm AFFL	15mm @ 600mm AFFL	42mm @ 600mm AFFL	
4.13b	1	500x1.5 shaped wall bench / pass	Bespoke	2235/3800x750		15mm @ 600mm AFFL	15mm @ 600mm AFFL	42mm @ 600mm AFFL	
4.14	5	500x3 tier refuse bin	Rubbermaid						
4.15a	1	2 tier heated gentry	Bespoke		1 phase 4.5kW isolator @ 1200mm with outlets @ 600mm AFFL				
4.15b	1	500x1.5 tier heated gentry	Bespoke		Refer to item 4.15a				
4.16	1	2 door undercounter fridge	Williams	WC3-5A	13amp switch @ 1200mm with outlets @ 600mm AFFL				
4.17	1	Unlimited							
4.19	2	500x mobile centre bench	Bespoke	1250x950					
4.2	1	500x counter with thermalboard under. Remainder to be open shelving	Bespoke	2550x700	1 phase 10kW supply @ 600mm AFFL				
4.21	1	Counter mounted induction hob	Linac	WQ21	13amp SSO @ 1200mm AFFL				
4.22	1	Services wall / splash	Bespoke	2500x200x1150	2x 13amp DSSO @ 1200mm AFFL				
4.23	4	Plated service trolley							
5.01	1	Plastic / glassboard	Plustop	P20-30AL	13amp SSO @ 2000mm AFFL				
5.02	1	500x beverage counter			13amp SSO @ 1200mm AFFL	15mm @ 600mm AFFL			
5.03	2	Hot water boiler							
5.04	1	500x3 tier refuse bin	Rubbermaid						
5.05	1	Bulk brew coffee machine	Marco	FF100 / set 6 ltr	5.0kW isolator @ 1200mm with outlets @ 600mm AFFL	15mm @ 600mm AFFL		32mm @ 600mm AFFL	
5.06	1	Undercounter dairy refrigerator	Williams	AJ35-H	13amp switch @ 1200mm AFFL with SSO @ 600mm AFFL				
5.07	5	4 tier storage racking							

Electrical Key, elevations

- Double Socket Above/Counter
- Single Socket Below/Counter
- Electrical Outlet B/C
- Isolator Fuse Spur A/C
- Dado Trunking A/C
- Electric cable runs

KEY FOR SERVICE SYMBOLS

- ELECTRICAL ISOLATOR
- ELECTRICAL OUTLET
- EXTRACTION CONTROL
- 13AMP TWIN SWITCH SOCKET
- 13AMP SINGLE SOCKET
- GAS
- HOT WATER
- COLD WATER
- WASTE
- INTERLOCKING PANEL
- DATA POINTS X 2

Note: All Hot & Cold Water Feeds to be surface mounted
Opening windows used for ventilation
No heating required at this stage.



ROCHDALE
BOROUGH COUNCIL

NEIGHBOURHOODS

Director: M. Widdup

HIGHWAYS & PROPERTY

Assistant Director: D. Bowler

Project

163
Rochdale Town Hall
Rochdale

Title

First Floor Kitchen
Layout as Proposed
Inc. Electrical locations

Drawn
BM/IRD

Checked and Approved
*

Safety Audit Check
*

Scale
1/50@A1

Date
12/01/23

Dwg No.
A1/2004833/03/Rev02

02	Additional sockets revision clouds	IRD	02/08/23
01	Elevations for Electrics	AJS	05/23
*	*	*	**/*/*/2*
Rev	Details of revision	By	Chkd Date