



Note:
Do not scale from this drawing.
Dimensions are to be checked on site.
If in doubt please ask.

GENERAL NOTES:

Drawings are based on survey information. All dimensions should be checked on site.

These drawings are produced for Planning submission only and should not be used for any other purpose.


For references and descriptions to work items, refer to Section 4 in the Design and Access document Holy Trinity_Design and Access Statement.

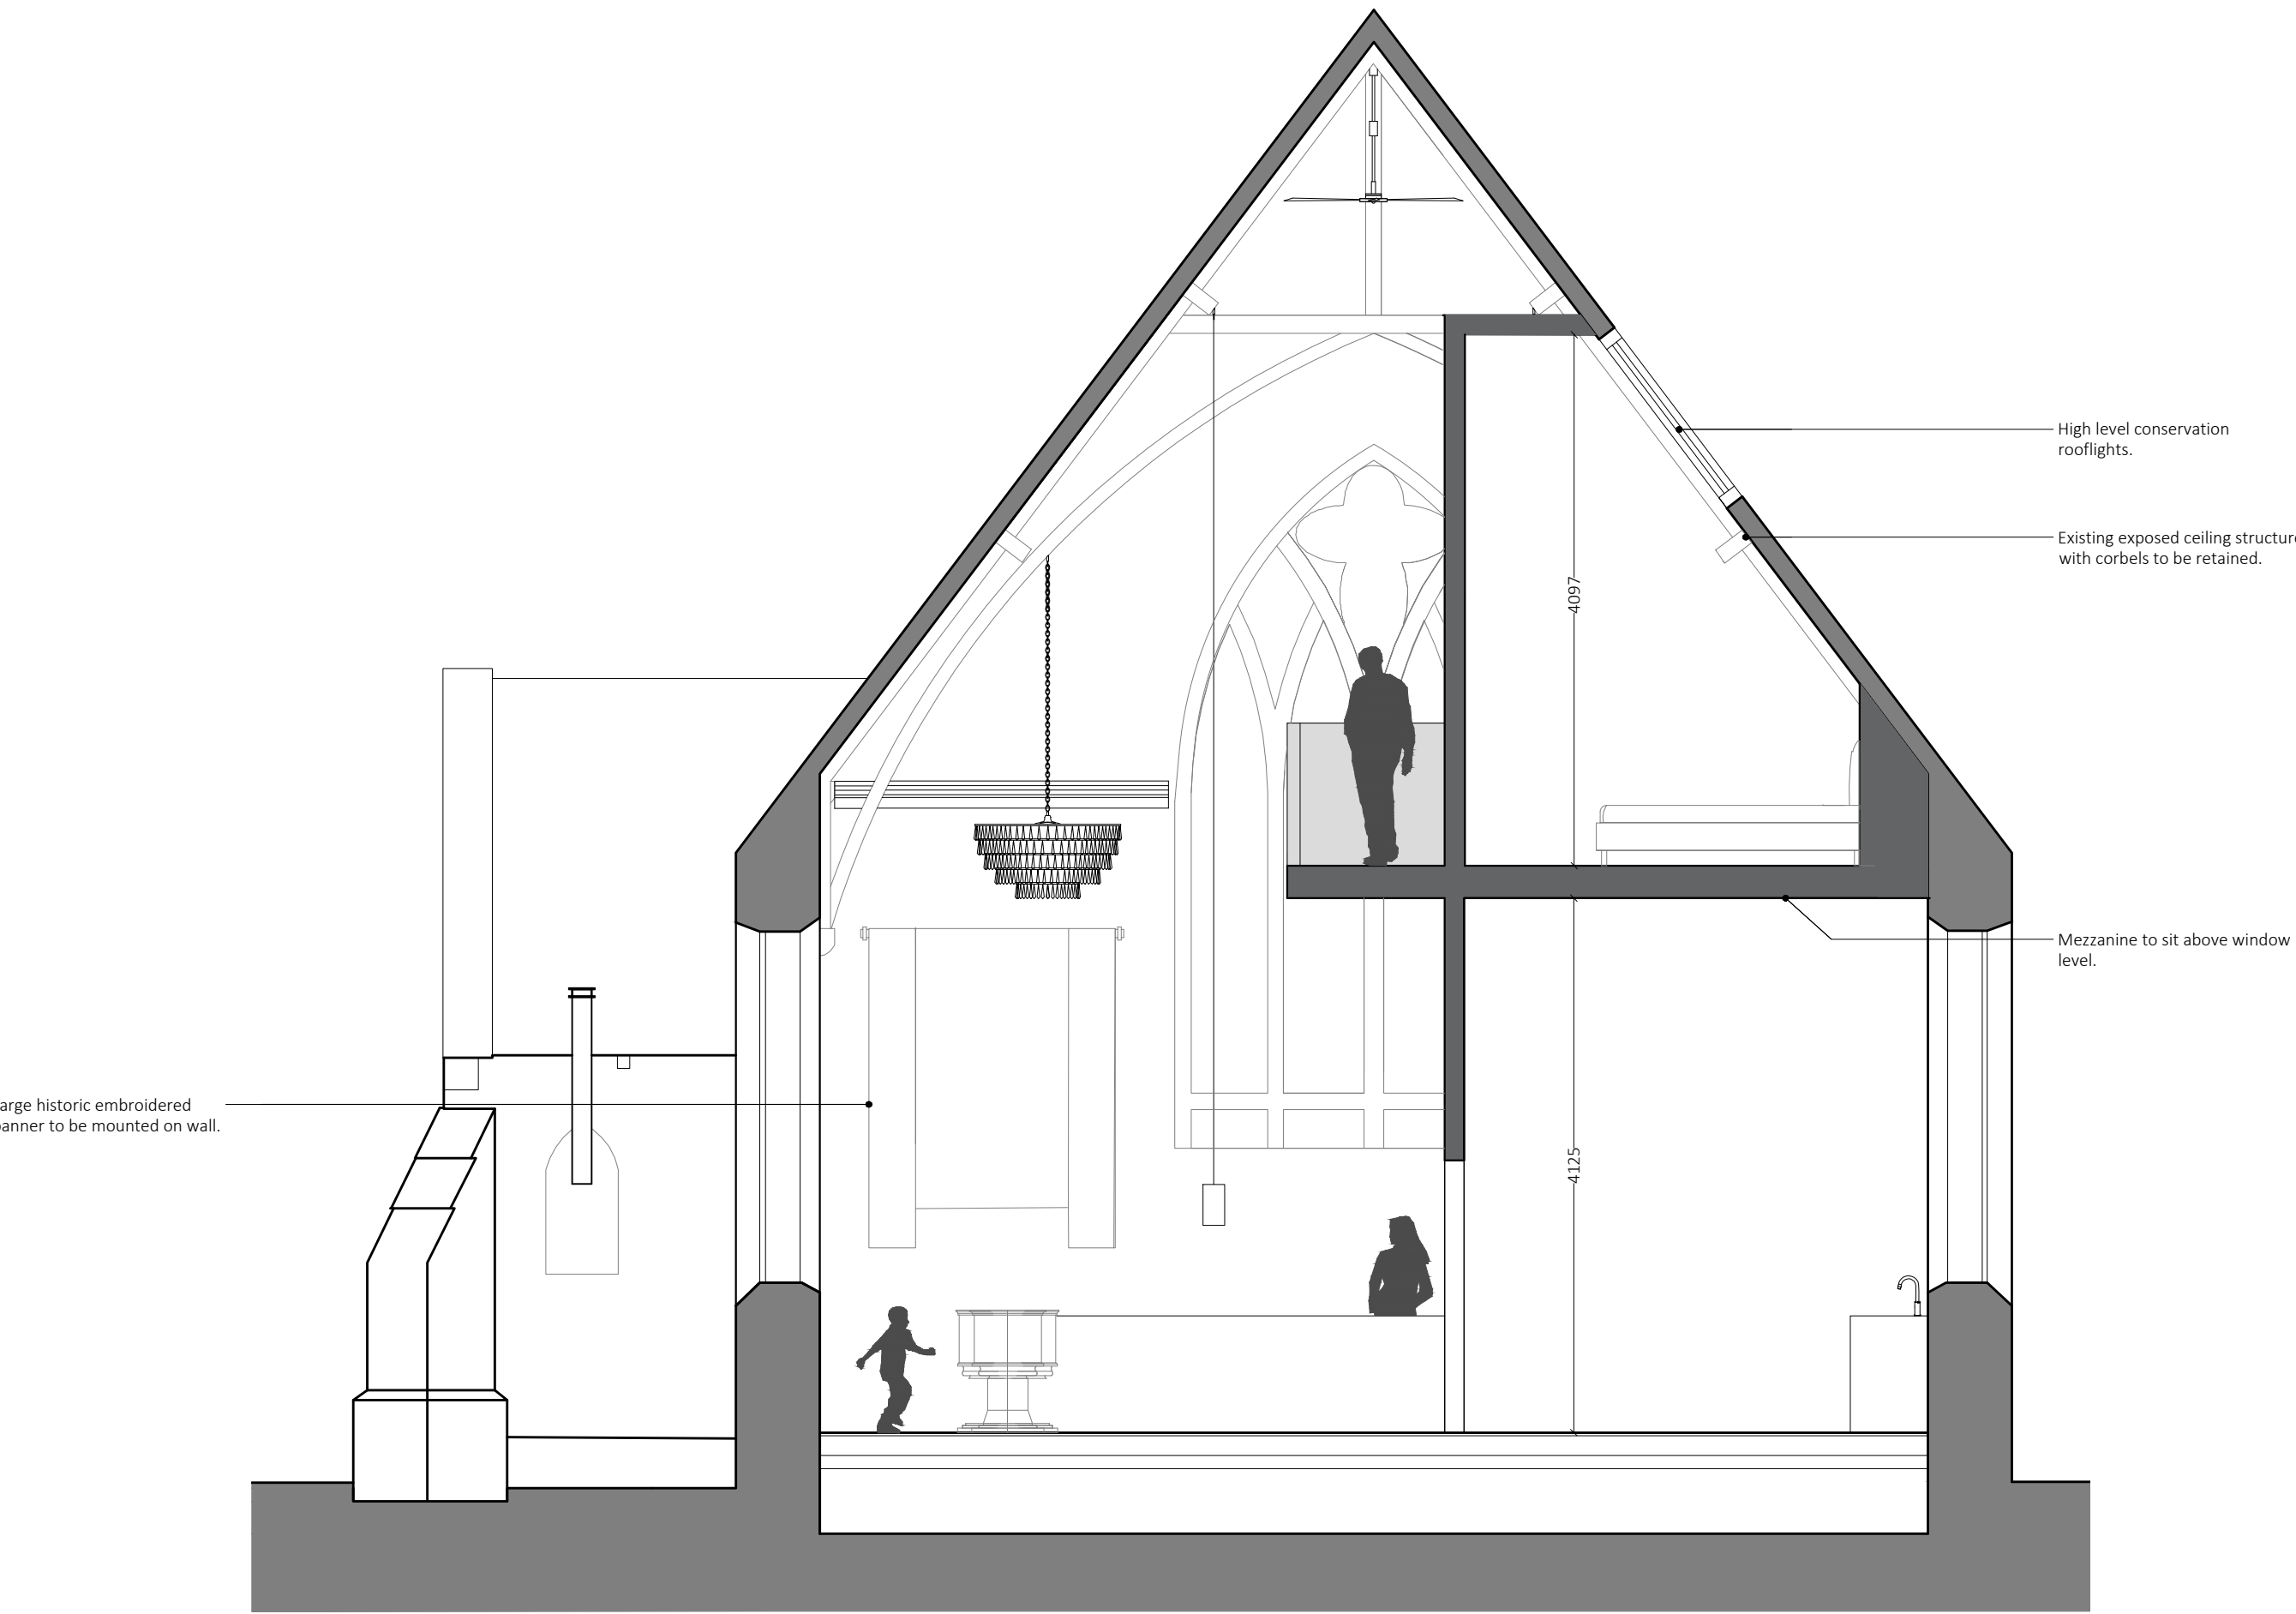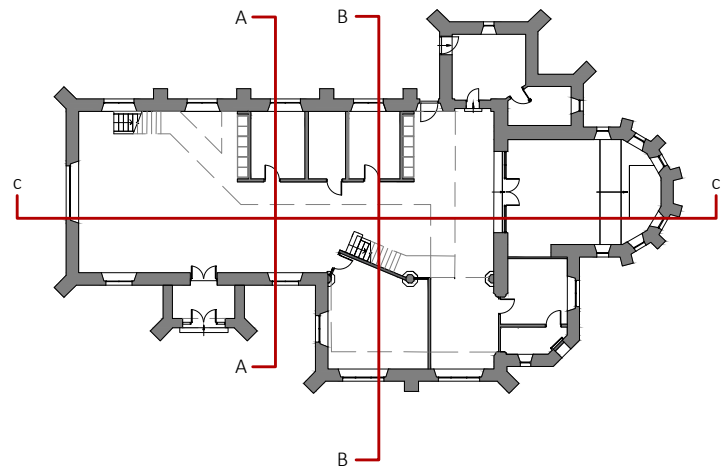

Section A-A



Section B-B

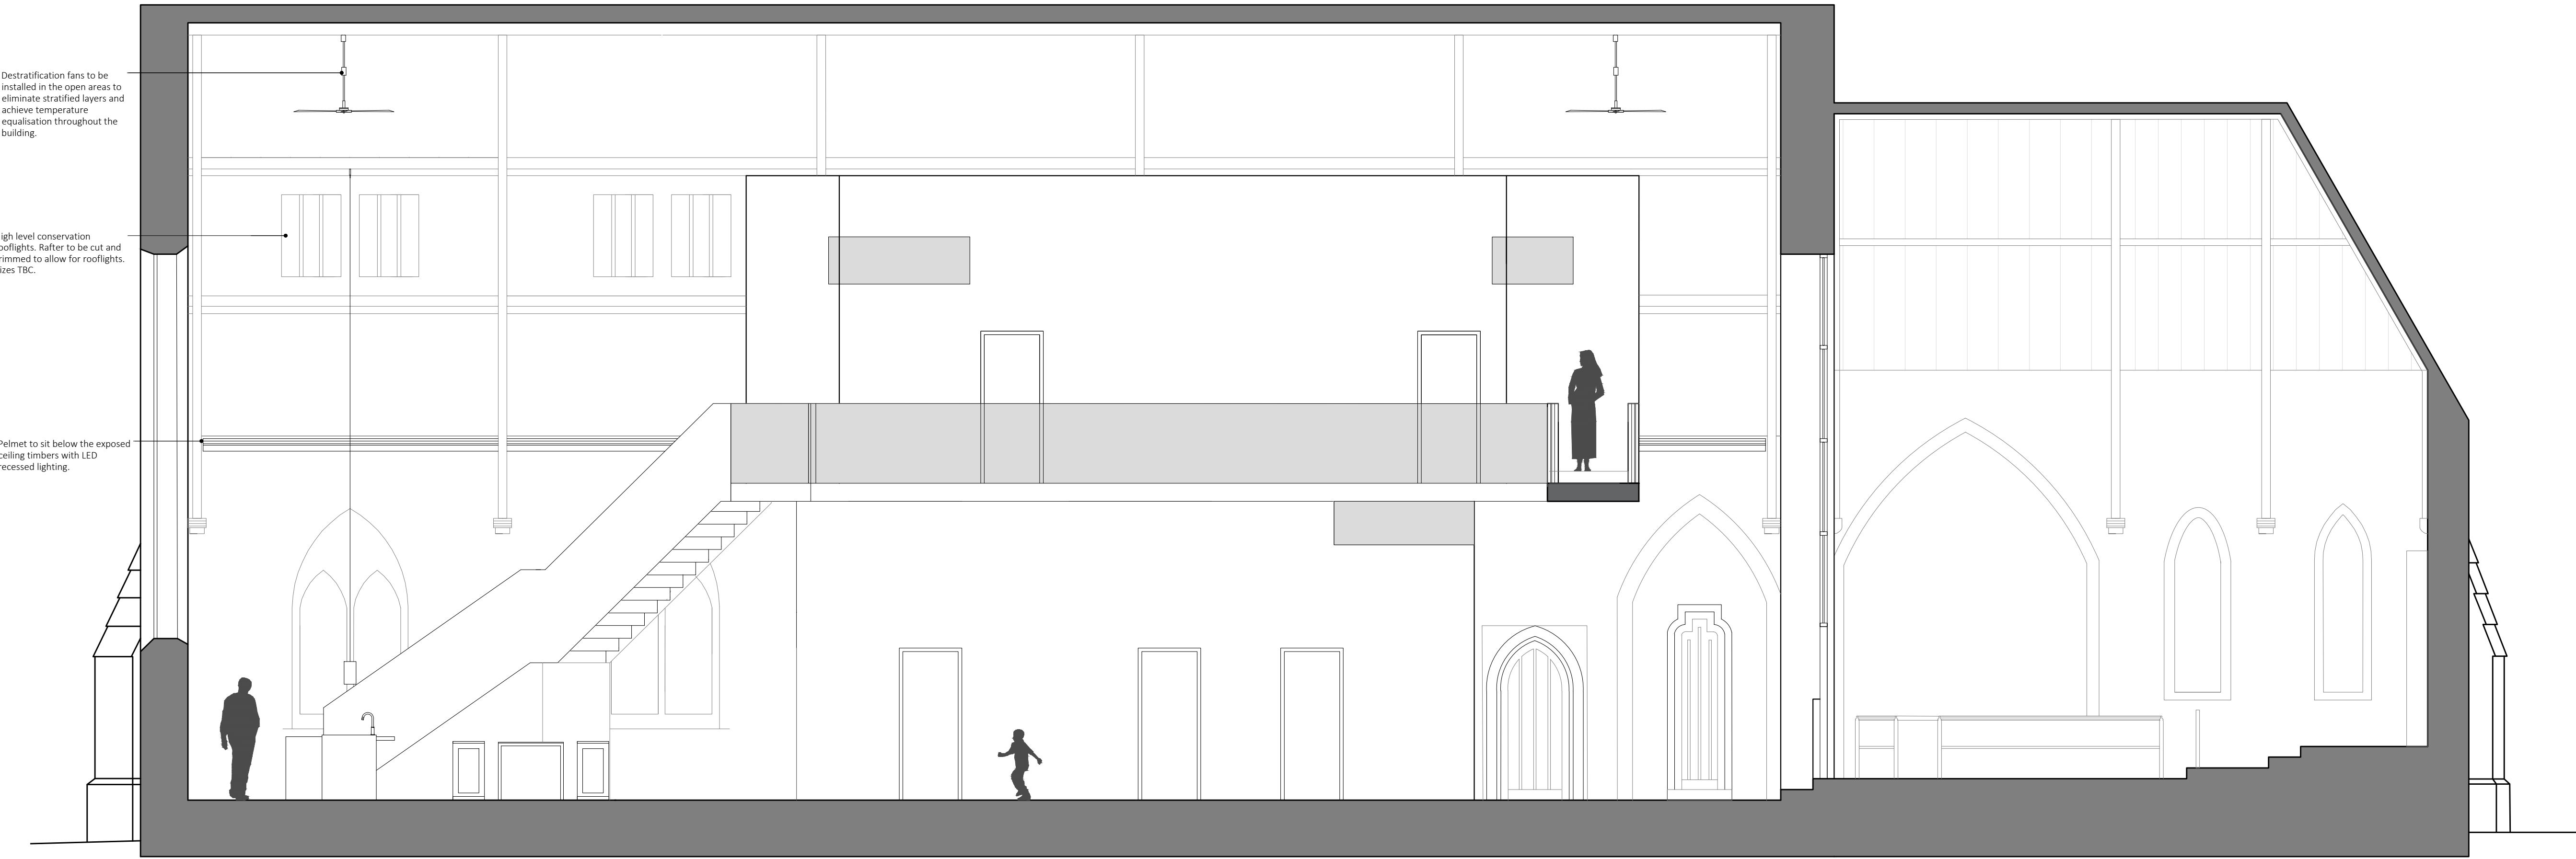

Section C-C



P2	02/08/2024	Planning and LBC update
LG		
P1	30/05/2023	Issue for Planning and LBC
LG		
01	10/05/2023	Draft issue
LG		

Rev Date/Ints Details

© The moral rights of the author are hereby asserted.
This drawing and design is the sole property of Buttress Ltd and must not be reproduced without permission.
Buttress Ltd is Registered in England and Wales: 5363673

Buttress

41 Bengal St
Manchester
M4 6AF

T 0161 236 3303
E contact@buttress.net
W www.buttress.net

Project Title	Holy Trinity
Client	Matthew Pilkington and Tina Pilkington
Location	Holy Trinity Church, Parkfield, Middleton, M24 4AH
Drawing Title	Sections as Proposed

Date	02/08/2024	Scale	1:50
Checked	NC	Orig Paper Size	A1

Status **PLANNING**

Project:	Origin:	Zone:	Level:	Type:	Disc:	Number:	Rev:
----------	---------	-------	--------	-------	-------	---------	------

9221- BA -XTG- ZZ - DR - A -(06)001- P2