


C:\pwworking\002\legint_hilichec\0113567\IMNW000100-JAC-ZZ-4C0-DR-GT-0011.dwg - 12/06/2023 14:35:03 - C01 - HilicheCR

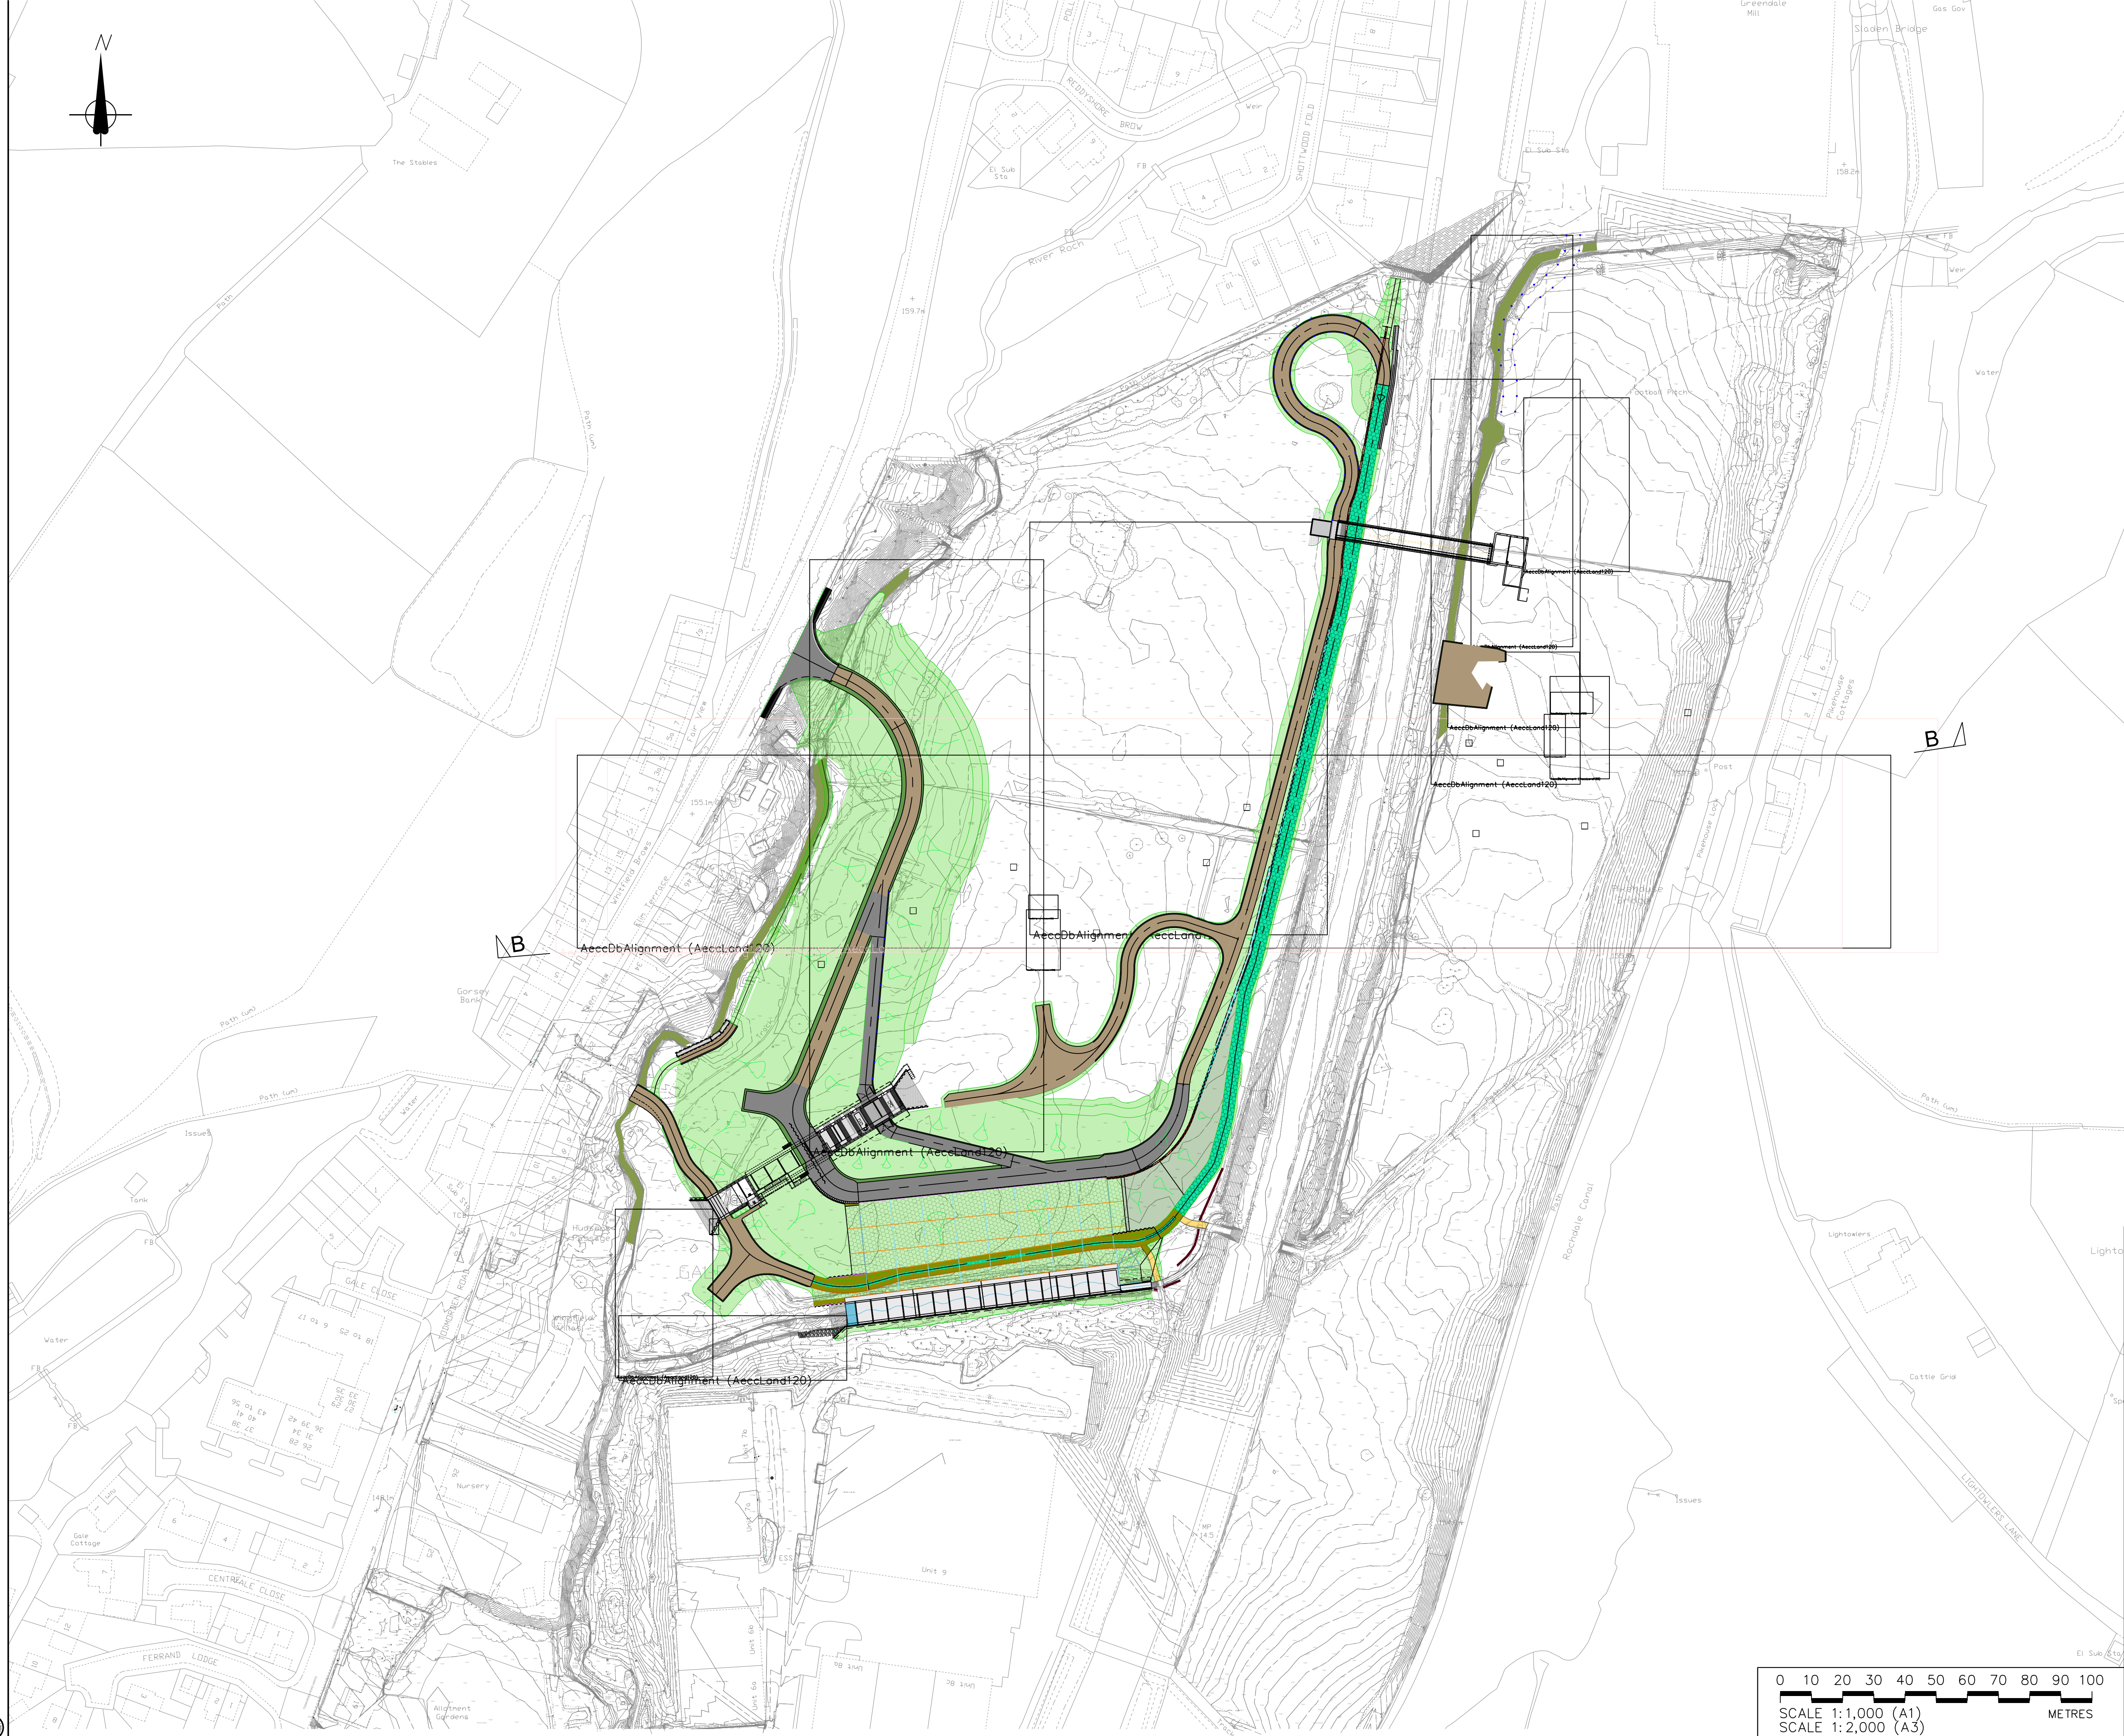

Notes

- All levels are displayed in metres above Ordnance Datum (mOD) unless stated otherwise.
- For clarity, only boreholes relevant to this section have been shown in this drawing. For full extents of borehole locations at Gale Storage reservoir, refer to drawing IMNW000100-JAC-ZZ-4C0-DR-GT-0001.
- Refer to drawing IMNW000100-JAC-ZZ-4C0-DR-GT-0012 for section A-A.

Key

 Geotechnical Site Information

DRAWING TO BE READ IN COLOUR

C01	23/05/23	First Issue		BW	BW	CH	PT
Rev	Rev. Date	Purpose of revision	Drawn	Checked	Rev'd	Appr'd	

JACOBS
5 First Street, Manchester M15 4GU
Tel +44 (0)161 235 6000 Fax +44(0)161 235 6001
www.jacobs.com

Environment Agency

Project
ROCHDALE & LITTLEBOROUGH FRMS
PHASE 1 - LITTLEBOROUGH

Drawing title
GALE STORAGE RESERVOIR
BOREHOLE LOCATIONS & SECTIONS

Drawing status
IMNW000100-JAC-ZZ-4C0-DR-GT-0011

Scale	1:1000 @ A1	DO NOT SCALE
Jacobs No.	B228P008	Rev
Client no.		C01

Drawing number
IMNW000100-JAC-ZZ-4C0-DR-GT-0011

© Copyright 2023 Jacobs U.K. Limited. The concepts and information contained in this document are the property of Jacobs. Use or copying of this document in whole or in part without the written permission of Jacobs constitutes an infringement of copyright. Limitation: This drawing has been prepared on behalf of, and for the exclusive use of Jacobs' Client, and is subject to and issued in accordance with, the provisions of the contract between Jacobs and the Client. Jacobs accepts no liability or responsibility whatsoever for, or in respect of, any use of, or reliance upon, this drawing by any third party.

