




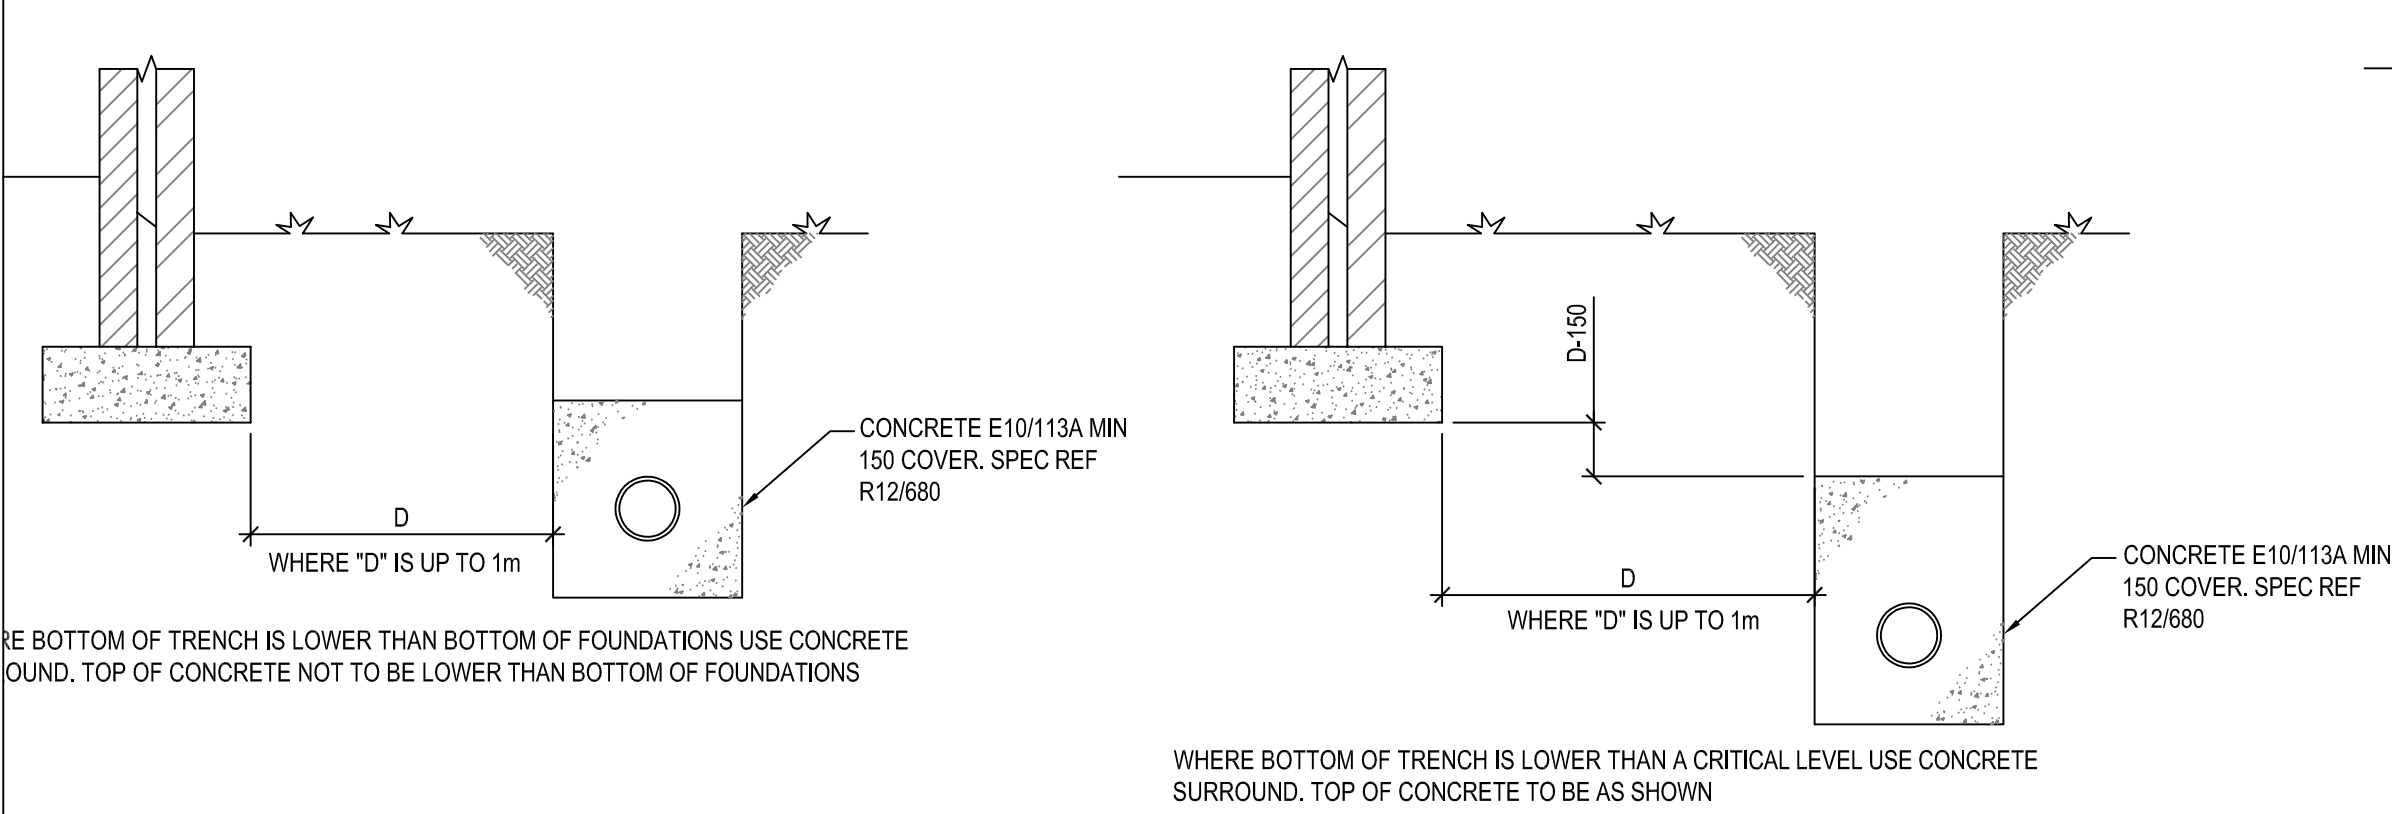


PIPES NEAR FOUNDATIONS
[SCALE 1:20]

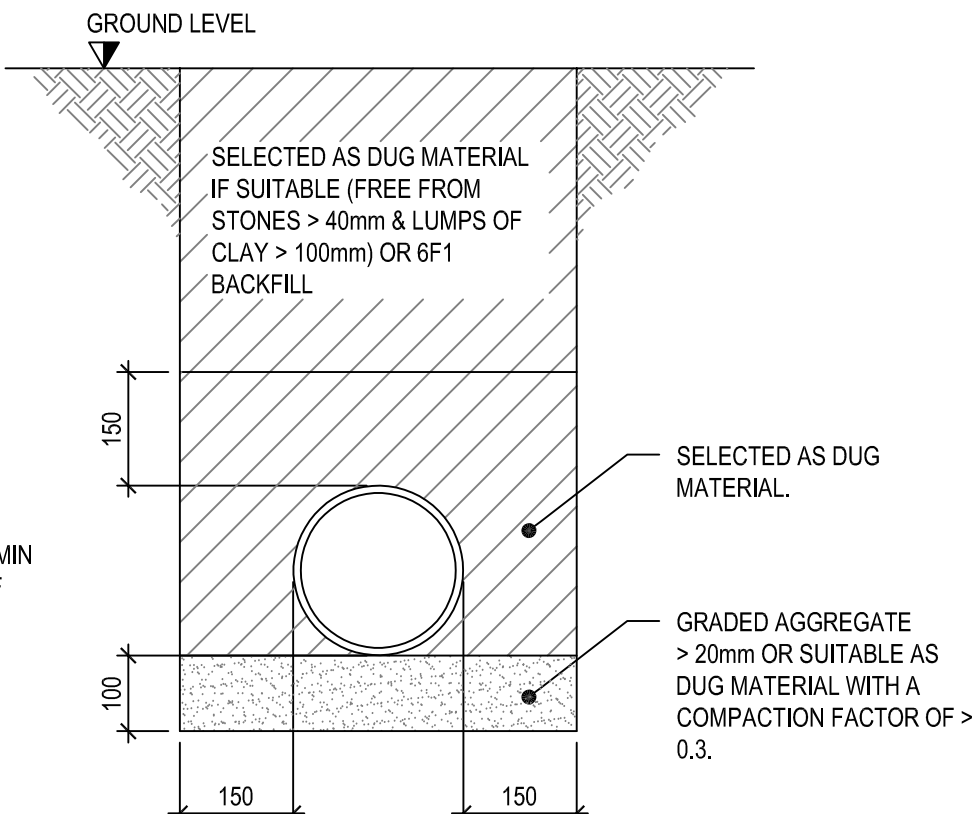


DRAIN TRENCH NOT
SUBJECTED TO TRAFFIC
(BEDDING CLASS N)
[SCALE 1:10]

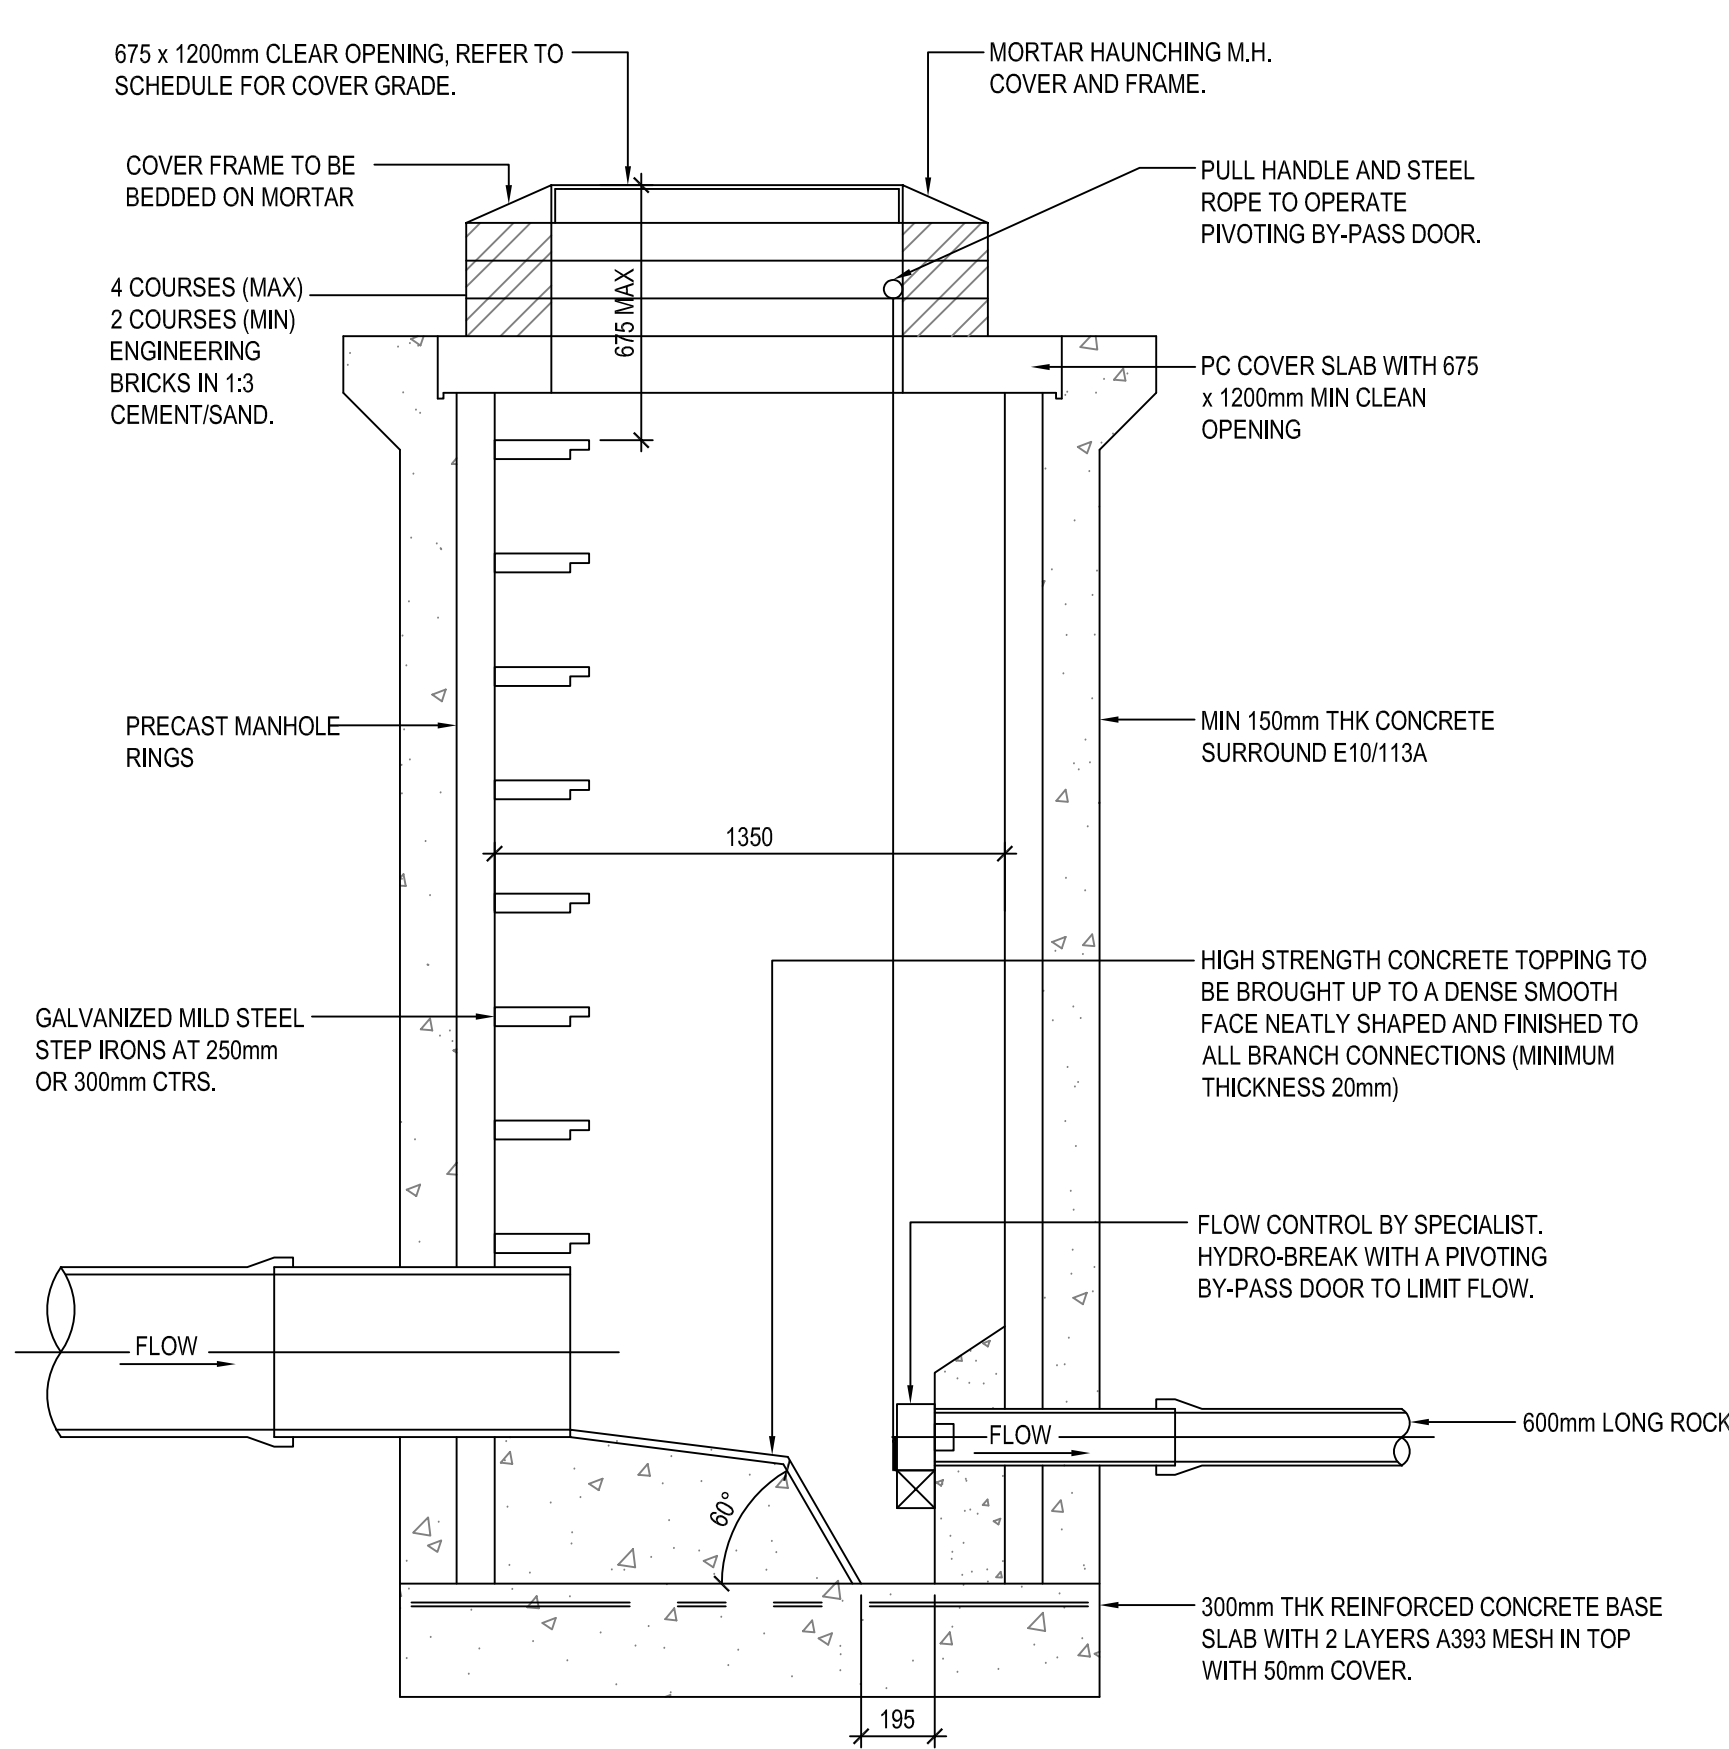


NEW HYDRO-BRAKE CHAMBER
[SCALE 1:20]

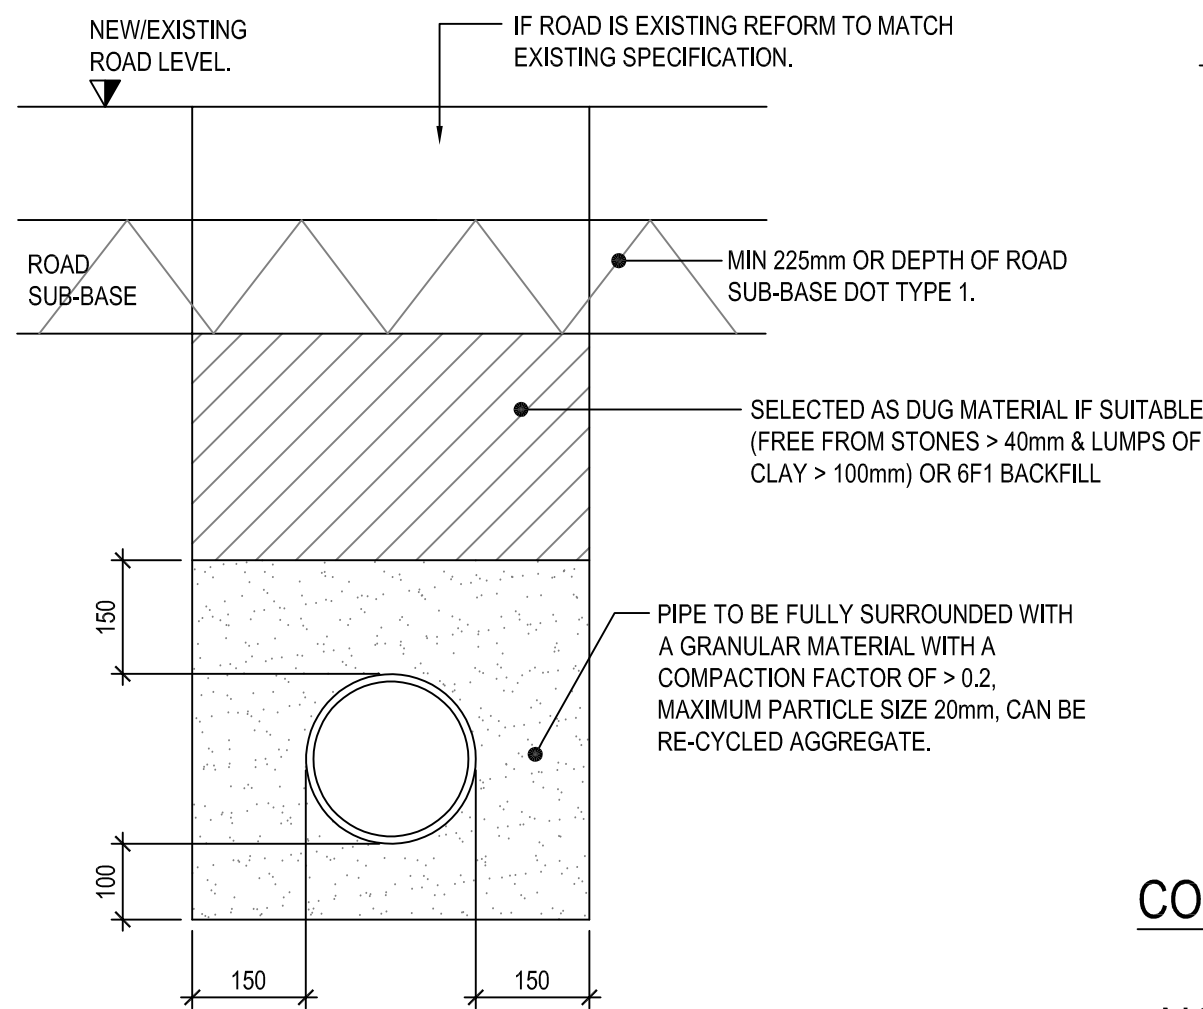


DRAIN TRENCH SUBJECTED TO
TRAFFIC
(BEDDING CLASS S)
[SCALE 1:10 @ A1]

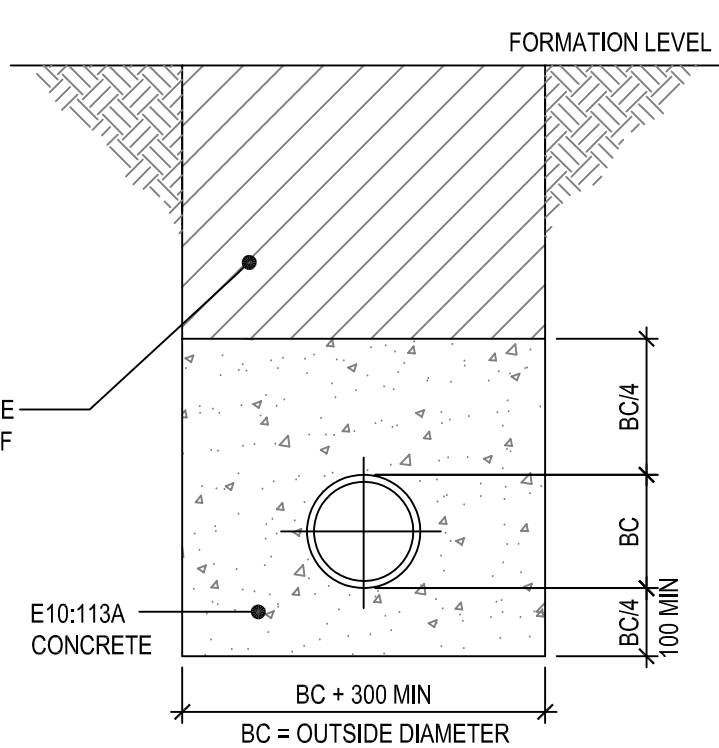


CONCRETE SURROUND UNDER ROADS
LESS THAN 1200mm COVER &
NON-TRAFFICKED LESS THAN 900mm
COVER.
[SCALE 1:10 @ A1]

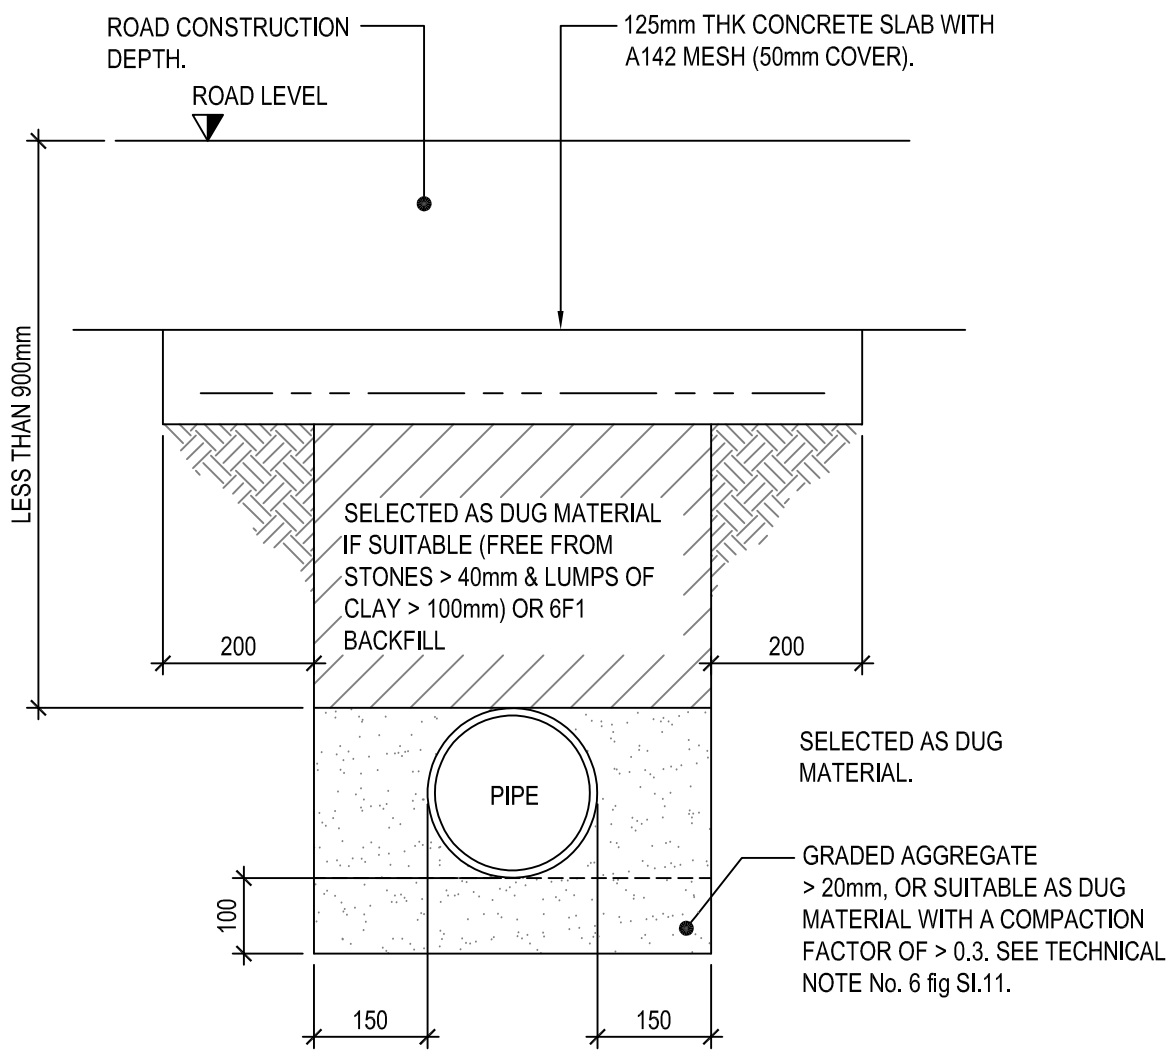


PAVING SLAB UNDER ROADS LESS THAN 1200mm
COVER & NON-TRAFFICKED LESS THAN 900mm
COVER.
[SCALE 1:10]

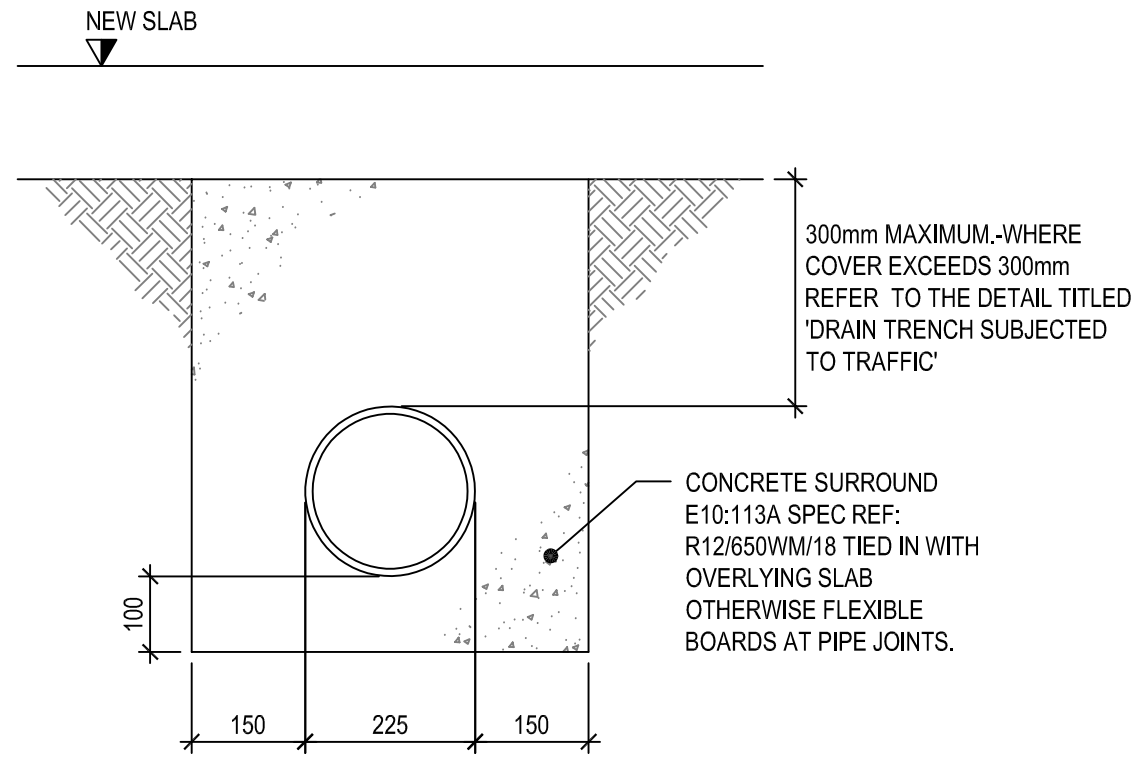


PIPES UNDER SLABS
[SCALE 1:10]

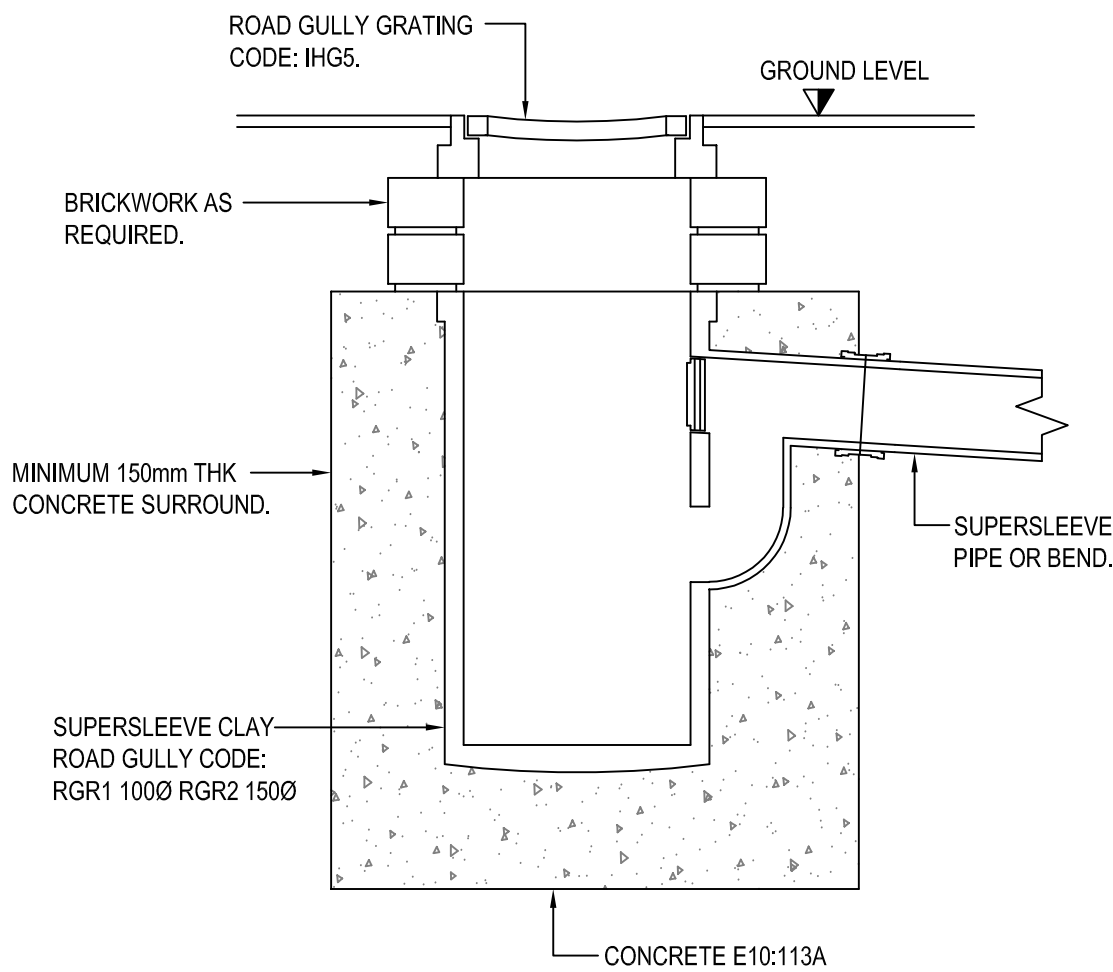


ROAD GULLY
(3000 x 600Dp)
[SCALE 1:10]

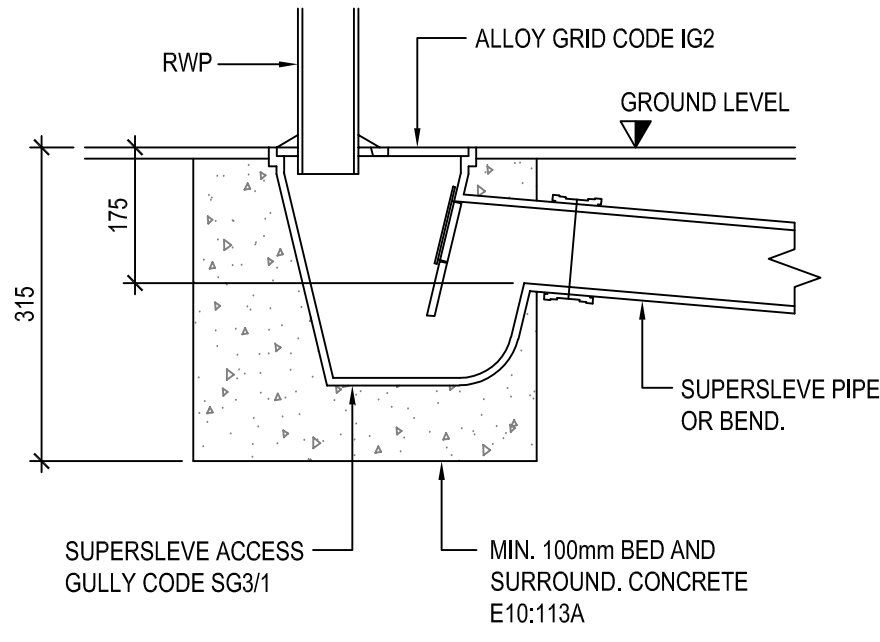

RWP DETAIL
[SCALE 1:10]

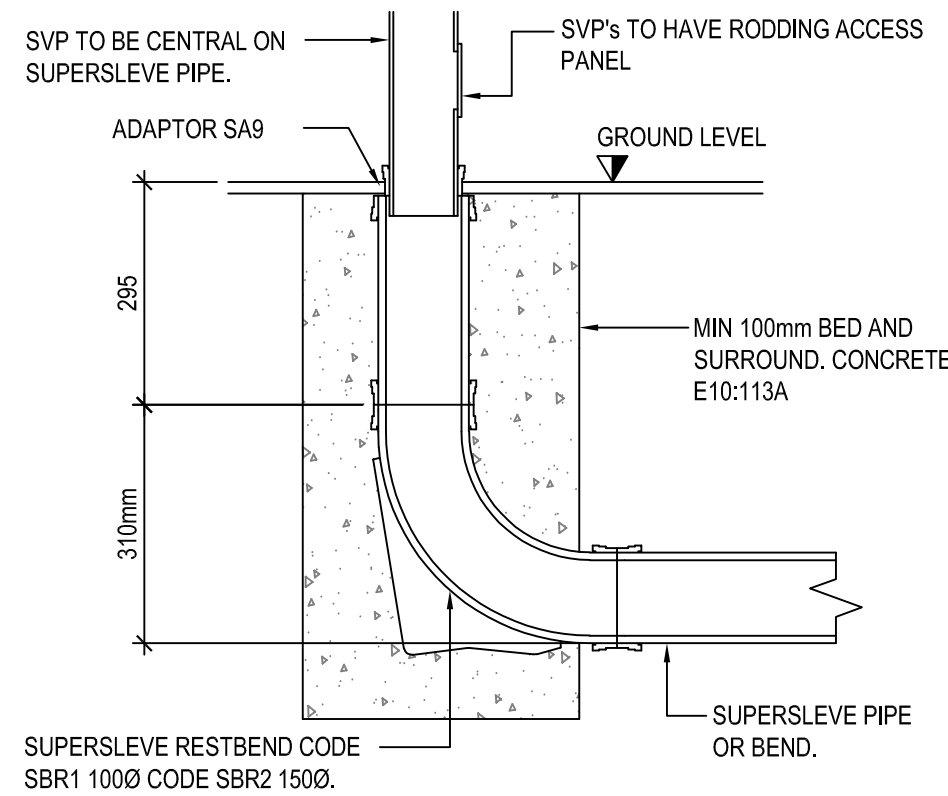

SOIL VENT PIPE
[SCALE 1:10]

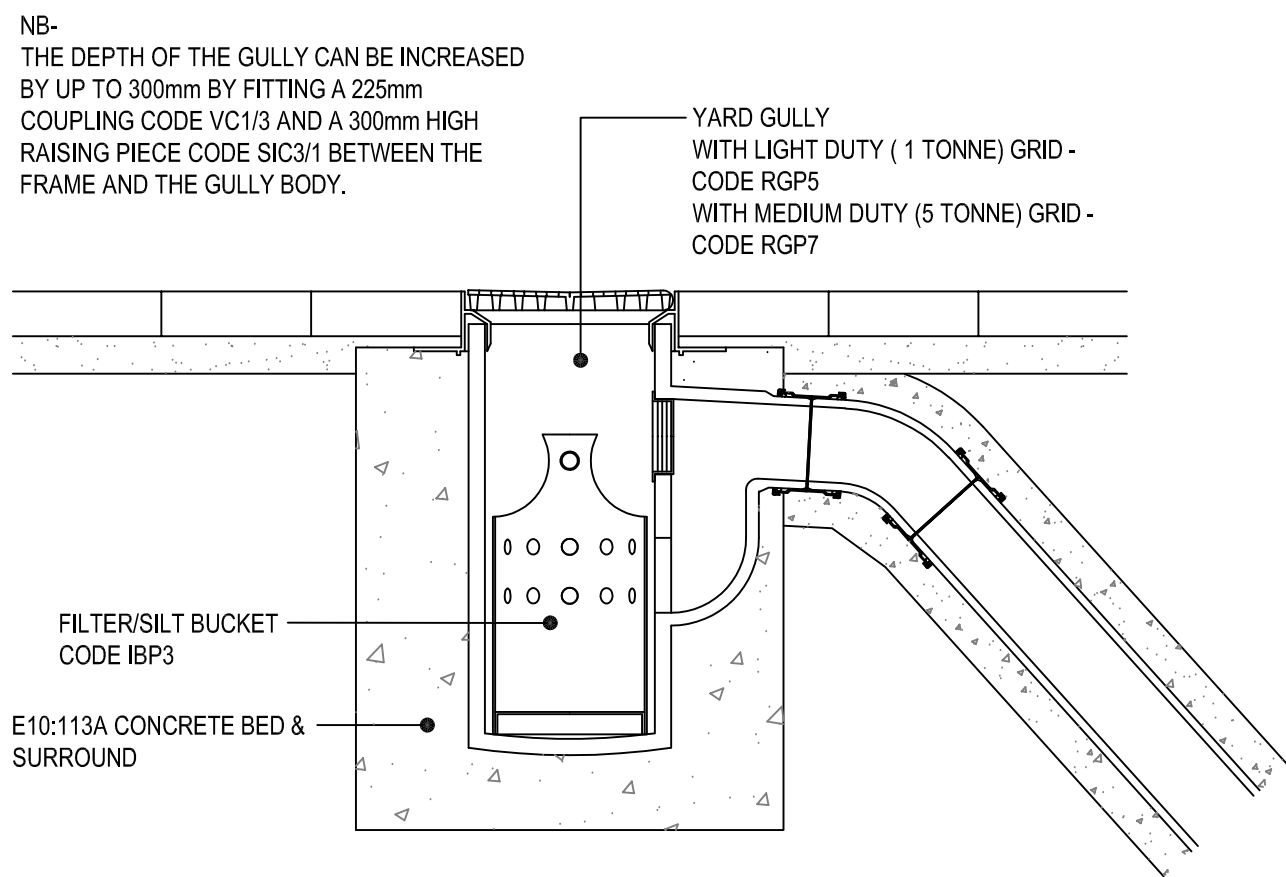

YARD GULLY CONNECTION DETAIL
[SCALE 1:10]

GENERAL NOTES

- DO NOT SCALE FROM THIS DRAWING WORK TO FIGURED DIMENSIONS ONLY.
- NO DEVIATION FROM THE DETAILS SHOWN ON THIS DRAWING IS ALLOWED WITHOUT PRIOR PERMISSION IN WRITING.
- ALL DRAWINGS ARE TO BE READ IN CONJUNCTION WITH ALL ARCHITECTS, ENGINEERS AND SPECIALISTS DRAWINGS AND THE SPECIFICATION.
- THE CONTRACTOR SHALL INCORPORATE ALL THE REQUIREMENTS OF THE PRE-TENDER STAGE HEALTH & SAFETY PLAN.

RESIDUAL RISK REGISTER -

REFER TO WML CIVIL / STRUCTURAL DESIGN RISK REGISTER IN ADDITION TO THE HAZARDS / RISKS NORMALLY ASSOCIATED WITH THE TYPE OF WORKS INDICATED ON THIS DRAWING. NOTE THE FOLLOWINGS:

TENDER

T01	TENDER ISSUE.		22.03.22	KPT	AW
Rev.	Amendment		Date	By	Chkd
Project THE BUNGALOW ROCHDALE					
Client MR M FARDON					
Title TYPICAL DRAINAGE DETAILS SHEET 2 OF 3					
WML Job No. 10314		Drawn KPT	Checked AW	Date MAR 2022	Scale AS SHOWN @ A1
WML CONSULTING Civil, Structural & Geotechnical Engineers				No.8 Oak Green Earl Road Stanley Green Business Park Cheshire Hulme Cheshire SK8 6QL Tel 0161 482 0600 Fax 0161 486 9210 e-mail info@wmlconsulting.com www.wmlconsulting.com	
Drawing No.					
Project	Originator	Volume	Level	Type	Role Number Rev
10314	WML	00	XX	DR	C 1003 T01