


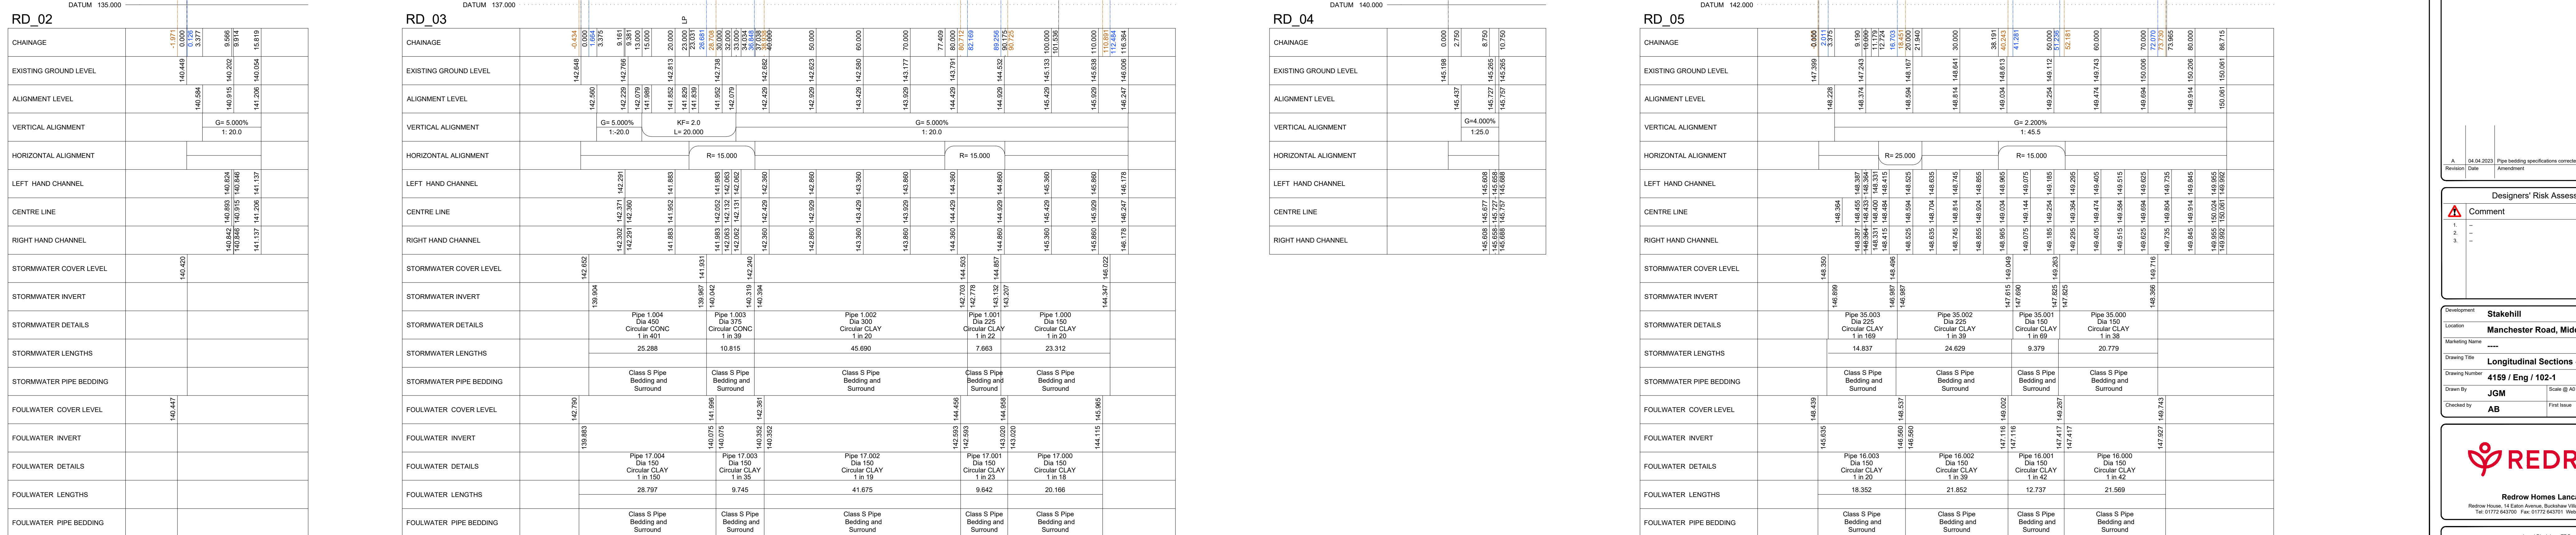
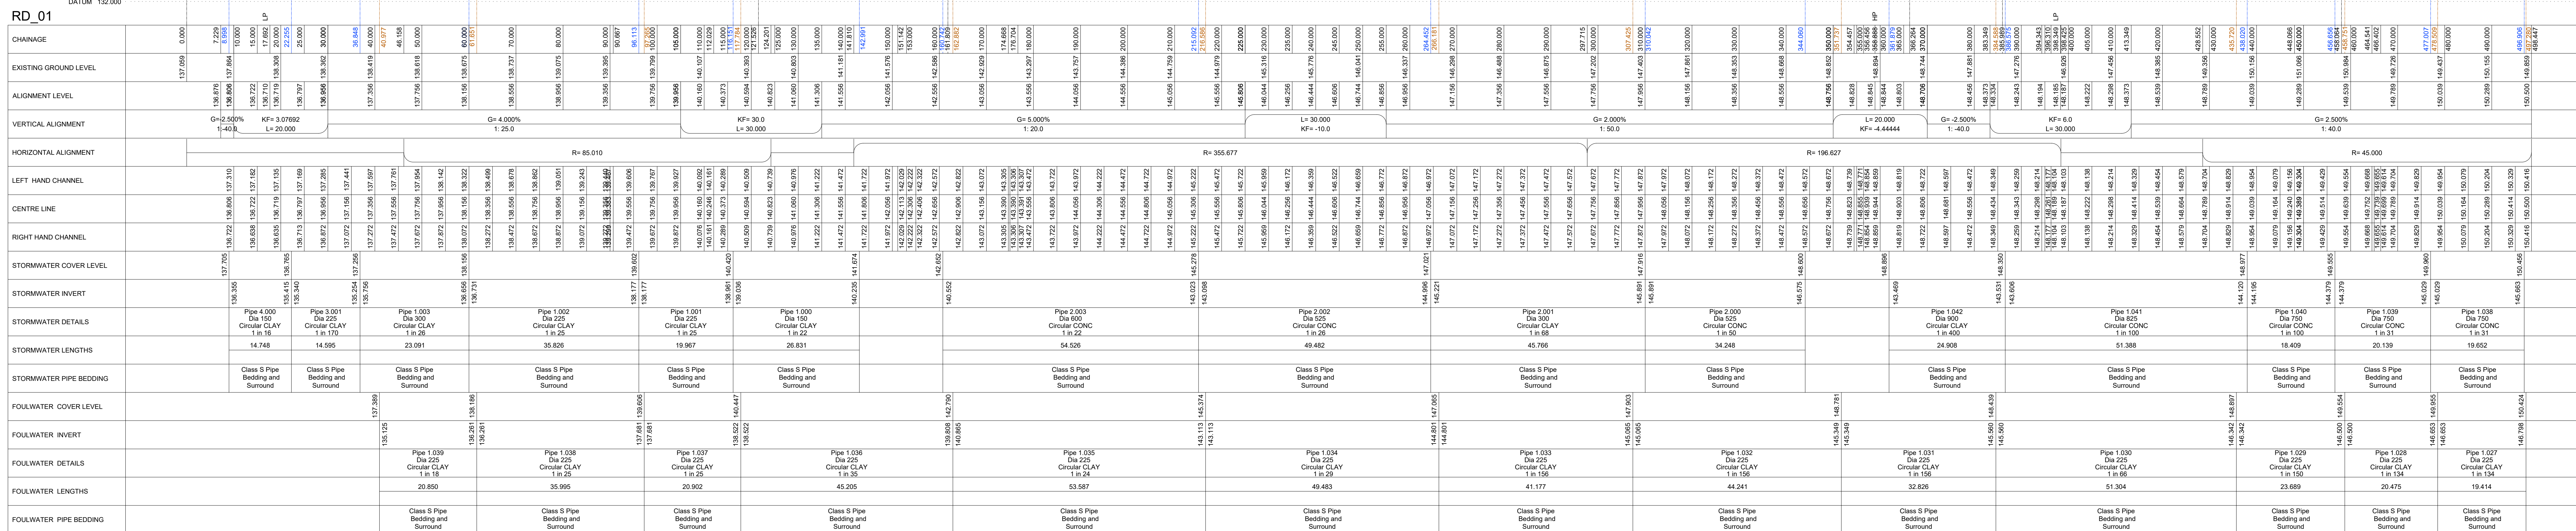
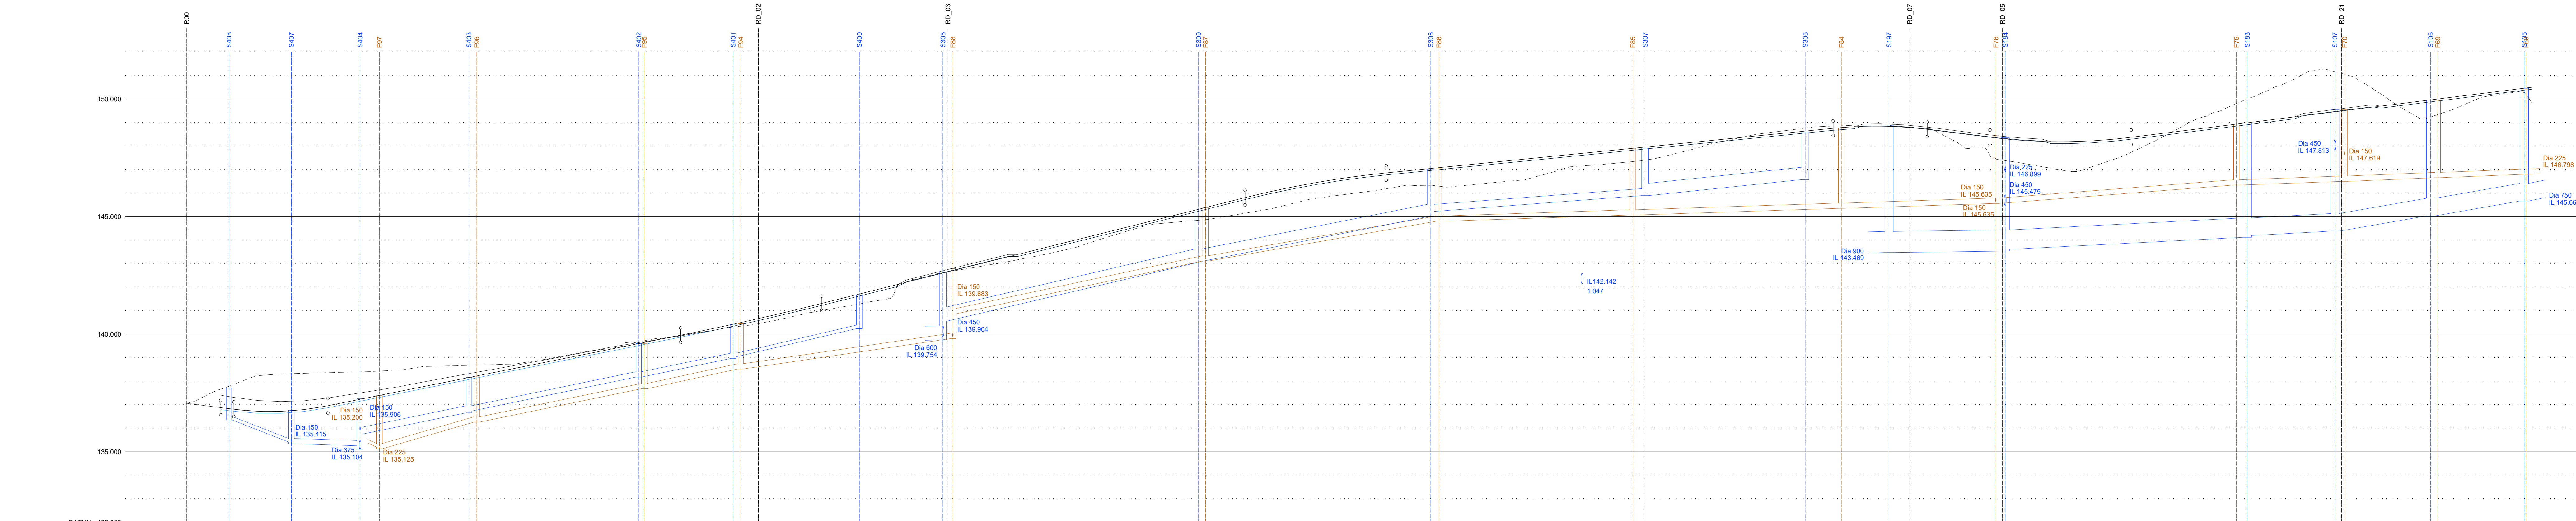
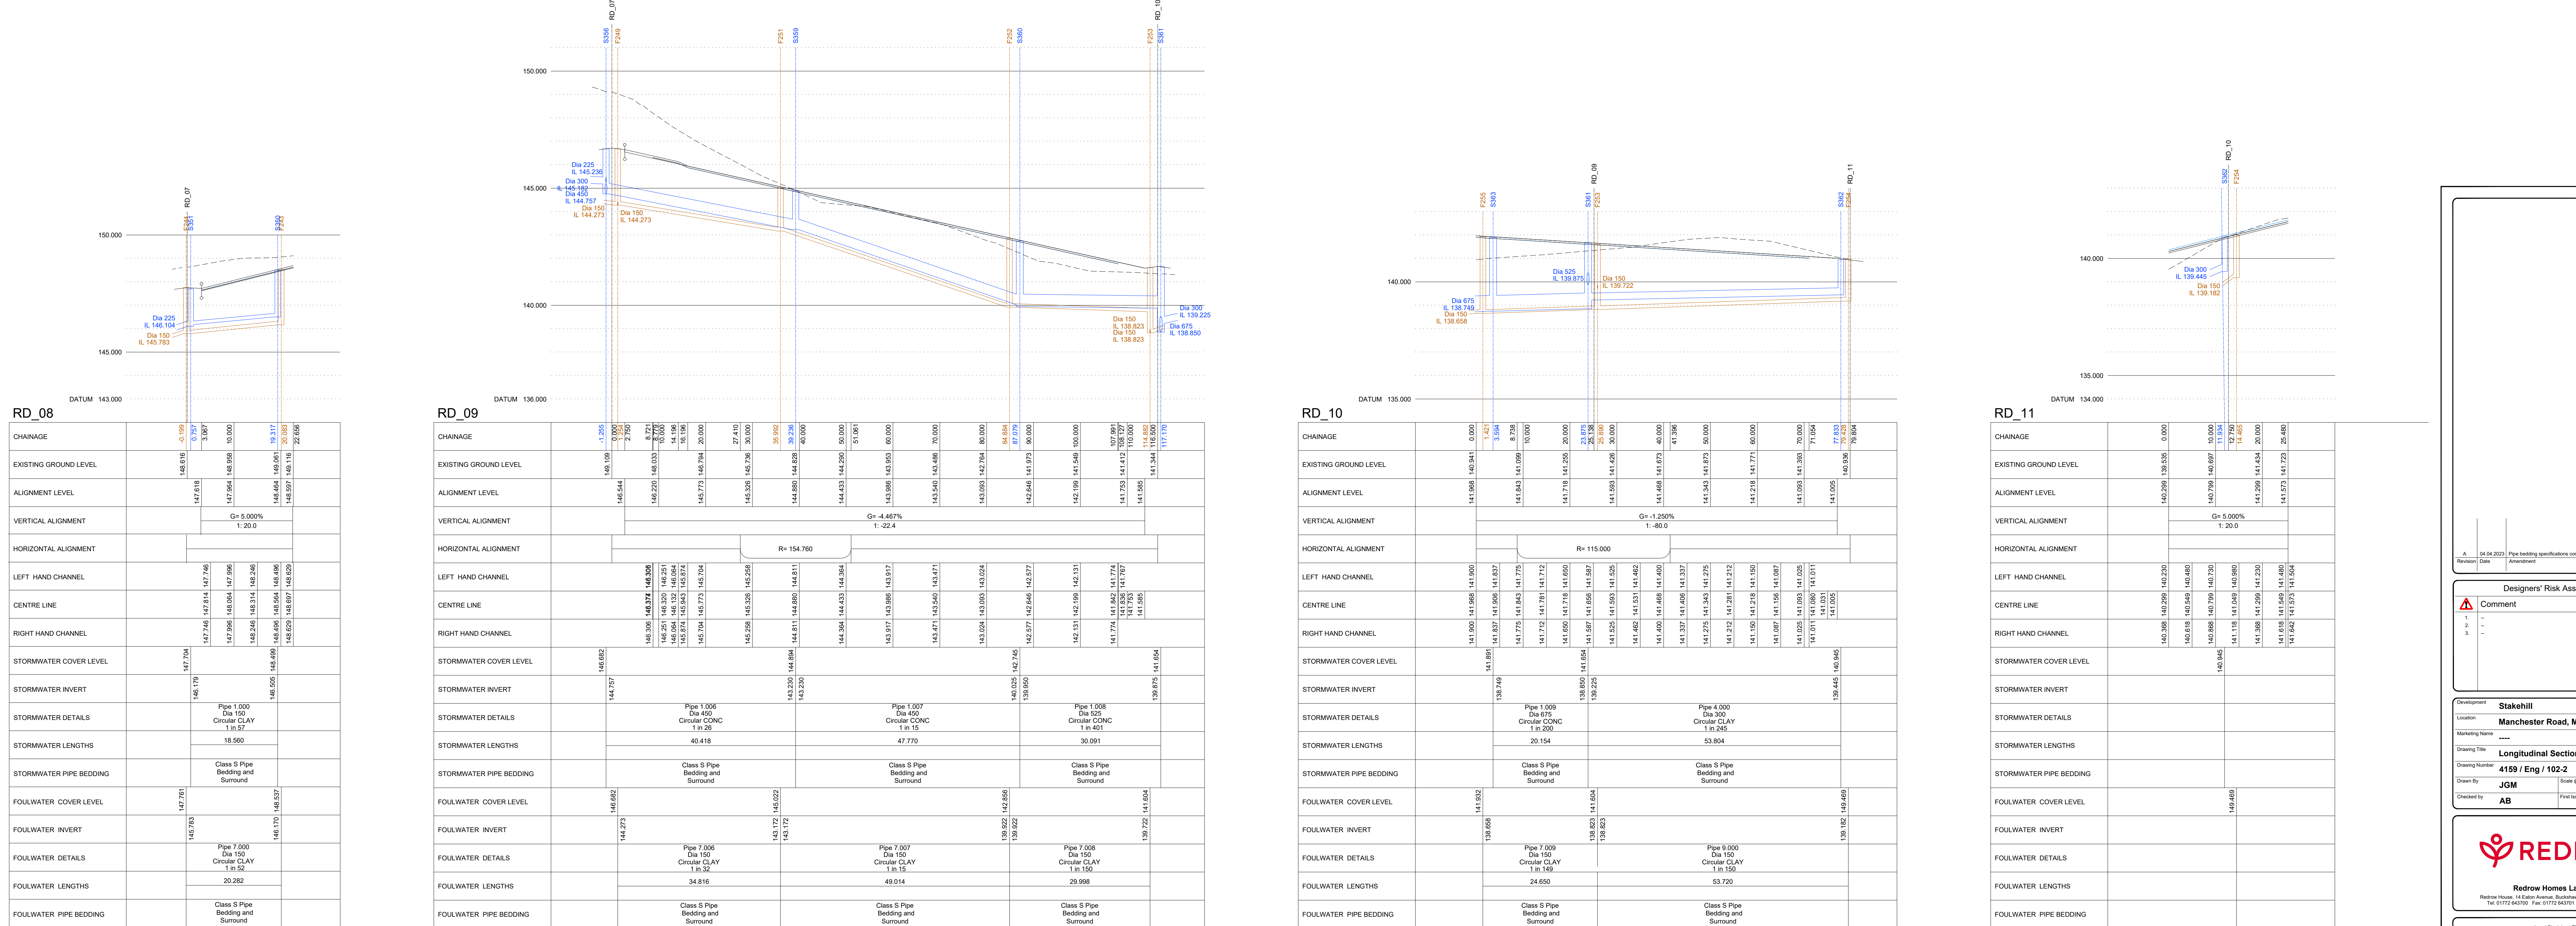
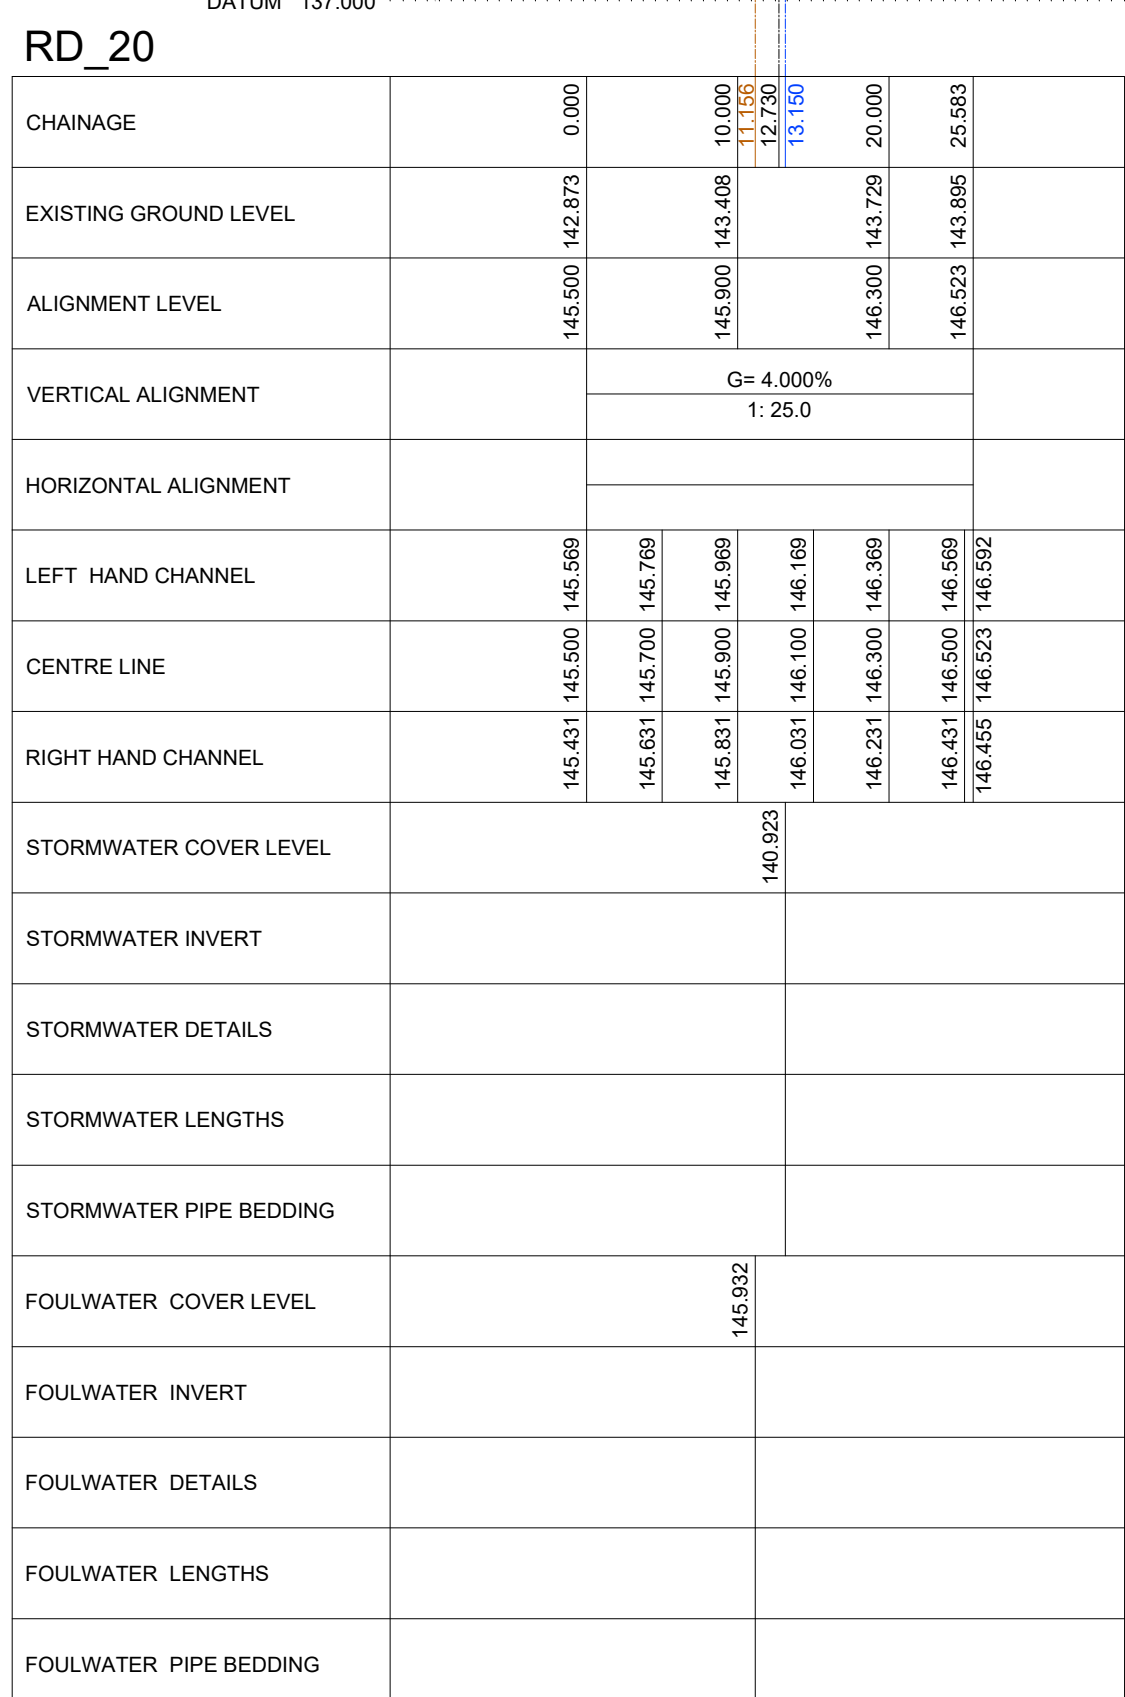
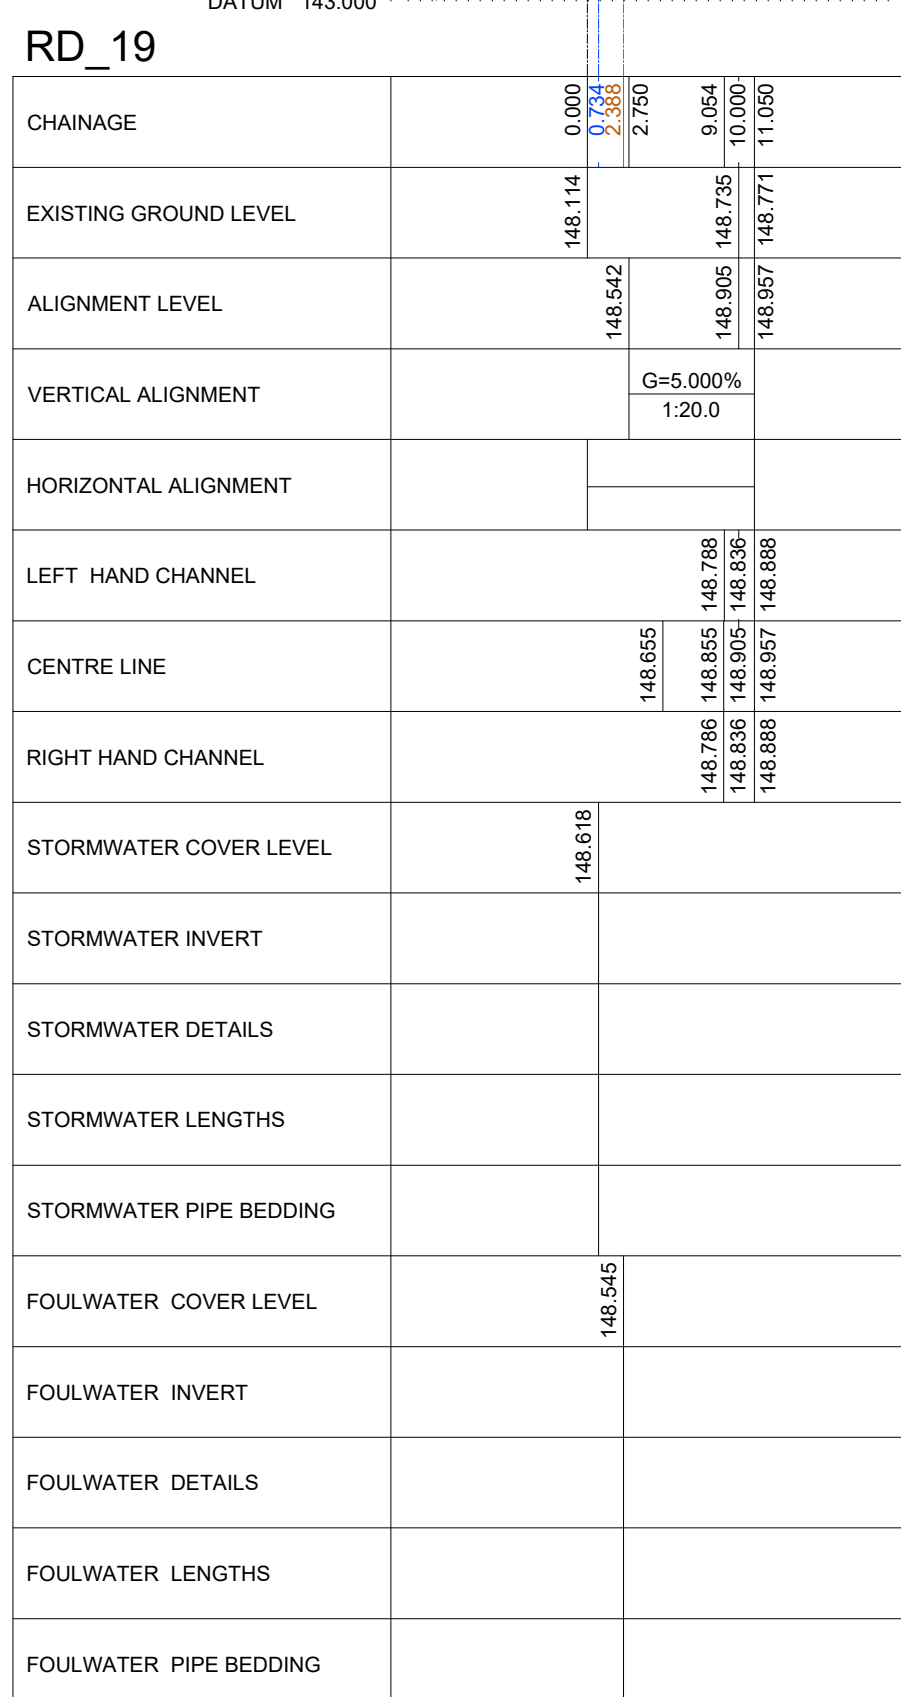
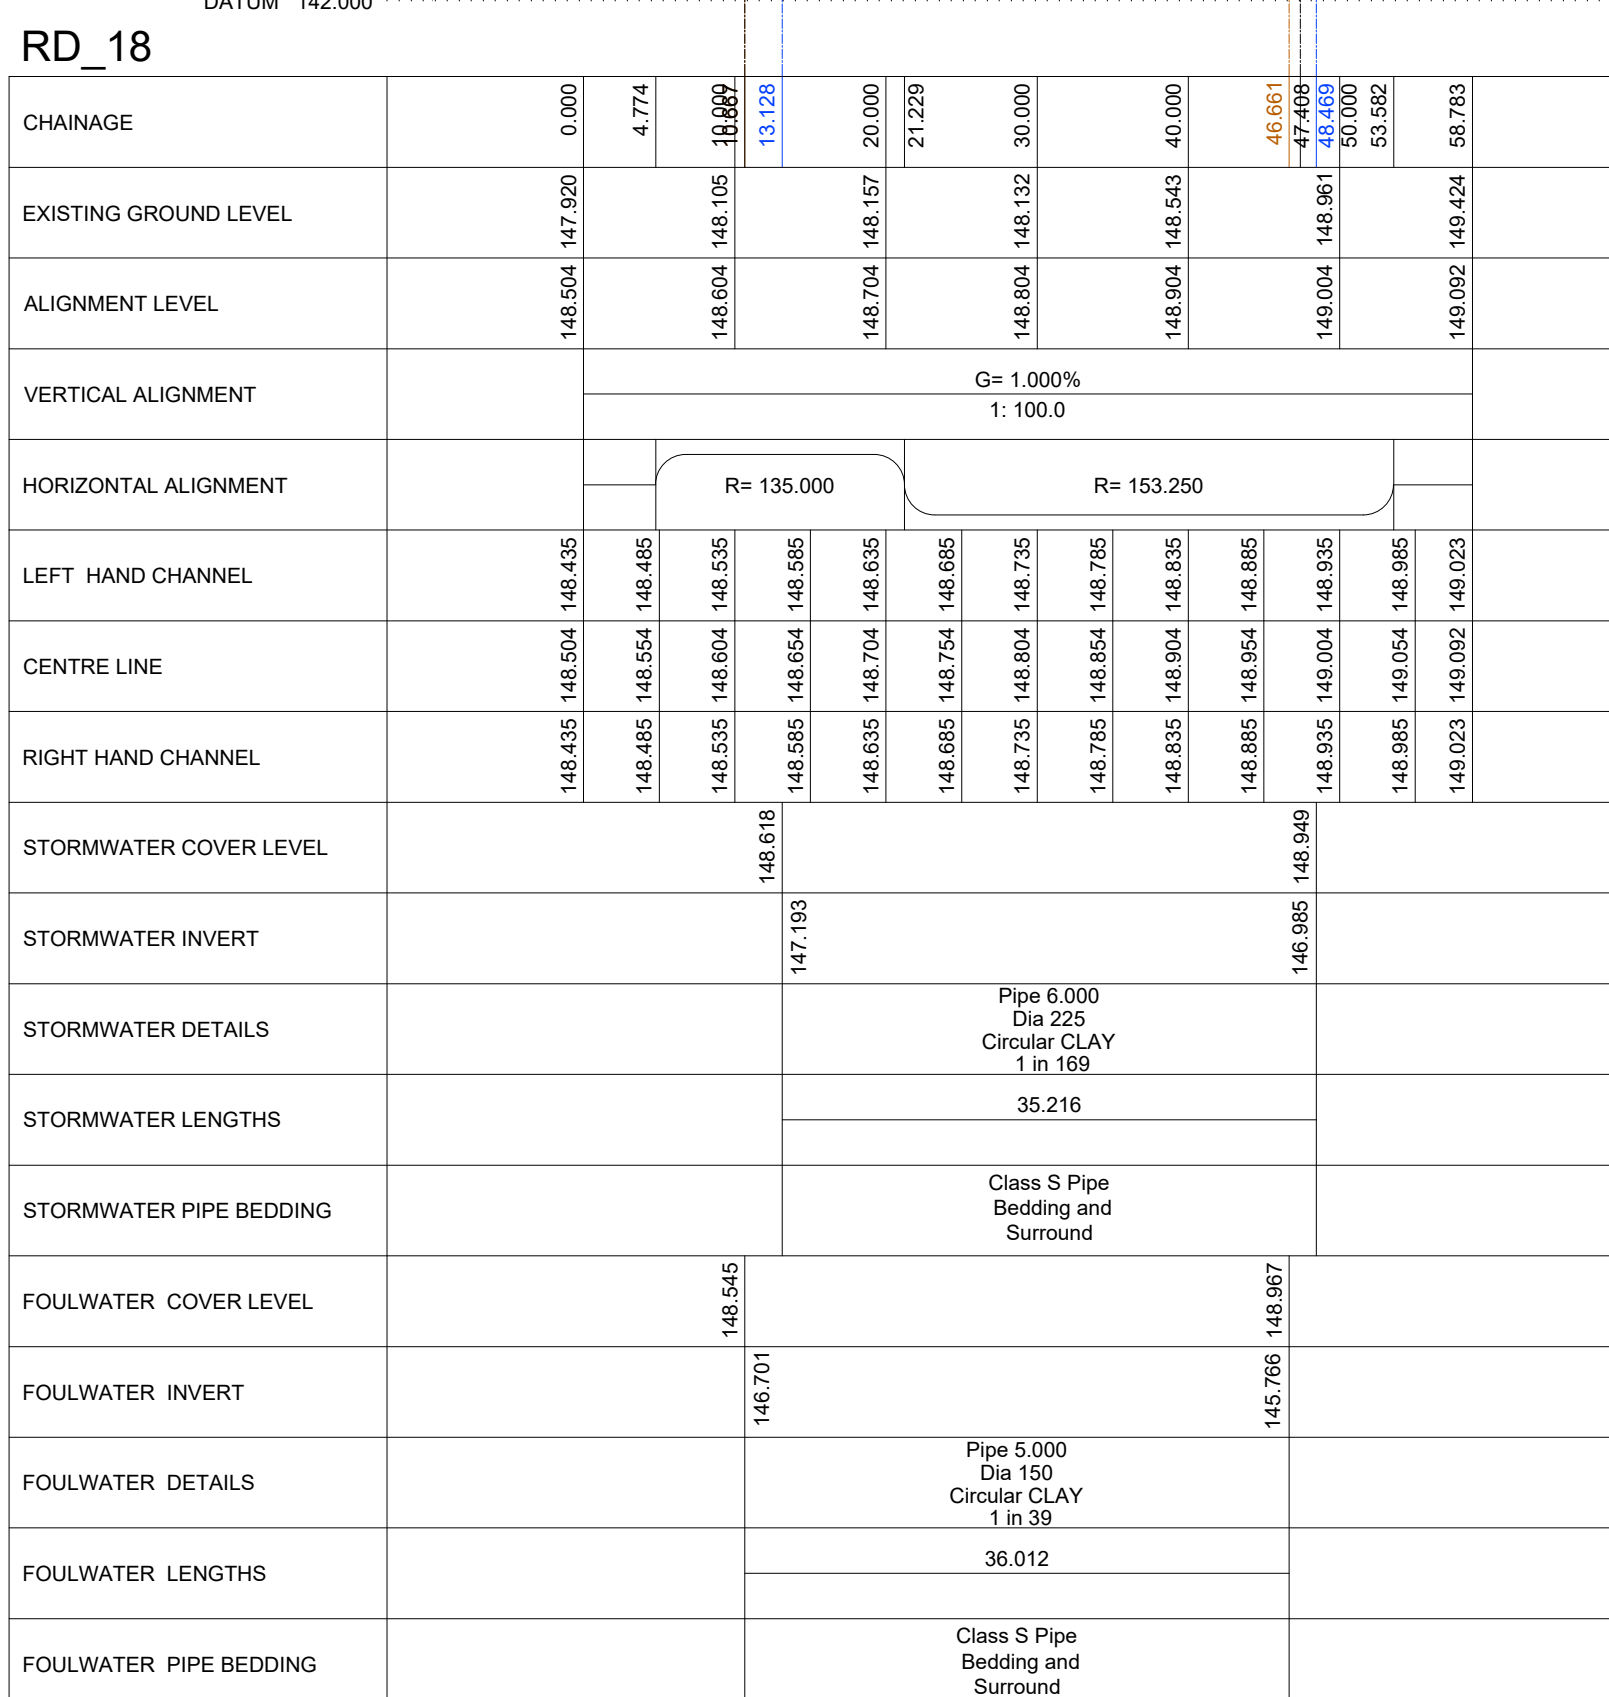
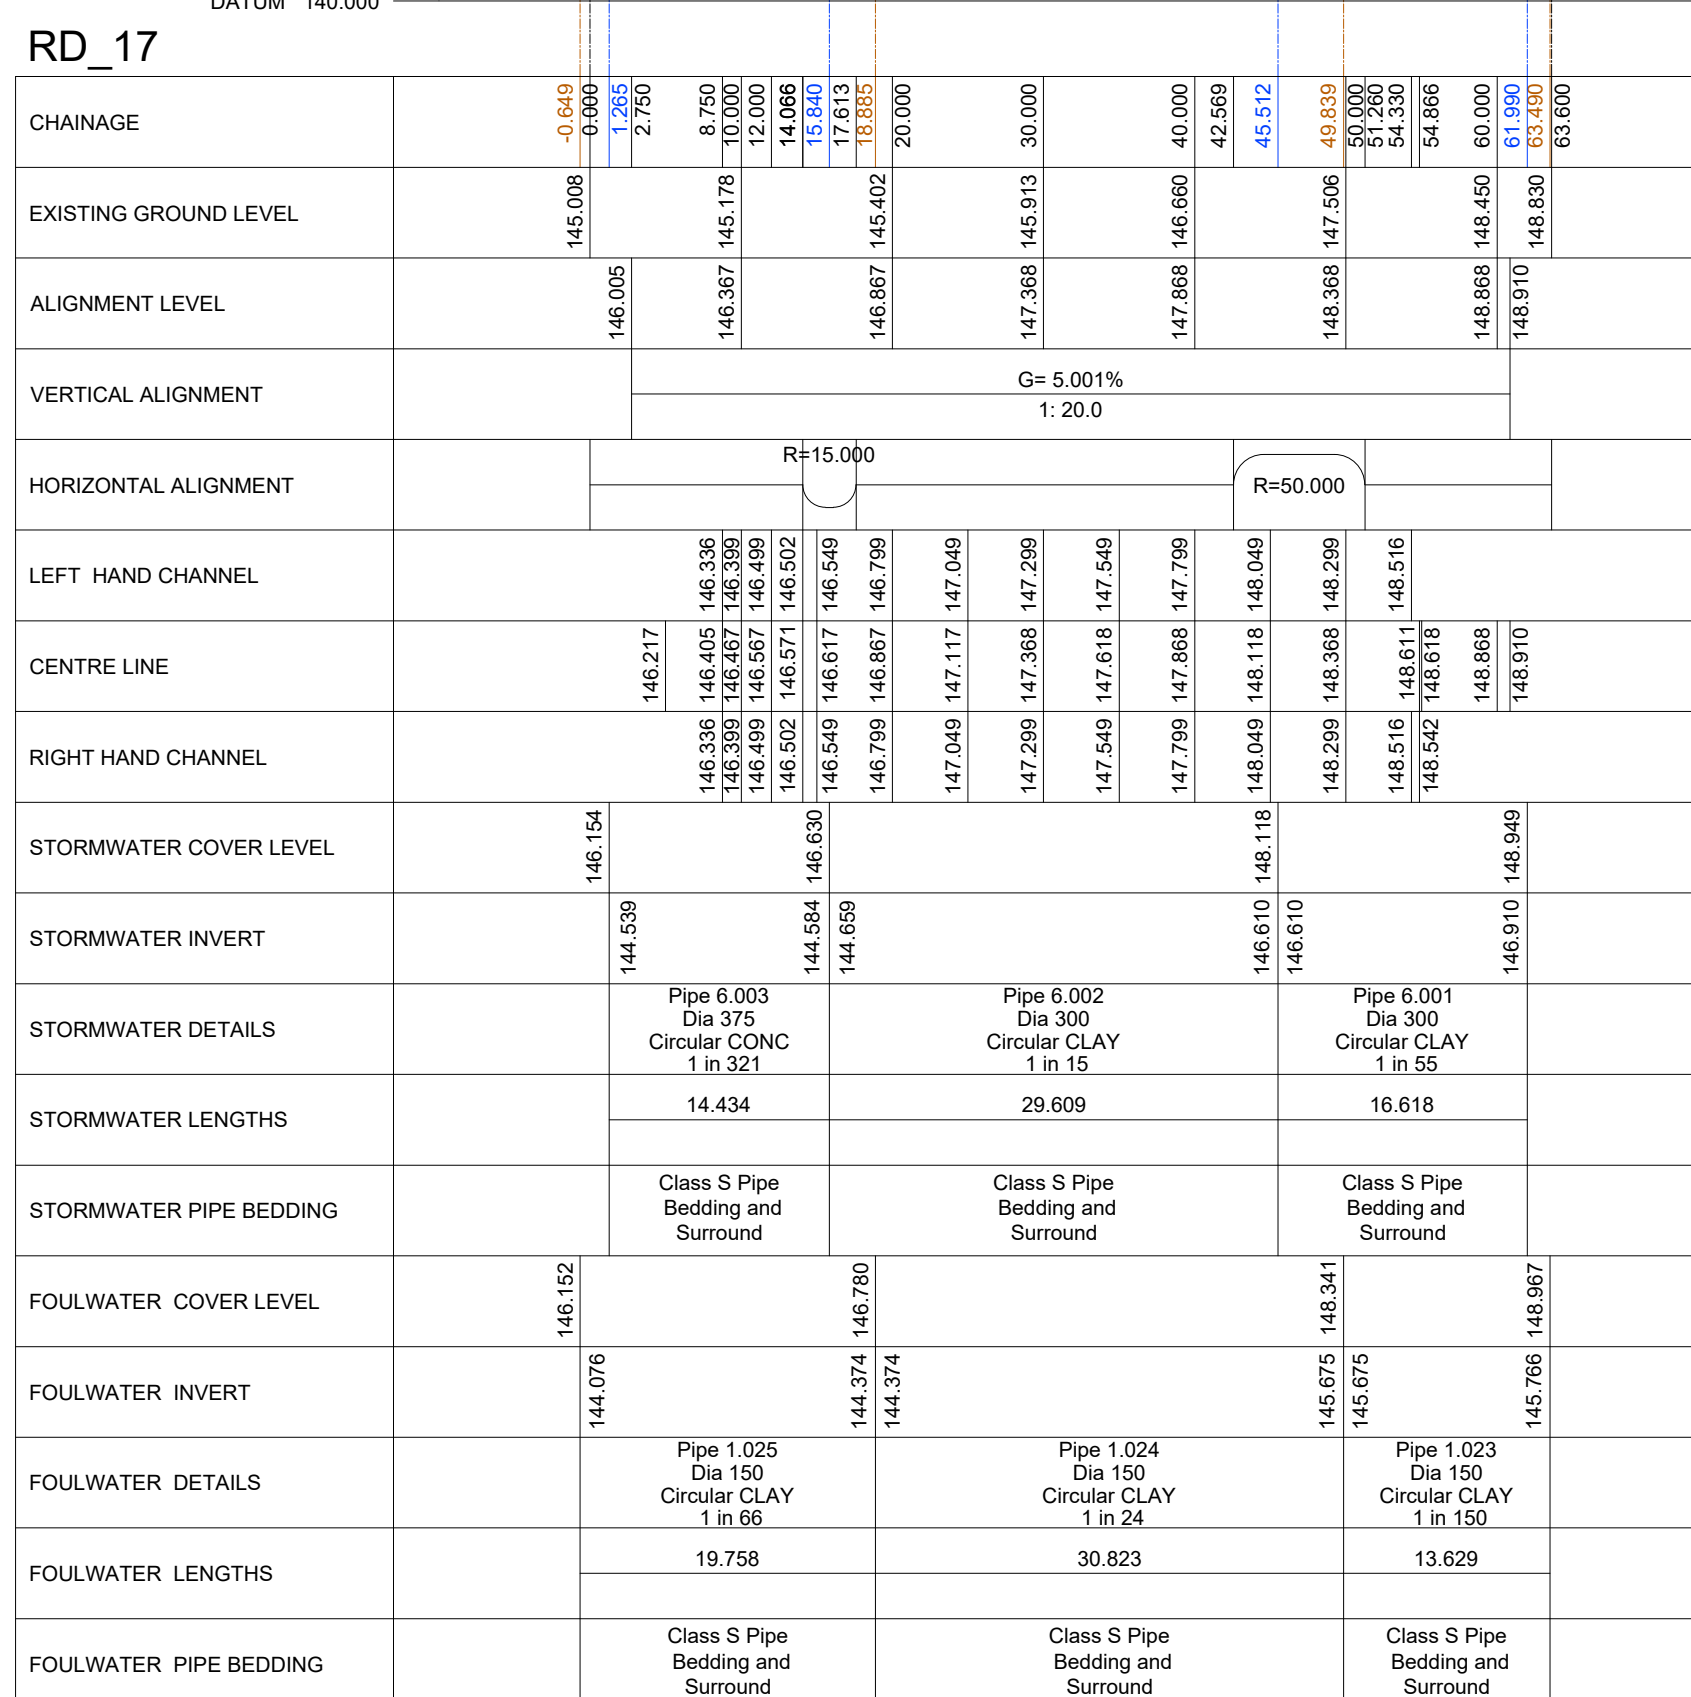
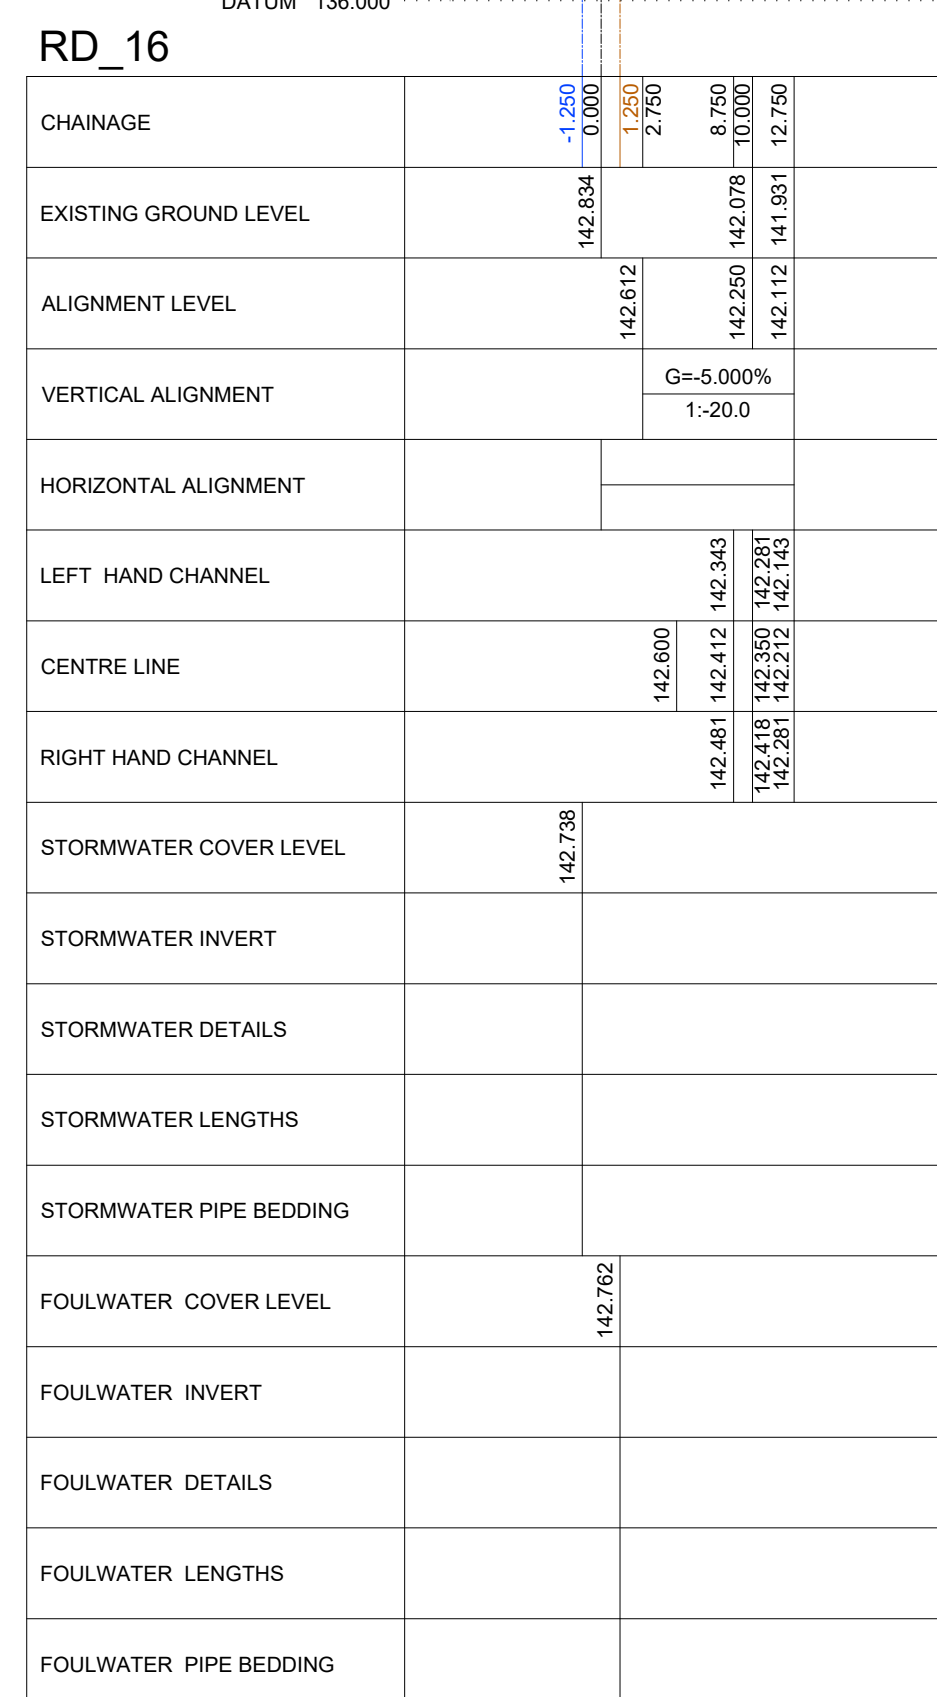
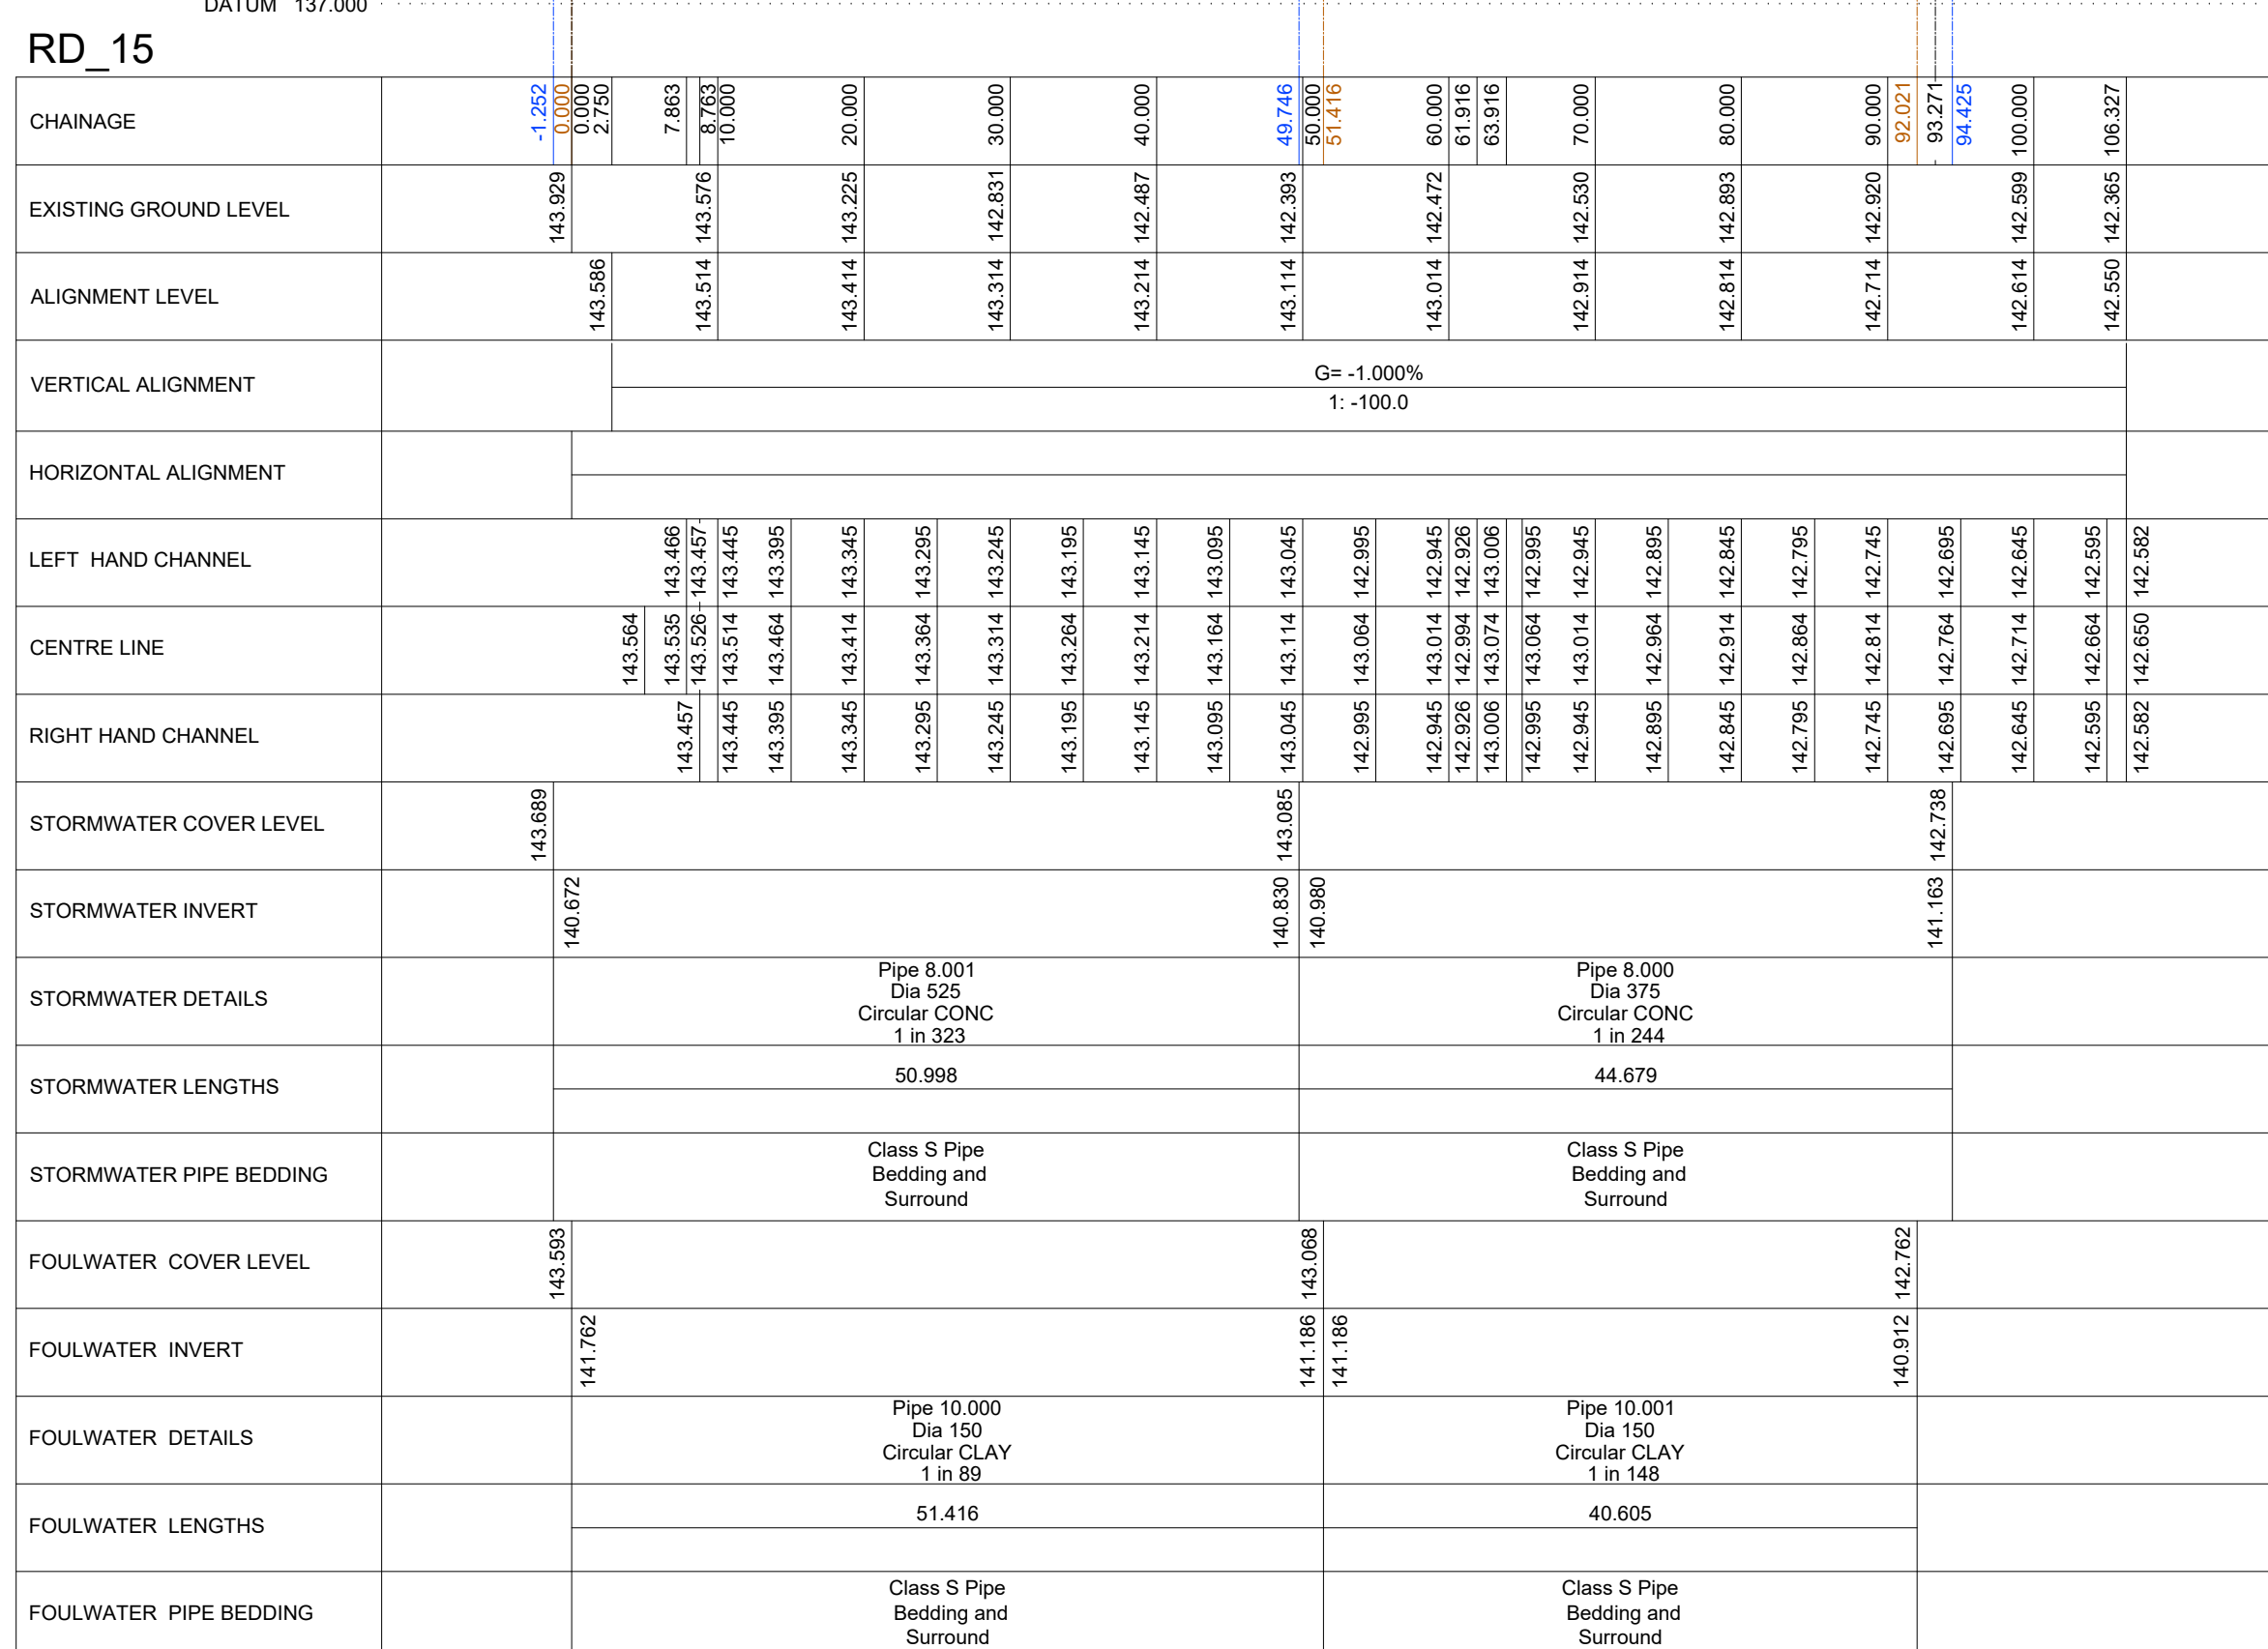







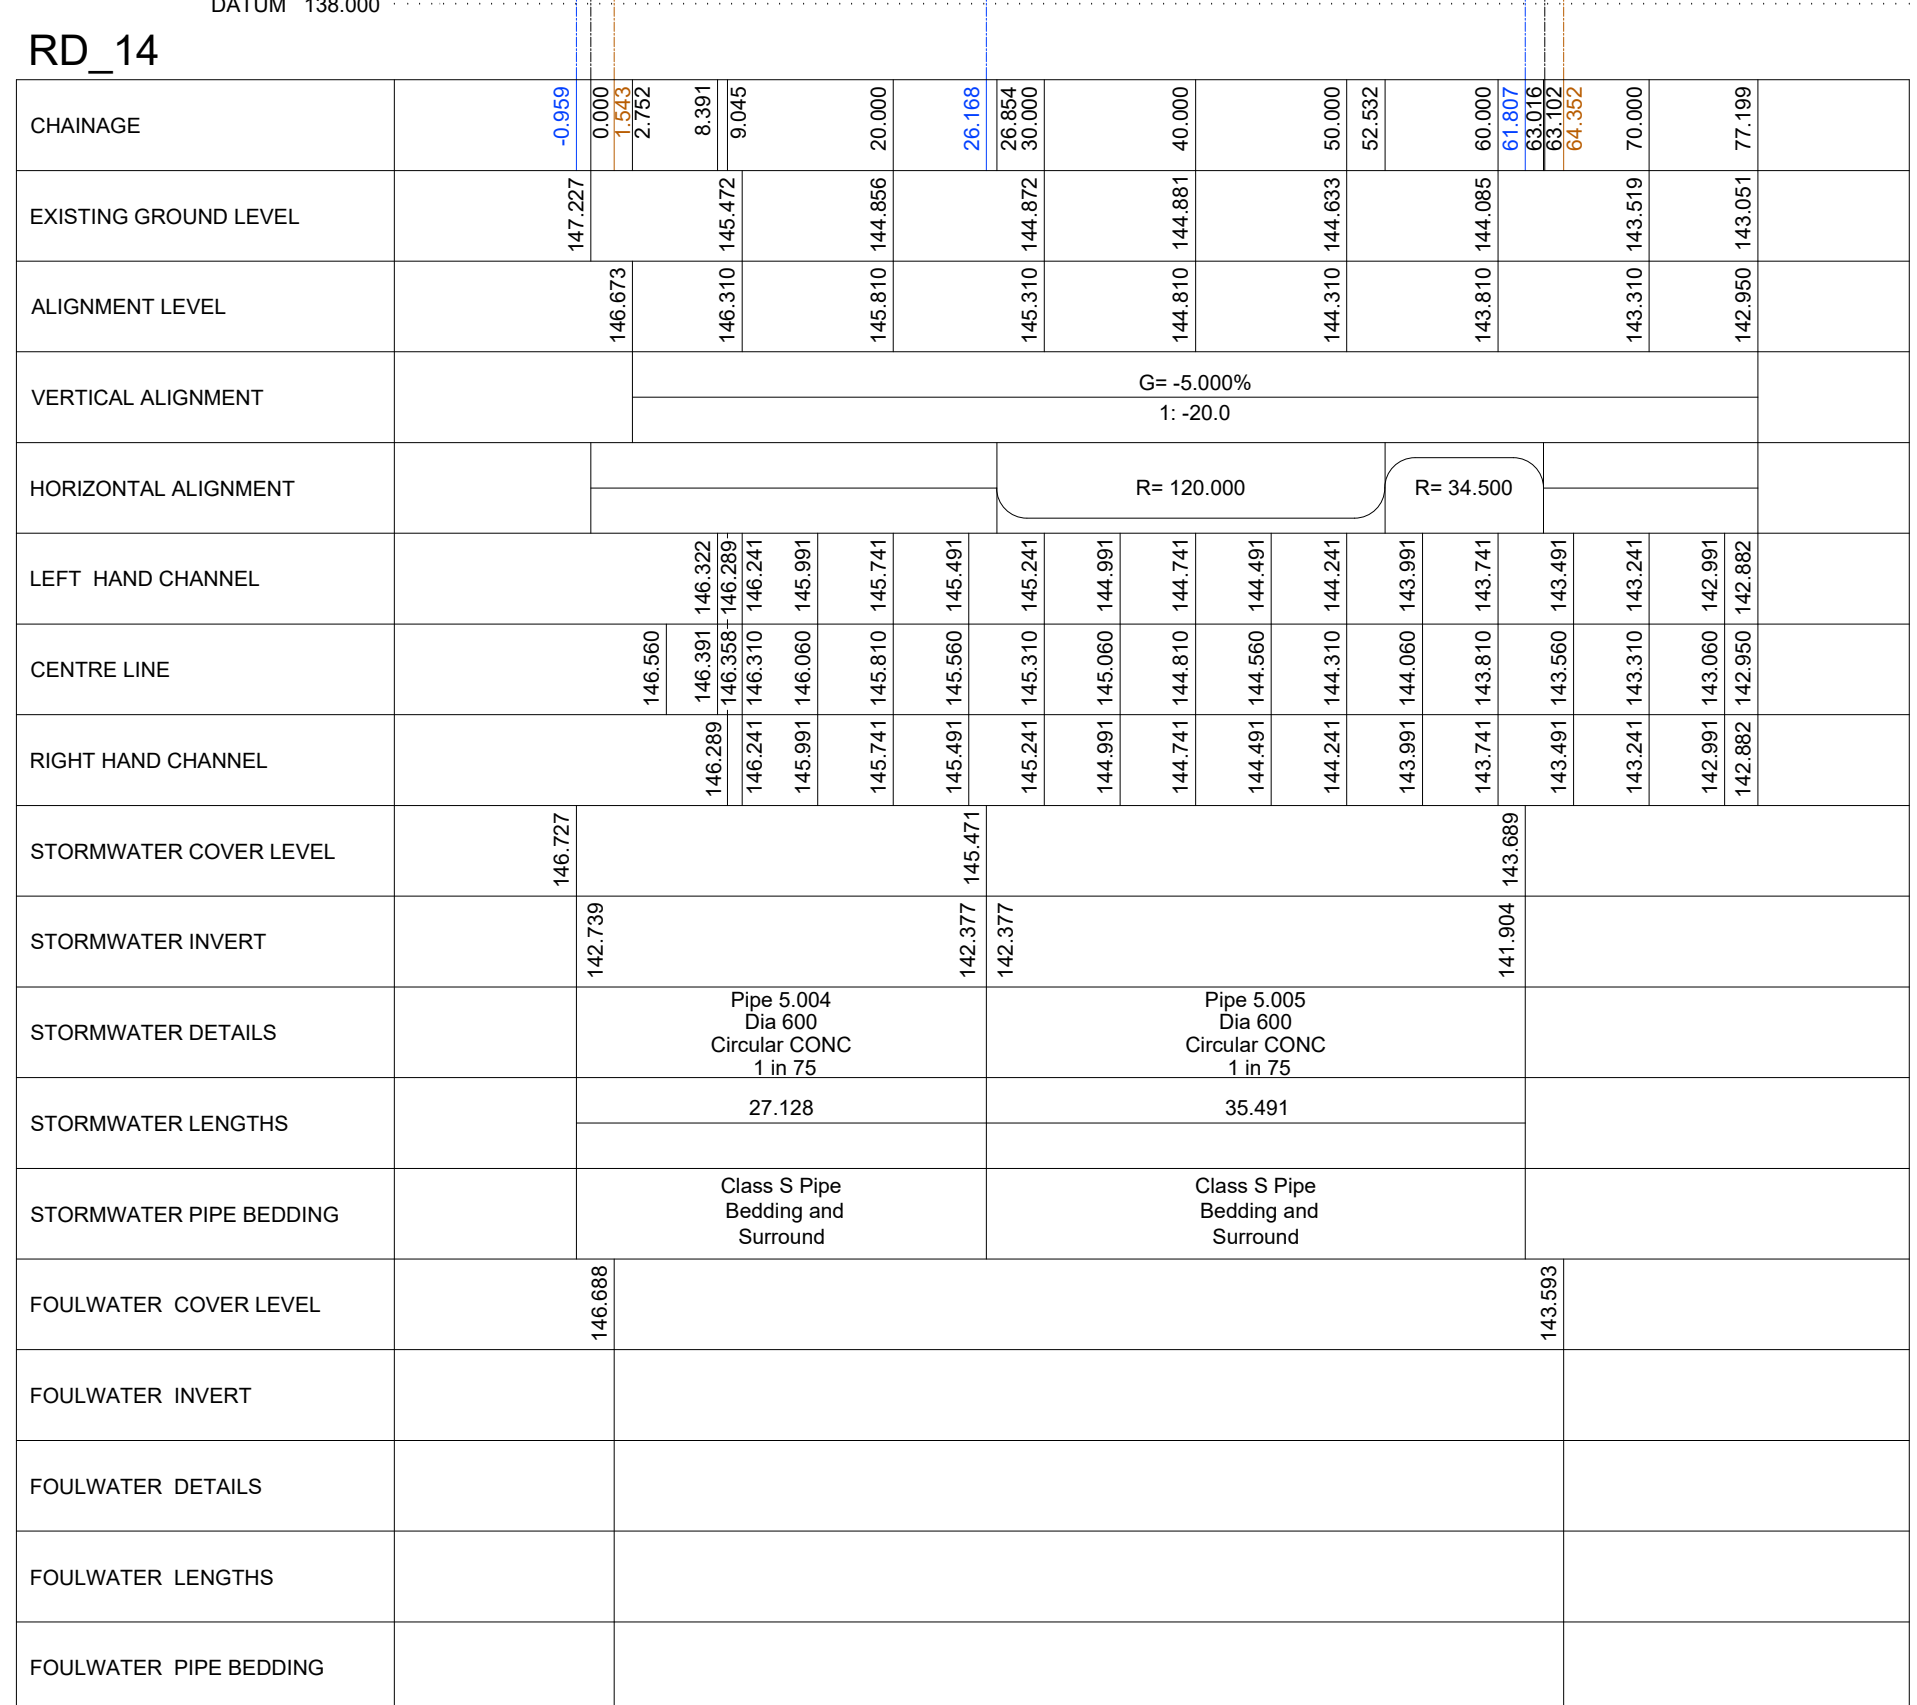


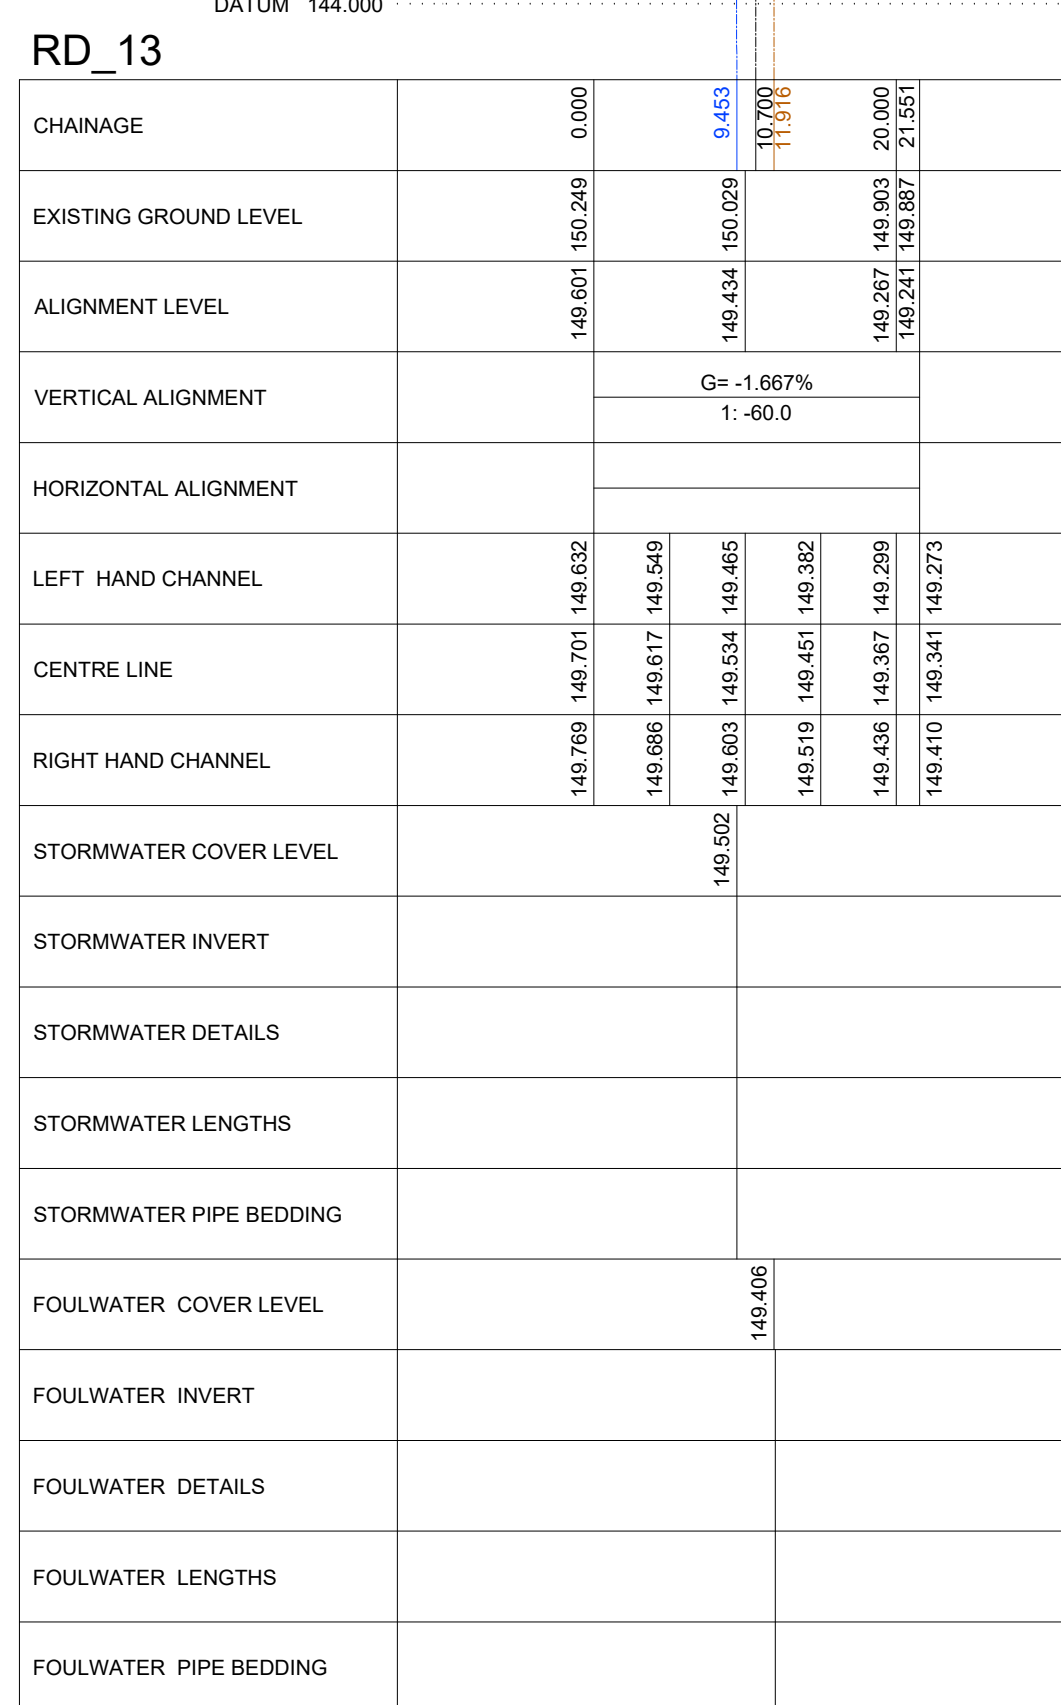


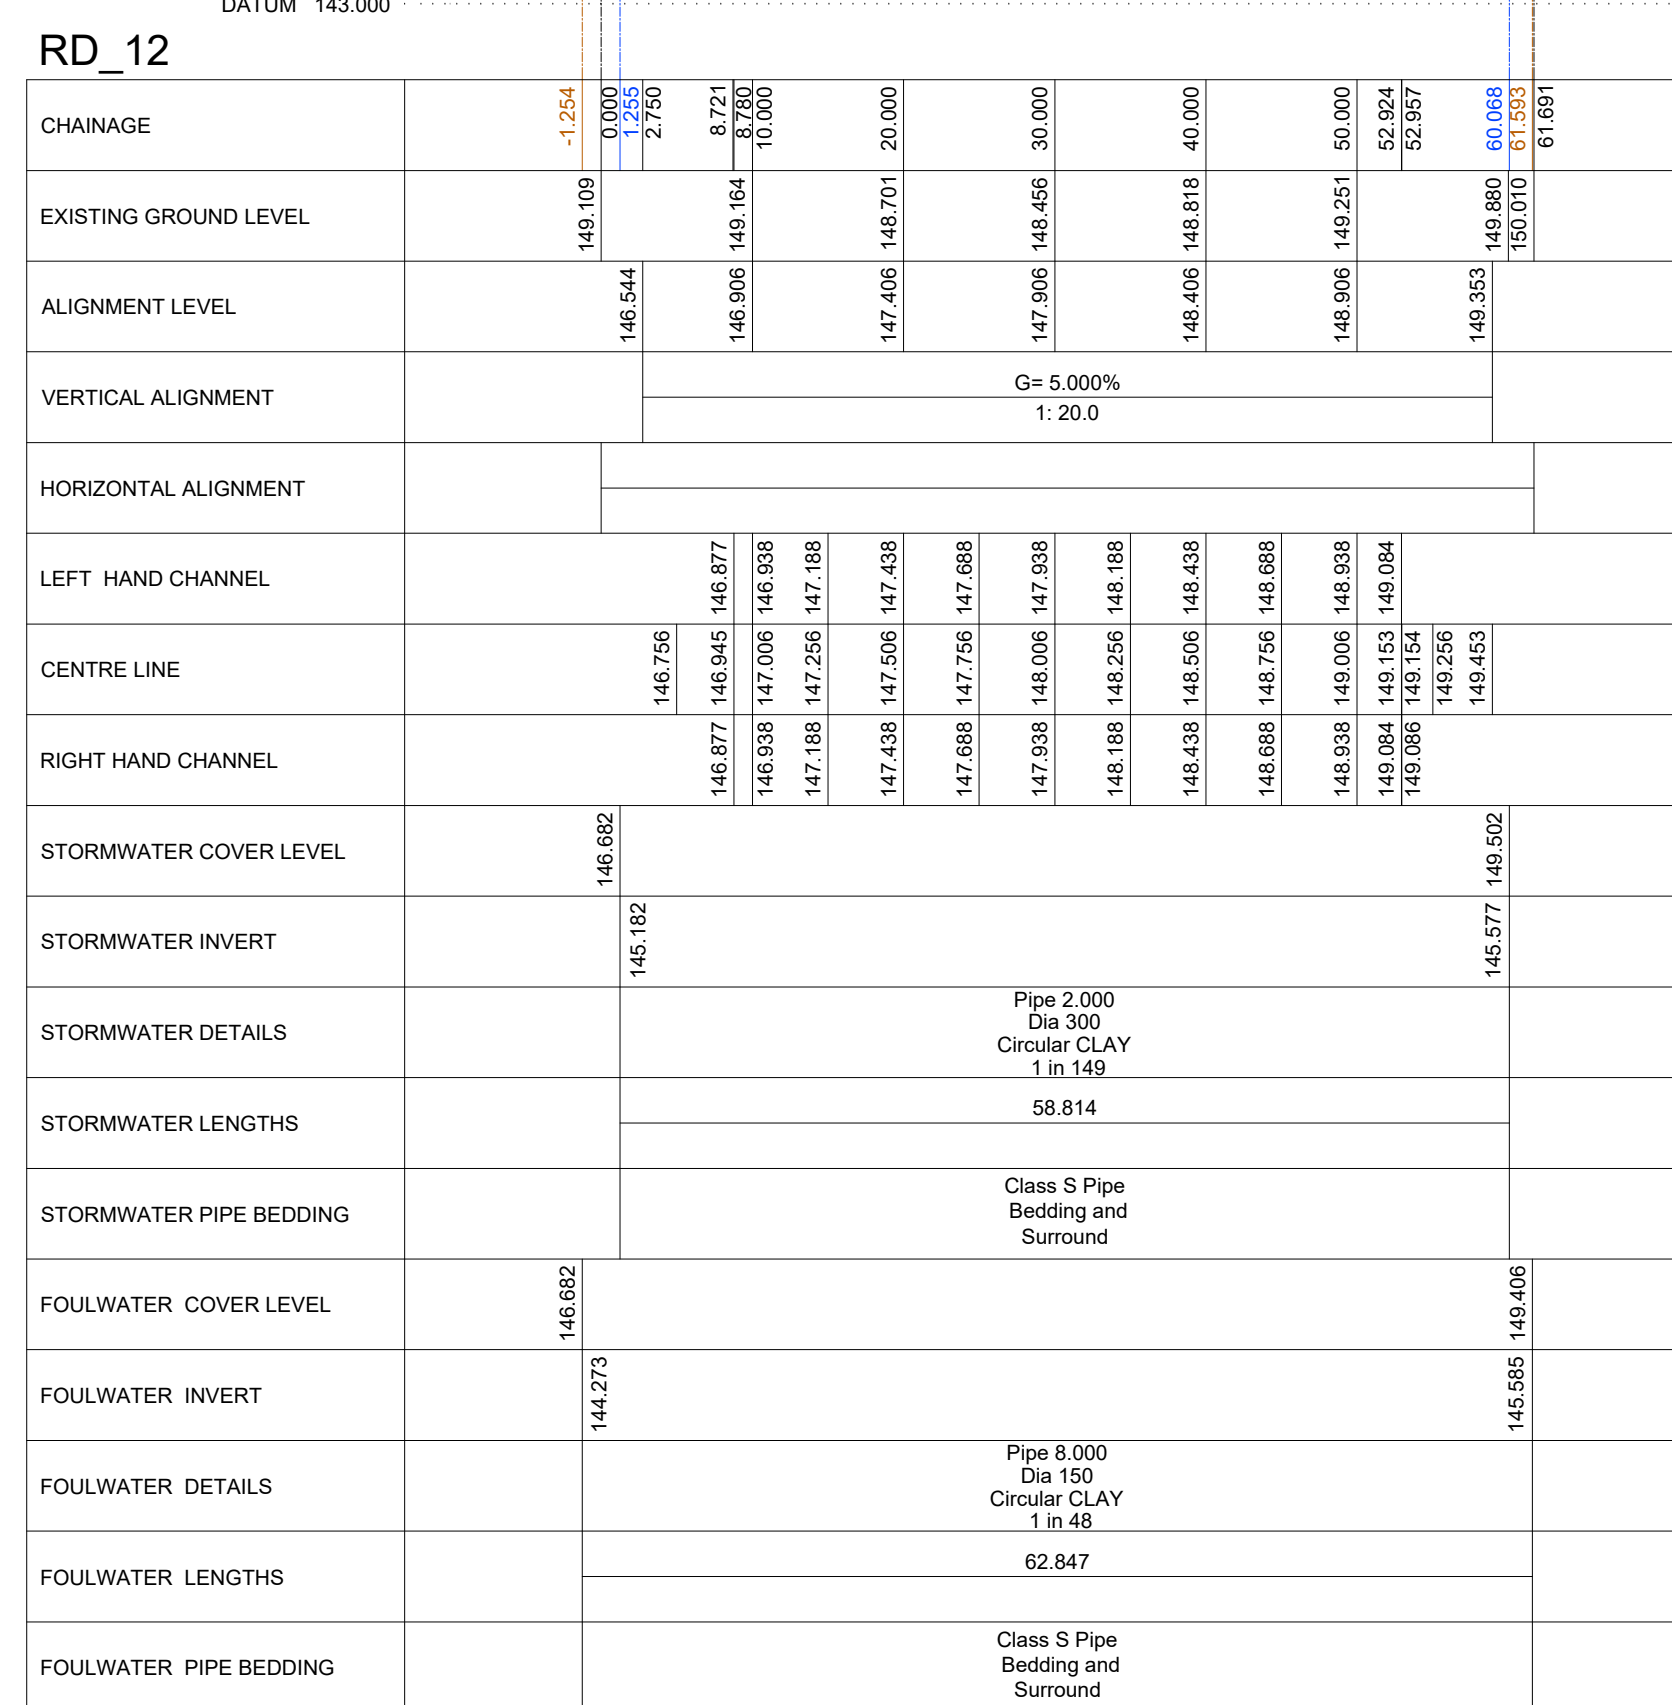

A	04.04.2023	Pipe bedding specifications corrected	JGM	AB	Check
Revision:	Date	Assessment			
Designers' Risk Assessment					
 Comment 1. --- 2. --- 3. ---					
Development					
Stakehill					
Location					
Manchester Road, Middleton					
Marketing Name					

Drawing Title					
Longitudinal Sections - Sheet 3					
Drawing Number			Revision		
4159 / Eng / 102-3			A		
Drawn by			Scale (G / A)		
JGM			1:500 Horiz; 1:100 Vert		
Checked by			Date		
AB			24.03.2023		
			First Issue		

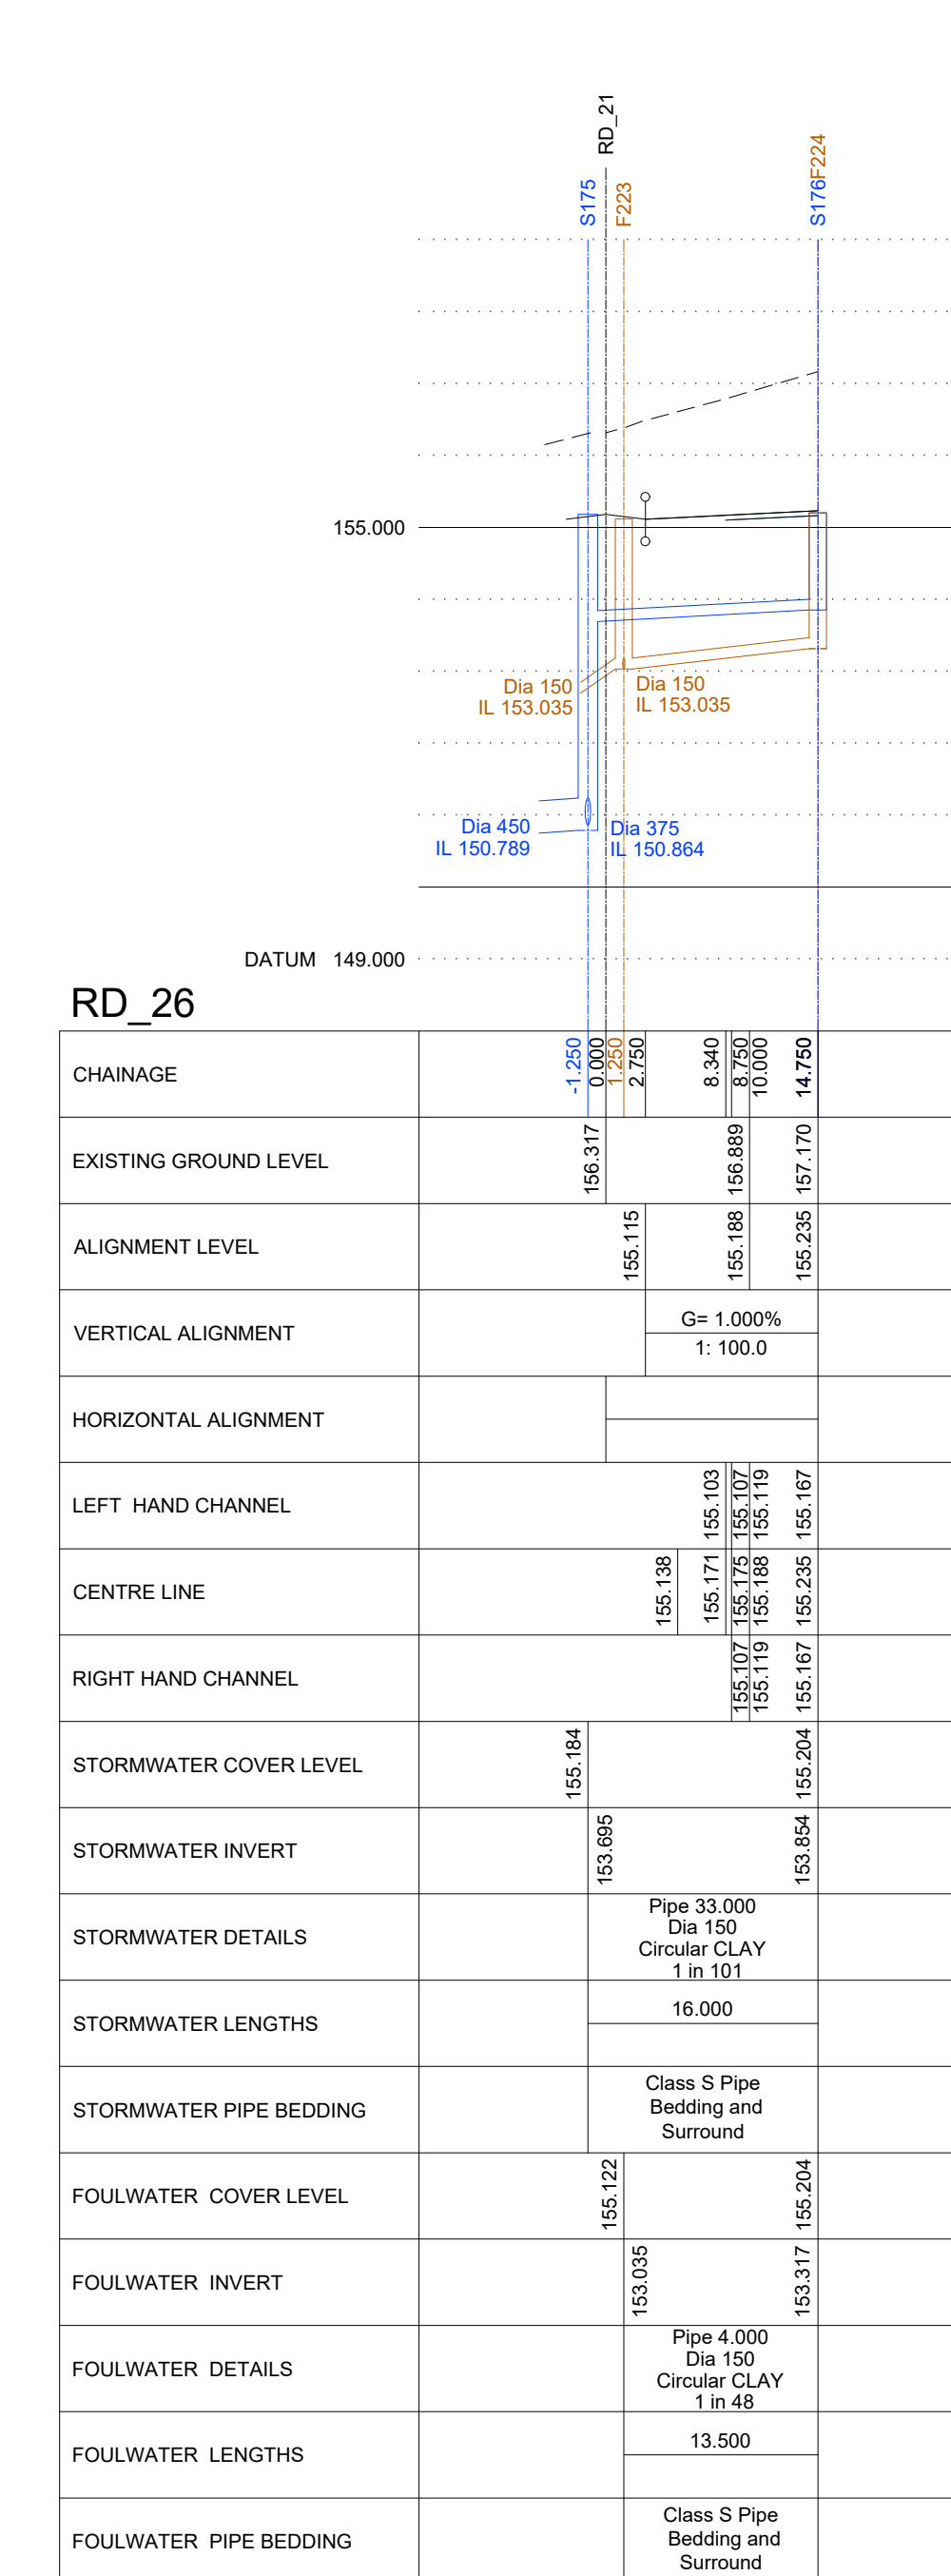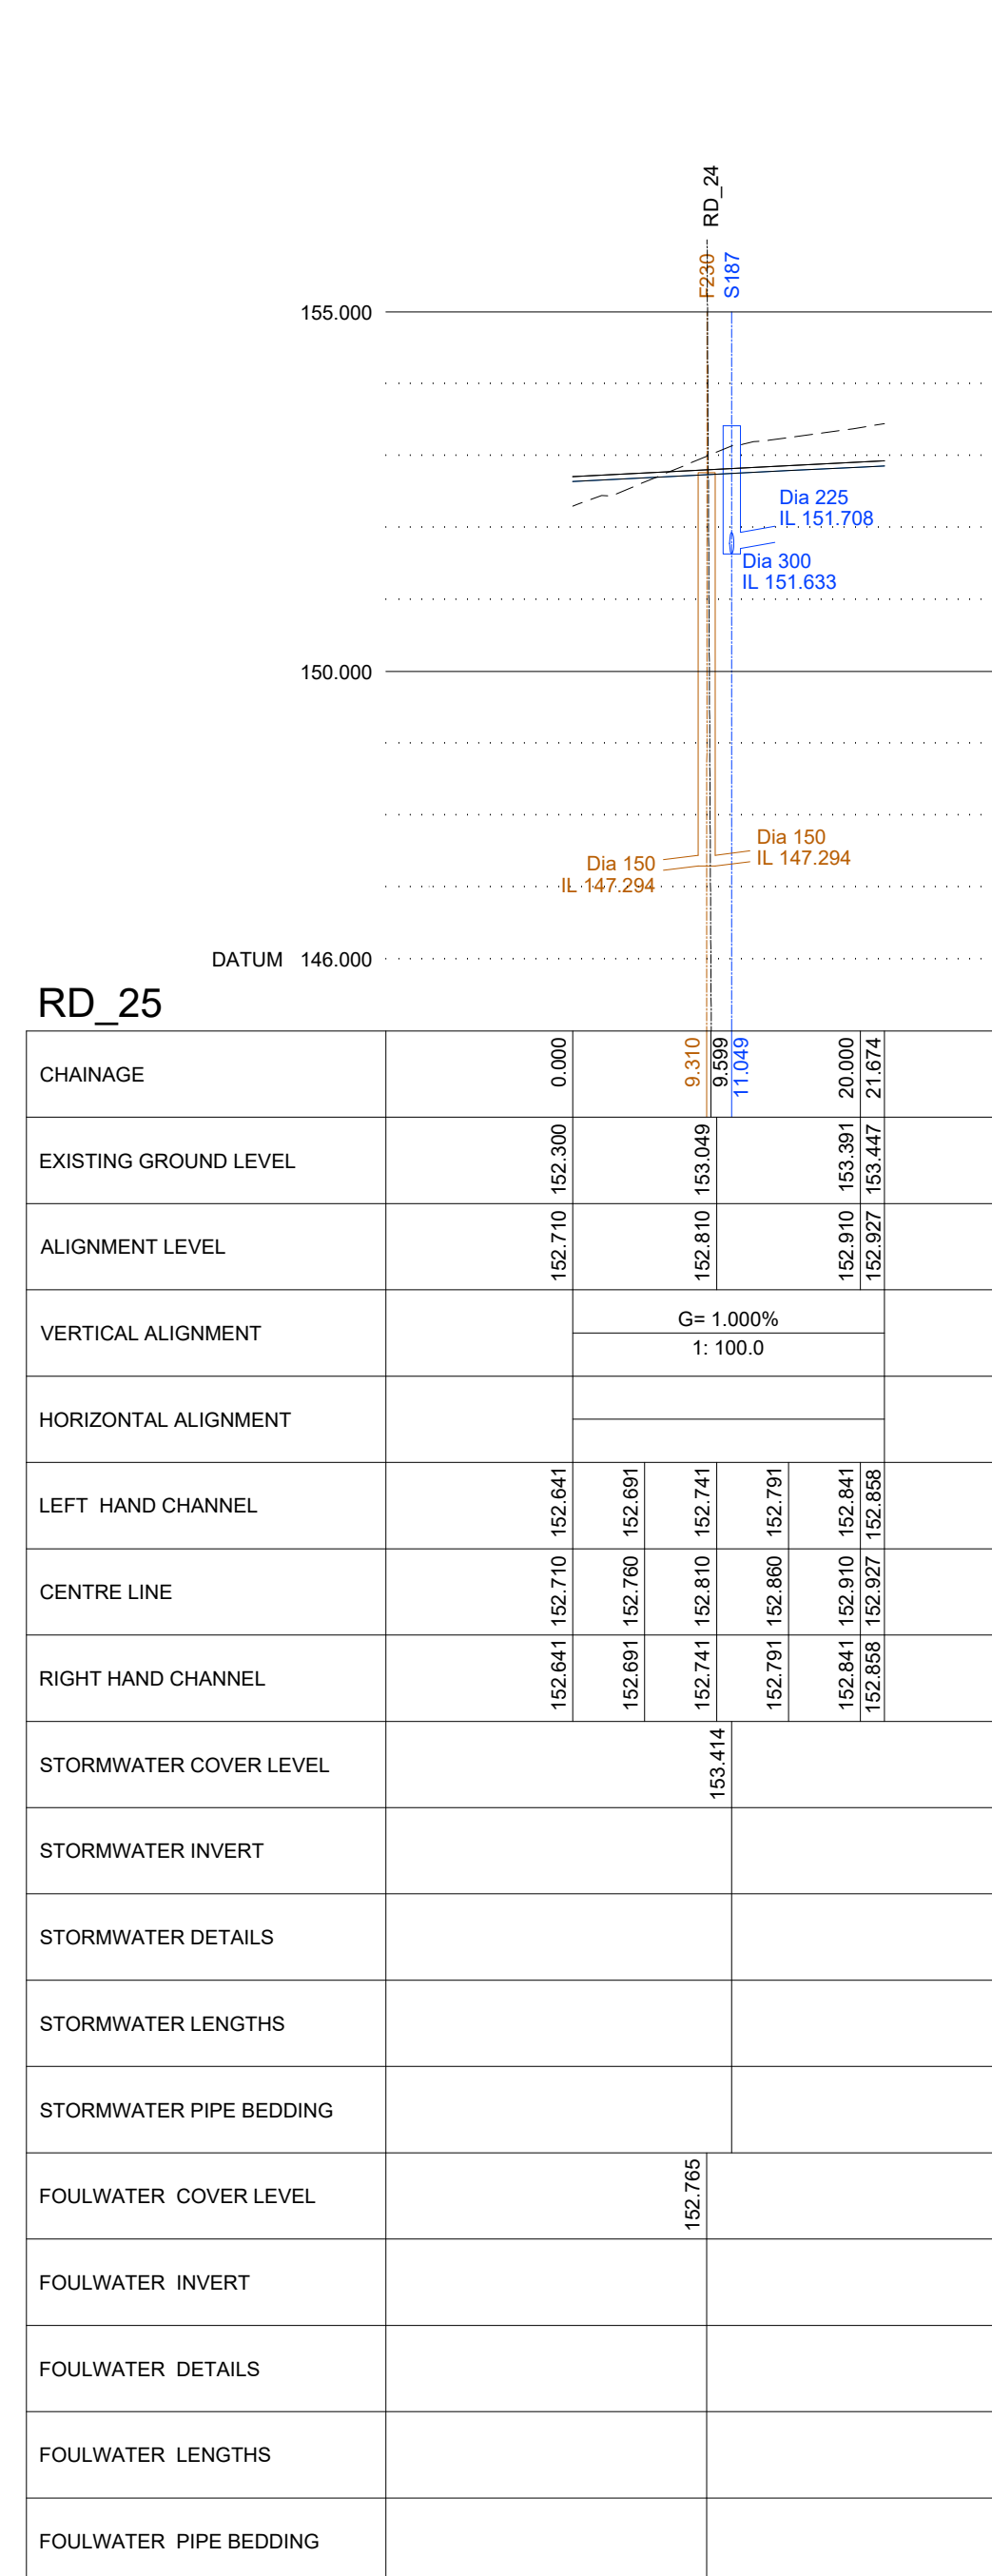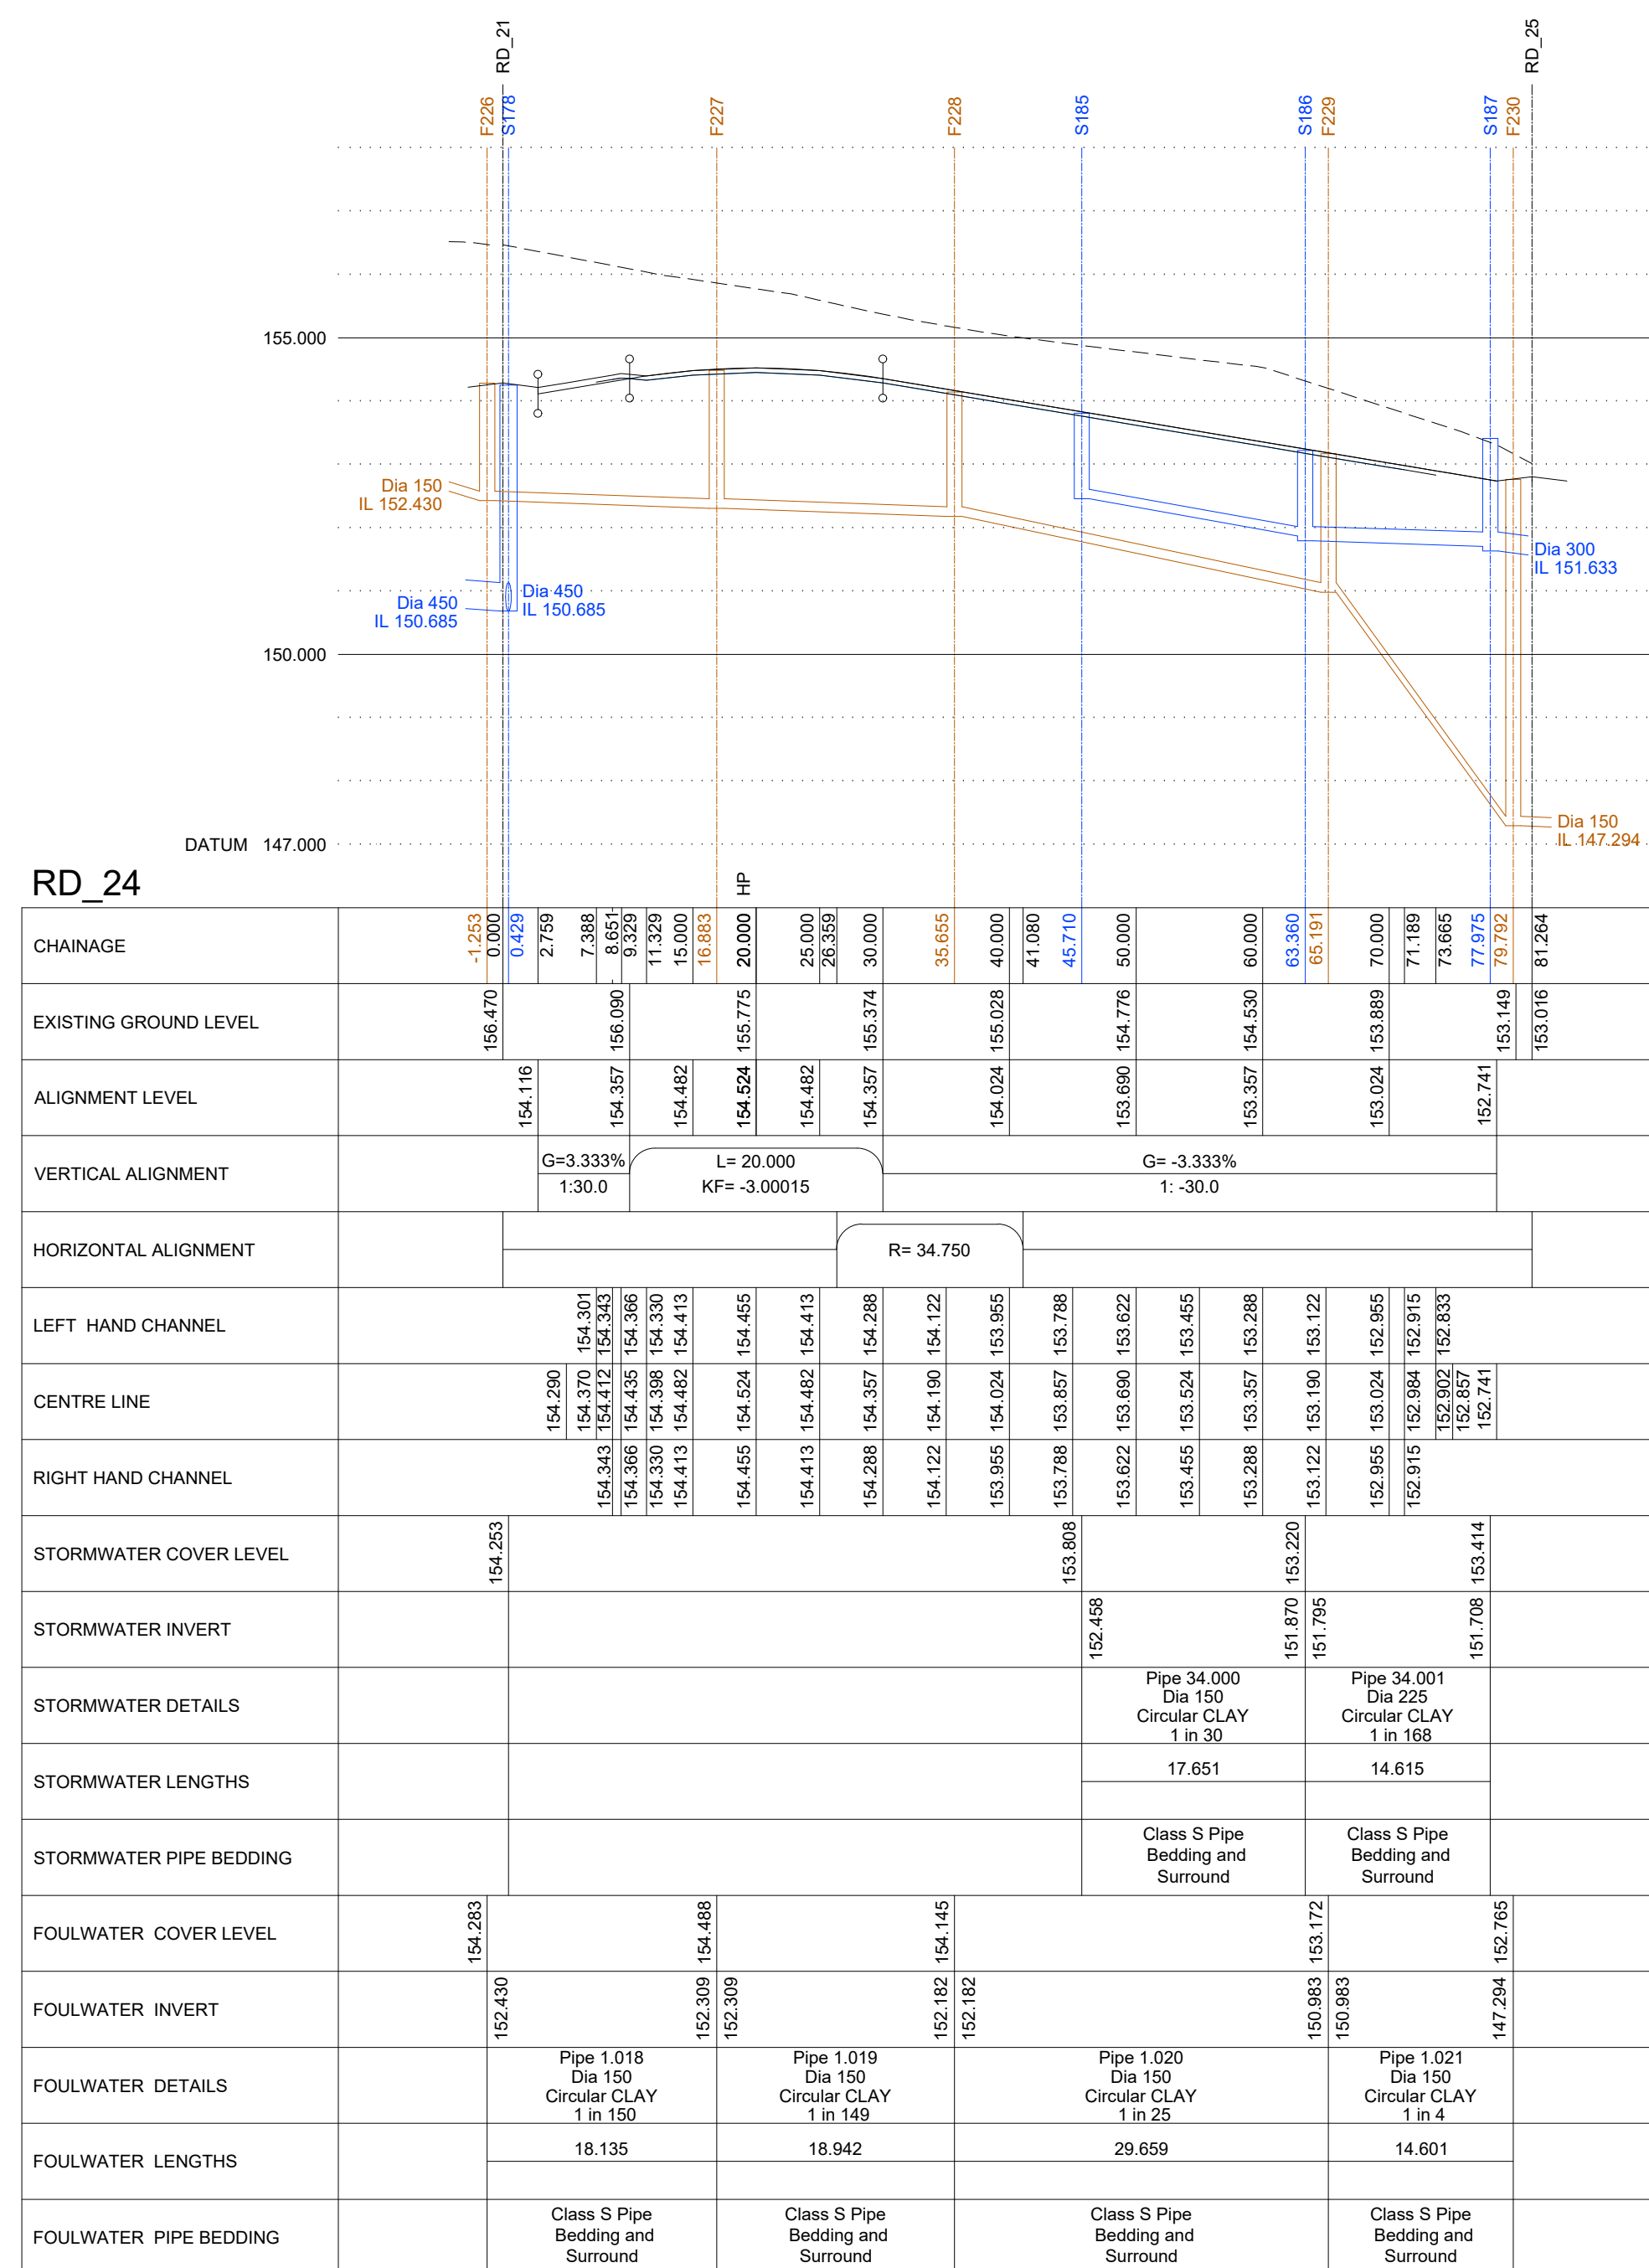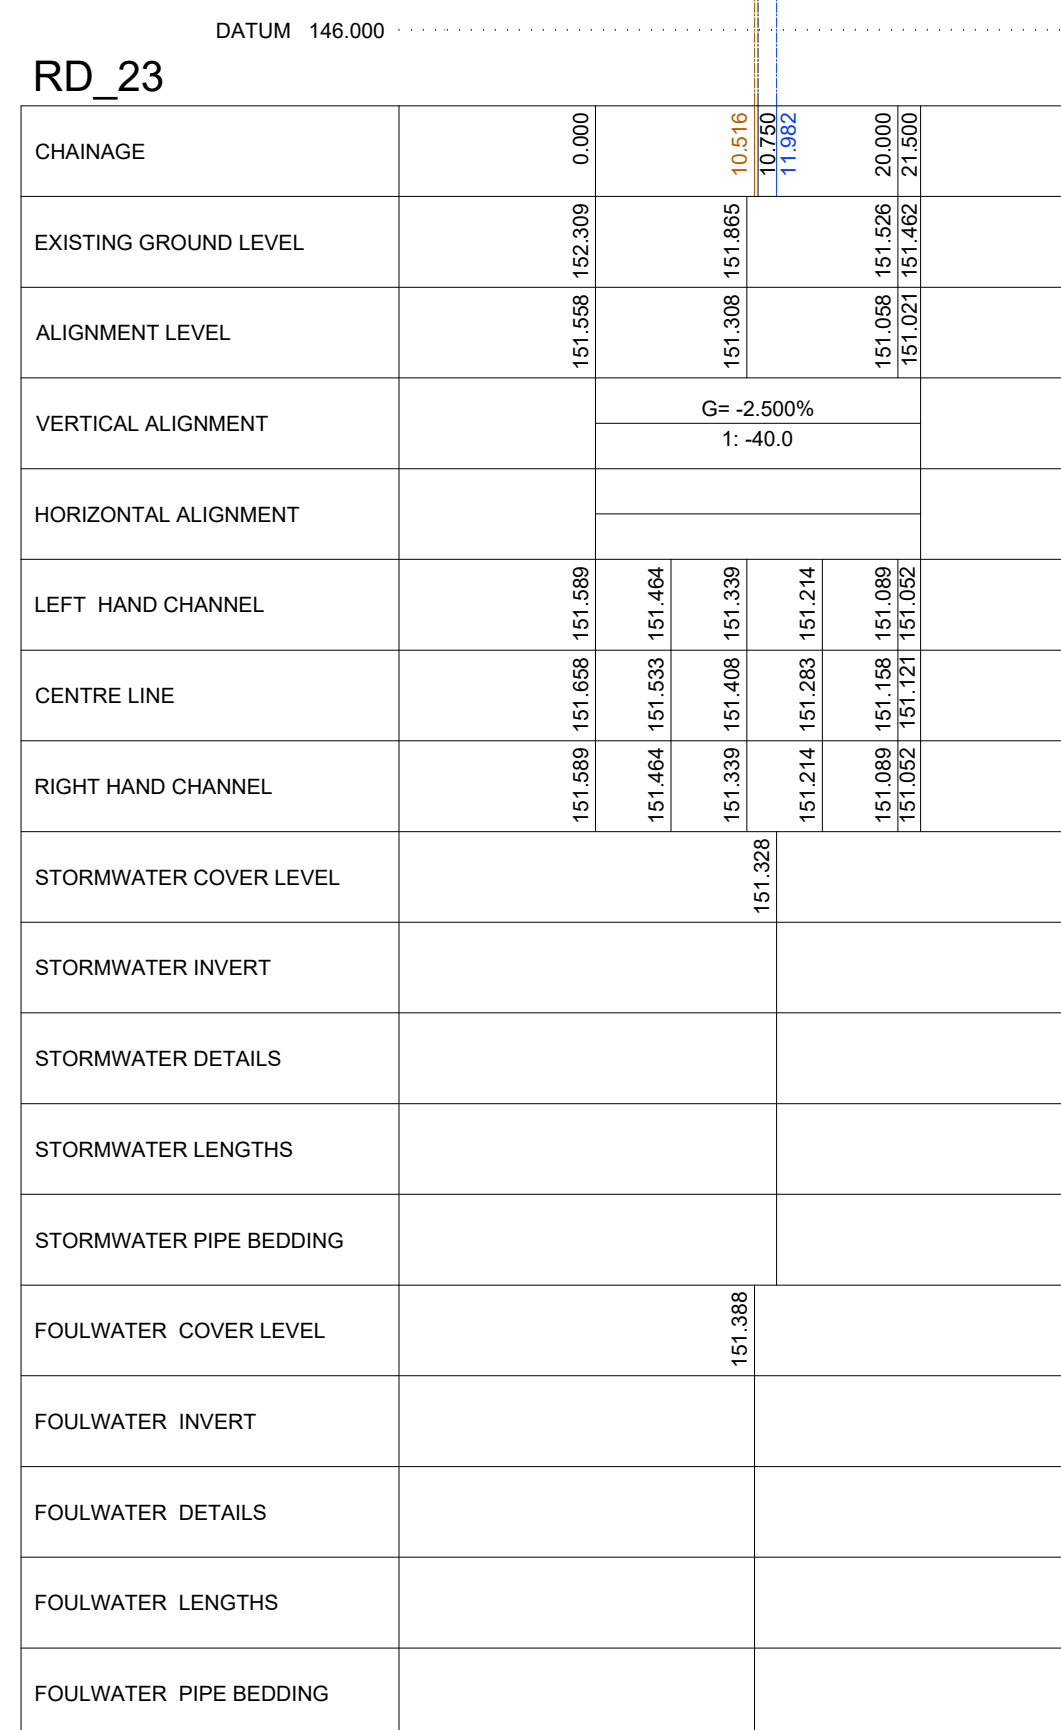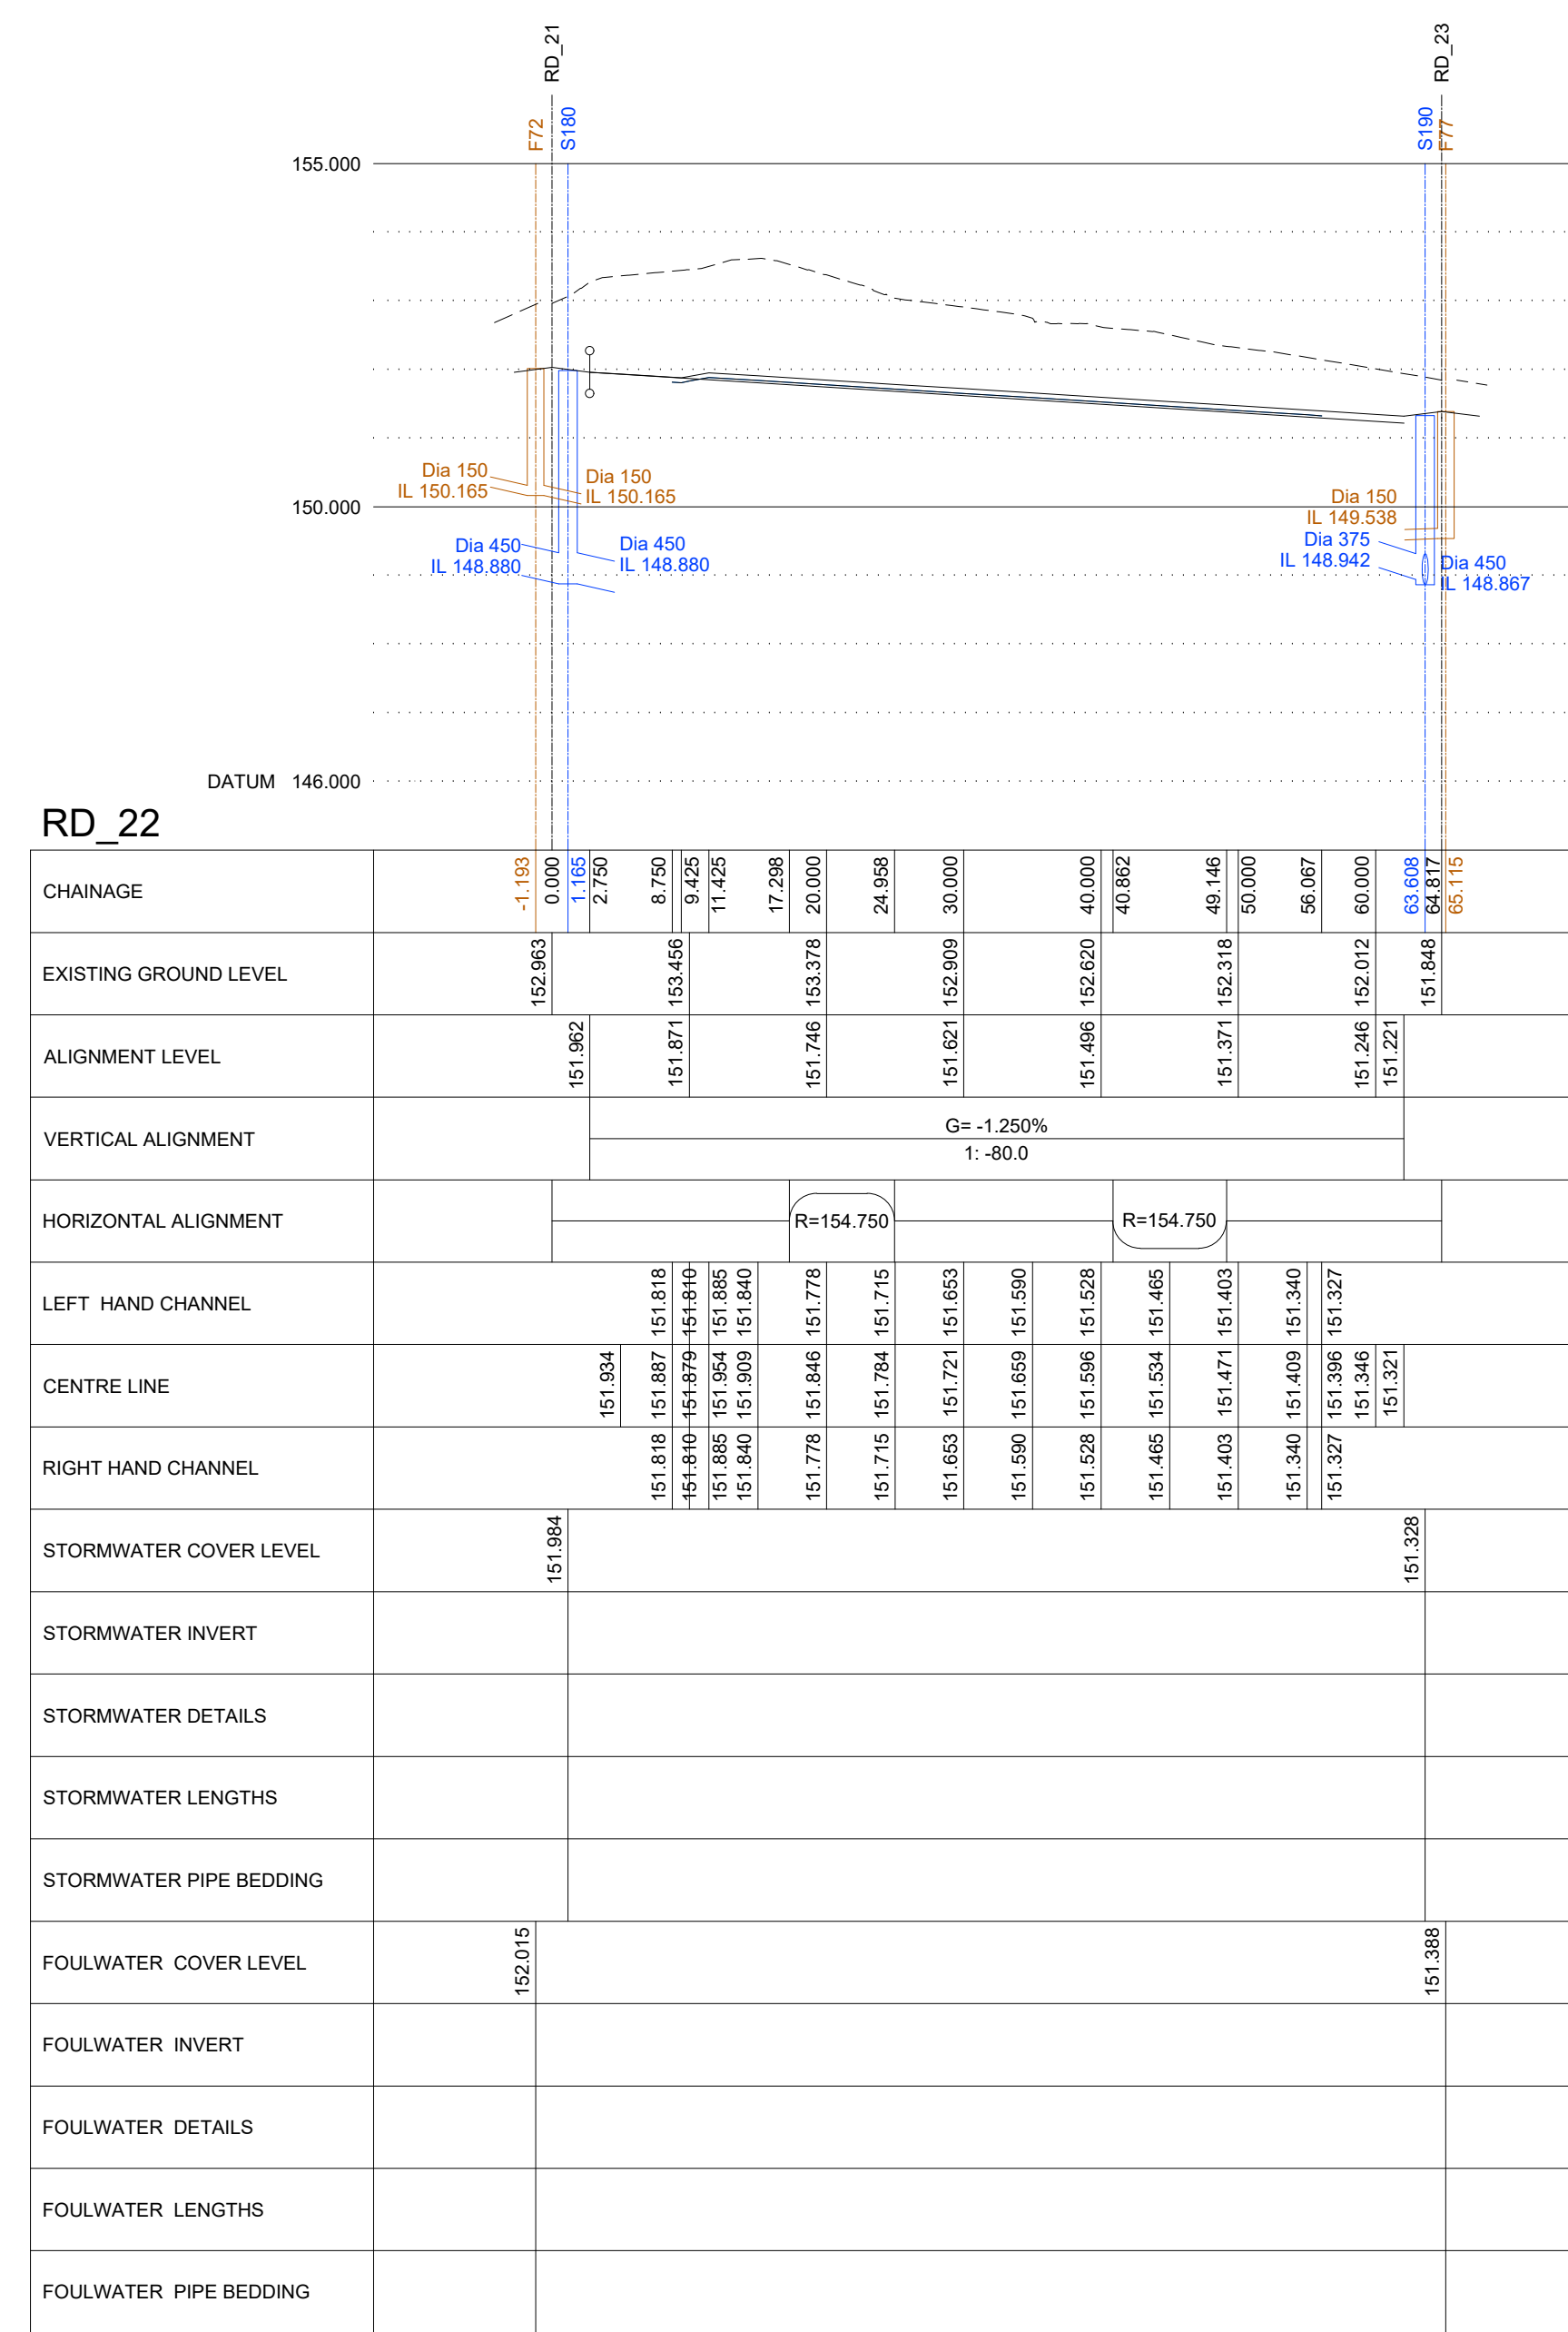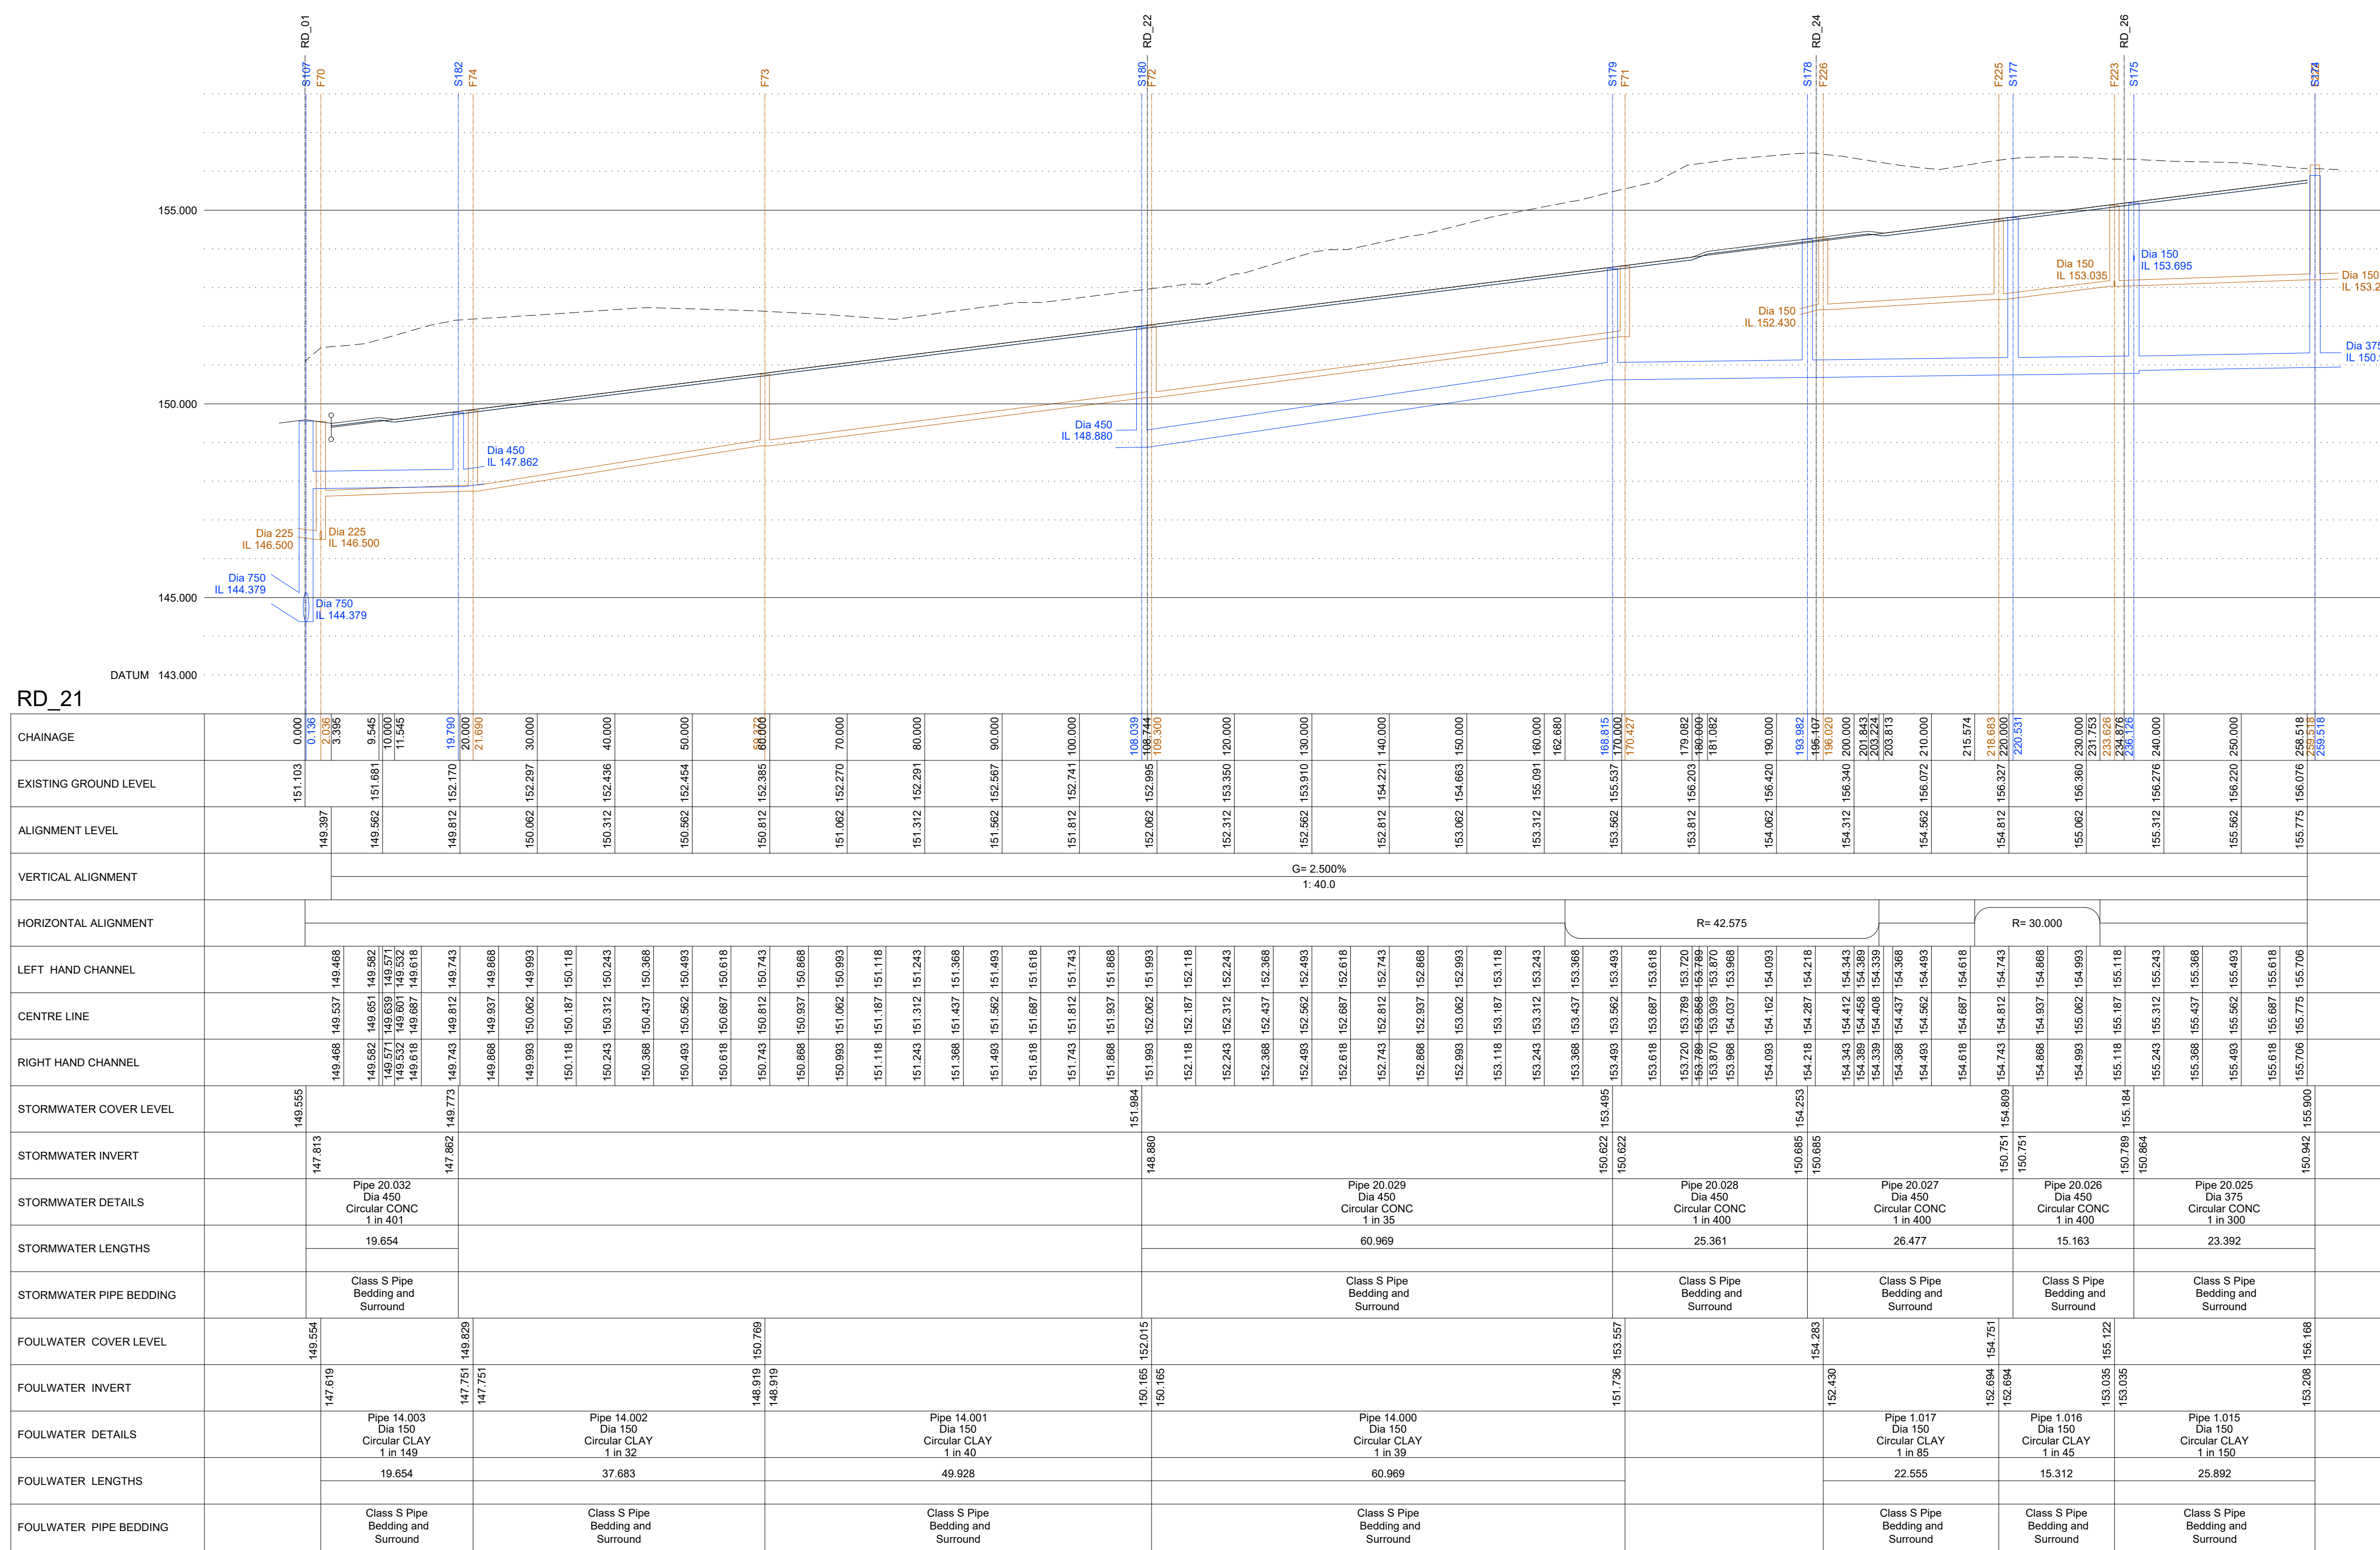

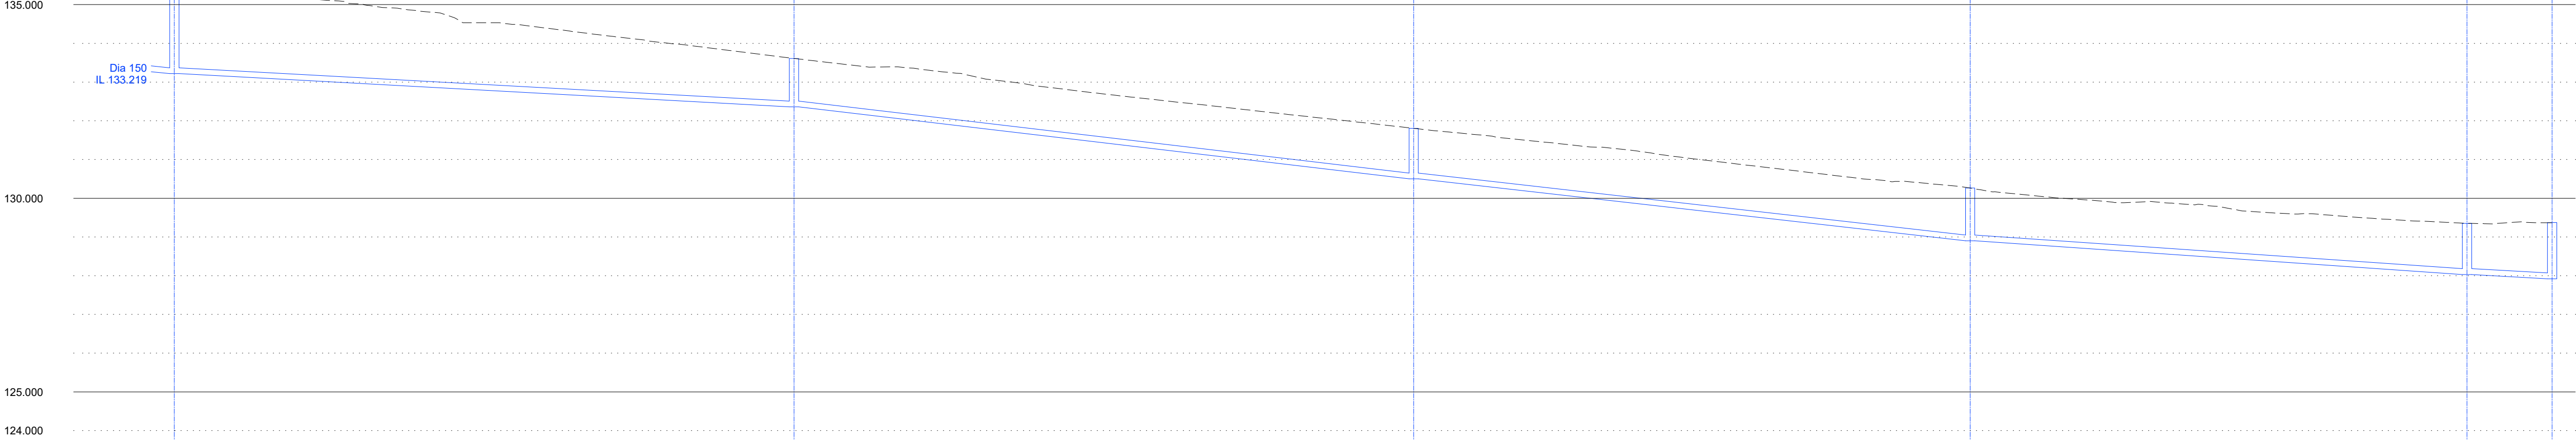

Rochdale Road	
---------------	--	--	

Revision	Date	Amendment	By	Check

Designers' Risk Assessment	
Comment	
1.	Works required adjacent to existing underground services.
2.	Works required adjacent to existing overhead service.
3.	Works required adjacent to existing watercourse

Development	Stakehill
Location	Manchester Road, Middleton
Marketing Name	----
Drawing Title	Longitudinal Sections - Sheet 5
Drawing Number	4159 / Eng / 102-5
Drawn By	JGM
Checked by	AB
Scale @ A0	1:500 Hrz; 1:100 Vrt
First Issue	03.04.2023

Redrow Homes Lancashire
Redrow House, 14 Easton Avenue, Buckshaw Village, Chorley, PR7 7NA
Tel: 01772 643700 Fax: 01772 643701 Web: www.redrow.co.uk

Legal Disclaimer TBC
This layout has been designed after due consideration of our Context & Constraints Plan