


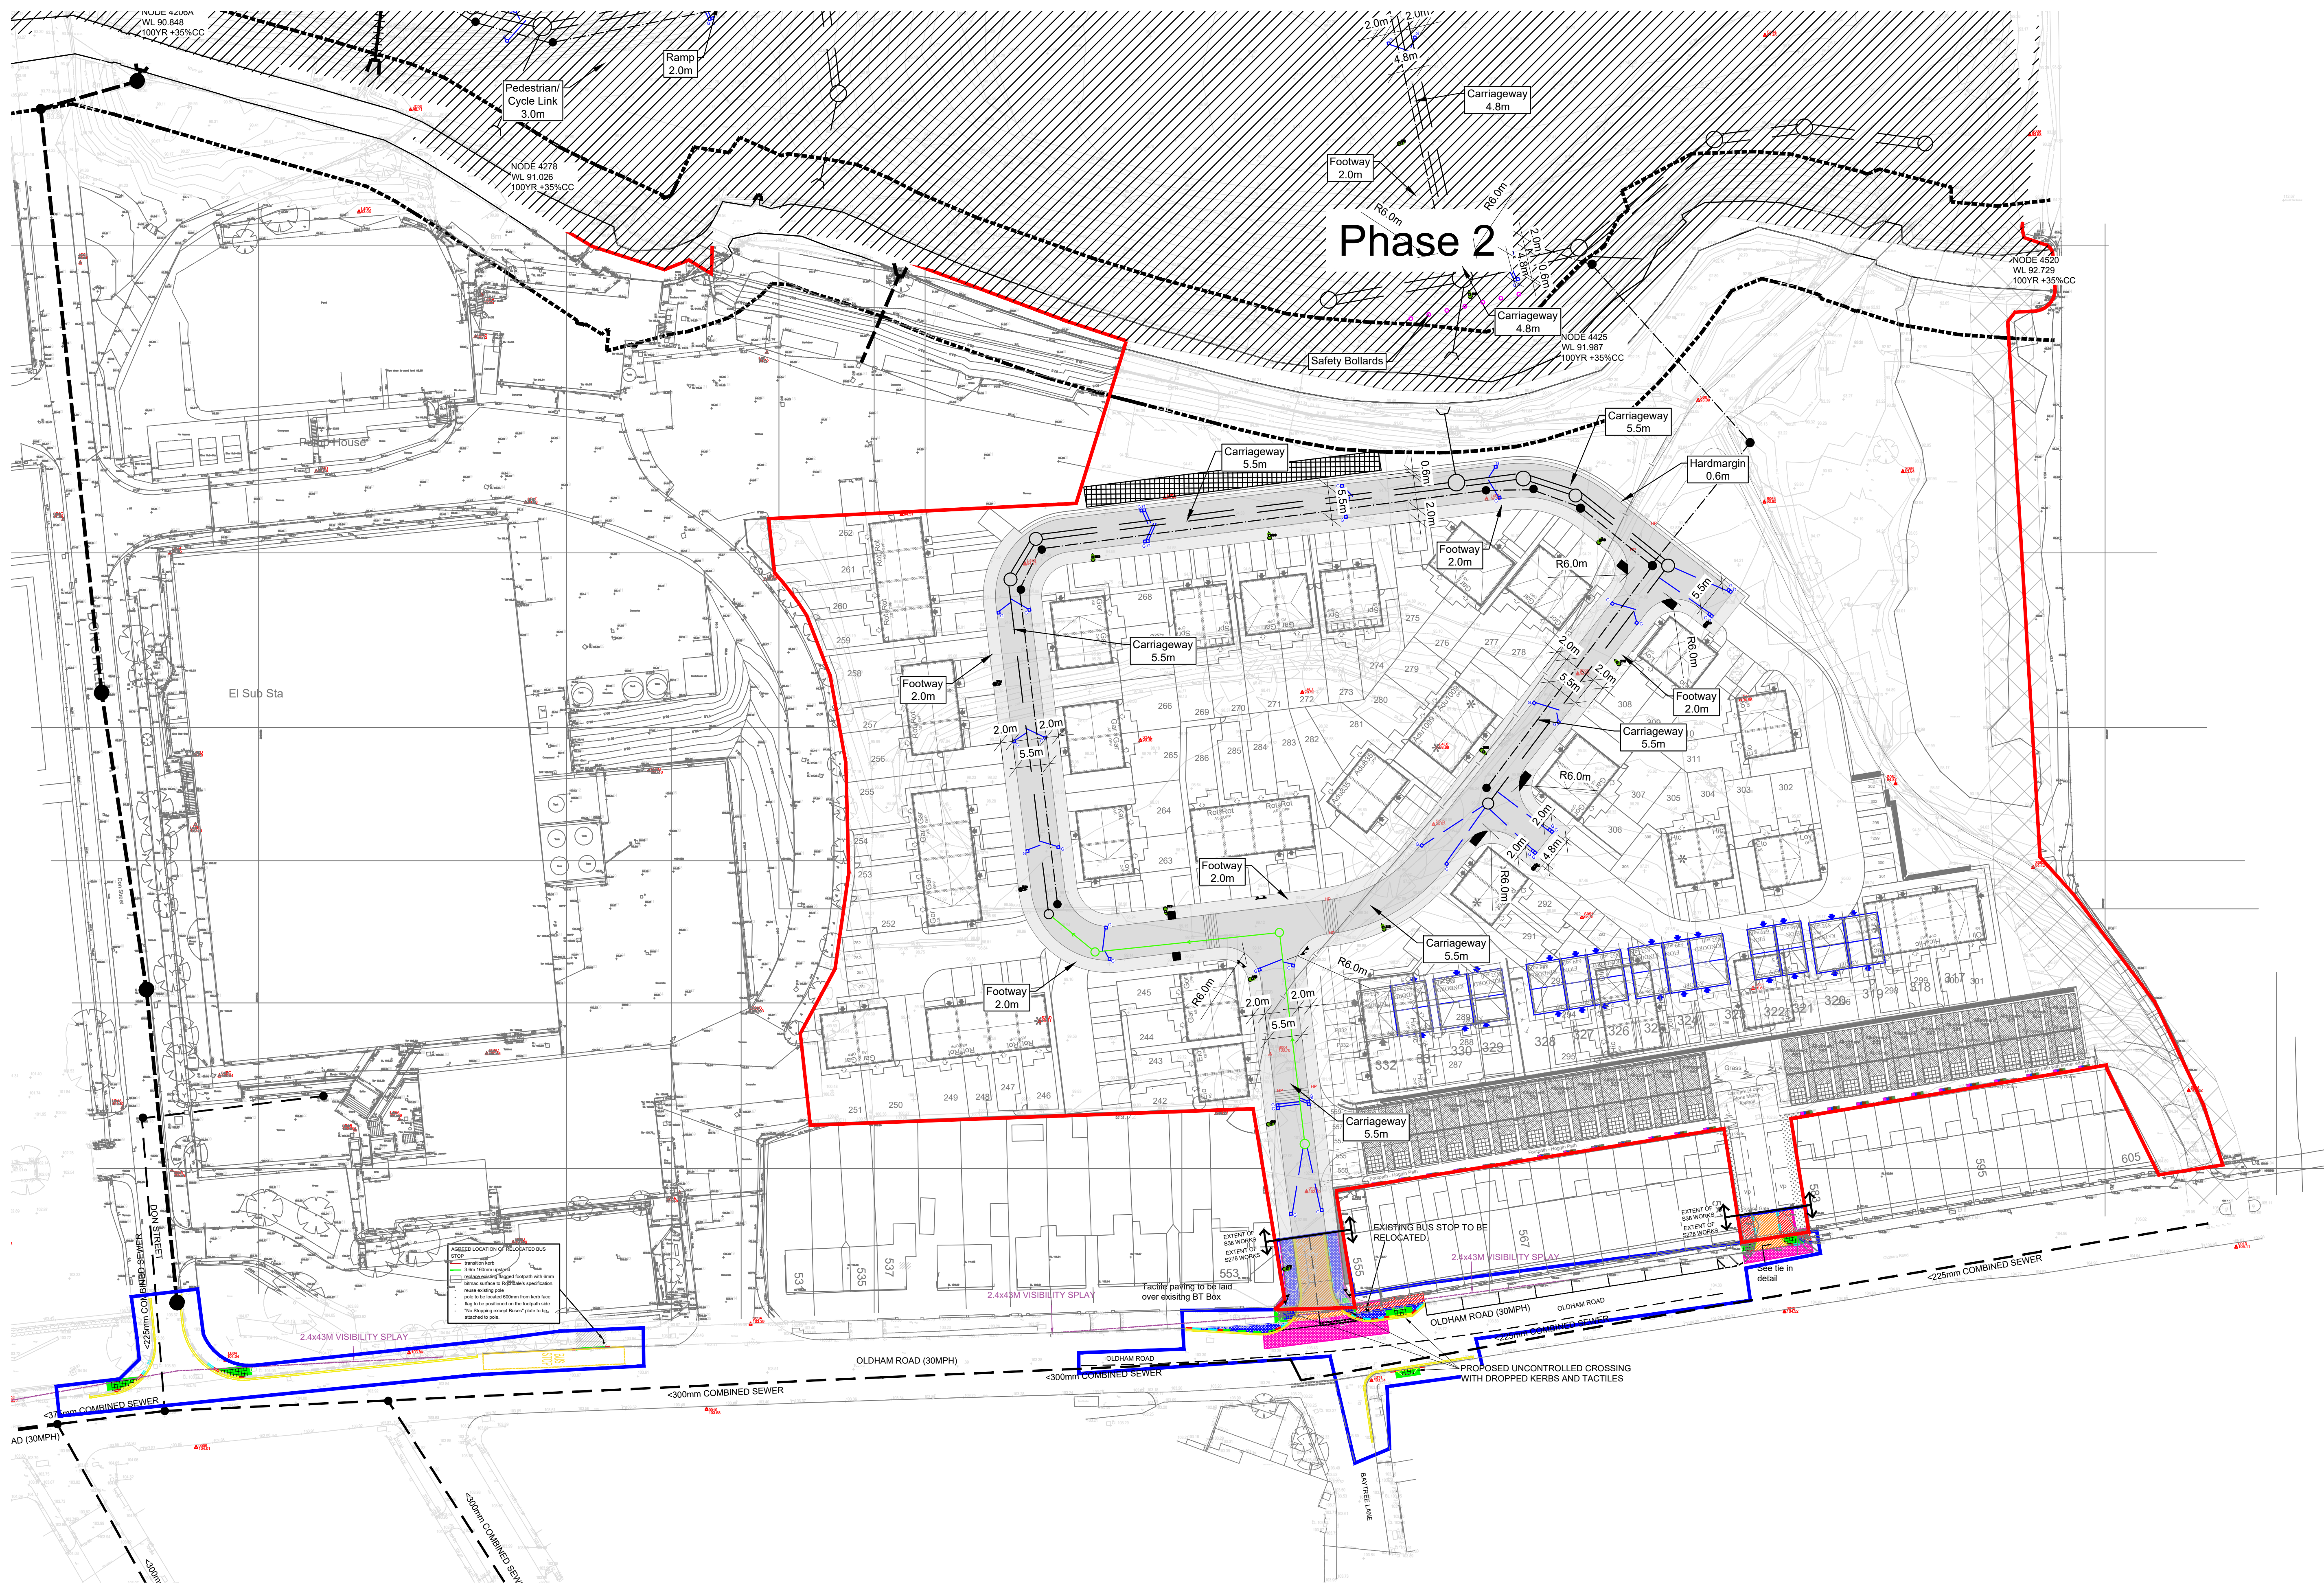

Street lighting design is subject to approval from highways

Tactile Crossing locations TBC as acceptable b
highways department.

Scale 1:500