


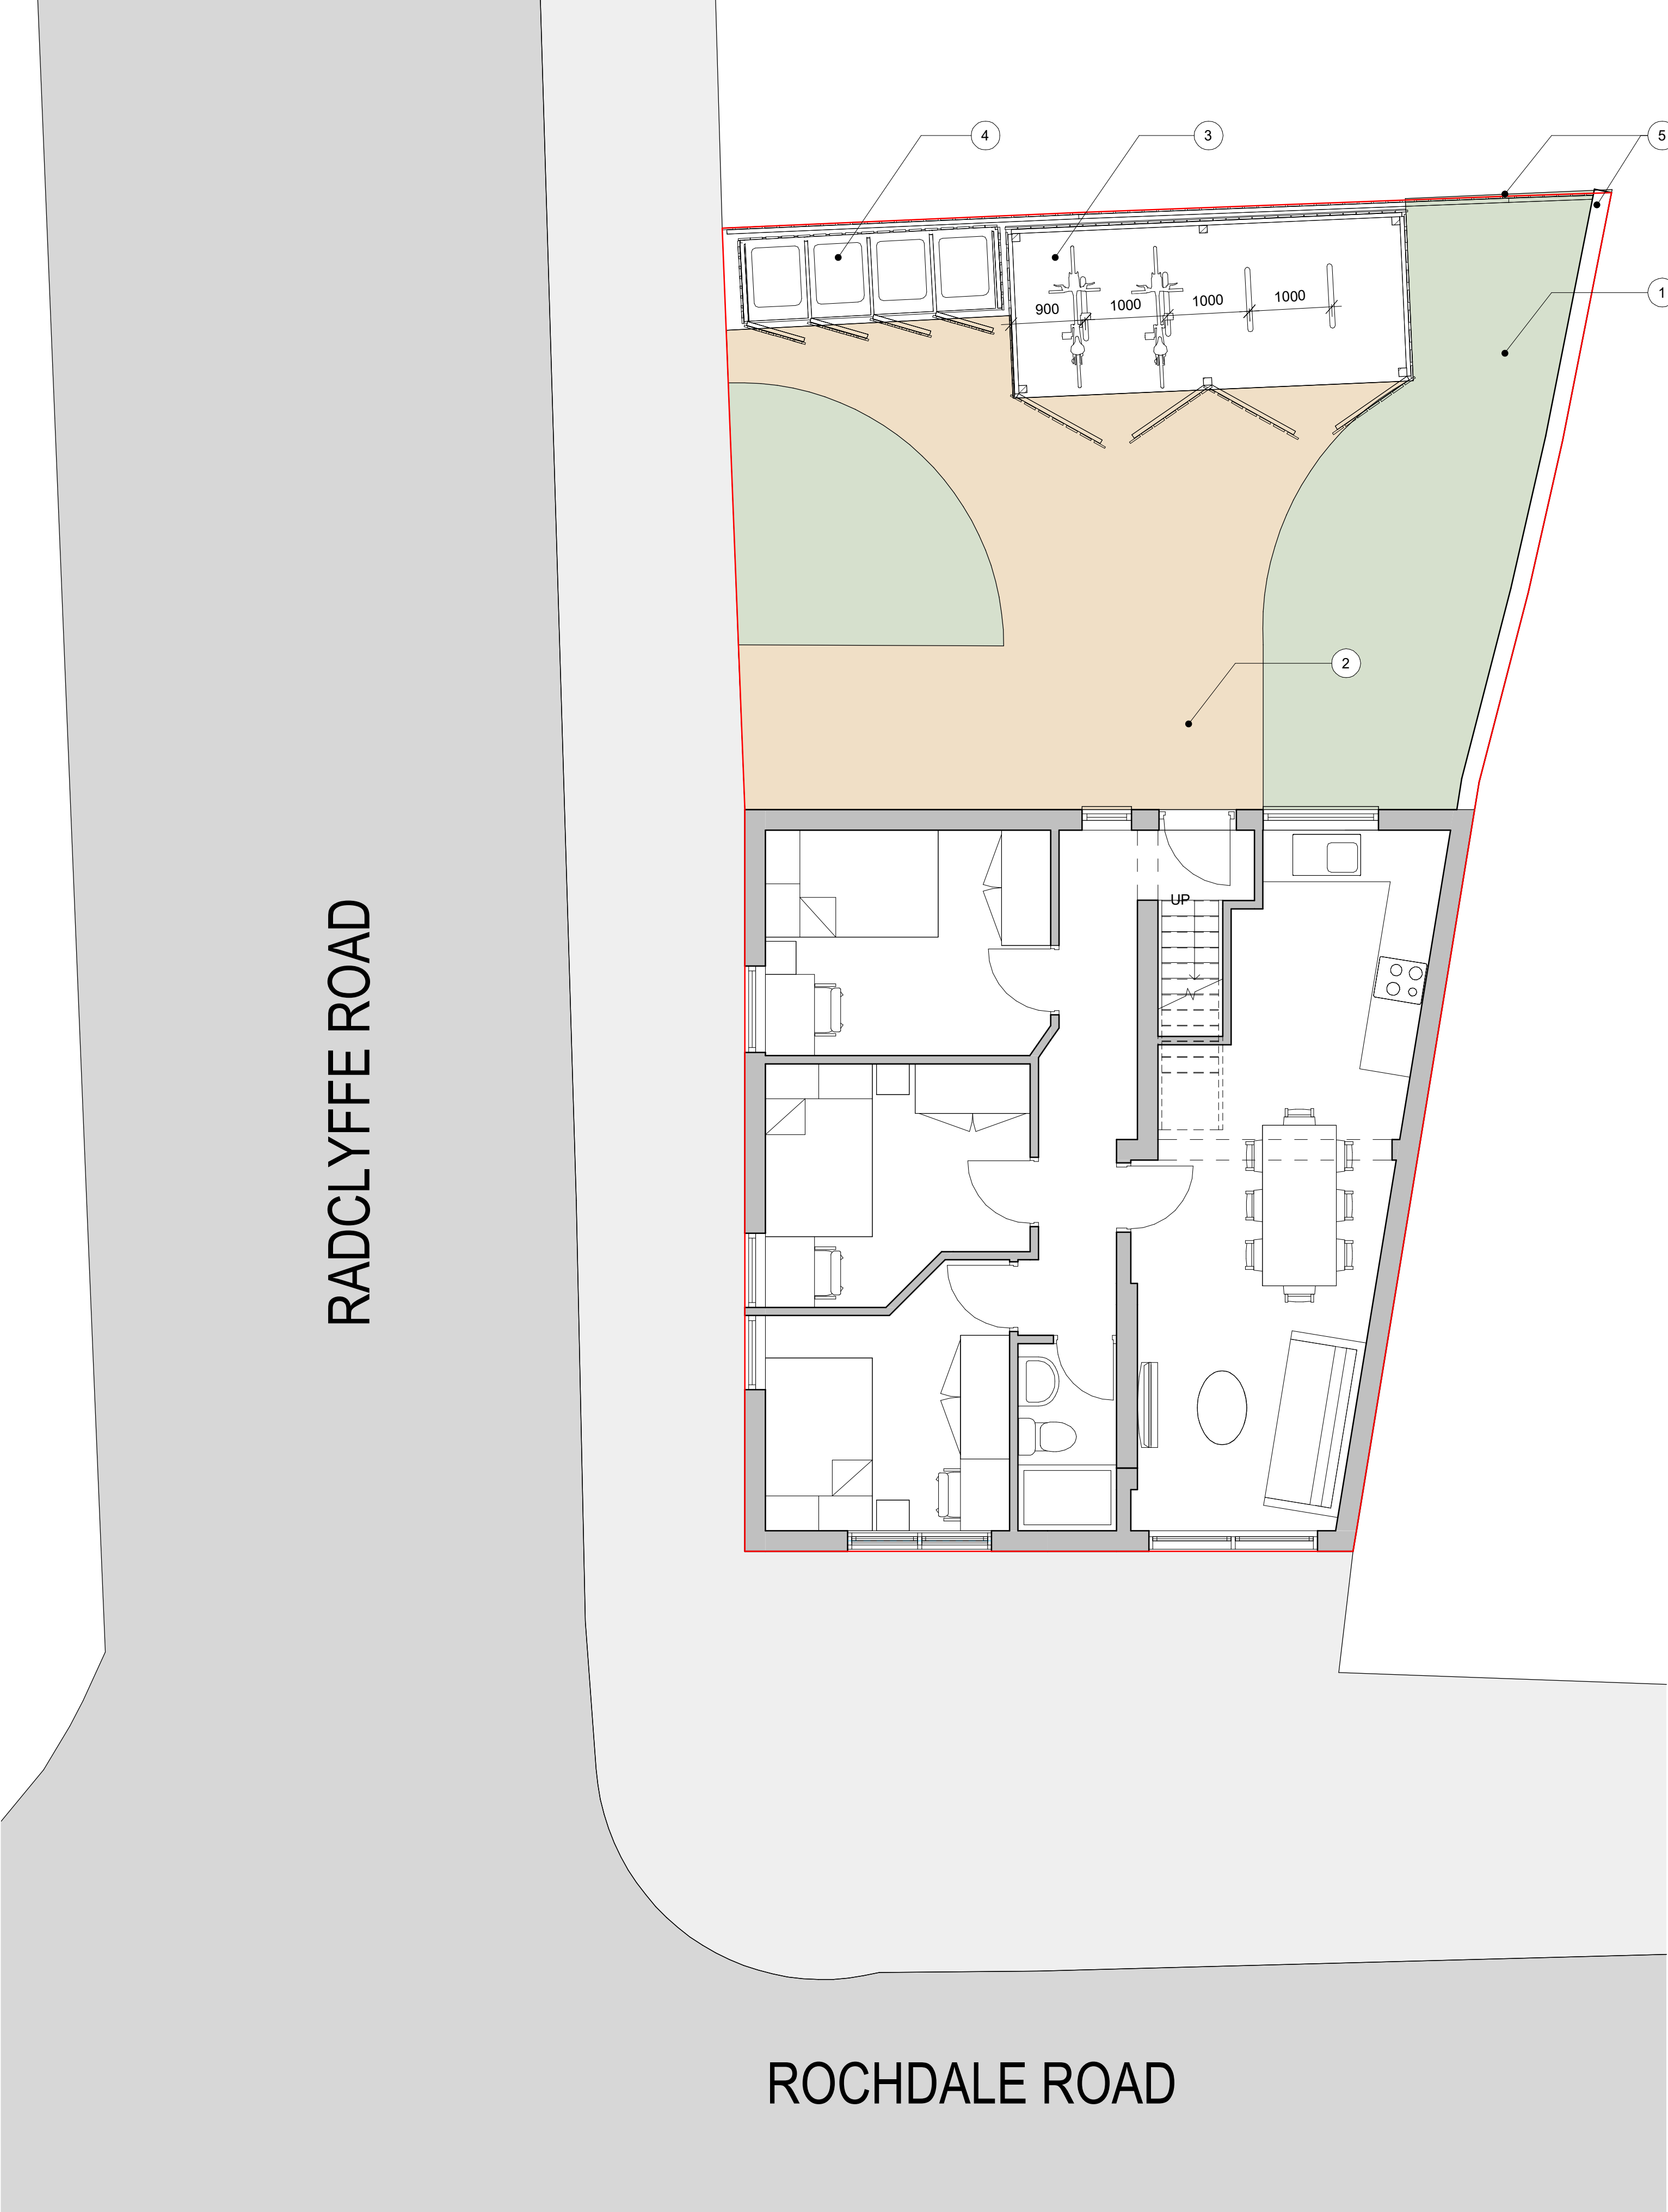

Legend - Boundaries

- Site Boundary ———
- Site Ownership ———

Note Block - Landscaping

- 1 Lawn
- 2 Paved walkway
- 3 Roofed and enclosed Cycle Store for 8 cycles
- 4 Bin Store
- 5 Existing fence and boundary wall to remain

1. Level 0 - Landscaping



PROJECT	DATE	SCALE @ A1	DESCRIPTION	BY	DATE
94 Rochdale Road	30/08/23	1 : 50		CW	
CLIENT	STATUS	PROJECT NO.	DRAWING NO.	REV.	NOTES
Arik Amzaleg	PLANNING	DA23020.	302.		
Landscaping Design					
DEBTAL ARCHITECTURE www.debtal.co.uk					