

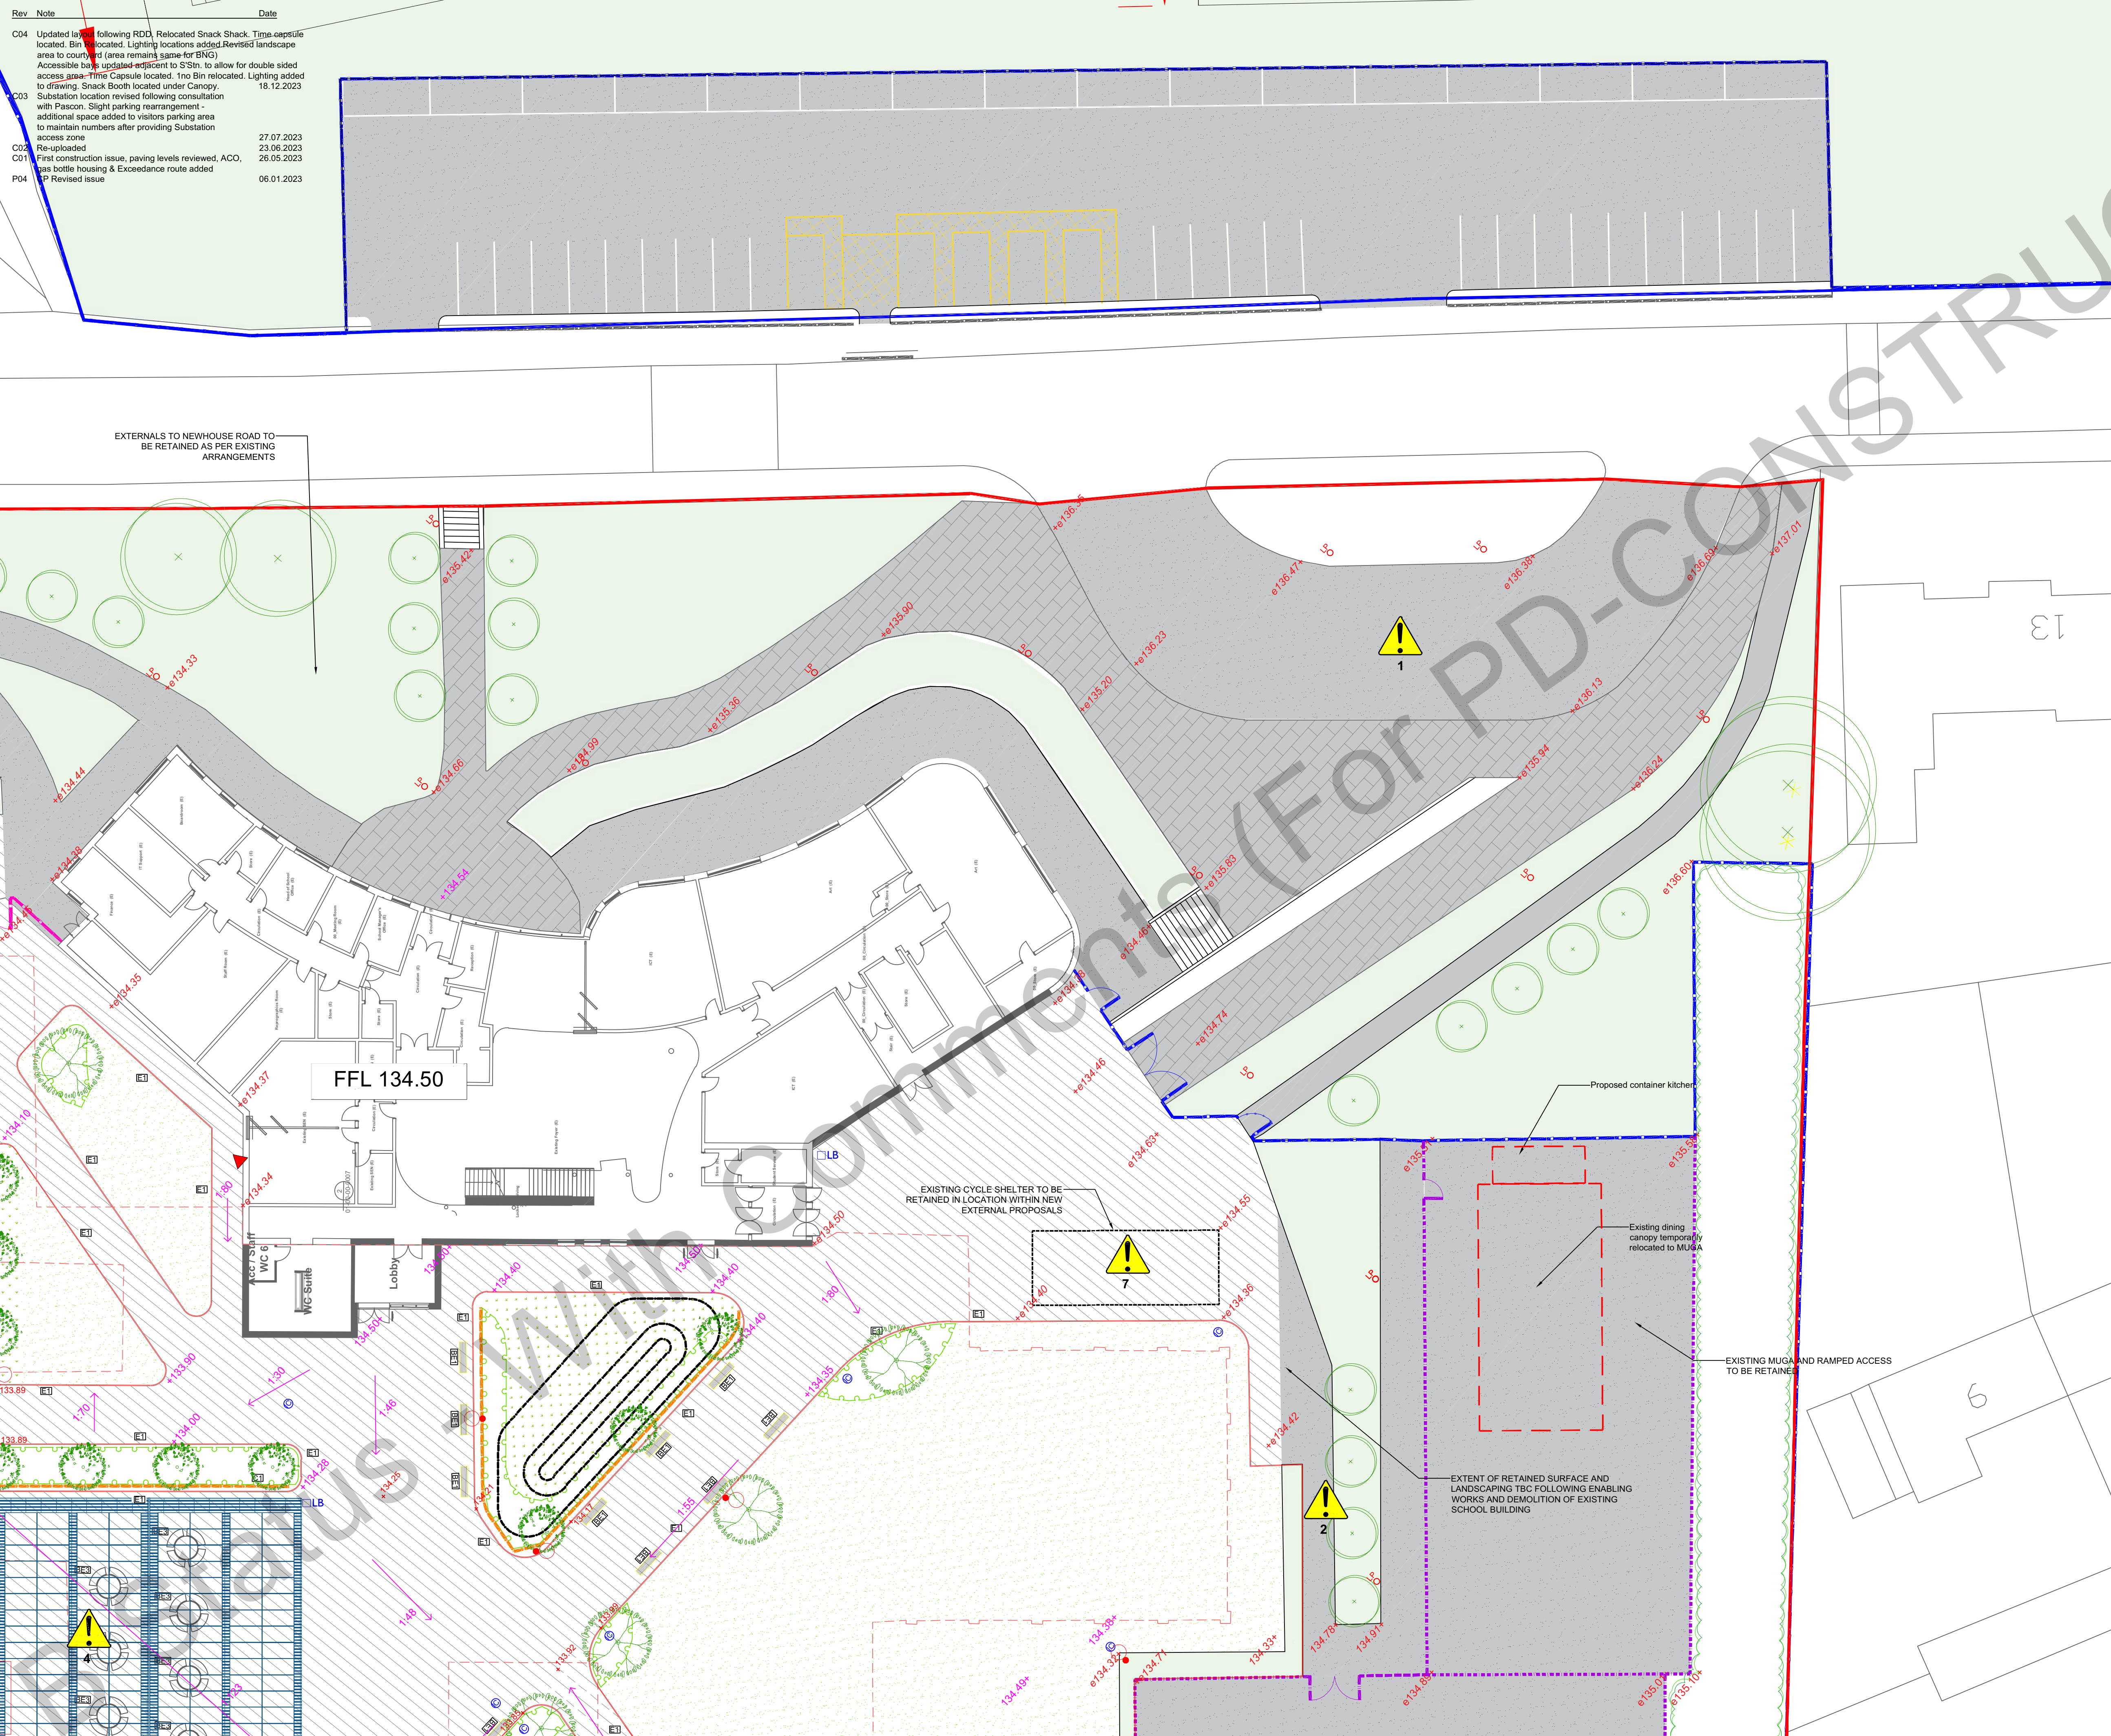


Rev	Note	Date
C04	Updated lot following RDC. Relocated Snack Shack. Time capsule located. Bin relocated. Lighting locations added. Revised landscape area to courtyard (area remains same for RDC)	21.06.2023
C03	Access road updated adjacent to SSN, to allow for double sided access area. Time Capsule located. Bin relocated. Lighting added to drawing. Snack Booth located under Canopy.	18.12.2023
C02	Substation location revised following consultation with Pascon. Slight parking rearrangement - additional space added to visitors parking area to maintain numbers after providing Substation access	27.07.2023
C01	Re-uploaded	23.06.2023
C01	First construction issue, paving levels reviewed, ACO, concrete base housing & expenditure route added	26.05.2023
P04	SP Revised Issue	06.01.2023

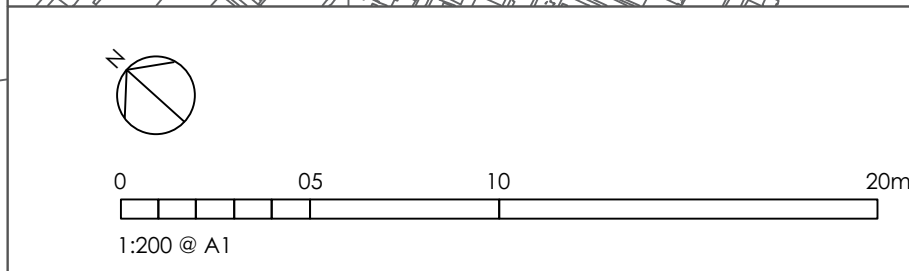

- | | |
|---|--|
|  | SITE BOUNDARY |
|  | Existing levels to be retained |
|  | Proposed levels (Refer to Setting Out Plans for detailed site levels) |
| B91: BUILDINGS IN THE LANDSCAPE | |
|  | B91-330A PV CANOPY TO COVERED DINING
As per Architect and Structural Engineer's design |
| C10: DEMOLITION | |
|  | C20-110 EXISTING SURFACES TO BE RETAINED
Existing hardstanding to site frontage, pedestrian routes, parking areas and MUGAs to be retained |
| Q10: KERBS / EDGINGS | |
|  | C20-110 C - PRE-CAST CONCRETE KERBS / EDGING TO ENTRANCE PLAZA
Marshall's 'Conventional' kerbs, or equal approved. 145w x 255h x 915i.
Colour: Silver Grey, C11 Upstand, C21 Radius Upstand |
|  | E10-111 K - PRE-CAST CONCRETE KERBS / EDGING TO ROADS & PATHS
Pcc kerbs to roads and edgings to footpaths to engineer's specification. To include: K1: Upstand kerb; C2: Flush kerb; C3: Transition/Drop kerb; E1: Concrete Edging |
| C21: COATED MACADAM ROADS/PAVINGS (SPECIFICATION BY CIVIL ENGINEER) | |
|  | Vehicular grade macadam to engineer's specification. Line markings: Parking bays, crossing points (white), disabled bays, warning text (yellow). Refer to Engineer's surface plan and buildups for further details |
|  | Pedestrian grade macadam to engineer's specification. Refer to Engineer's surface plan and buildups for further details |
|  | Open textured macadam to MUGA - refer to Clause Q52-140 |
| Q50: SITE / STREET FURNITURE / EQUIPMENT | |
|  | Q50-155 EV-ELECTRIC VEHICLE CHARGING POINT
Refer to M&E Engineer's drawings and specification. |
| Q50-210A DOOR GUARDS
Bailey Streetscene Sheffield door guard, or equal and approved. 1100mm h x width to suit door x 48mm O.C. roof-tied with vertical tapping rail to bottom | |
|  | Q50-240 LB-UTTER BINS
Bailey Streetscene 'Assort' Litter Bin or equal and approved. Pcc galvanneal steel. Colour: RAL 7002 Olive Grey |
|  | Q50-220 BE1 - TIMBER BENCHES TO STUDENT AREAS
Existing Timber Benches relocated within new external proposals
Refer to legacy furniture condition report for further info) |
|  | Q50-225 BE2 - BENCHES WITH BACKRESTS TO STUDENT AREAS
Existing composite benches with back rest relocated within new external proposals
Refer to legacy furniture condition report for further info) |
|  | Q52-140 MULTI-USE GAMES AREA
Type 2 MUGA for Tennis and Netball in accordance with Sport England & SAPCA Guidance 'A Guide to the Design, Specification & Construction of Multi-Use Games Areas' |
|  | BIRD BOX
180x Schwegler 1 Bird box, positioned facing north-west or north-east, fixed 3m+ above ground - |
|  | BAT BOX
180x Schwegler 1 BF box, fixed 3-6m high on southern, SE & SW aspect of trees |

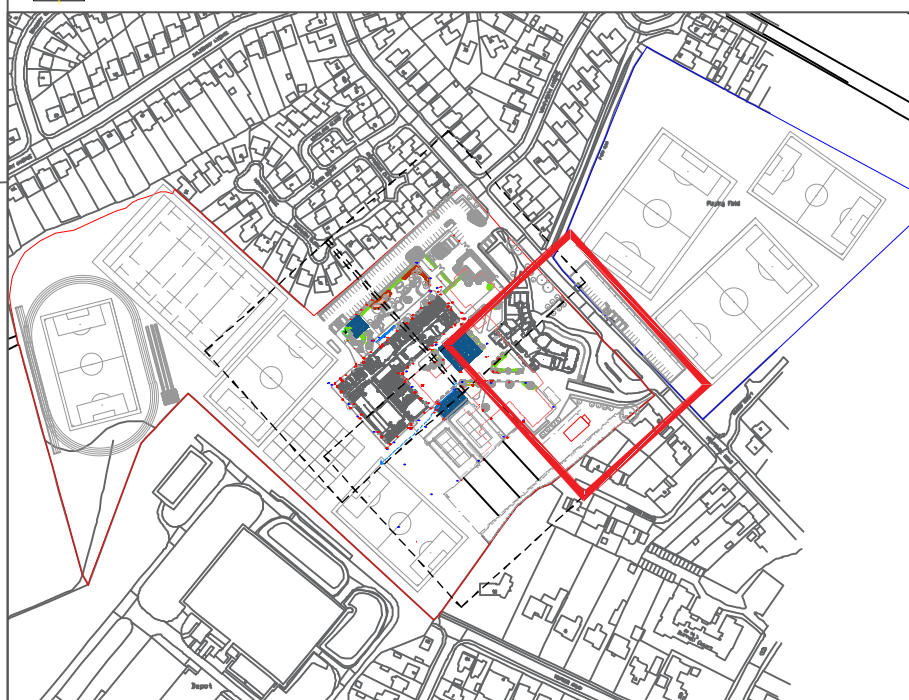

DEP LANDSCAPE ARCHITECTURE LTD
2 COMMERCIAL STREET
MANCHESTER, M15 4RQ
T: 0161 2419878
E: info@dep.co.uk
W: www.dep.co.uk

Client
Morgan Sindall

Project
Newhouse Academy, Rochdale

Description

HARD LANDSCAPE 2 of 4

Status	Drawn	Scale
Construction	AH	1:200 @ A1
Drawing number	Revision	
SRP1019-DEP-ZZ-00-DR-L-0102	C04	
Job number (Internal)	Date	
4847	26.05.23	

Copyright DEP Landscape Architecture Ltd

All levels and dimensions to be checked on site by contractor prior to commencement; Any variations to be reported to the client. This drawing is to be read in conjunction with all others relating to the project and all information derived accordingly; any anomalies to be reported to the client. Do not scale from this drawing. Use figured dimensions only. Work shown on this drawings to be carried out in accordance with current British Standards and Codes of Practice.

© Copyright to DEP Landscape Architecture Limited. The information shown on this drawing shall not be reproduced or copied in any form without prior written consent from DEP Landscape Architecture Limited.