


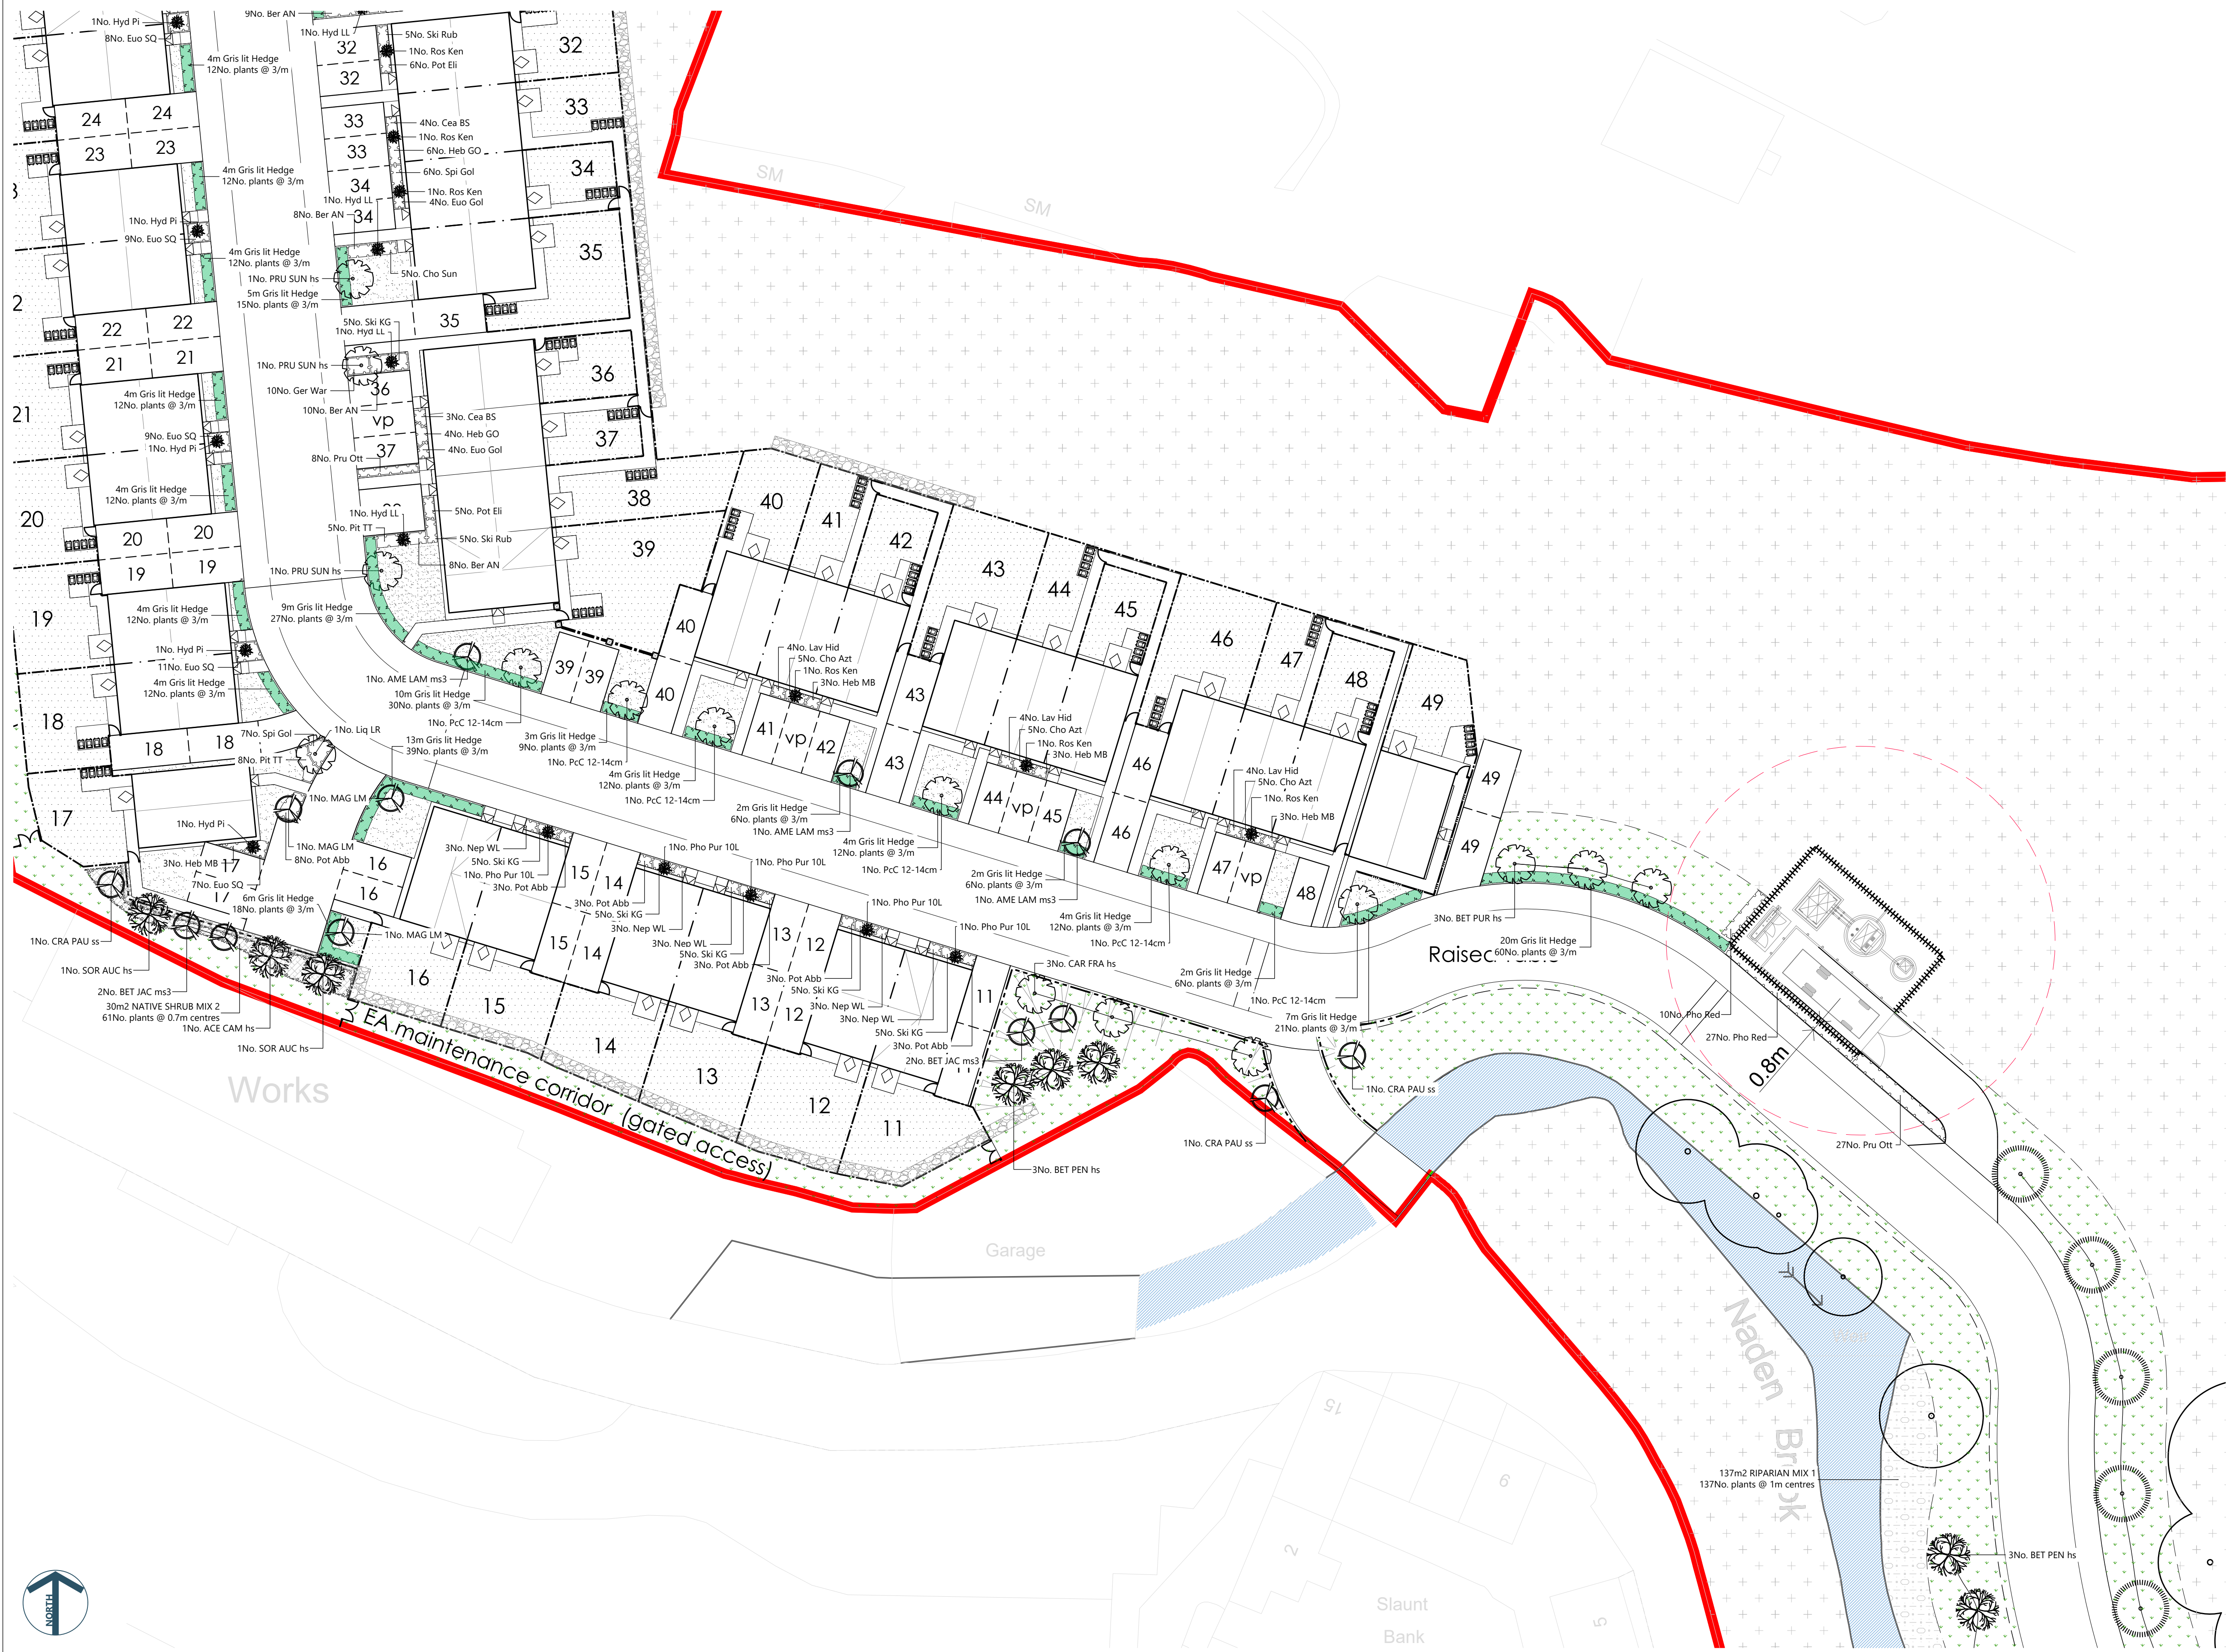

Notes:


Please do not scale from this drawing, either paper or electronic copies.

All final measurements must be checked on site by the contractor.

If there are any discrepancies noted in relation to dimensions or scale, please notify the Landscape Architect.

All works are to be carried out in accordance with the latest British Standards and/or Codes of Practice unless otherwise stated.

This drawing is the property of DAC Landscape Architecture Ltd and must not be copied or reproduced in any way, whole or in part without the permission of the client or DAC Landscape Architecture Ltd. Copyright © of DAC Landscape Architecture Ltd.

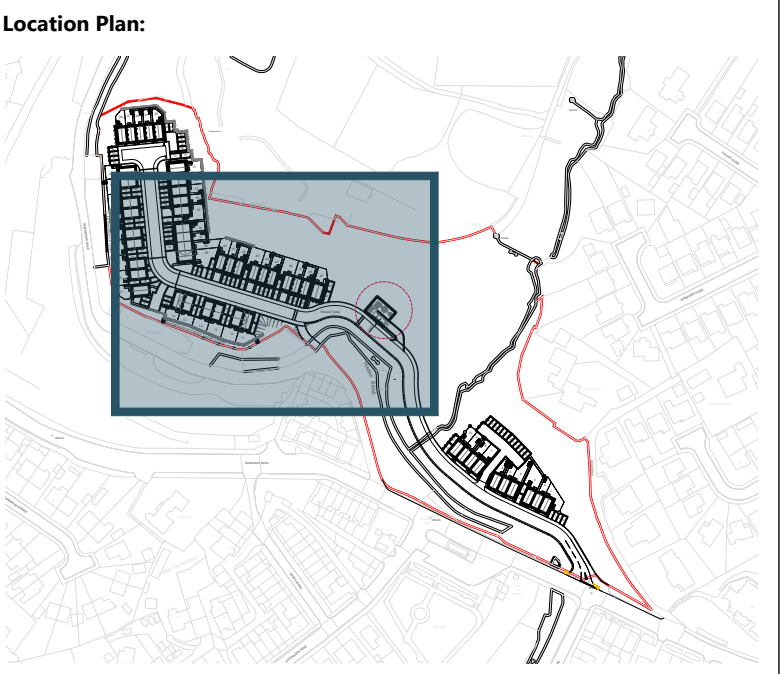

Client:

Stonebond Properties

Project:

Norden, Rochdale

Title:

Detailed Planting Plan: 2 of 4

Status:	Date:
For Approval	05-12-2023

Drawing No:	Revision:
N002-LA-PL-00-002	P3

Scale:	Paper Size:	Drawn by:
1:250	A1	DC

Legend:			
	Existing Trees retained		Proposed Medium Ornamental Tree Girth: 12-14cm/ Heavy Standard Height: 3.5-4.5m high Fixings: Single tree stake and rubber ties
	Proposed Large Tree (avenue trees) Girth: 20-25cm/ Semi-mature Height: 5-6m high Fixings: Triple tree stakes and rubber ties		Proposed Small Ornamental Tree Girth: 10-12cm/ Selected Standard or Multi-stem Height: 2-3m high Fixings: Single tree stake and rubber ties
	Proposed Native Tree Girth: 12-14cm/ Heavy Standard Height: 3.5-4.5m high Fixings: Single tree stake and rubber ties		Proposed Hedgerows Density: 3 per linear metre Height: 80-100cm Stock: 5L containers
	Proposed Native Shrub mix Density: 2 p/m ² Height: 60-80cm Stock: Bare root stock Other: Spiral guards and single cane		Proposed Riparian mix Density: 1 p/m ² Height: 100-125cm/ Feathers Stock: Bare root stock Other: Spiral guards and single cane
	Proposed Grass (front gardens) To be turfed		Proposed Grass (back gardens) To client specification
	Proposed Species Rich Grassland		Existing Woodland retained

FOR PLANTING NOTES REFER TO DRAWING N002-LA-PL-00-001
FOR PLANTING SCHEDULE REFER TO DRAWING N002-LA-PL-00-004

Revision Notes:			
Rev	Initials	Description	Date
P3	DC	Updated in line with relocated pumping station	09/03/24
P2	DC	Minor amends to tree positions in line with retaining walls	05/12/23
P1	DC	First issue	05/12/23

