


NOTE:

Surface density not less than 10kg/m3. Timber fence shall be treated to give a minimum design service life of 15 years in accordance with the requirements for timber fencing in BS 5589.

NOTE:
• © THIS DRAWING AND THE BUILDING WORKS DEPICTED THEREIN ARE THE COPYRIGHT OF ECCLESTON HOMES. ALL RIGHTS RESERVED.

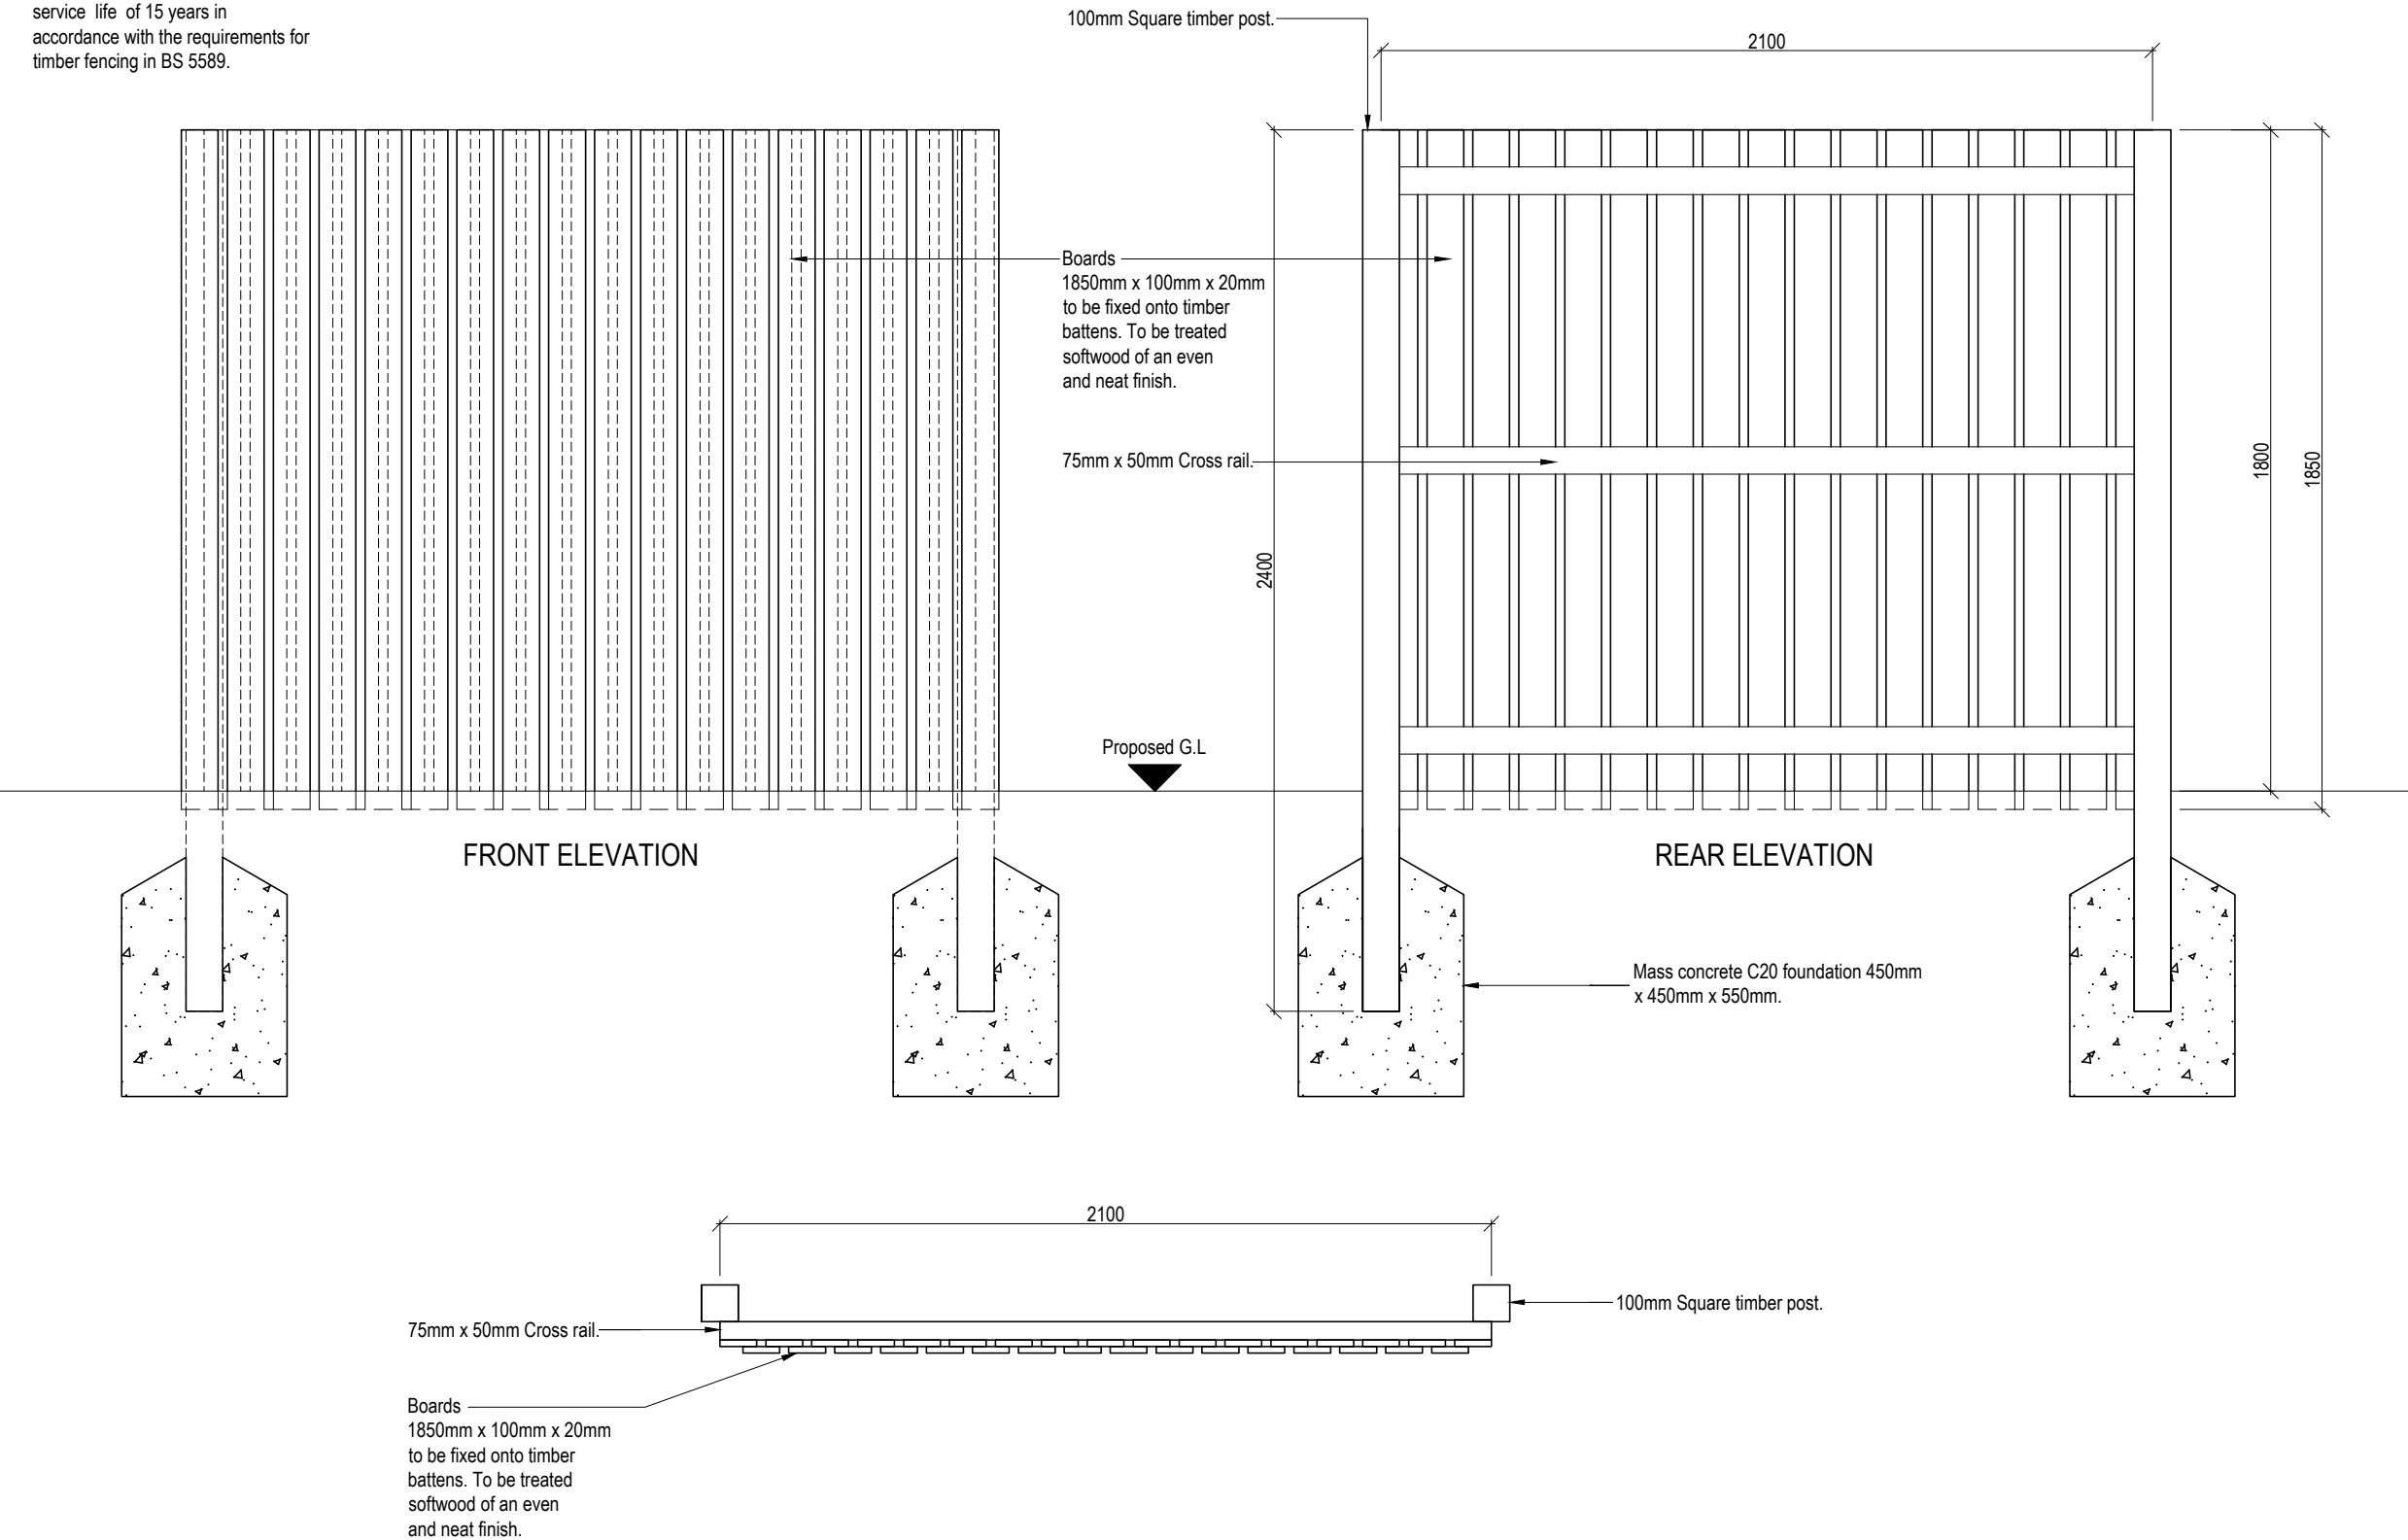

REV.	DESCRIPTION	INT.	DATE
------	-------------	------	------



PROJECT

STANDARD DETAILS

DRAWING TITLE

1.8m HIGH ACOUSTIC FENCE

JOB NUMBER	SD	REV
DRAWING NUMBER	F014-1	-
DRAWN	JSM	NOV'14
CHECKED	-	-
SCALE	1:20	A3