



Window Detail

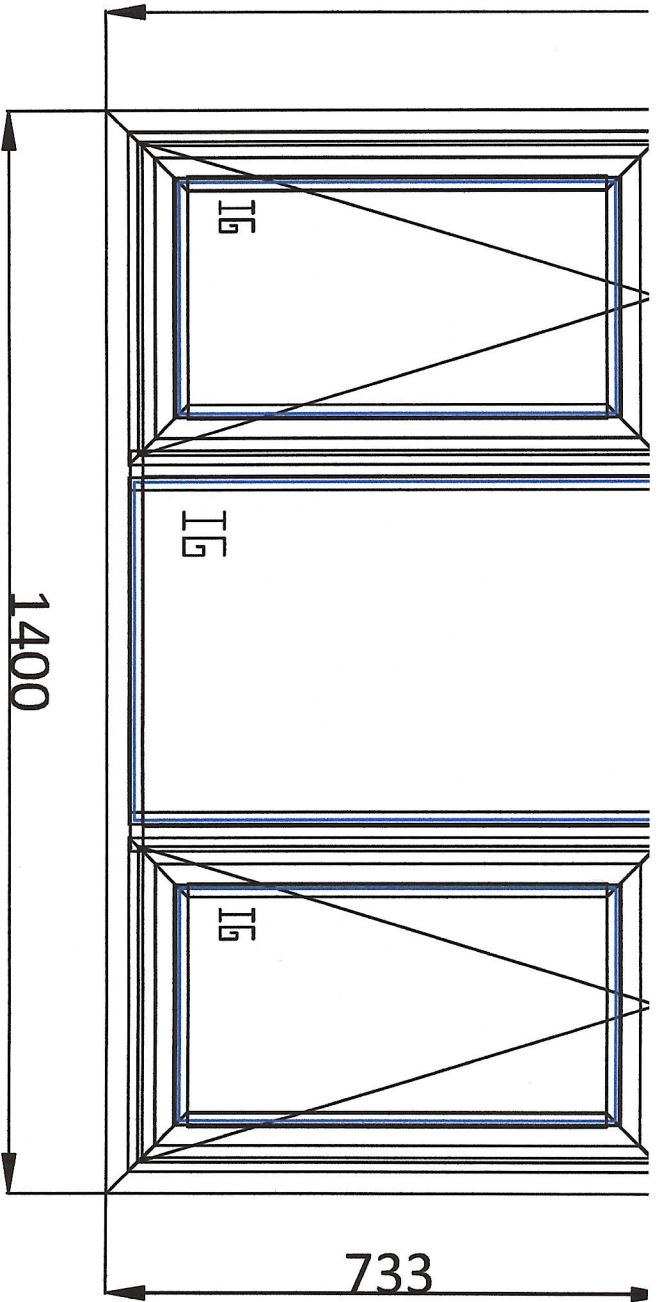

40-70mm

<<<<FULL WIDTH CUT THROUGH - CUT B>>>>

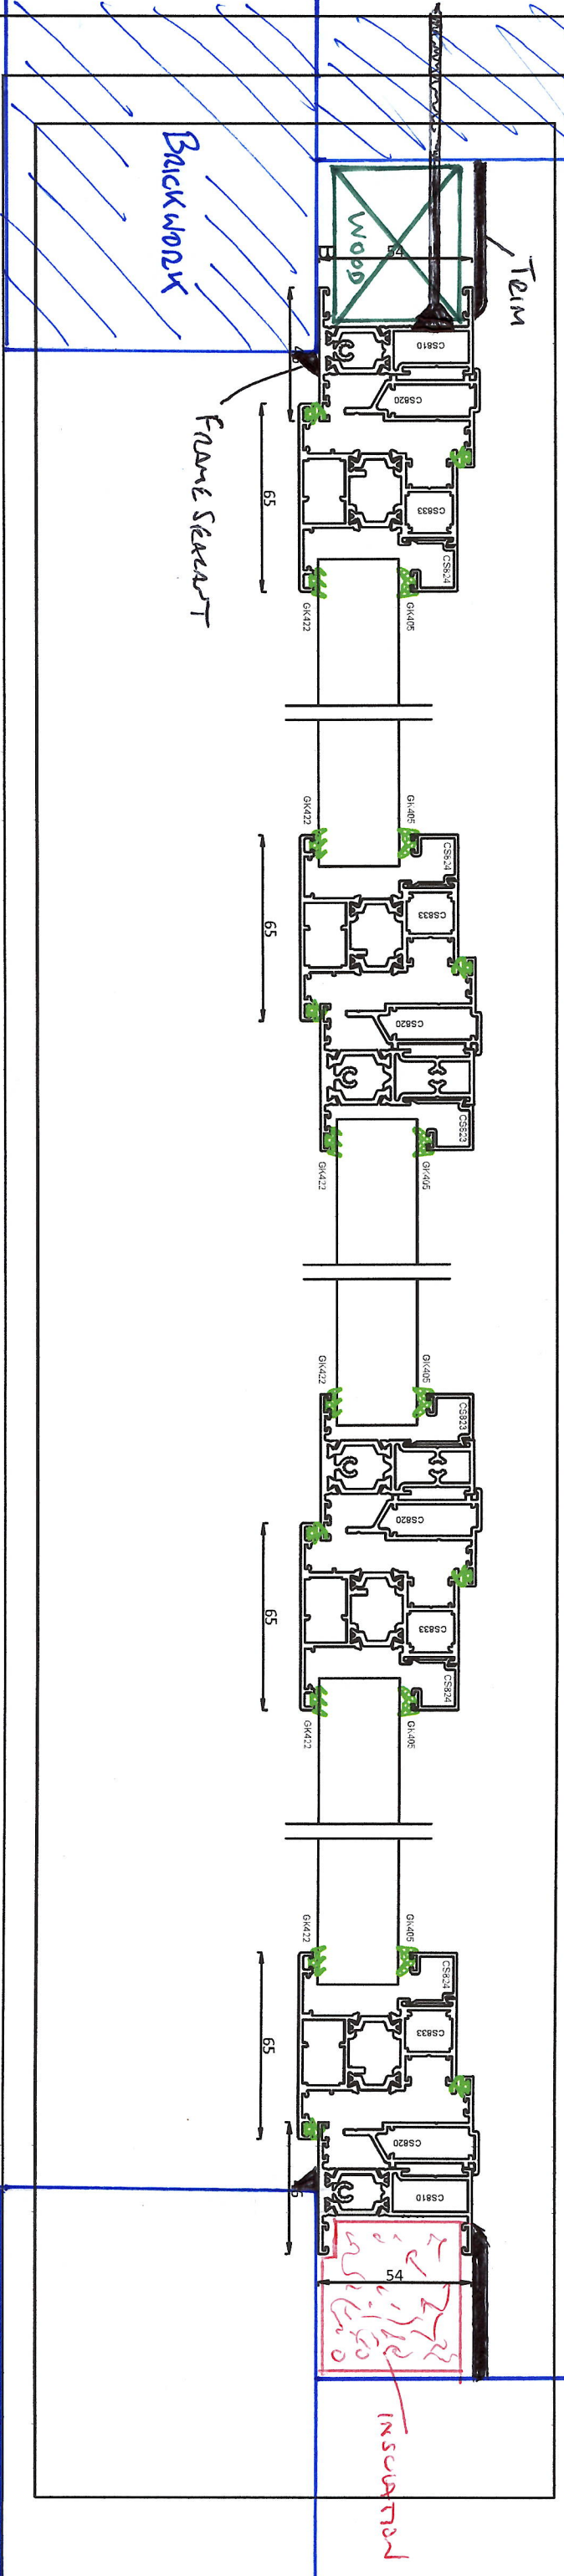

VIEW FROM OUTSIDE

KEY

	Backwork		Window frame 6mm x 130 mm
	Handwood Block		Black frame sealant
	Insulation strip		