



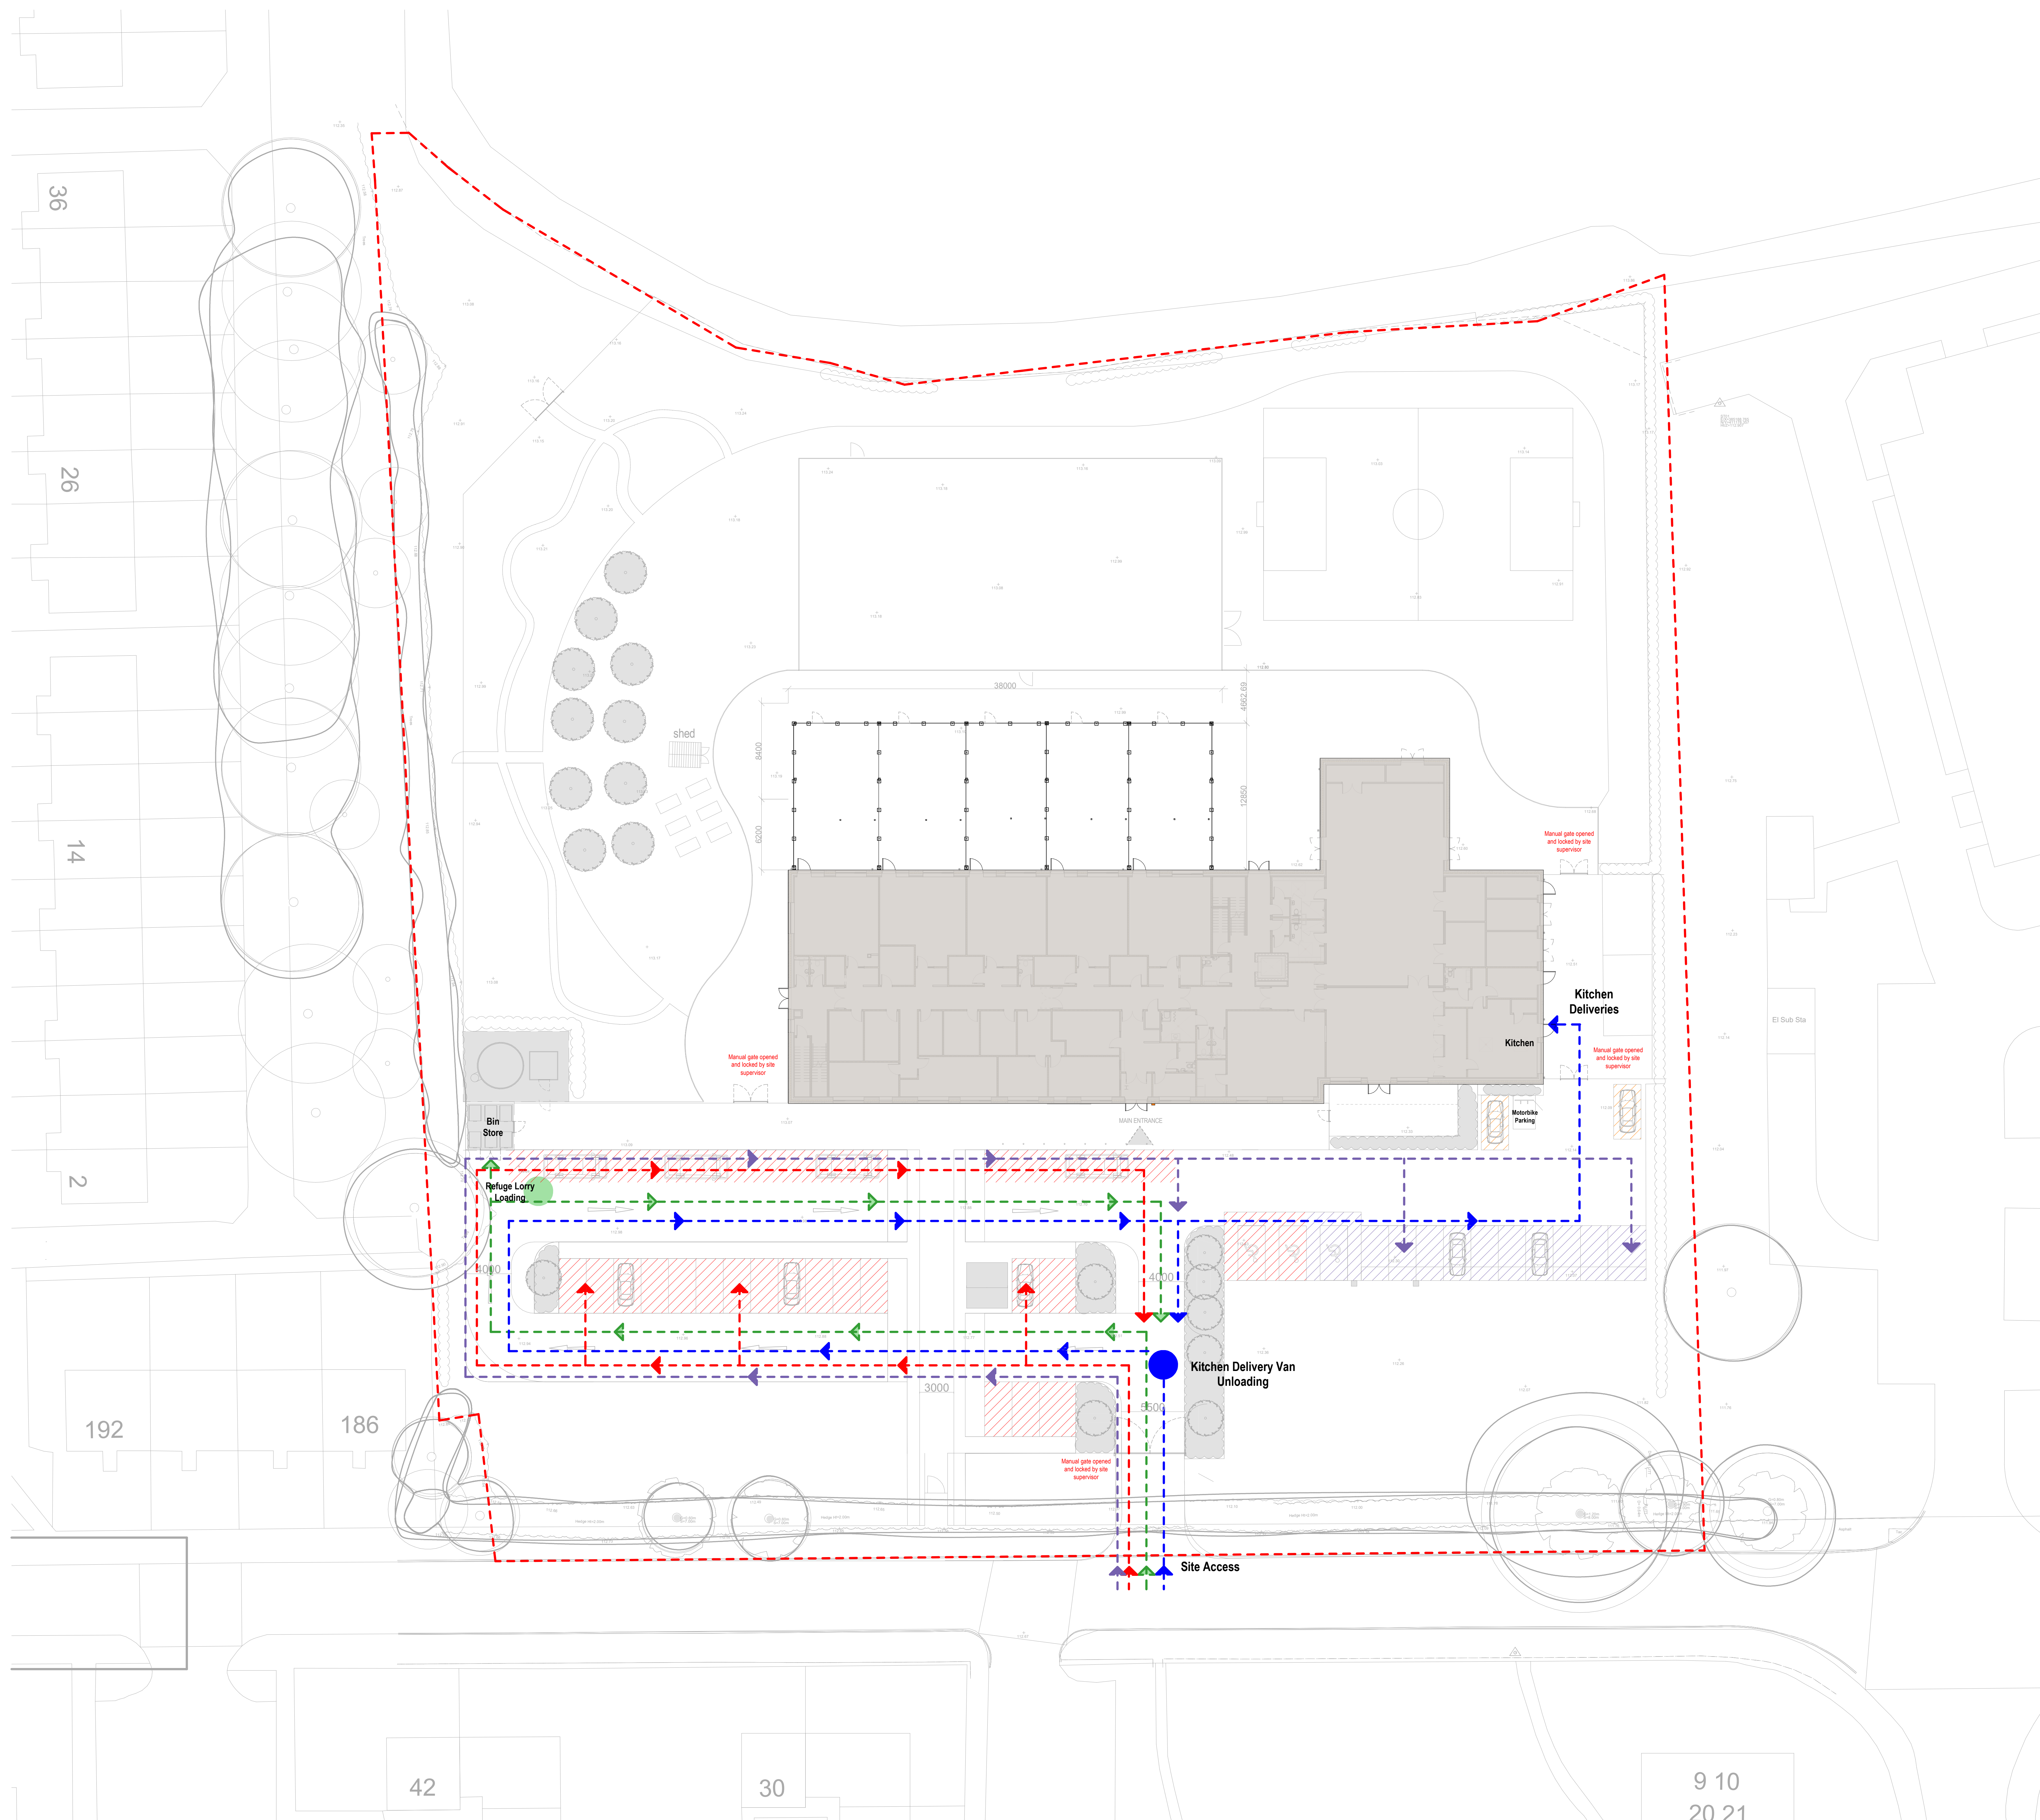

KEY:

- Access - Refugee Lorry
-  Access - Deliveries
-  Access - Parents/Visitors
-  Access - Parents Drop Off/Visitor Parking
-  Access - Staff
-  Access - Staff Parking
-  Site Boundary

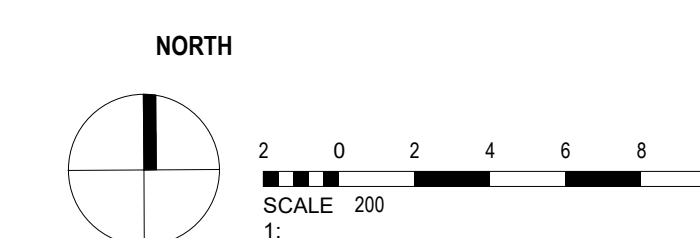

elliswilliams

Project Number: 2718
Project Name: FS0911 Rochdale SEND

Drawing Status: S3
Drawing Number: **FS0911- EWA- ZZ- 00- D- A- 042**
Drawing Name: Access Strategy 01
Date: 06/09/23 Rev: P1
Drawn By: JP Scale: 1: 200
40

Wellfield Chester Road Preston Brook WA7 3BA
T: 01928 752200 E: info@ewa.co.uk W: ewa.co.uk