


DO NOT SCALE

LOCATION PLAN
SCALE : 1:30000

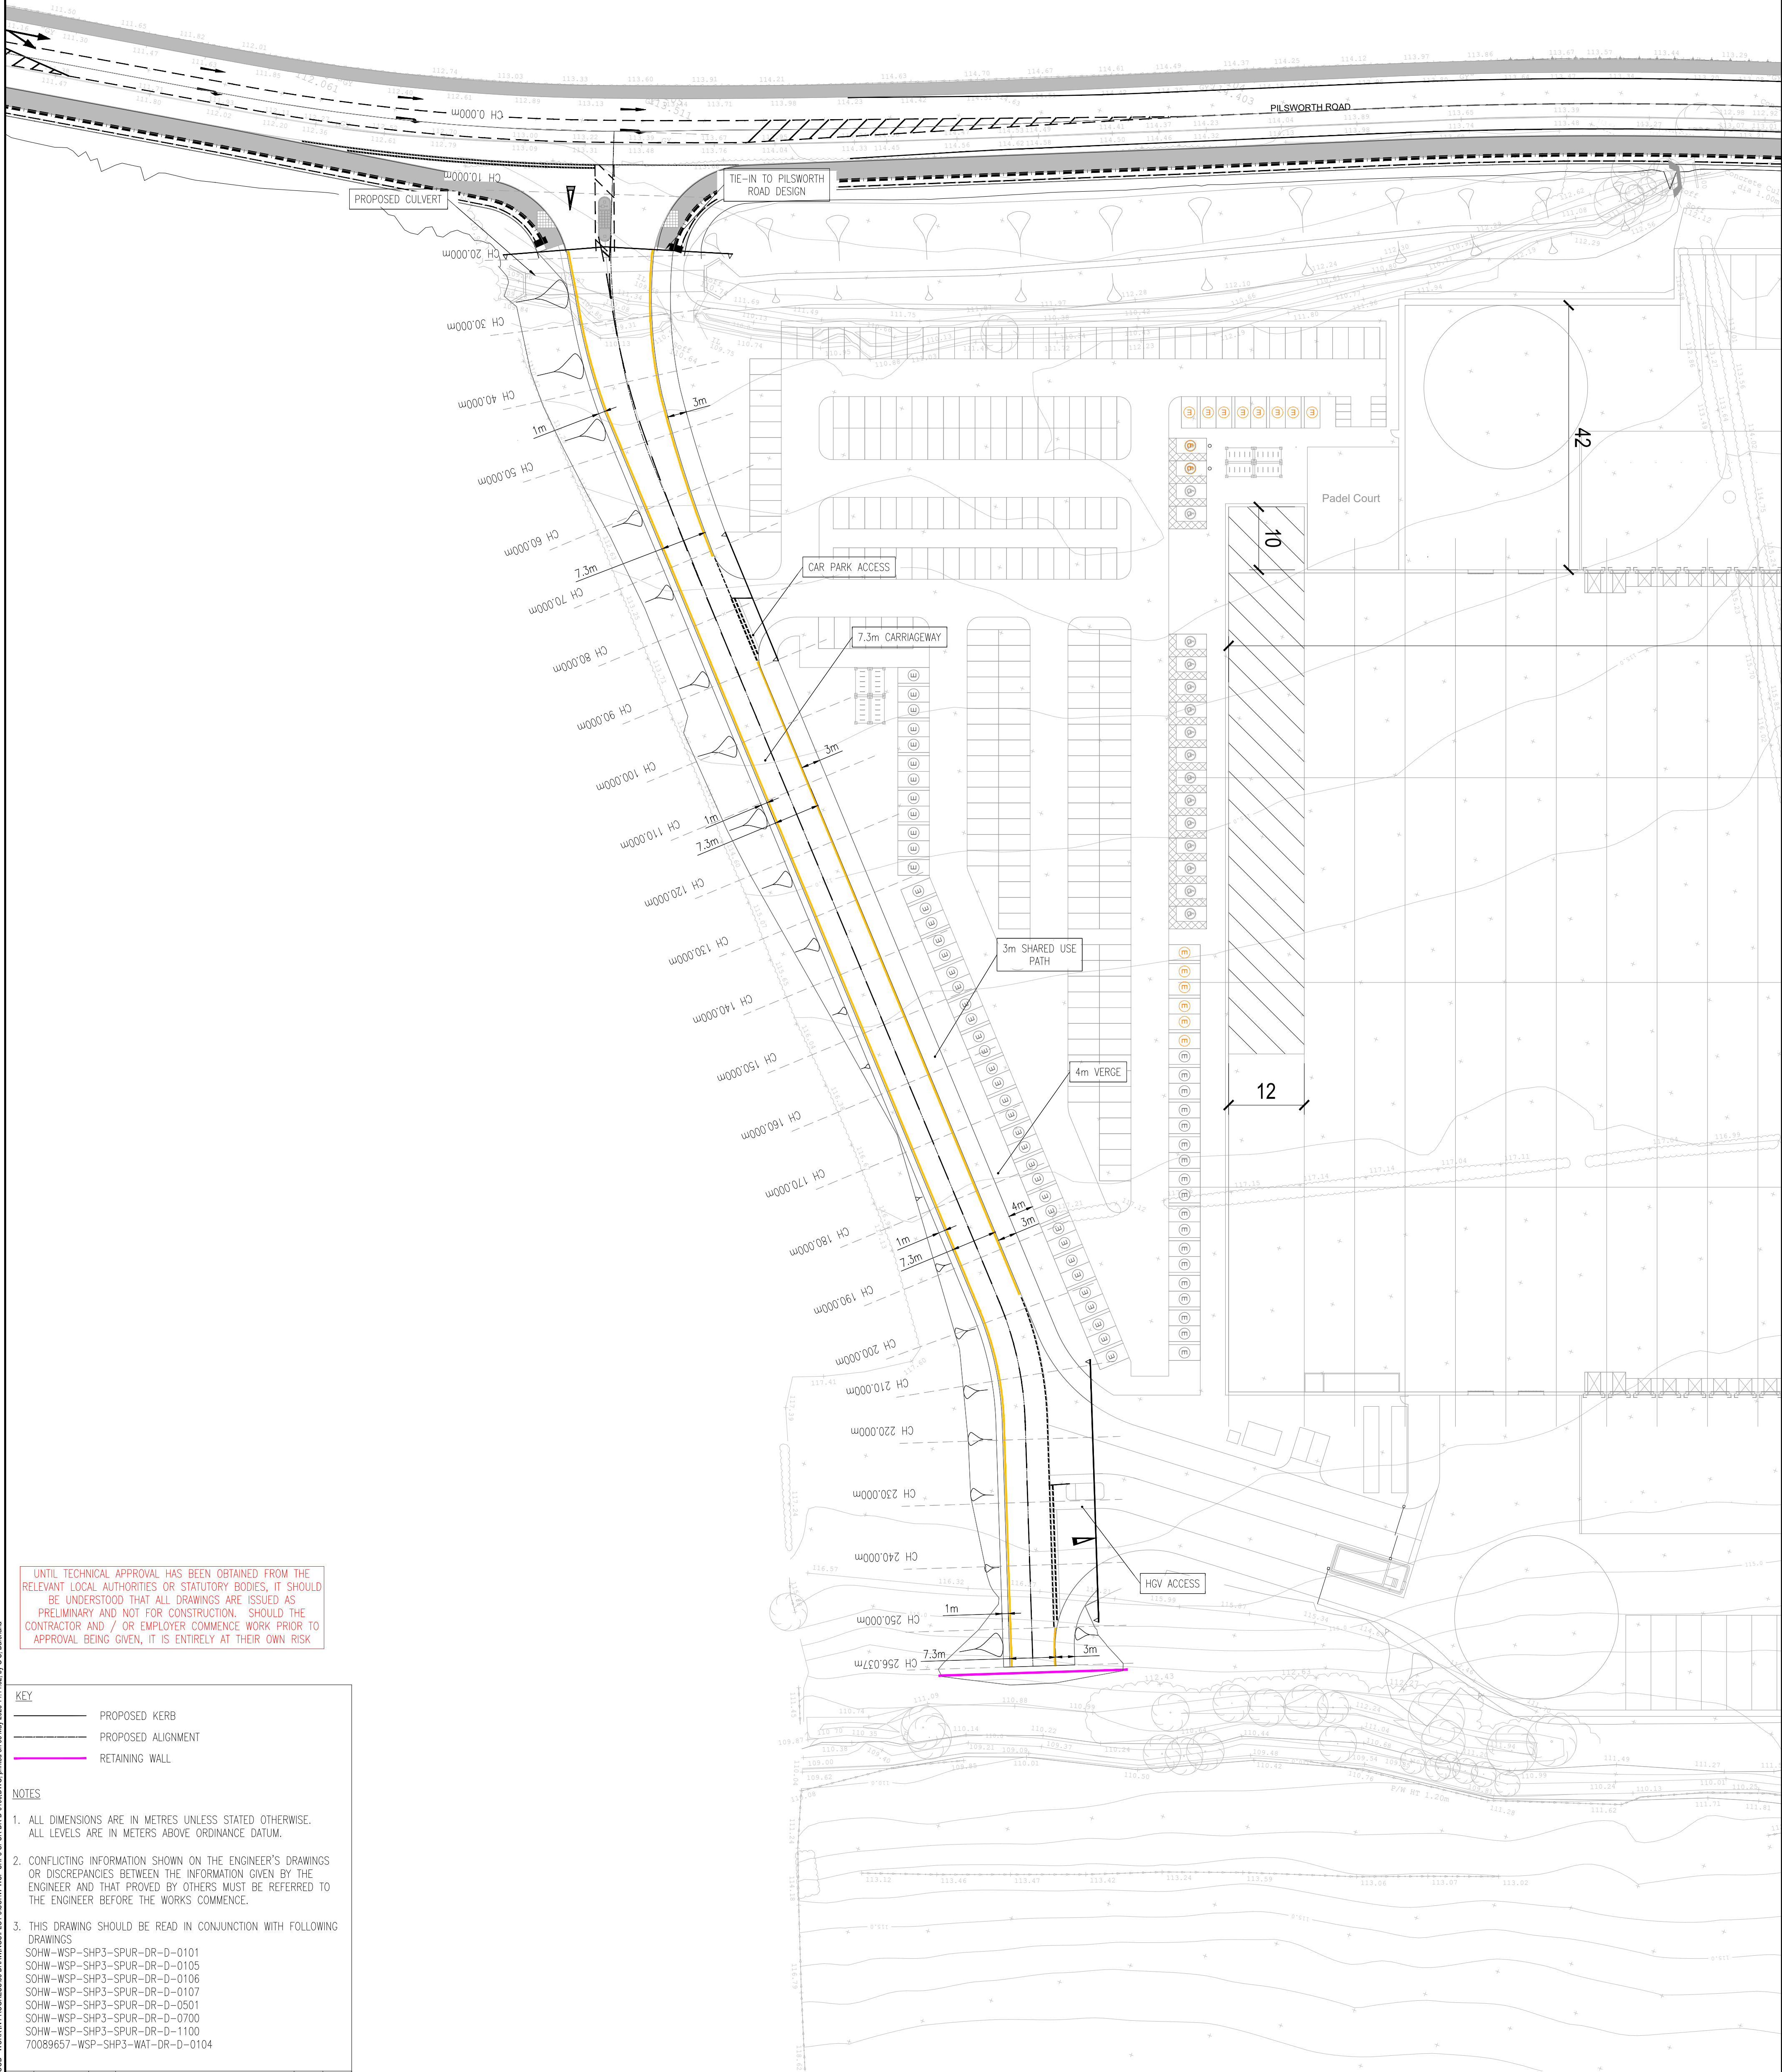

UNTIL TECHNICAL APPROVAL HAS BEEN OBTAINED FROM THE RELEVANT LOCAL AUTHORITIES OR STATUTORY BODIES, IT SHOULD BE UNDERSTOOD THAT ALL DRAWINGS ARE ISSUED AS PRELIMINARY AND NOT FOR CONSTRUCTION. SHOULD THE CONTRACTOR AND / OR EMPLOYER COMMENCE WORK PRIOR TO APPROVAL BEING GIVEN, IT IS ENTIRELY AT THEIR OWN RISK

- KEY**
- PROPOSED KERB
 - PROPOSED ALIGNMENT
 - RETAINING WALL

- NOTES**
- ALL DIMENSIONS ARE IN METRES UNLESS STATED OTHERWISE. ALL LEVELS ARE IN METERS ABOVE ORDINANCE DATUM.
 - CONFLICTING INFORMATION SHOWN ON THE ENGINEER'S DRAWINGS OR DISCREPANCIES BETWEEN THE INFORMATION GIVEN BY THE ENGINEER AND THAT PROVIDED BY OTHERS MUST BE REFERRED TO THE ENGINEER BEFORE THE WORKS COMMENCE.
 - THIS DRAWING SHOULD BE READ IN CONJUNCTION WITH FOLLOWING DRAWINGS
SOHW-WSP-SHP3-SPUR-DR-D-0101
SOHW-WSP-SHP3-SPUR-DR-D-0105
SOHW-WSP-SHP3-SPUR-DR-D-0106
SOHW-WSP-SHP3-SPUR-DR-D-0107
SOHW-WSP-SHP3-SPUR-DR-D-0501
SOHW-WSP-SHP3-SPUR-DR-D-0700
SOHW-WSP-SHP3-SPUR-DR-D-1100
70089657-WSP-SHP3-WAT-DR-D-0104

P04	08-05-2025	DS	MASTERPLAN UPDATED	DW	DW
P03	28/11/2024	JEM	MASTERPLAN UPDATED	DW	DW
P02	30-03-2023	DS	MASTERPLAN UPDATED	DW	DW
P01	10-03-2023	AP	FIRST ISSUE	DW	DW
REV	DATE	BY	DESCRIPTION	CHK	APP

DRAWING STATUS: S3 - FOR REVIEW



8 First Street
Manchester
M15 4GU, UK

T+44 (0) 161 200 5000
wsp.com

CLIENT:
RUSSELLS SOUTH HEYWOOD COMMERCIAL LTD

ARCHITECT:
AEW ARCHITECTS

PROJECT:
SOUTH HEYWOOD
PLOT 3

TITLE:
SPUR ROAD
GENERAL ARRANGEMENT PLAN

SCALE @ A1: 1:500	CHECKED: DW	APPROVED: DW
PROJECT No: 70089657	DESIGNED: AP	DRAWN: AP
DATE: MAY 25	REV: P04	
© WSP UK Ltd		