
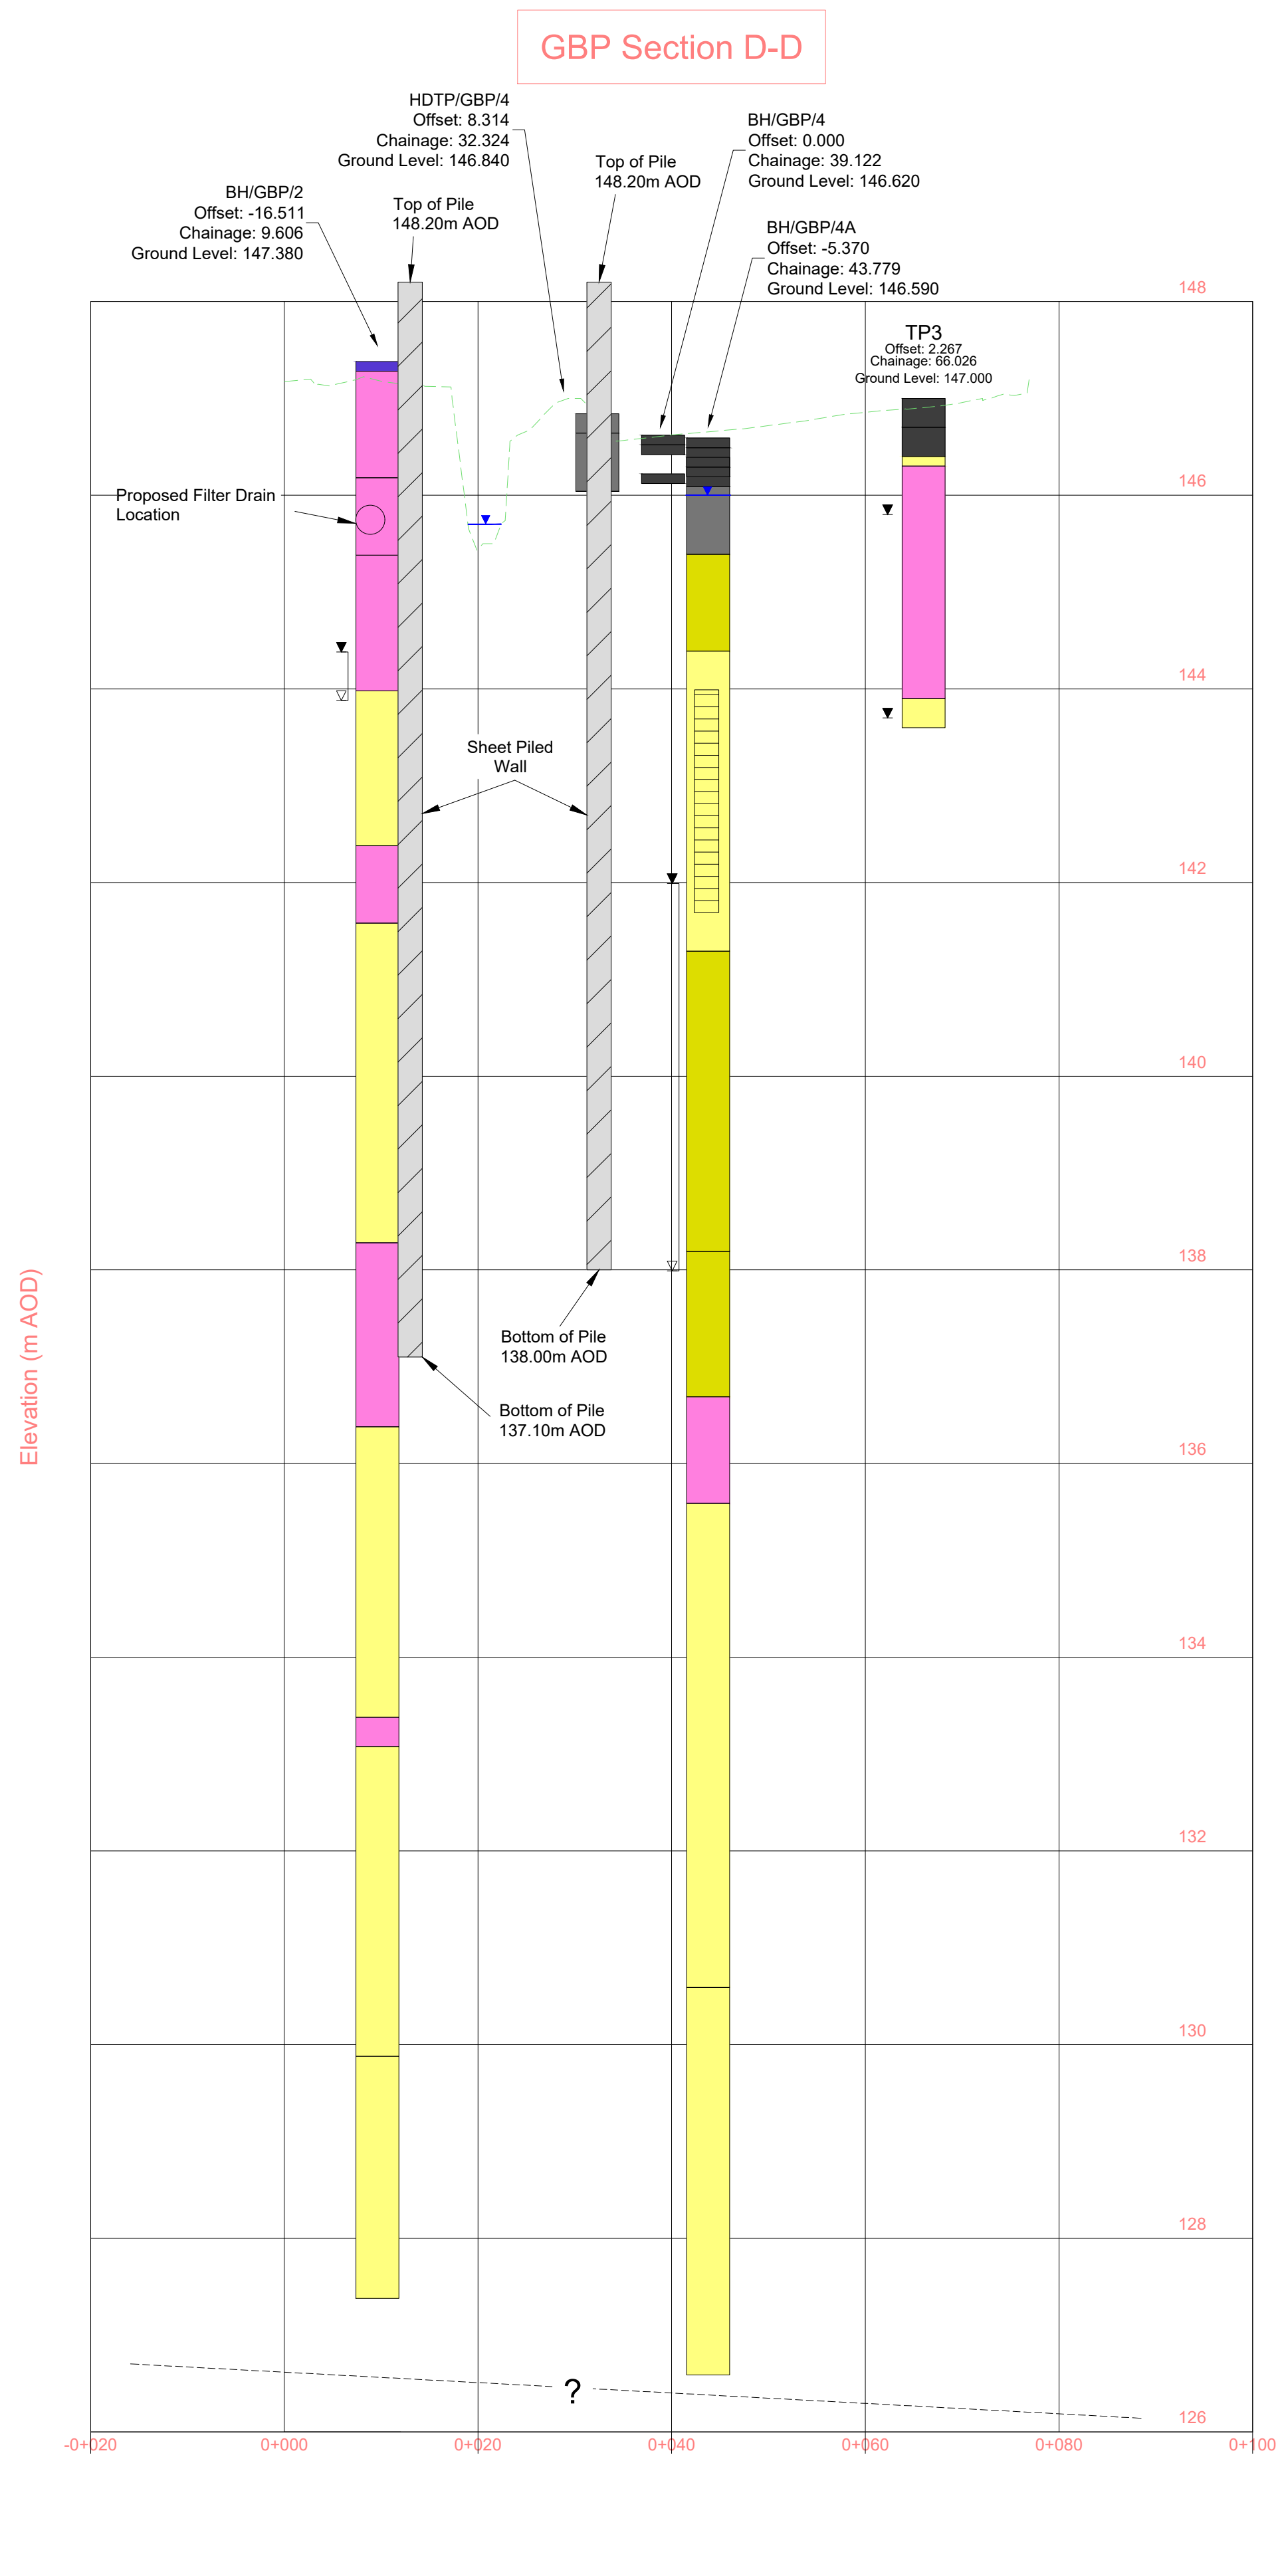


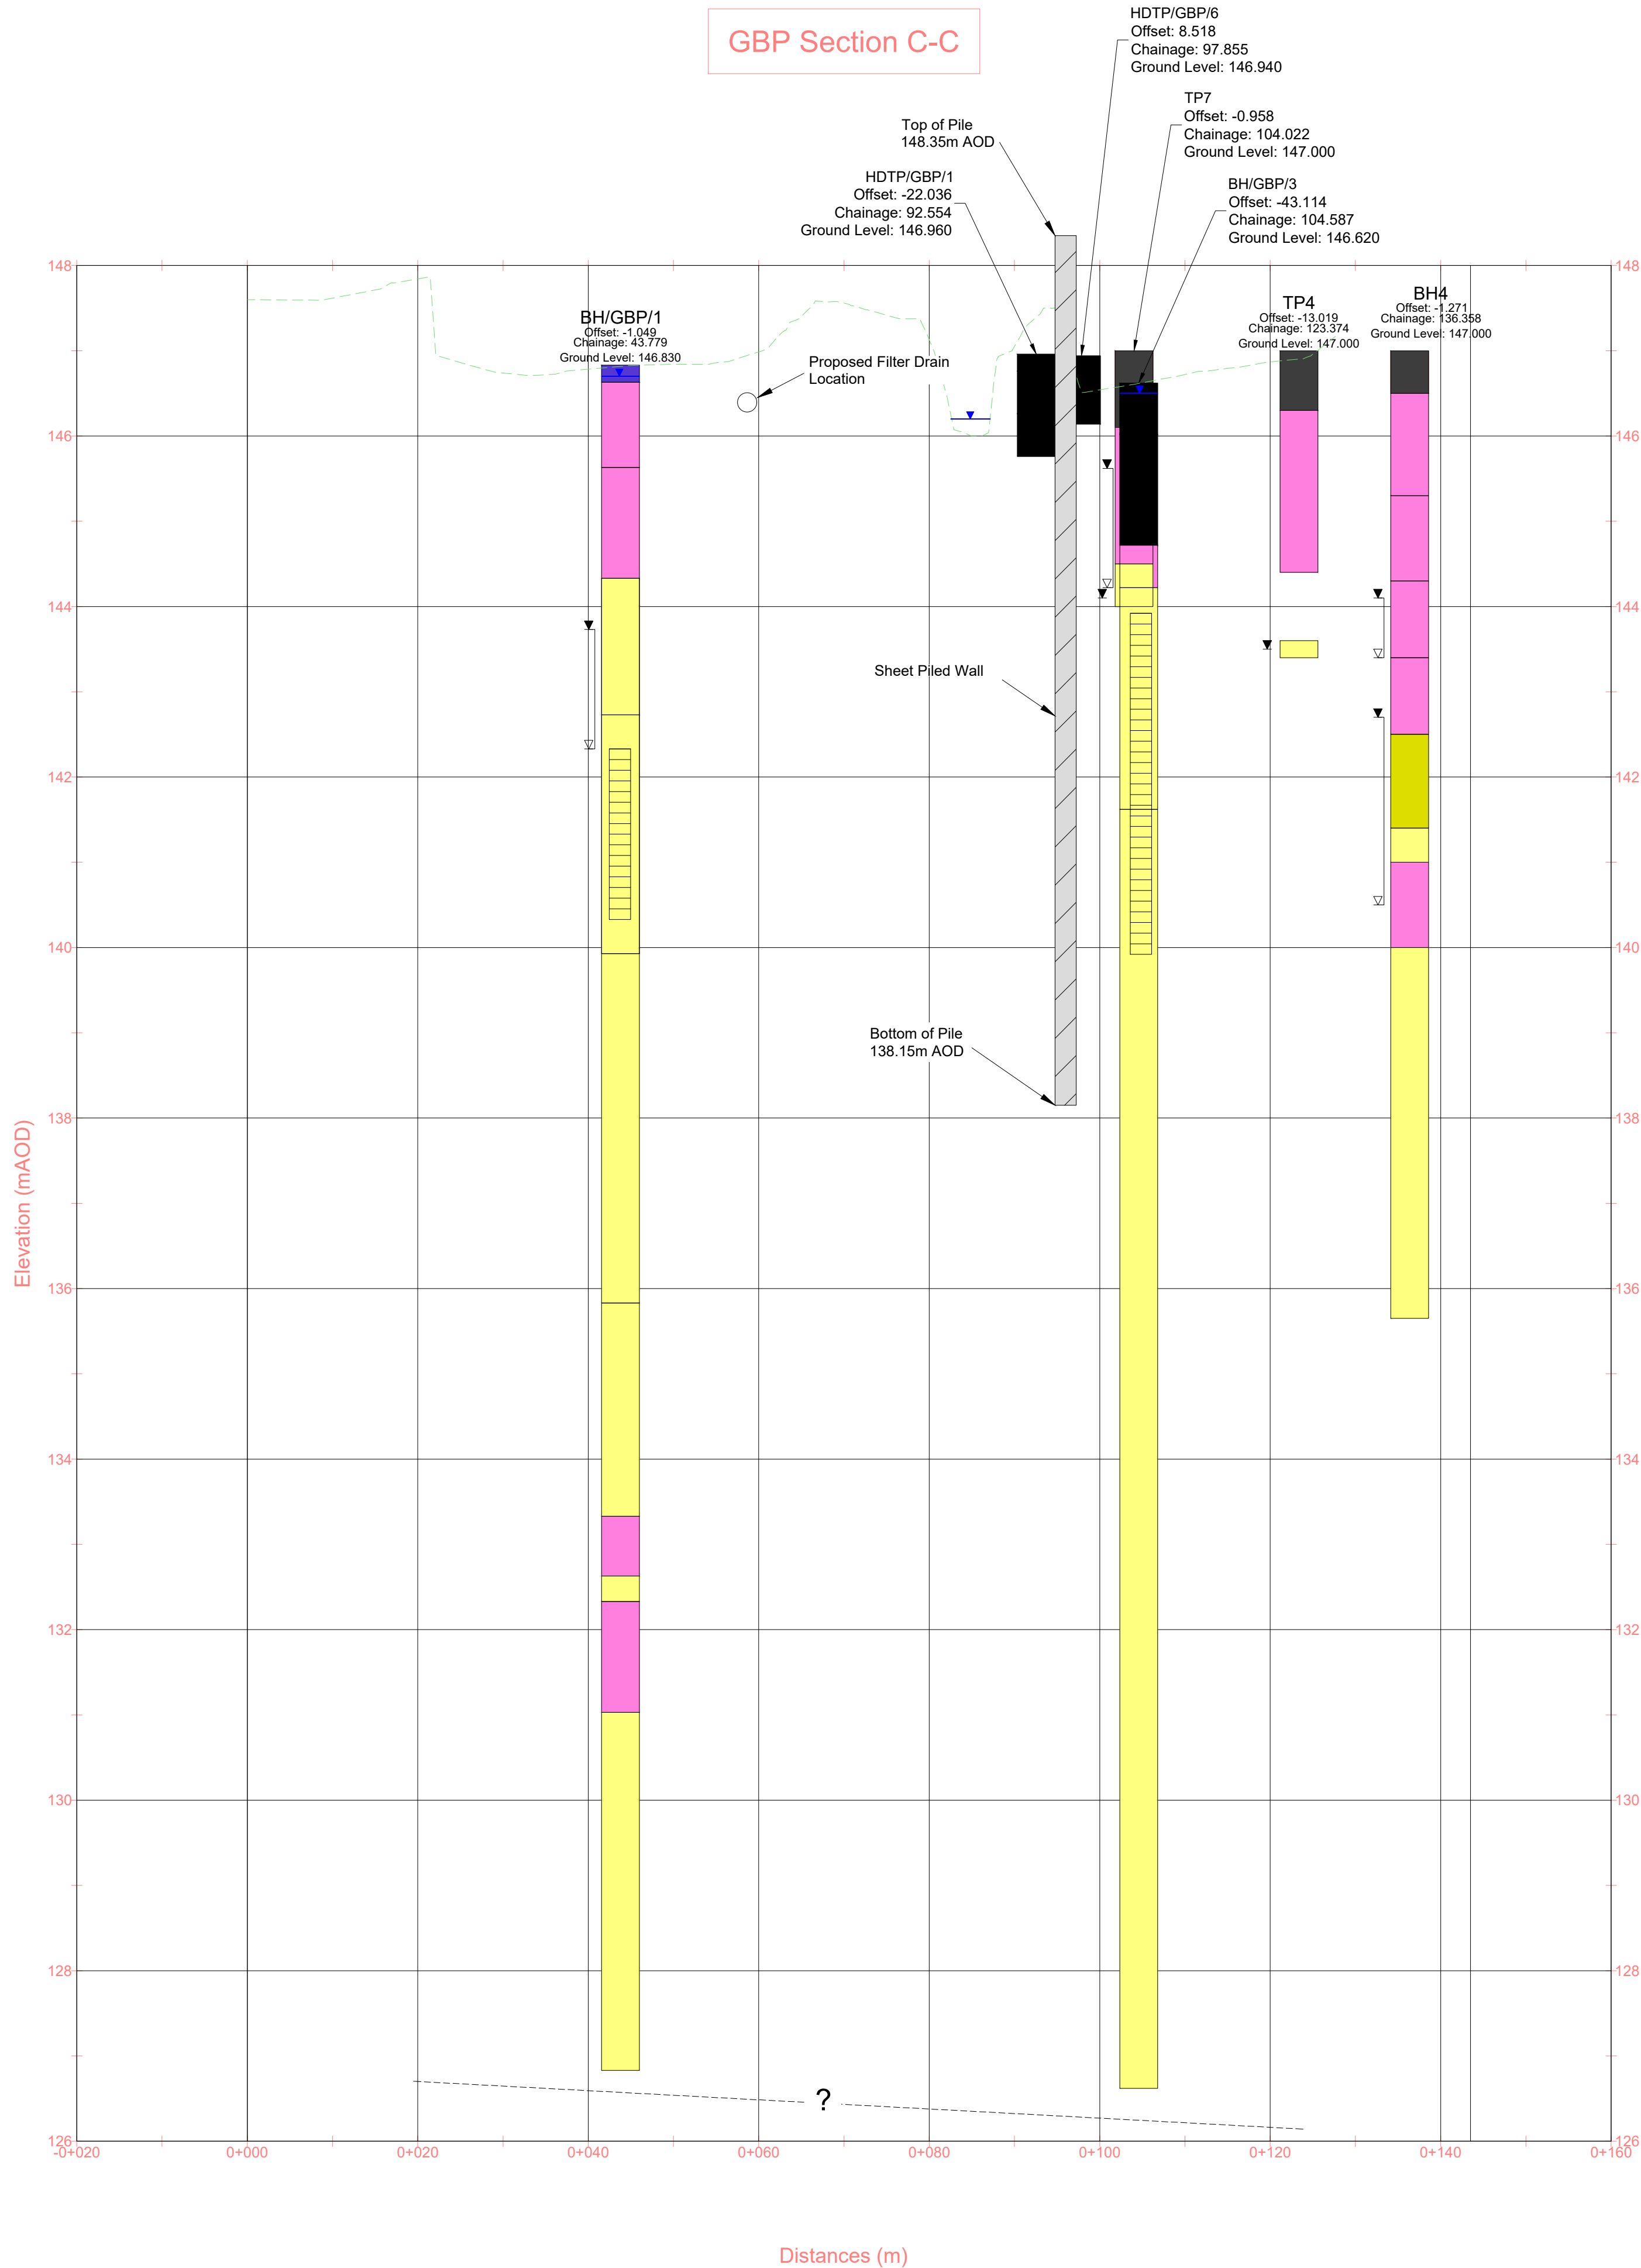

Notes

1. All levels are displayed in metres above Ordnance Datum (mOD) unless stated otherwise.

Key:

- Topsoil
- Made Ground
- Made Ground - Granular
- Made Ground - Cohesive
- Alluvium - Clay
- Alluvium - Peat
- Alluvium - Granular
- Alluvium - Silt
- Glacial Deposits - Clay
- Glacial Deposits - Sand & Gravel
- Sandstone
- Mudstone
- Coal Measures
- No Recovery

Water level

Water strike

Indicative Water Level

Monitoring Response Zone

Existing Ground

Inferred Rockhead

0 10 20 30 40 50 m
HORIZONTAL SCALE 1 : 500

0 1 2 3 4 5 m
VERTICAL SCALE 1 : 50

DRAWING TO BE READ IN COLOUR

C01	18/05/23	First Issue		SH	BW	CH	PT
Rev	Rev. Date	Purpose of revision		Drawn	Checked	Rev'd	Appr'd

JACOBS
5 First Street, Manchester M15 4GU
Tel +44 (0)161 235 6000 Fax +44(0)161 235 6001
www.jacobs.com

Client
Environment Agency

Project
**ROCHDALE & LITTLEBOROUGH FRMS
PHASE 1 - LITTLEBOROUGH**

Drawing title
**Greenvale Business Park
Geological Sections C & D**

Drawing status
Shared for Review and Comment

Scale	AS SHOWN AT A1	DO NOT SCALE
Jacobs No.	B228P008	Rev
Client no.	IMNW000100	C01

Drawing number
IMNW000100-JAC-ZZ-4E0-DR-GT-0005

© Copyright 2023 Jacobs U.K. Limited. The concepts and information contained in this document are the property of Jacobs. Use or copying of this document in whole or in part without the written permission of Jacobs constitutes an infringement of copyright. Limitation: This drawing has been prepared on behalf of, and for the exclusive use of Jacobs' Client, and is subject to, and issued in accordance with, the provisions of the contract between Jacobs and the Client. Jacobs accepts no liability or responsibility whatsoever for, or in respect of, any use of, or reliance upon, this drawing by any third party.