


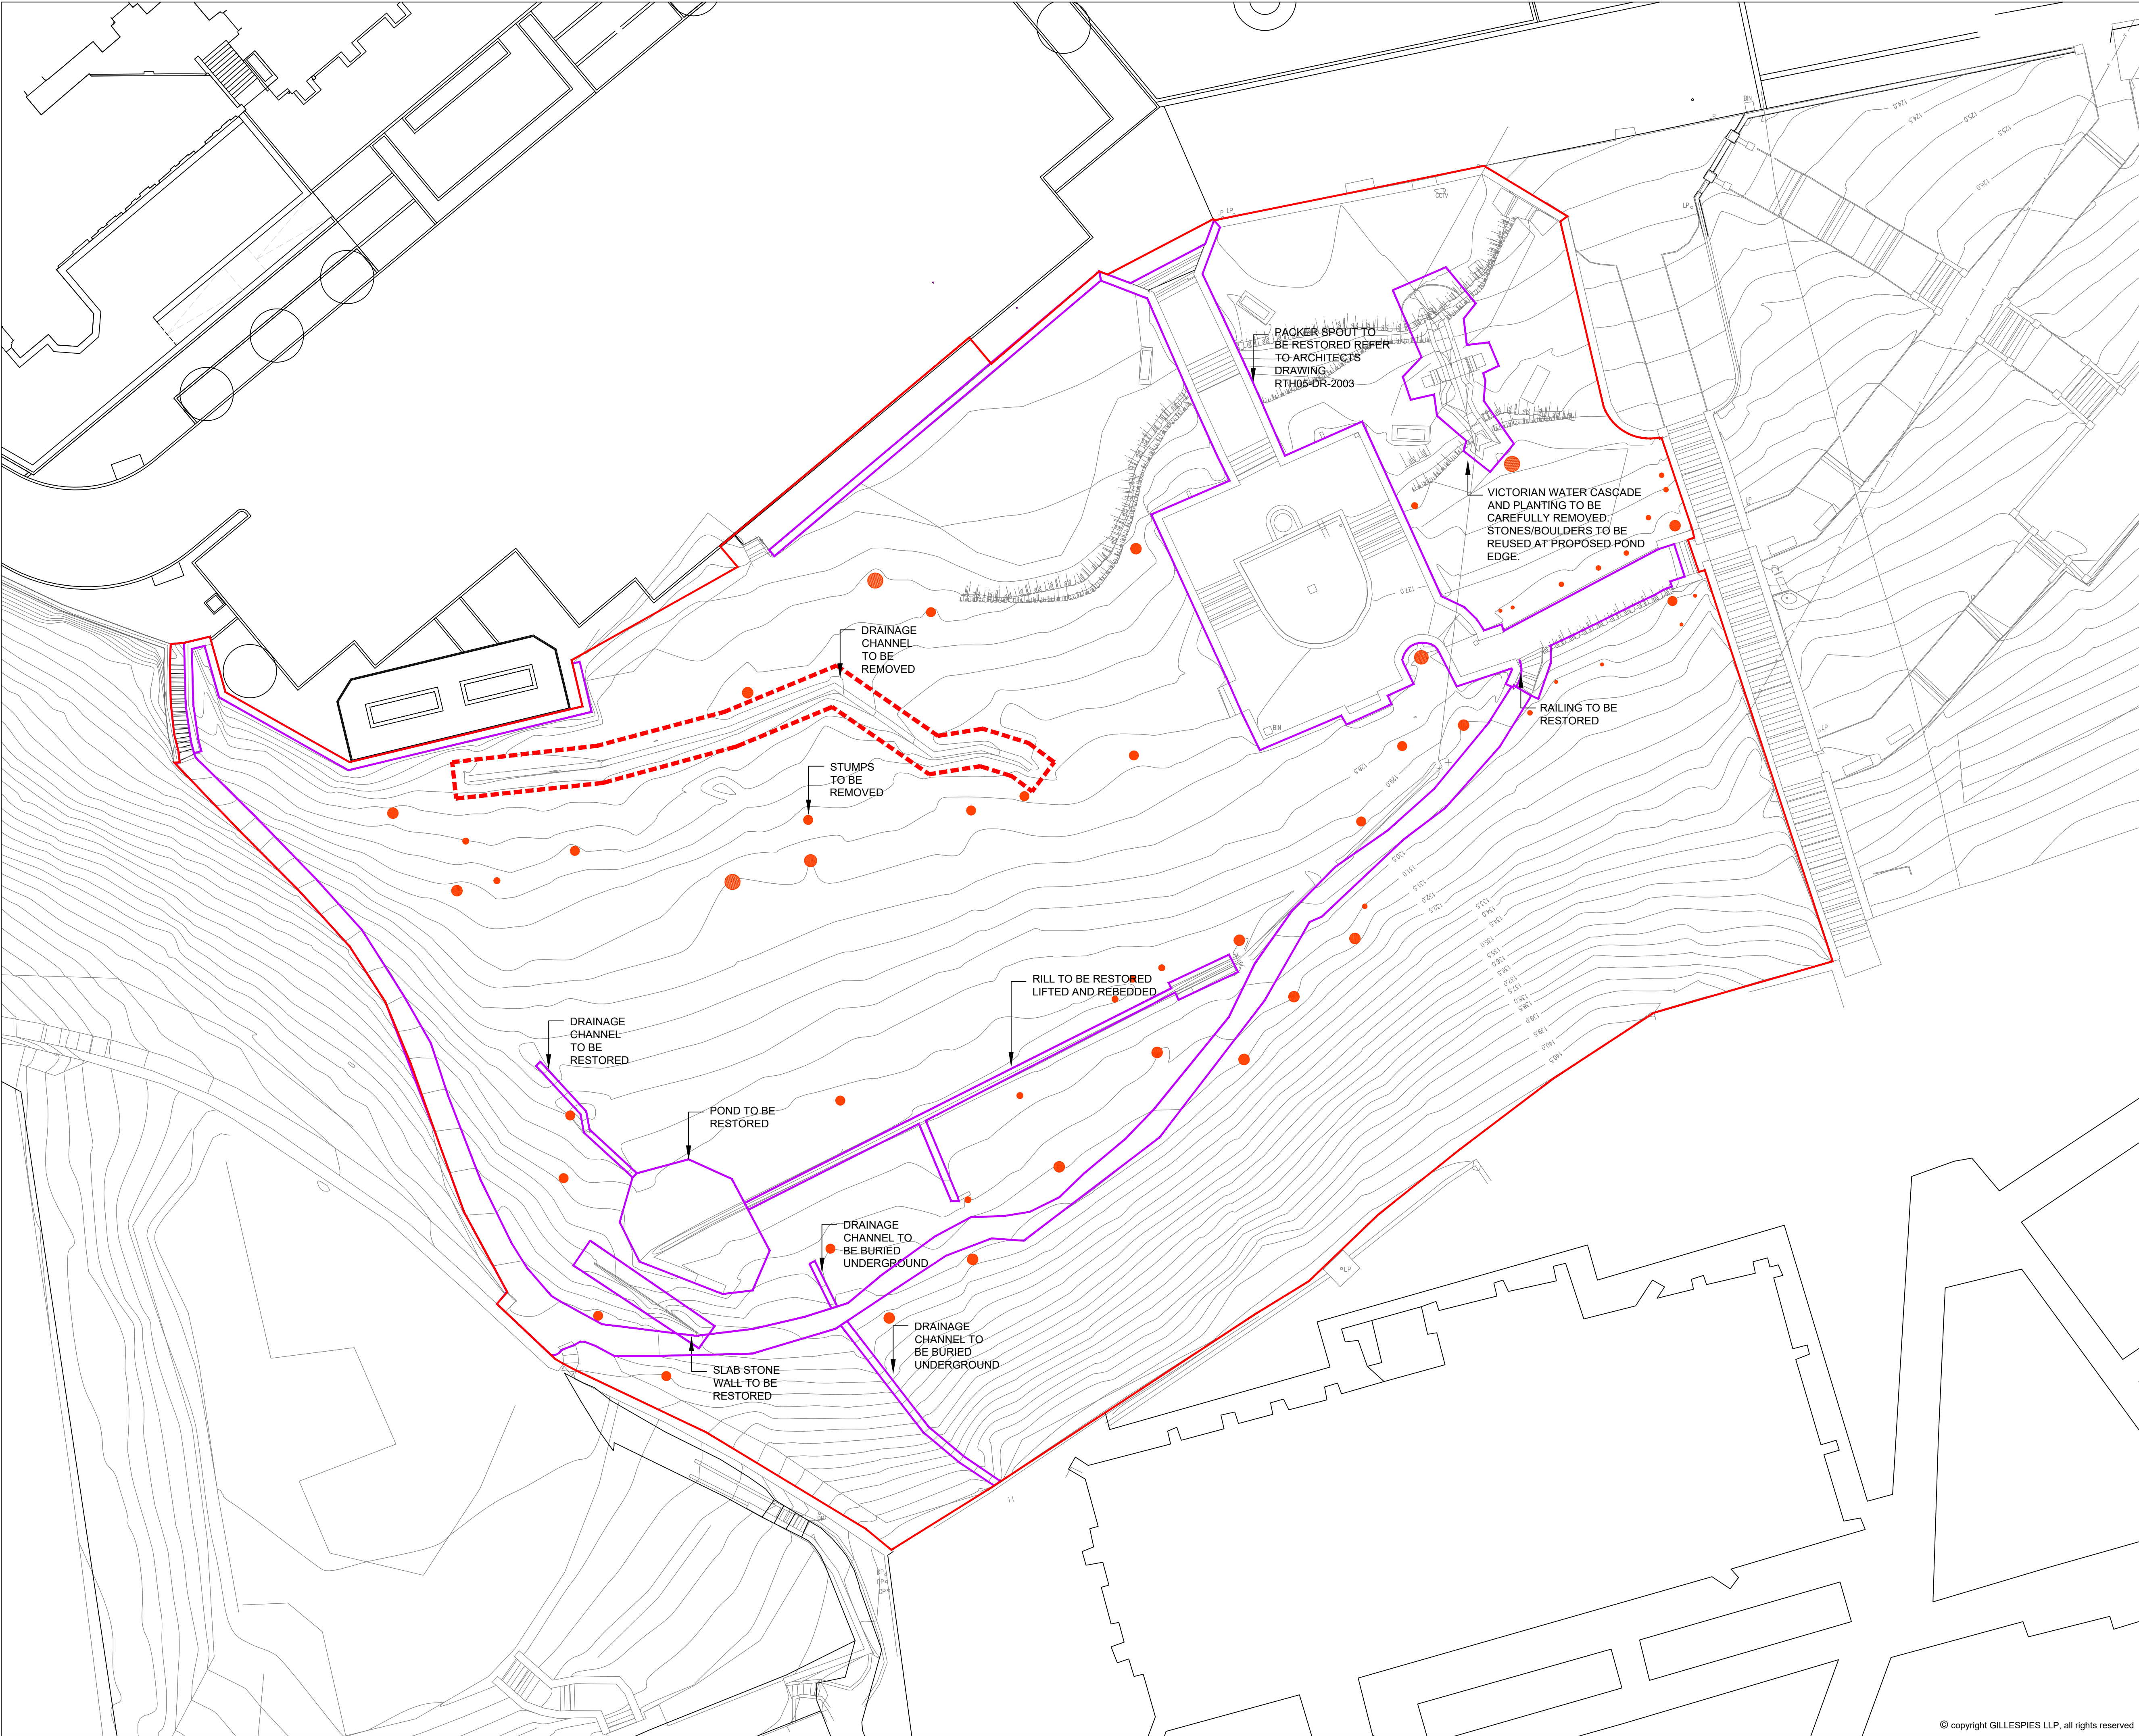

rev	details	by	date
T00	Tender Issue	STo	18.10.2024


- Notes**
- 1.0 Do not scale from drawing, use figured dimensions only
 - 1.1 All dimensions to be checked onsite
 - 1.2 This drawing to be read in conjunction with all other Gillespies drawings and specifications

Site Boundary

Stump Grounds
Refer to Landscape Specification
(P20948-00-001-GIL-501) Q35/860

Feature to be Cleared

Feature to be Restored

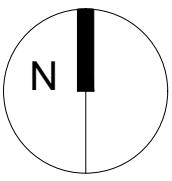

Project title
Broadfield Park Slopes

Drawing title
Landscape Clearance and Restoration Plan

TENDER	Drawing status	Scale	Drawn
	Date	1:200 @ A1	AH
	30.09.2024	Checked	STo
Drawing number		Revision	
P20948-00-001-GIL-0105		T00	

Rochdale
Development
Agency

Client
Rochdale Development Agency

GILLESPIES

5th Floor, Phoenix House, 3 South Parade, Leeds, LS1
P: 0113 247 0550 F: 0113 247 0660 E: design.leeds@gillespies.co.uk