


Rev	Date	Description	RS	AS	-	BW
P01	08.08.24	FIRST ISSUE	RS	AS	-	BW

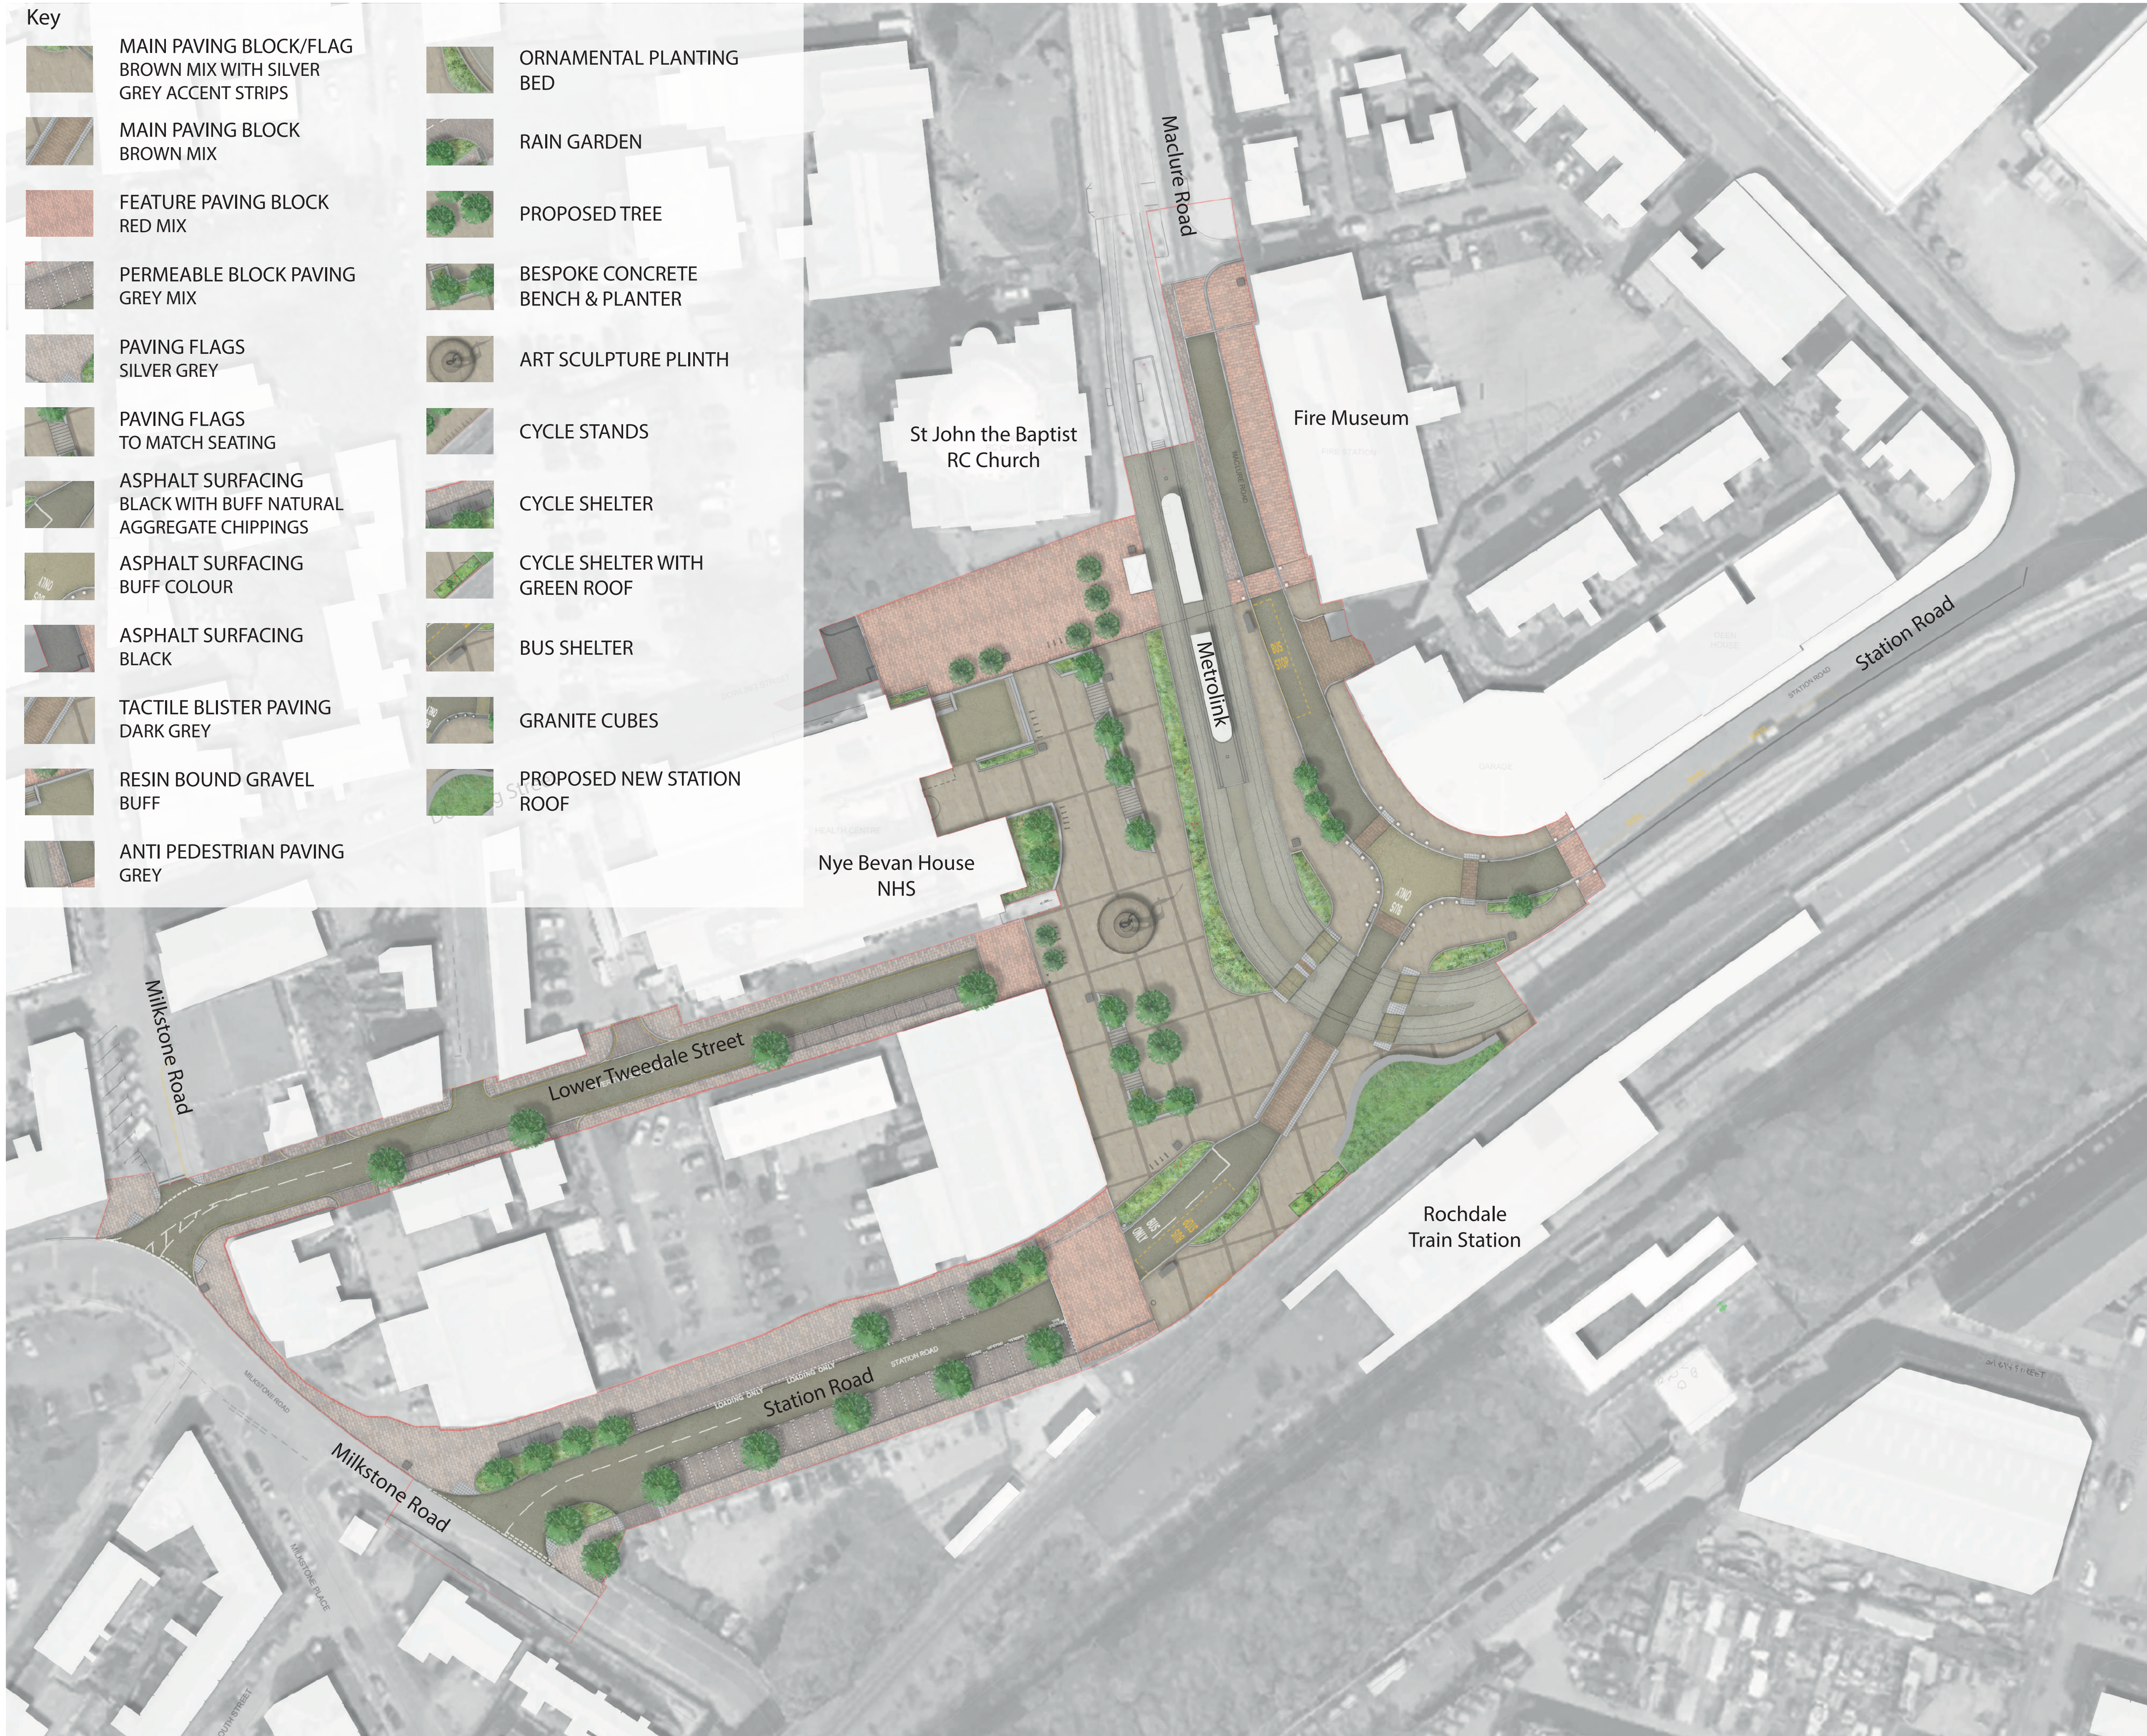

Rochdale Station Square

Site	Client
Rochdale OL11 1DR Manchester	Rochdale Council



Registered office: 80 Fenchurch Street
London EC3M 4BY
Coordinating office: 80 Fenchurch Street
London EC3M 4BY
Tel: 44 (0)20 7812 2000

www.arcadis.com © Copyright reserved

Design Stage					
Designed:	ARCADIS LMU	Signed:	-	Date:	08.08.24
Drawn:	I. de Garston	Signed:	Digitally Signed	Date:	08.08.24
Checked:	A. Sumfleth-Stevens	Signed:	Digitally Signed	Date:	08.08.24
Reviewed:	B. Wynne	Signed:	Digitally Signed	Date:	08.08.24
Approved:	B. Wynne	Signed:	Digitally Signed	Date:	08.08.24
Design Stage:					
Original Size:	A1	Grid:	n/a	Column:	n/a
Suitability Code:	SS	Scale:	1:500	Project Number:	30188877
Suitability Description:					
Suitable for Review and Authorisation					
Drawing Number:				Revision:	
30188877-ARC-XX-XX-DR-LA-000107				P01	