



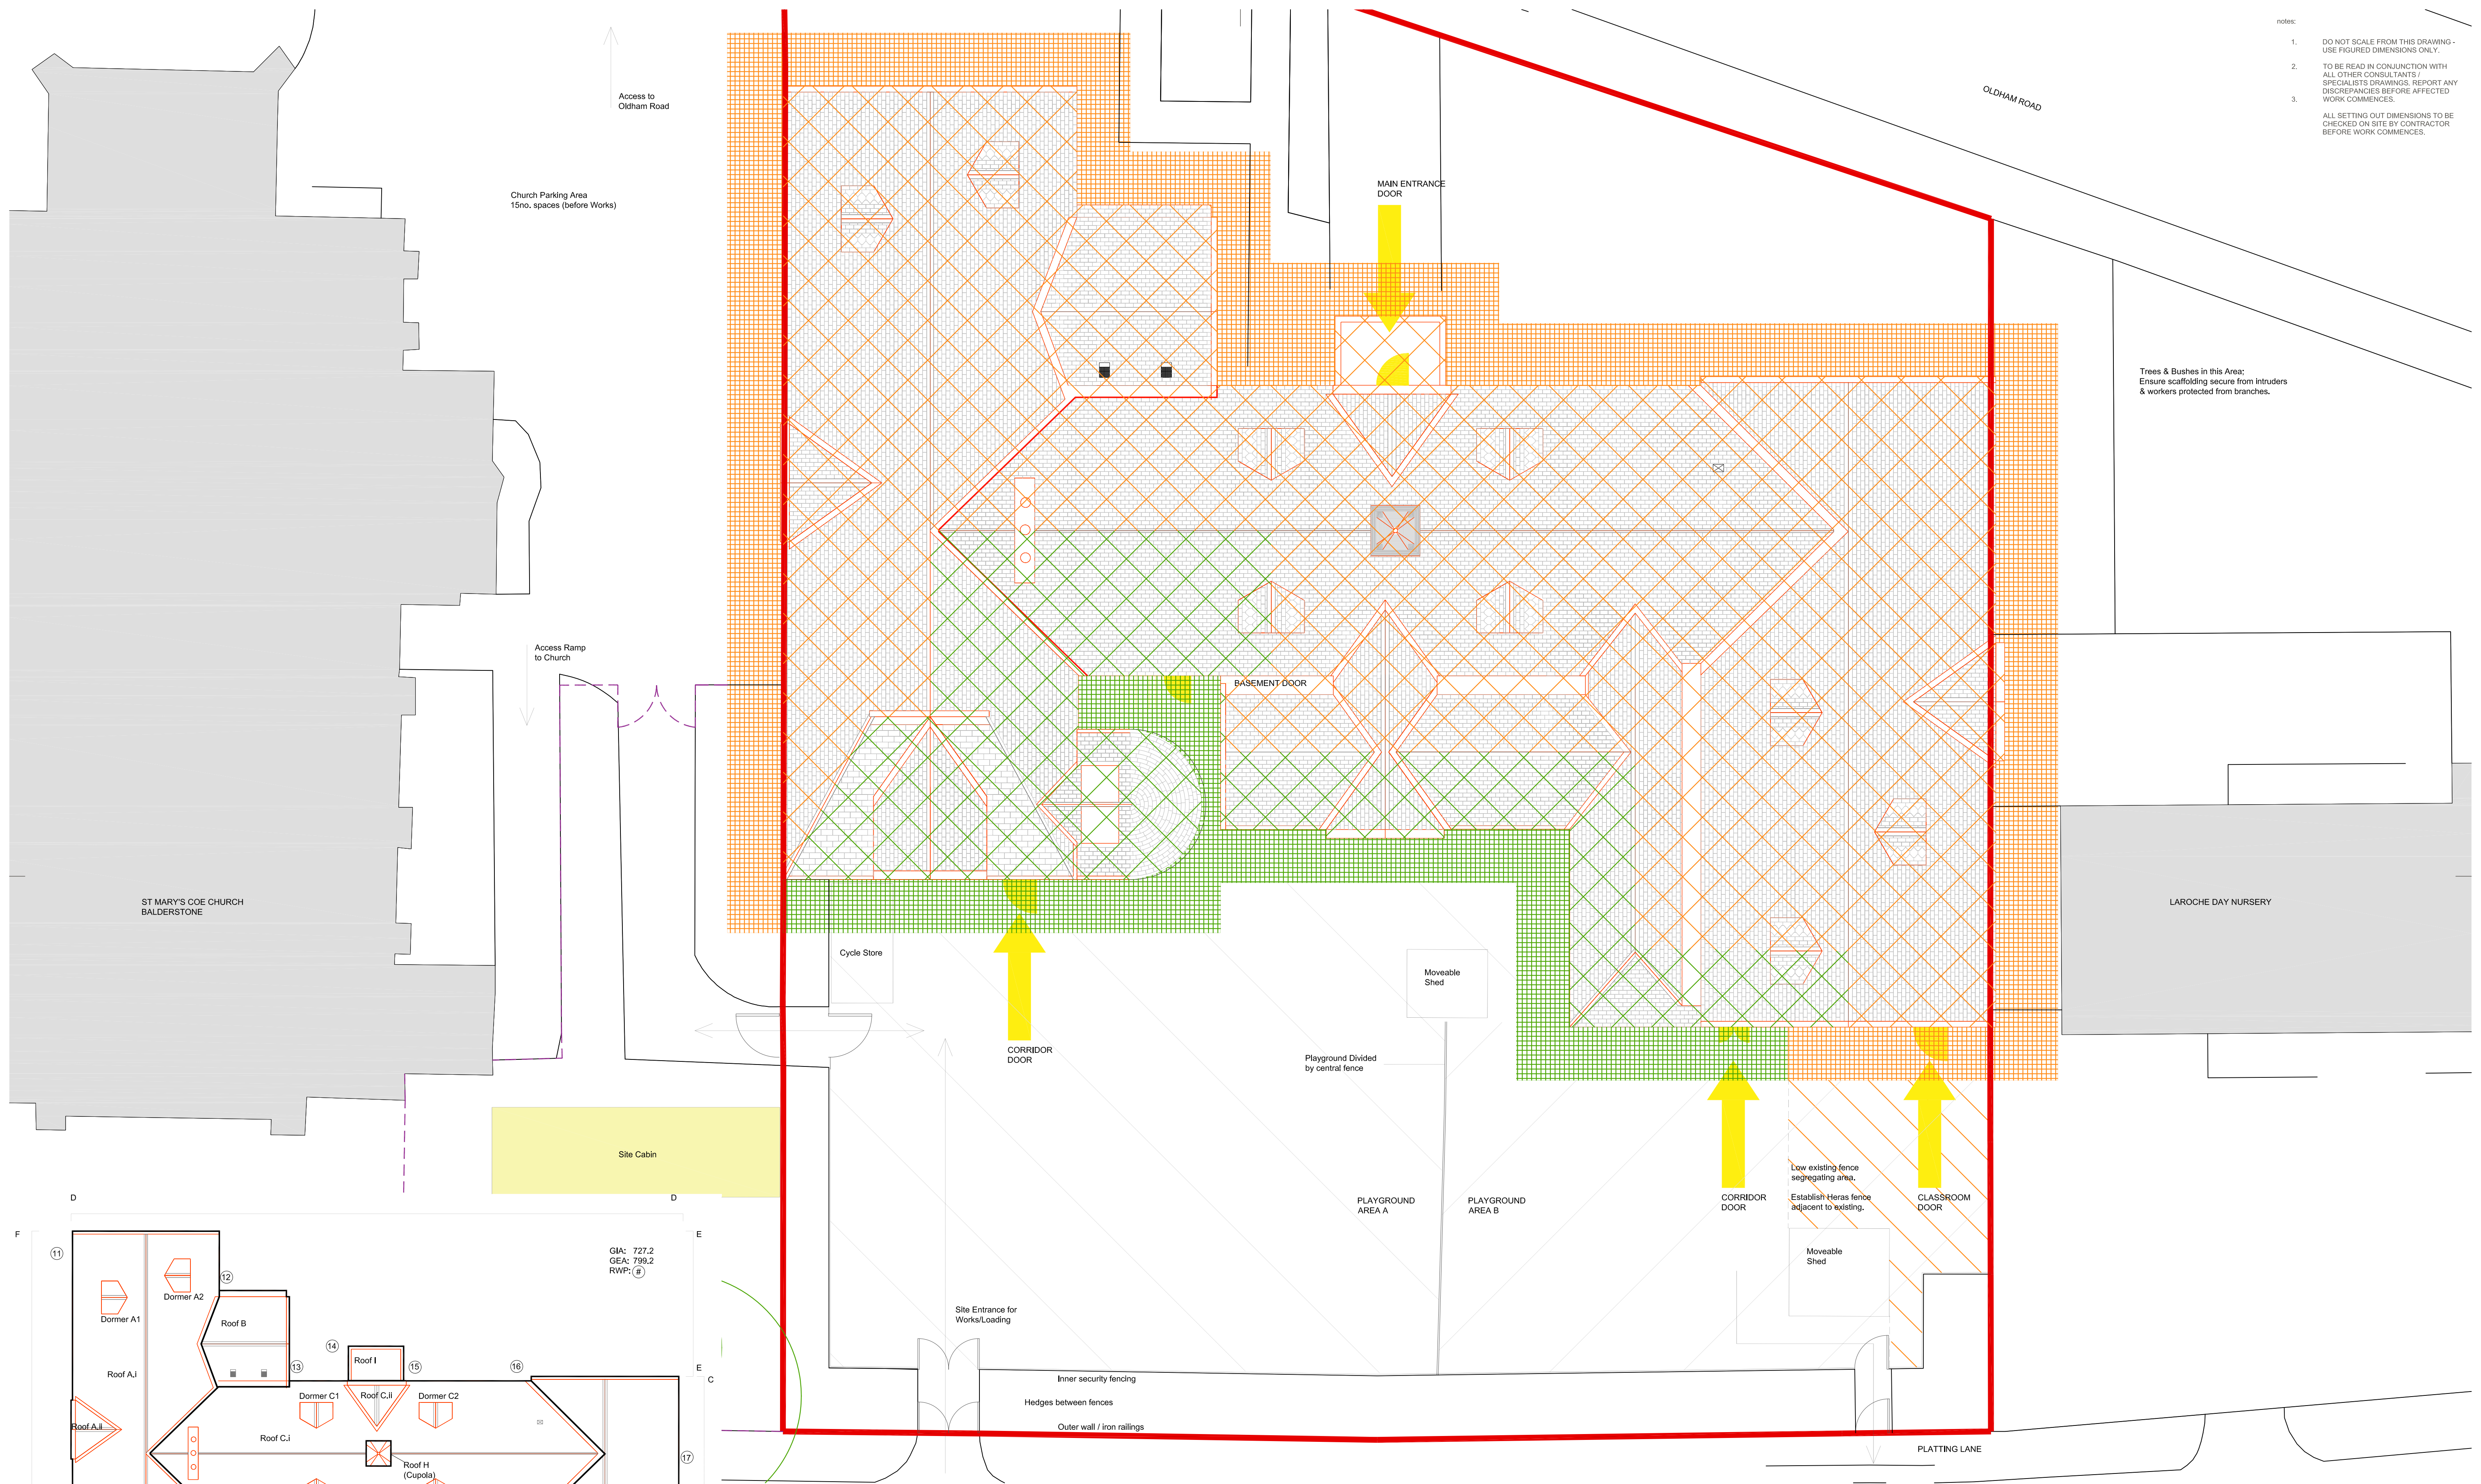

- notes:
- DO NOT SCALE FROM THIS DRAWING - USE FIGURED DIMENSIONS ONLY.
 - TO BE READ IN CONJUNCTION WITH ALL OTHER CONSULTANTS / SPECIALISTS DRAWINGS. REPORT ANY DISCREPANCIES BEFORE AFFECTED WORK COMMENCES.
 - ALL SETTING OUT DIMENSIONS TO BE CHECKED ON SITE BY CONTRACTOR BEFORE WORK COMMENCES.

Trees & Bushes in this Area:
Ensure scaffolding secure from intruders
& workers protected from branches.

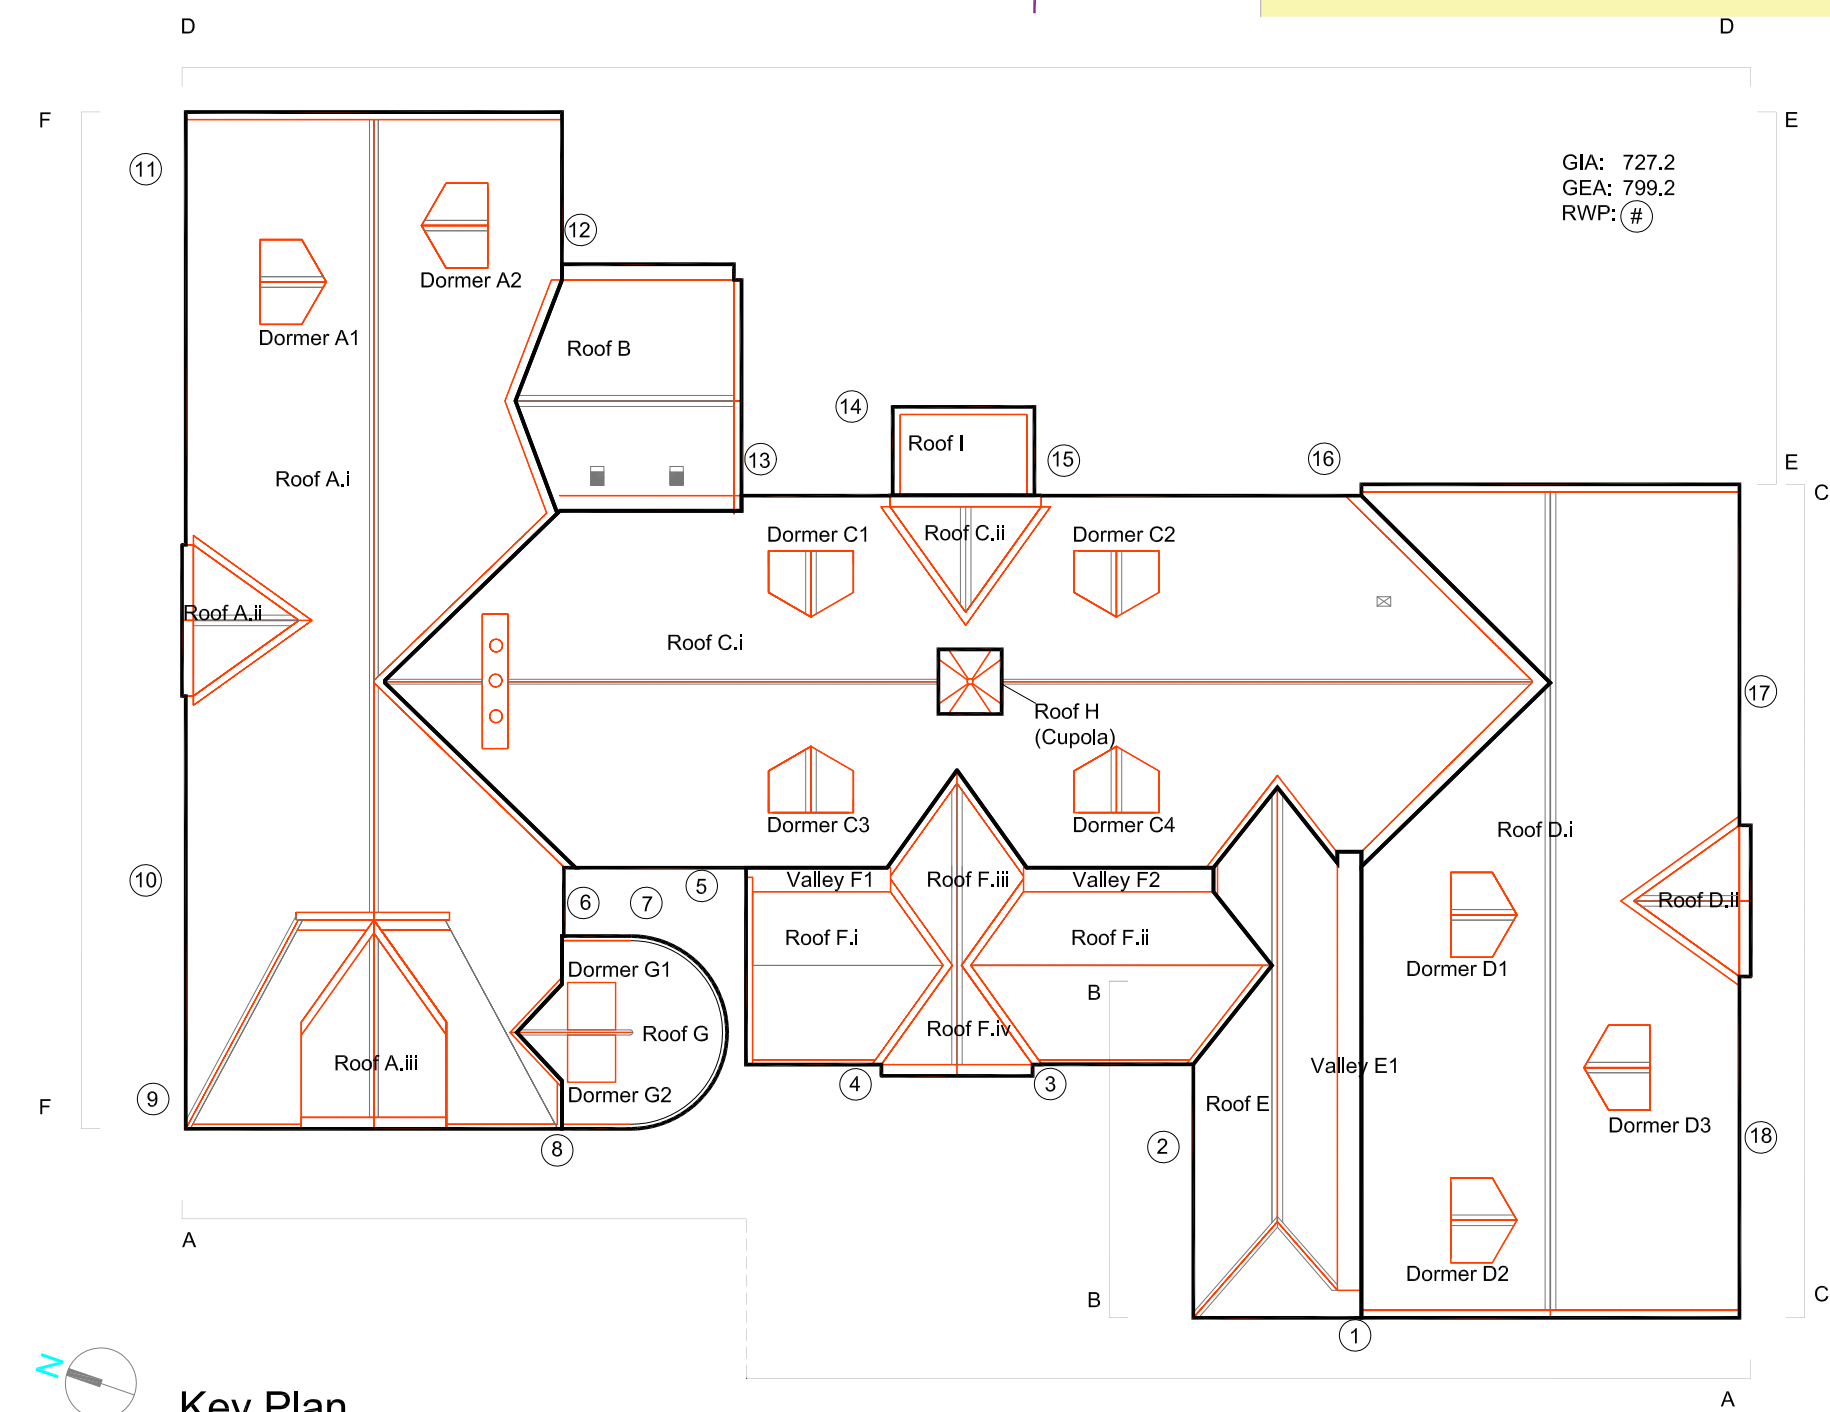

- Key:** [Suggested Phasing]
- Playground
 - Hardstanding surface used by the school for children's recess and after-school pick-ups.
 - Safety precautions required to protect children when in use, adjacent roof works should not be undertaken while school is active.
 - Playground (Segregated)
 - Area of playground behind low fence, accessed via classroom door.
 - Able to be segregated with heras fencing to allow roof works in this area during term time (area must be kept inaccessible to children/teachers).
 - Scaffolding A
 - Scaffolding areas that do not abut the main playground area or rear doorways.
 - Includes main entrance (front), area owned by Church & area owned by Nursery.
 - Can facilitate works during term time, though front entrance will need to be closed or adequate protection to building users put in place.
 - Roof Works A
 - Areas served by Scaffolding A.

- Doorways
 - Temporary site fencing during works.
- Heras Fencing
 - Temporary site fencing during works.
- Scaffolding B
 - Scaffolding that abuts the main playground area.
 - To only be utilised outside of the school's active use period (school holidays, weekends).
- Roof Works B
 - Areas served by Scaffolding B.
 - Areas of works on roof slopes that fall into playground.

REVISIONS	P02	SITE_COMPOUND_UPDATED	10/11/23	SM	-
	P01	FIRST_ISSUE	20/10/23	SM	SGI
			DATE: DRAWN BY: CHECK		

CLIENT	Rochdale Borough Council
PROJECT	SMP - St Mary's CE Primary School
TITLE	Proposed Site Scope of Works Plan
NUMBER	SMP-SEV-XX-R1-DR-A-01110
REVISION	P02
STATUS	Planning
SCALE	1:50 @A1
DATE	10/11/23
DRAWN BY	SM
CHECKED BY	SGI

seven.

SEVENARCHITECTURE.CO.UK

Studios at:
Unit 1.3, Wauk Mill, 51 Bengal Street,
MANCHESTER, M4 6LN
t: 0161 236 5655
Clarendon House, Victoria Avenue,
HARROGATE, HG1 1DY
t: 01423 709 807
24 Groveville Street,
LONDON, EC1N 8SS
t: 0203 036 0691